


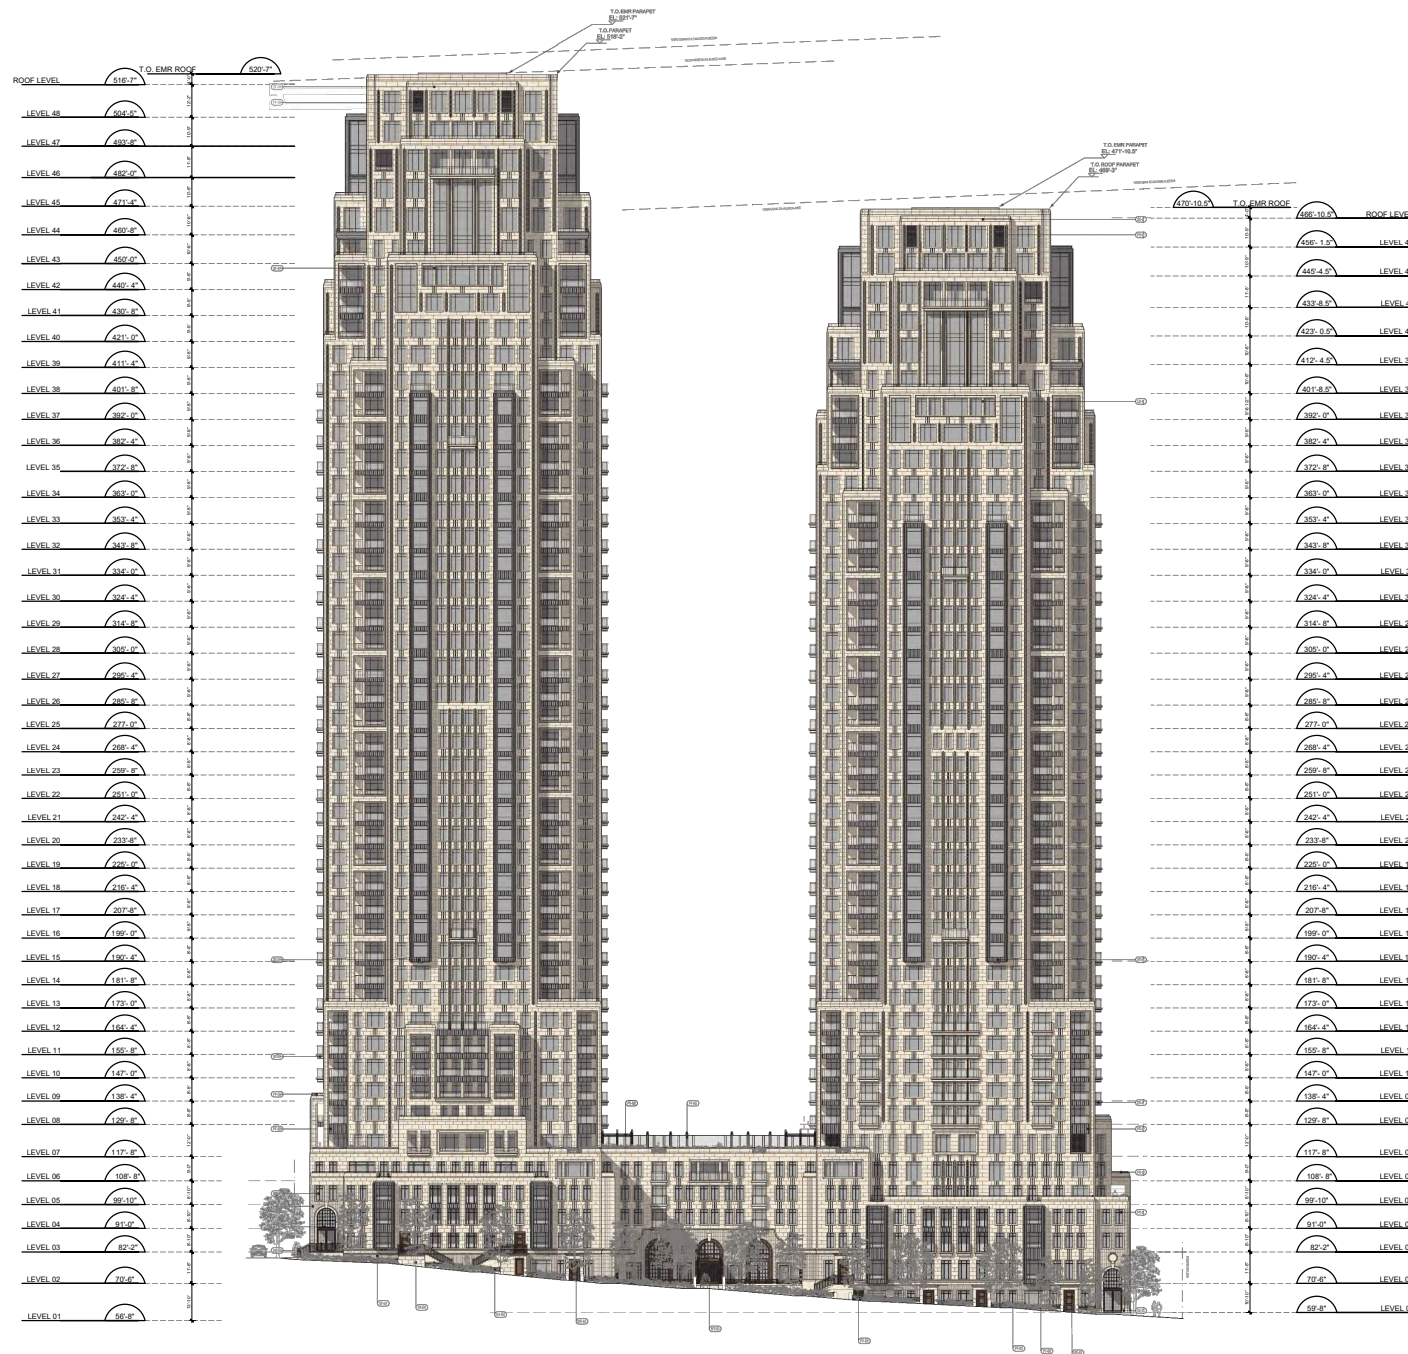



GLAZING

GLAZING

G-1 TRIPLE GLAZED UNIT IN ALUMINUM FRAME

[illegible]

METAL

M-1	WINDOWS: PAINTED ALUM
-----	-----------------------

M-2	RAILINGS: PAINTED ALUM.
-----	-------------------------

M-3 BRONZE

M-4 PAINTED METAL SPANDRE

10

8

STONE

ST-1 LIMESTONE

ST-2 GRANITE

11

CANOPIES

CA-1 STEEL AND GLASS

11

SOFFITS

SO-1 LIMESTONE

8

2019 02 28
ISSUED FOR DEVELOPMENT PERMITS

2018 12 21
ISSUED FOR DEVELOPMENT PERMITS

Revisions

468 ALBERNI

444 ALBERNI ST &
40 NICOLA STREET
VANCOUVER, BC

South Elevation
Lane

scale	$1/16'' = 1' \text{ on } G$
-------	-----------------------------

DP302



GLAZING

3-1 TRIPLE GLAZED UNIT IN ALUMINUM FRAME



METAL

M-1 WINDOWS: PAINTED ALUM.

M-2 RAILINGS: PAINTED ALUM.

M-3 BRONZE

M-4 PAINTED METAL SPANDREL



STONE

ST-1 LIMESTONE

ST.2 GRANITE



CANOPIES

CA-1 STEEL AND GLASS



SOFFITS

SO-1 LIMESTONE



2	2019 02 28 ISSUED FOR DEVELOPMENT PER
1	2018 12 21 ISSUED FOR DEVELOPMENT PERM
Revisions	
1111-100-00	

Seal
1468 ALBERNI

1444 ALBERNI ST.
740 NICOLA STREET
VANCOUVER, BC

West Elevation
Nicola Street
East Elevation
Broughton Street

Drawing _____

Scale $1/16" = 1'-0"$

Sheet DP303

GLAZING

3-1 TRIPLE GLAZED UNIT IN ALUMINUM FRAME



METAL

M-1 WINDOWS: PAINTED ALUM.

M-2 RAILINGS: PAINTED ALUM.

M-3 BRONZE

M-4 PAINTED METAL SPANDREL



STONE

ST-1 LIMESTONE

ST.2 GRANITE



CANOPIES

GA-1 STEEL AND GLASS



SOFFITS

SO-1 Limestone



2 | 2019-02-28

1 2018 12 21
 1 10:10:10 AM

Revisions 17/19-MM-00

1468 ALBERNI

1444 ALBERNI ST &
740 NICOLA STREET
VANCOUVER, BC

**Tower
& Courtyard
East and West
Elevations**

Drawing	
Scale	1/16" = 1'-0"

Sheet DP304





1 Enlarged Elevation - Alberni Street
OP305 1/8"=1'-0"

1468 ALBERNI

1444 ALBERNI ST &
740 NICOLA STREET
VANCOUVER, BC



**Alberni Street
Enlarged Elev.**


Drawing	
Scale	1/16" = 1'-0"


Sheet DP305

Sheet DP306

1 Enlarged Elevation - Broughton Street
QP308 1/8"=1'-0"

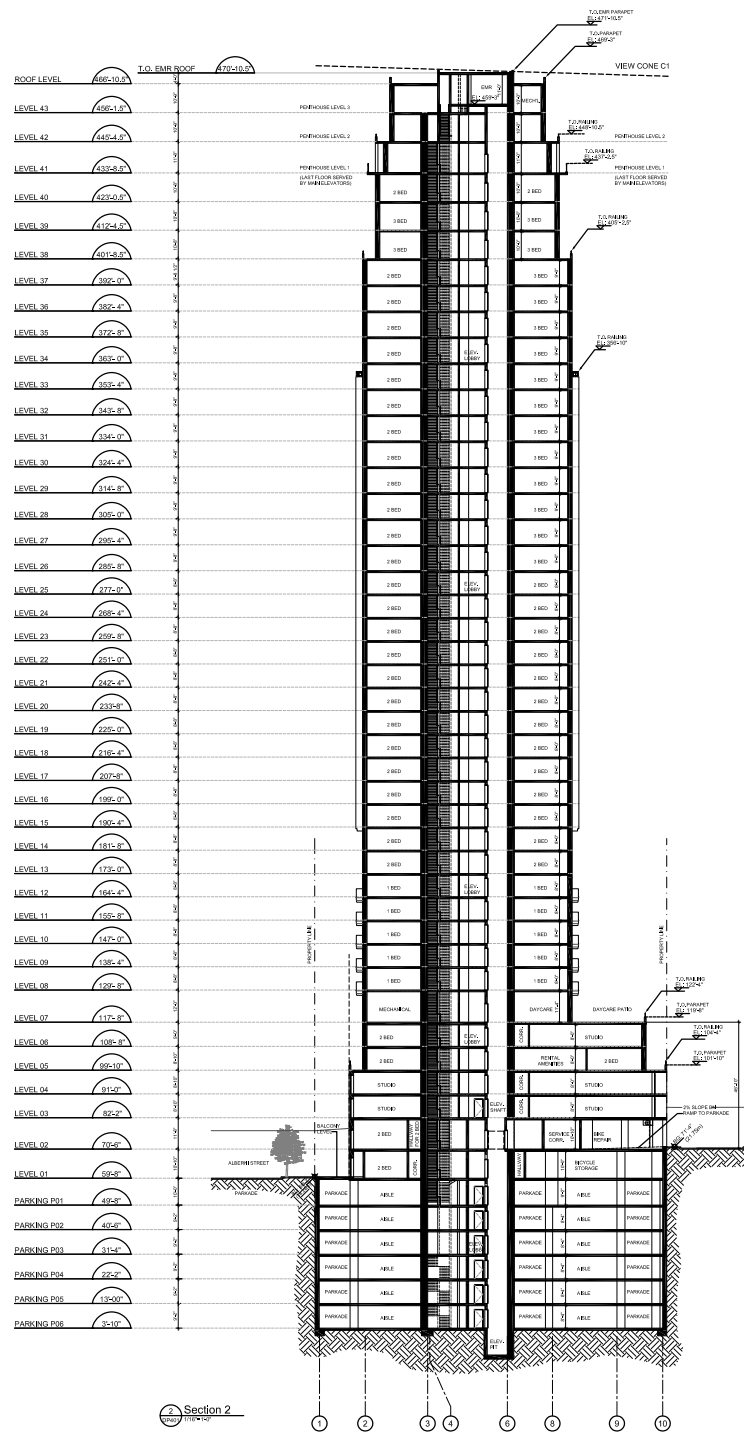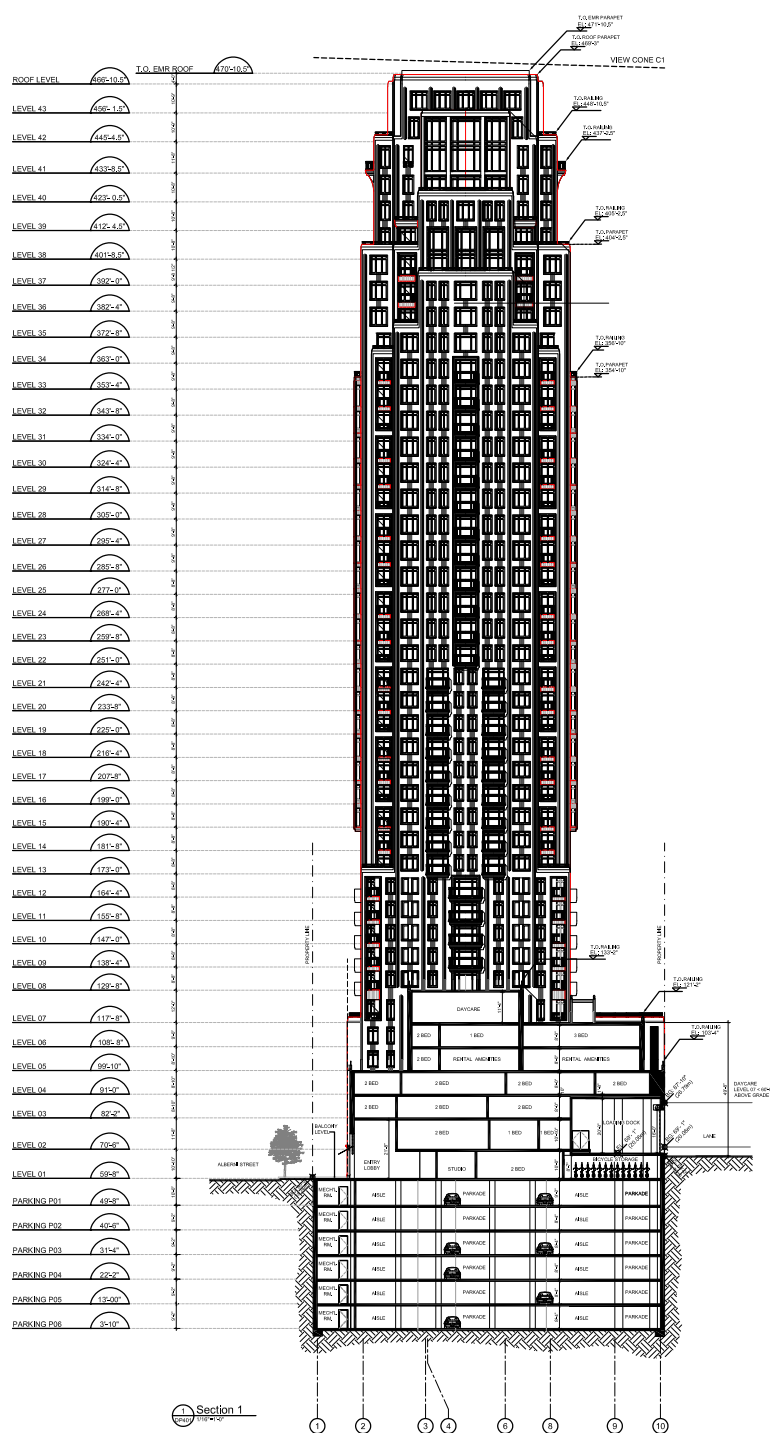

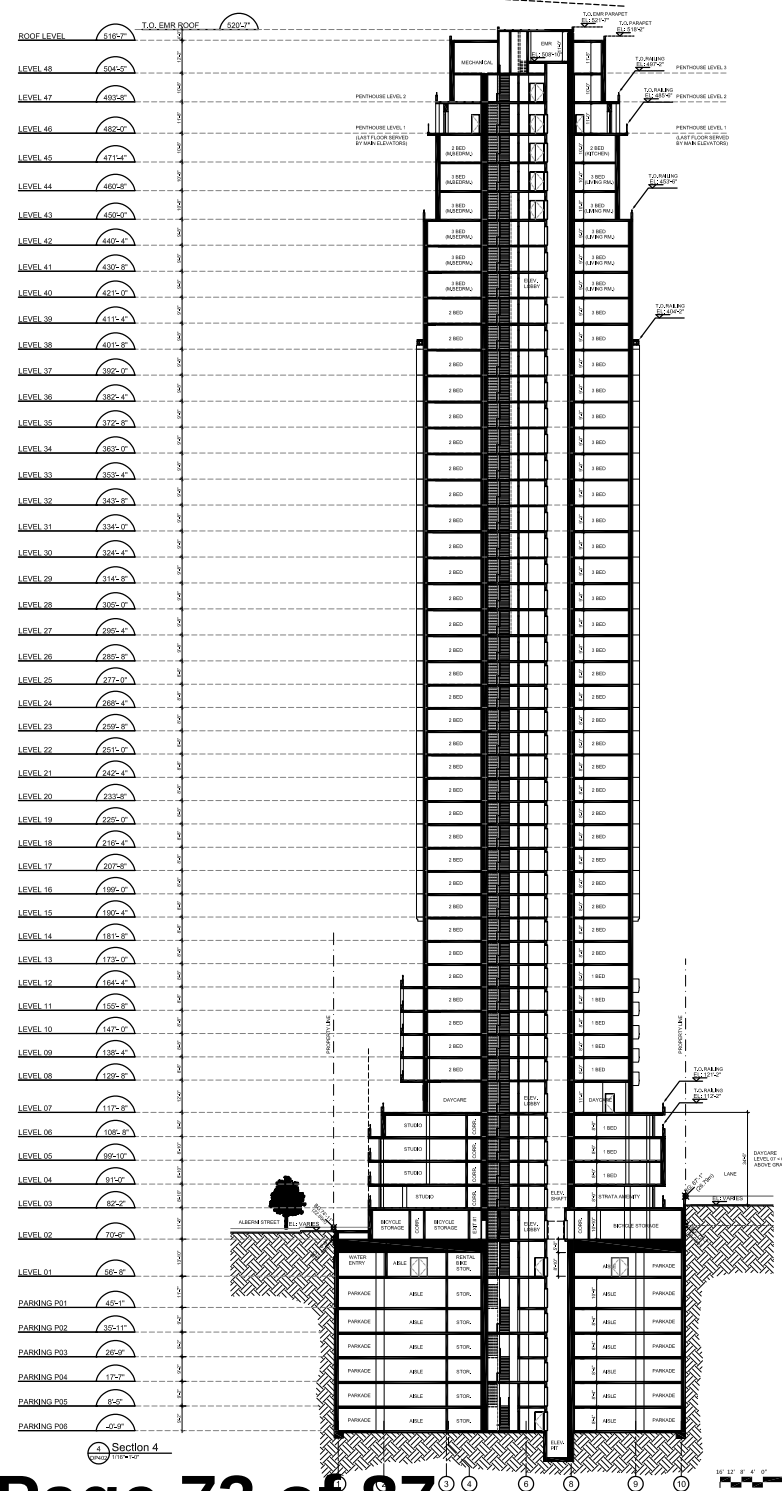

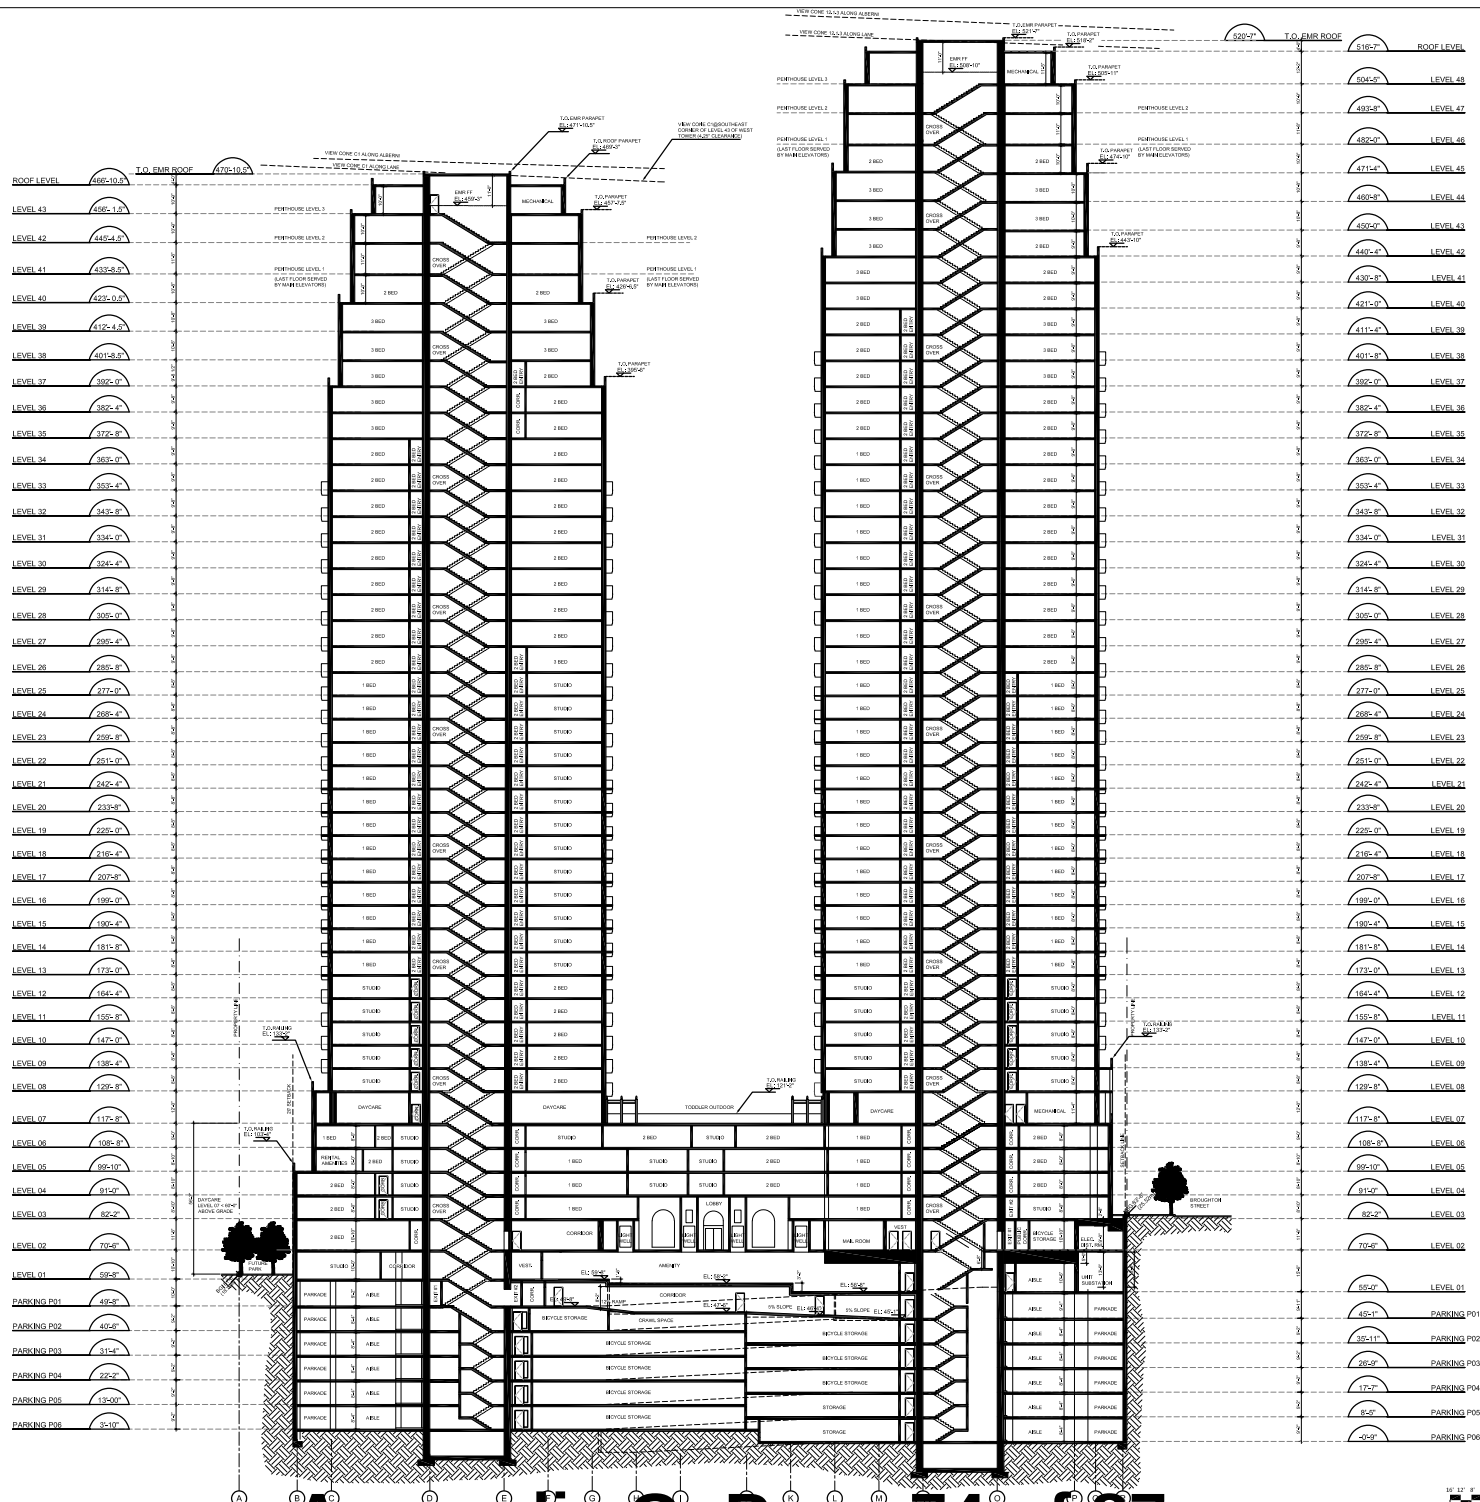

Appendix G: Page 74 of 87

2 2019.02.28
1 2019.02.28
1 2019.02.28
Revisions: 2019.02.28

1468 ALBERNI

1444 ALBERNI ST. &
740 NICOLA STREET
VANCOUVER, BC

Section 5
Long Section

Drawing: 0/200' = 1/4"
Scale: 1/200' = 1/4"
Sheet: DP403