36" x 48" ANSI E SHEET SIZE

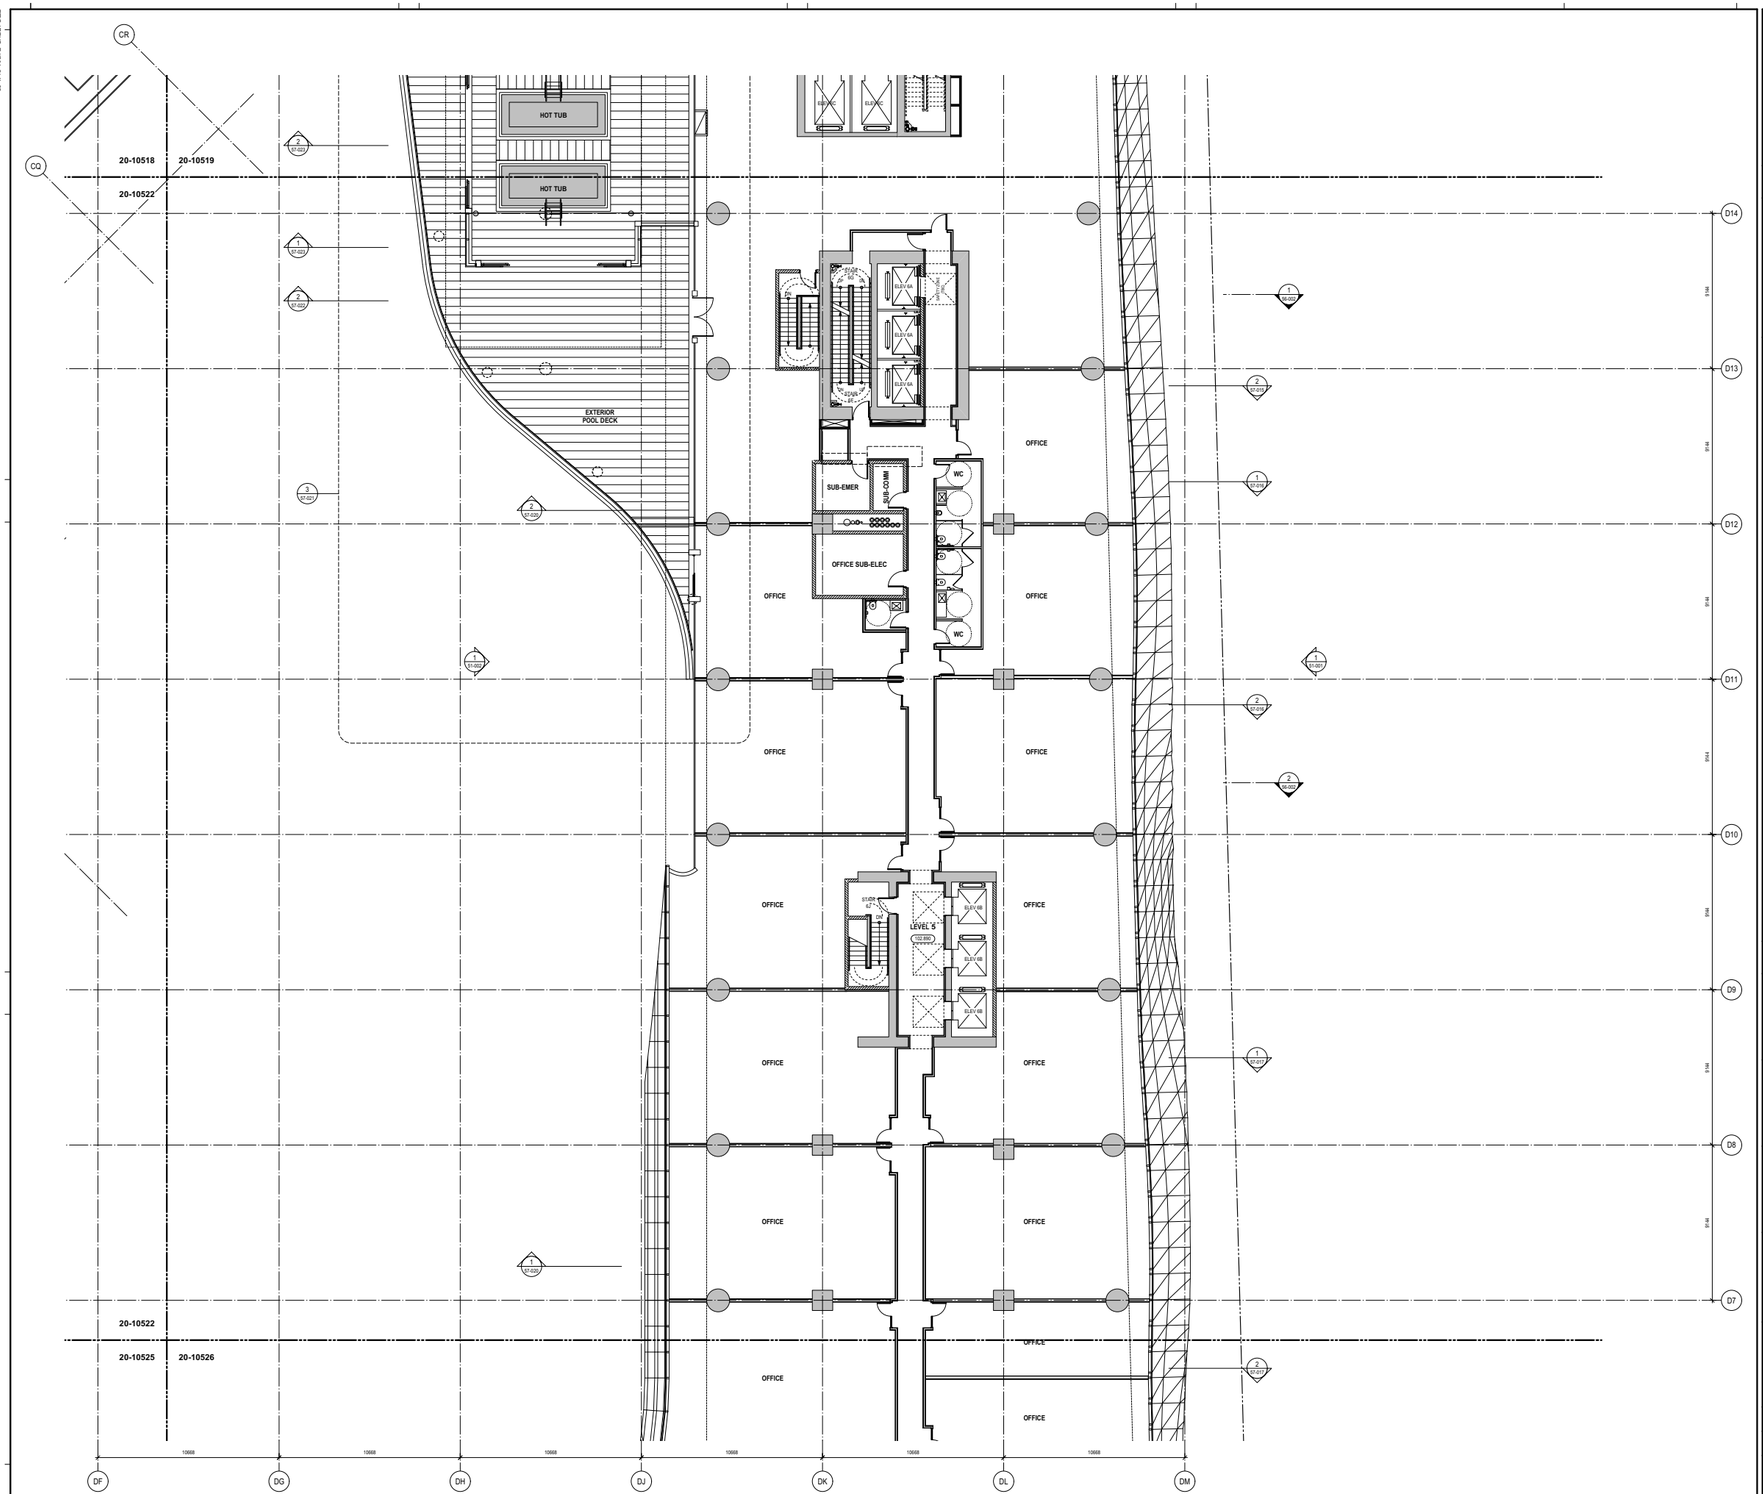

PROJECT

OAKRIDGE

CLIENT

westbank QuadReal

KEY PLAN

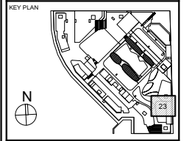

No.	DESCRIPTION:	DATE:
	ISSUED FOR REVISION TO DP 02	08 FEB 2019
	ISSUED FOR DEVELOPMENT PERMIT 02	14 DEC 2018

REVISIONS

DRAWING STATUS

NOT FOR CONSTRUCTION

Discrepancies must be reported immediately to the Architect before proceeding. Only figured dimensions are to be used. Contractors must check all dimensions on site. This drawing is protected by copyright.

ALL DIMENSIONS ARE SHOWN IN METRIC.

HENRIQUEZ

Henriquez Partners Architects

598 W Georgia Street
Vancouver BC Canada V6B 2A3
T 604 687 5681

SEAL

NORTH ARROW

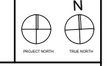

DRAWING TITLE

PODIUM LEVEL 05
FLOOR PLAN - ZONE 23

DRAWN	CHECKED
SV	PW
SCALE	DATE
1:100	06/12/18

GRAPHIC SCALE

PROJECT NO.

1109

BUILDING	PHASE
PP	***1S***

DRAWING AUTHOR	DRAWING NO.	REV NO.
AH	***20-10523***	***00***

36" x 48" ANSI E - SHEET SIZE

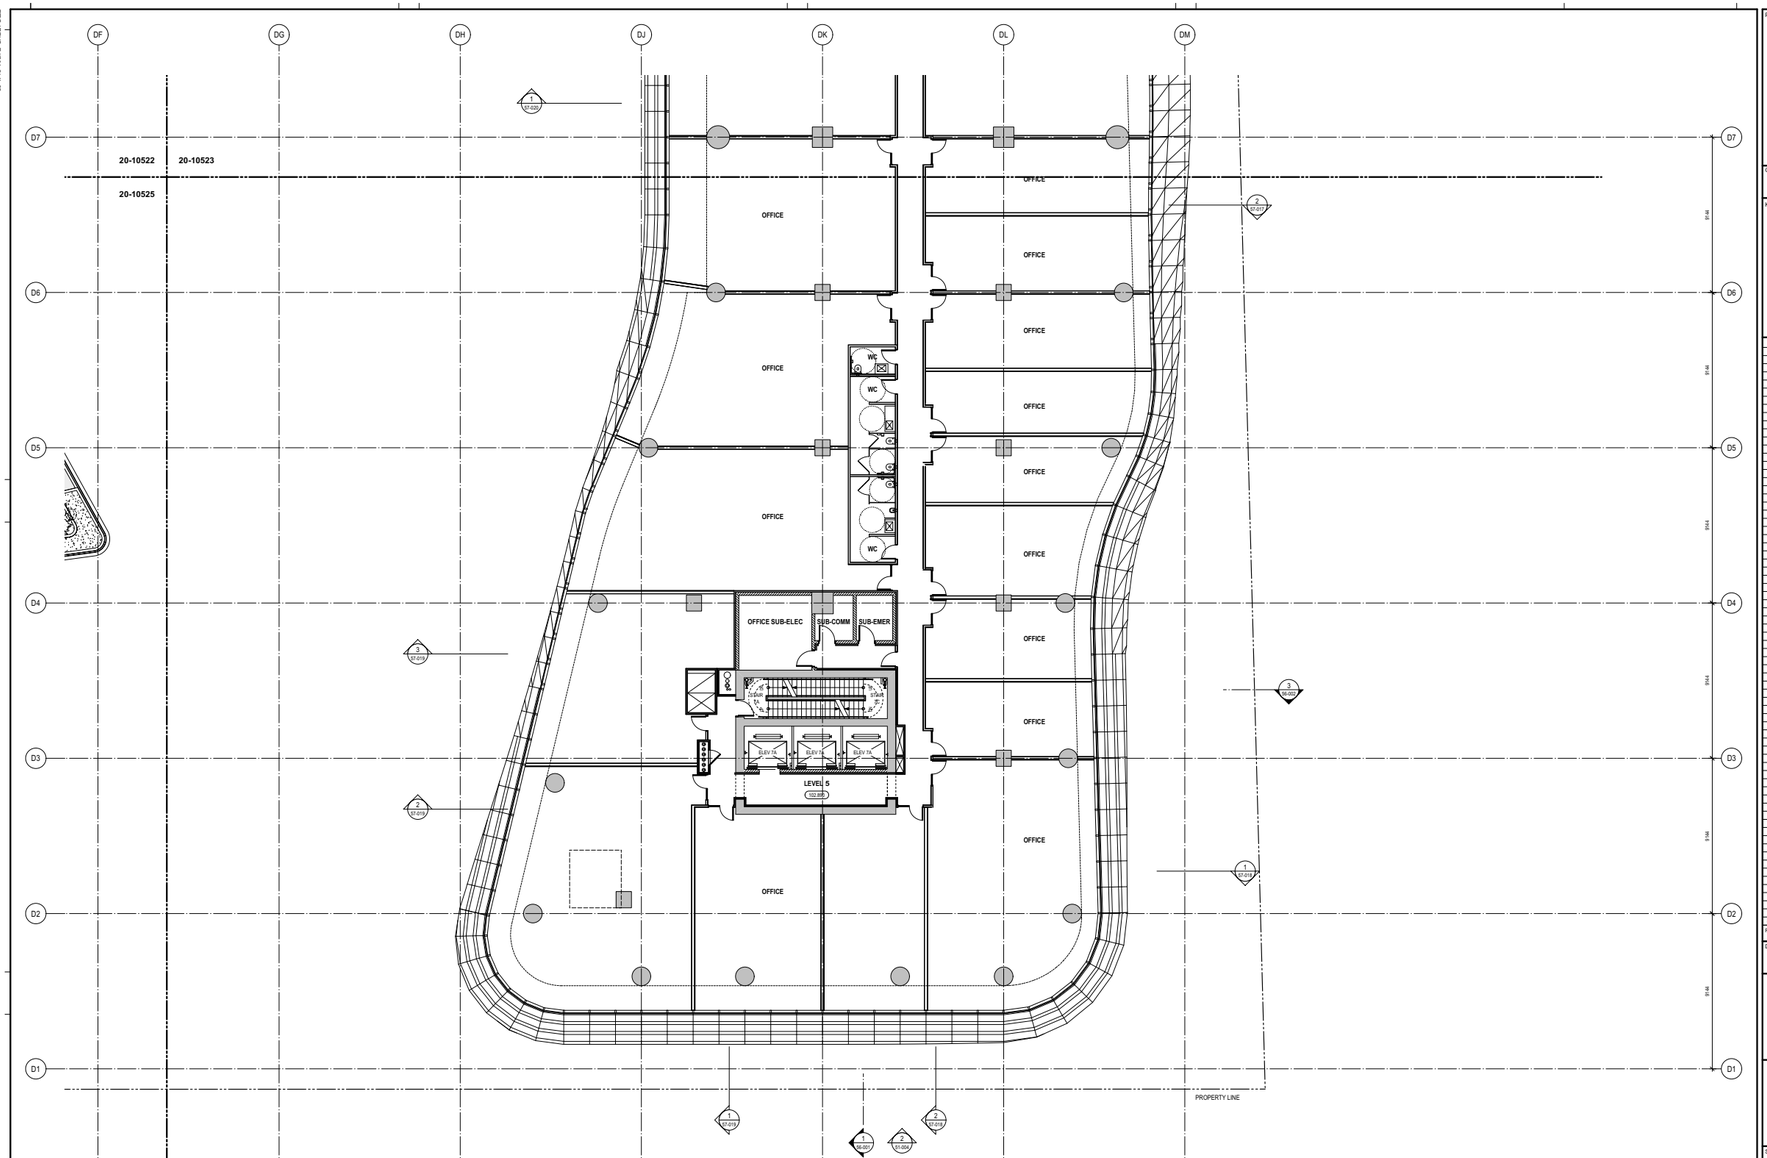

PROJECT

OAKRIDGE

CLIENT

westbank QuadReal

KEY PLAN

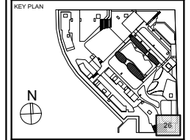

No.	DESCRIPTION:	DATE:
	ISSUED FOR REVISION TO DP 02	08 FEB 2019
	ISSUED FOR DEVELOPMENT PERMIT 02	14 DEC 2018

REVISIONS

DRAWING STATUS

NOT FOR CONSTRUCTION

Discrepancies must be reported immediately to the Architect before proceeding. Only figured dimensions are to be used. Contractors must check all dimensions on site. This drawing is protected by copyright.

ALL DIMENSIONS ARE SHOWN IN METRIC.

HENRIQUEZ

Henriquez Partners Architects

598 W Georgia Street
Vancouver BC Canada V6B 2A3
T 604 687 5681

SEAL

NORTH ARROW

N

PROJECT NORTH | TRUE NORTH

DRAWING TITLE

PODIUM LEVEL 05
FLOOR PLAN - ZONE 26

DRAWN	CHECKED
SV	PW
SCALE	DATE
1:100	06/12/18

GRAPHIC SCALE

PROJECT NO.

1109

BUILDING	PHASE
PP	***1S***

DRAWING AUTHOR	DRAWING NO.	REV NO.
AH	***20-10526***	***00***

36" x 48" Arch E SHEET SIZE

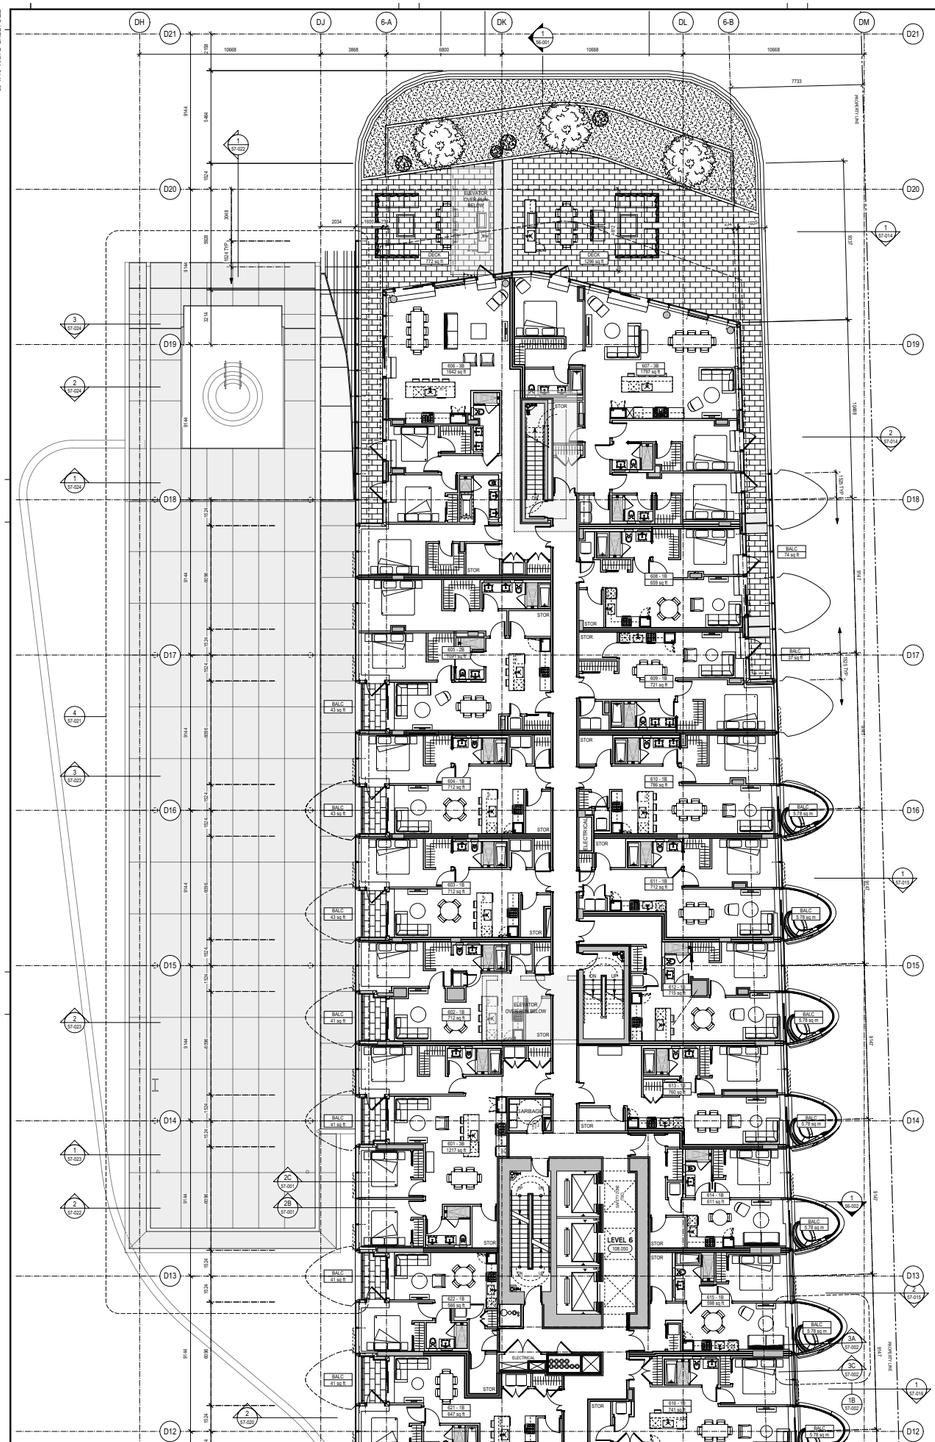

1 LEVEL 6 FLOOR PLAN
Scale 1:100

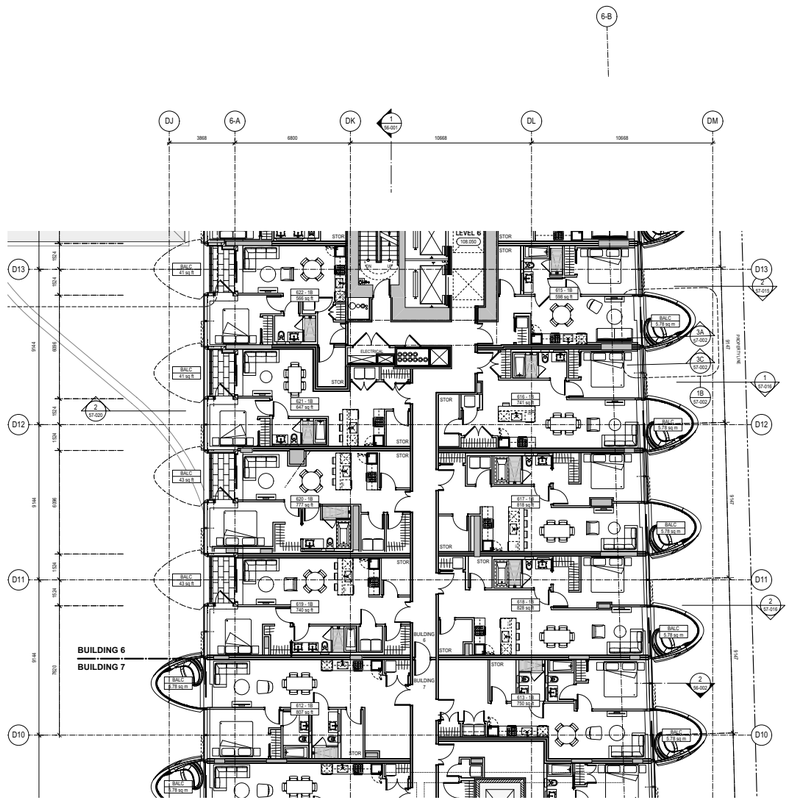

2 LEVEL 6 FLOOR PLAN CONTINUED
Scale 1:100

Suites Per Floor	22
In-Suite Storage	22

PROJECT

OAKRIDGE

CLIENT

westbank QuadReal

KEY PLAN

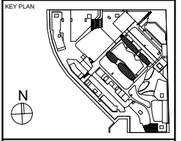

No.	DESCRIPTION:	DATE:
	ISSUED FOR REVISION TO DP 02	28 FEB 2019
	ISSUED FOR DEVELOPMENT PERMIT 02	14 DEC 2018

REVISIONS

DRAWING STATUS

NOT FOR CONSTRUCTION

Discrepancies must be reported immediately to the Architect before proceeding. Only figured dimensions are to be used. Contractors must check all dimensions on site. This drawing is protected by copyright.

ALL DIMENSIONS ARE SHOWN IN METRIC.

HENRIQUEZ

Henriquez Partners Architects

598 W Georgia Street
Vancouver BC Canada V6B 2A3
T 604 687 5081

SEAL

NORTH ARROW

PROJECT NORTH / TRUE NORTH

DRAWING TITLE

BUILDING 6
LEVEL 6 FLOOR PLAN

DRAWN	CHECKED
YY	PW
SCALE: 1:100	DATE: 06/12/18
GRAPHIC SCALE	

PROJECT NO.: *1109*

BUILDING: *06* PHASE: *1S*

DRAWING AUTHOR	DRAWING NO.	REV NO.
AH	*20-106*	*00*

36" x 48" ANSI E SHEET SIZE

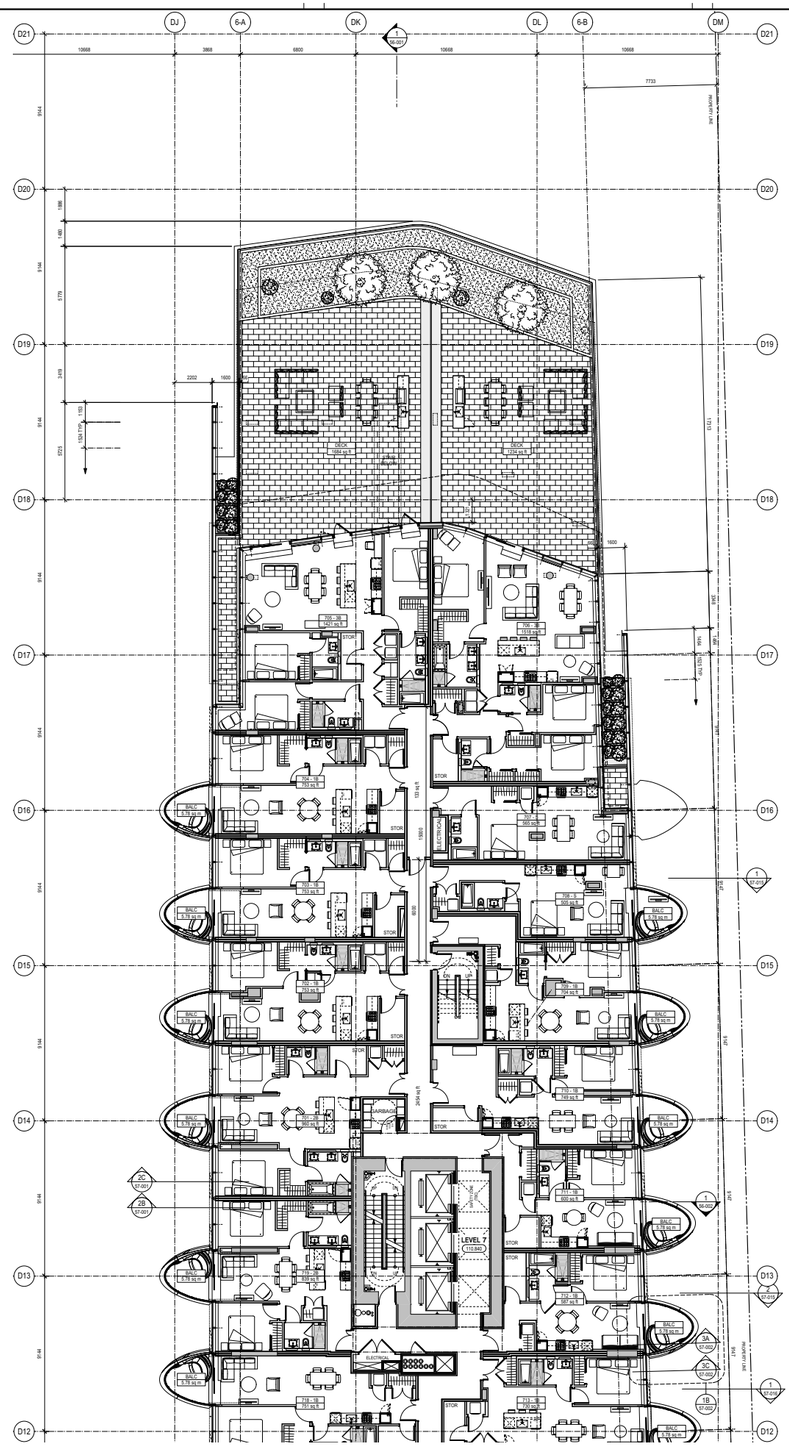

1 LEVEL 7 FLOOR PLAN
Scale: 1:100

2 LEVEL 7 FLOOR PLAN CONTINUED
Scale: 1:100

Suites Per Floor	19
In-Suite Storage	15

PROJECT

OAKRIDGE

CLIENT

westbank QuadReal

KEY PLAN

No.	DESCRIPTION:	DATE:
	ISSUED FOR REVISION TO DP 02	28 FEB 2019
	ISSUED FOR DEVELOPMENT PERMIT 02	14 DEC 2018

REVISIONS

DRAWING STATUS

NOT FOR CONSTRUCTION

Discrepancies must be reported immediately to the Architect before proceeding. Only figured dimensions are to be used. Contractors must check all dimensions on site. This drawing is protected by copyright.

ALL DIMENSIONS ARE SHOWN IN METRIC.

HENRIQUEZ

Henriquez Partners Architects
598 W Georgia Street
Vancouver BC Canada V6B 2A3
T 604 687 5681

SEAL

NORTH ARROW

PROJECT NORTH / TRUE NORTH

DRAWING TITLE

BUILDING 6
LEVEL 7 FLOOR PLAN

DRAWN	CHECKED
YY	PW
SCALE: 1:100	DATE: 06/12/18
GRAPHIC SCALE	

PROJECT NO: **1109**

BUILDING	PHASE
06	1S

DRAWING AUTHOR	DRAWING NO.	REV NO.
AH	20-107	00

36" x 48" Arch E -SHEET SIZE

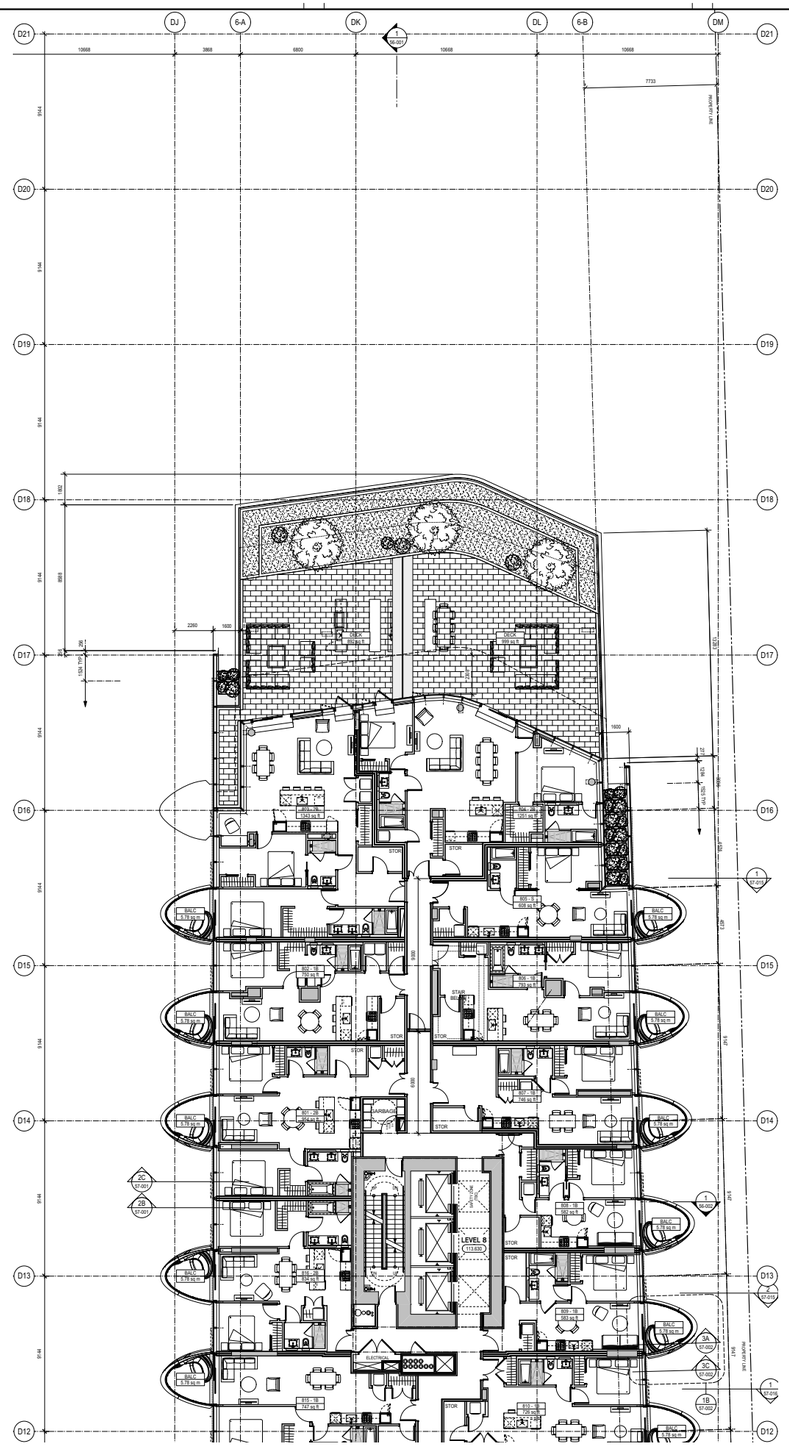

1 LEVEL 8 FLOOR PLAN
Scale: 1:100

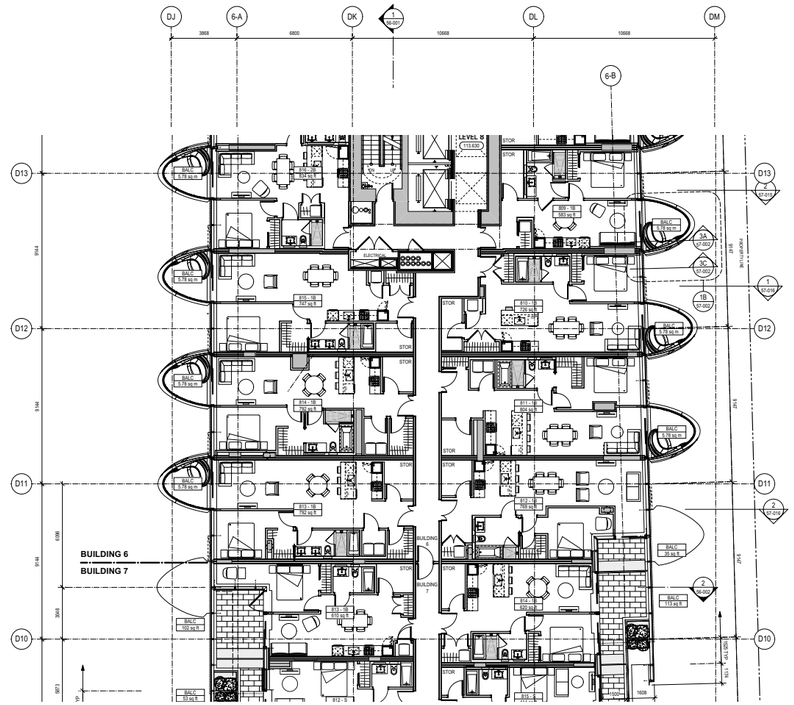

2 LEVEL 8 FLOOR PLAN CONTINUED
Scale: 1:100

Suites Per Floor	16
In-Suite Storage	14

PROJECT

OAKRIDGE

CLIENT

westbank QuadReal

KEY PLAN

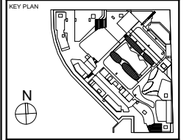

No.	DESCRIPTION	DATE
	ISSUED FOR REVISION TO DP 02	08 FEB 2019
	ISSUED FOR DEVELOPMENT PERMIT 02	14 DEC 2018

REVISIONS

DRAWING STATUS

NOT FOR CONSTRUCTION

Discrepancies must be reported immediately to the Architect before proceeding. Only figured dimensions are to be used. Contractors must check all dimensions on site. This drawing is protected by copyright.

ALL DIMENSIONS ARE SHOWN IN METRIC.

HENRIQUEZ

Henriquez Partners Architects

938 W Georgia Street
Vancouver BC Canada V6B 2A3
T 604 687 5681

SEAL

NORTH ARROW

DRAWING TITLE

BUILDING 6
LEVEL 8 FLOOR PLAN

DRAWN: YY	CHECKED: PW
SCALE: 1:100	DATE: 06/12/18
GRAPHIC SCALE	
PROJECT NO.: 1109	
BUILDING: 06	PHASE: 1S
DRAWING AUTHOR: AH	DRAWING NO.: 20-108
REV NO.: 00	

36" x 48" And E-SHEET SIZE

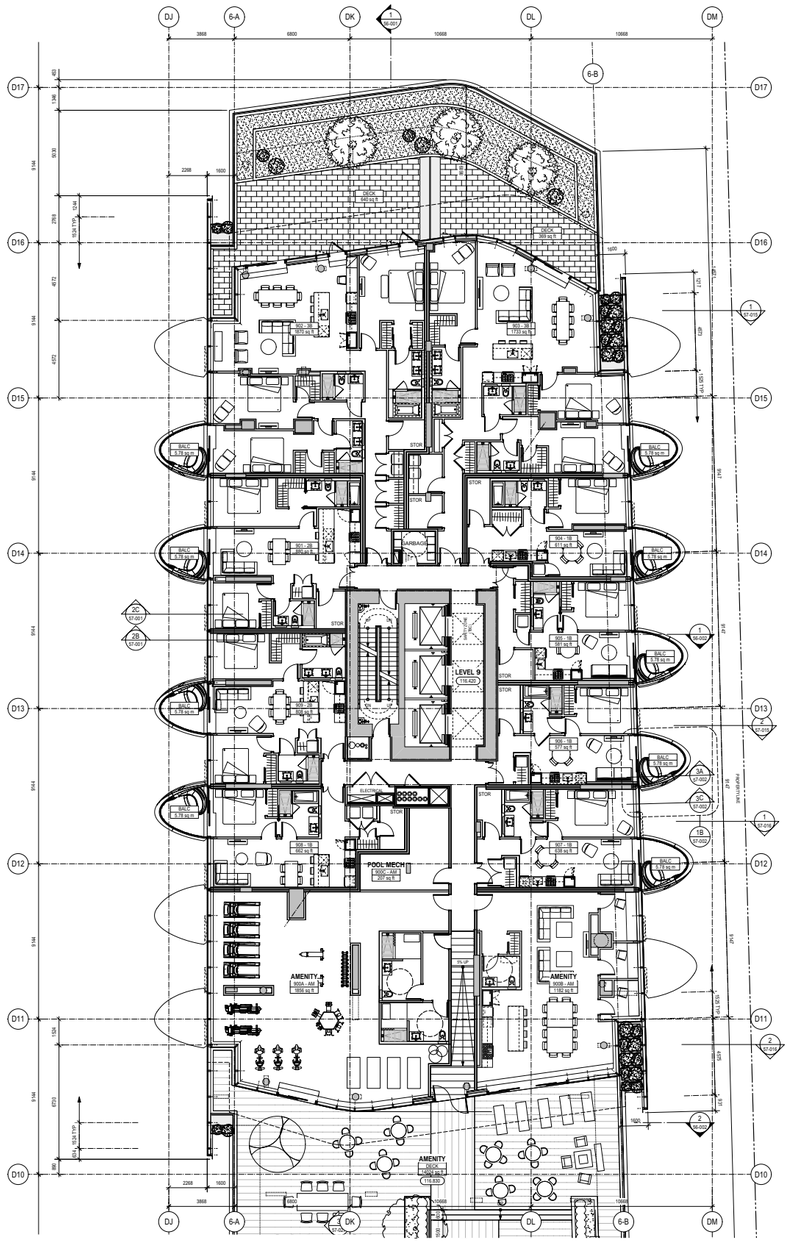

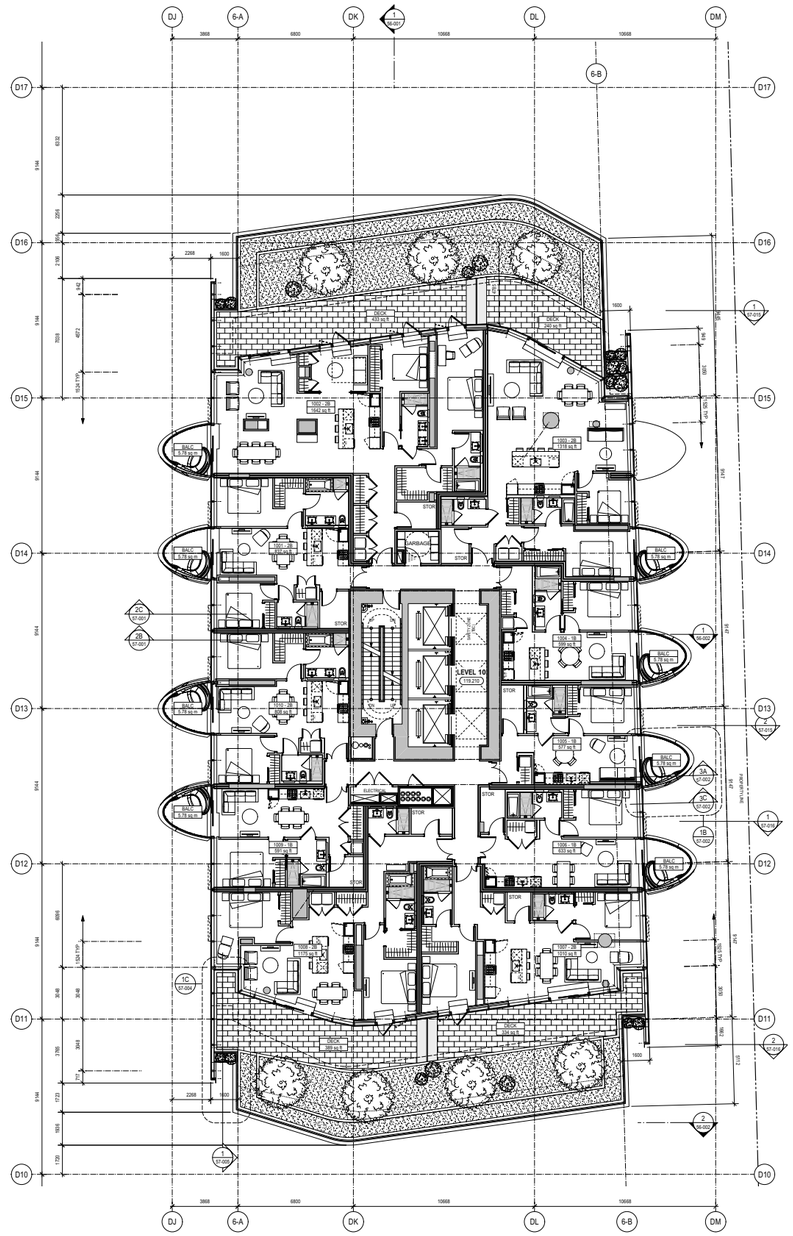

PROJECT

OAKRIDGE

CLIENT

westbank QuadReal

KEY PLAN

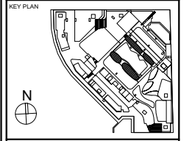

REVISIONS		
No.	DESCRIPTION:	DATE:
	ISSUED FOR REVISION TO DP 02	28 FEB 2019
	ISSUED FOR DEVELOPMENT PERMIT 02	14 DEC 2018

DRAWING STATUS

NOT FOR CONSTRUCTION

Discrepancies must be reported immediately to the Architect before proceeding. Only figured dimensions are to be used. Contractors must check all dimensions on site. This drawing is protected by copyright.

ALL DIMENSIONS ARE SHOWN IN METRIC.

HENRIQUEZ

Henriquez Partners Architects

598 W Georgia Street
Vancouver BC Canada V6B 2A3
T 604 687 5681

SEAL

NORTH ARROW

DRAWING TITLE

BUILDING 6
LEVEL 9-10 FLOOR PLAN

DRAWN: YY	CHECKED: PW
SCALE: 1:100	DATE: 06/12/18
GRAPHIC SCALE	
PROJECT NO.: 1109	
BUILDING: 06	PHASE: 1S
DRAWING AUTHOR: AH	DRAWING NO.: 20-109
	REV NO.: 00

36" x 48" Arch E SHEET SIZE

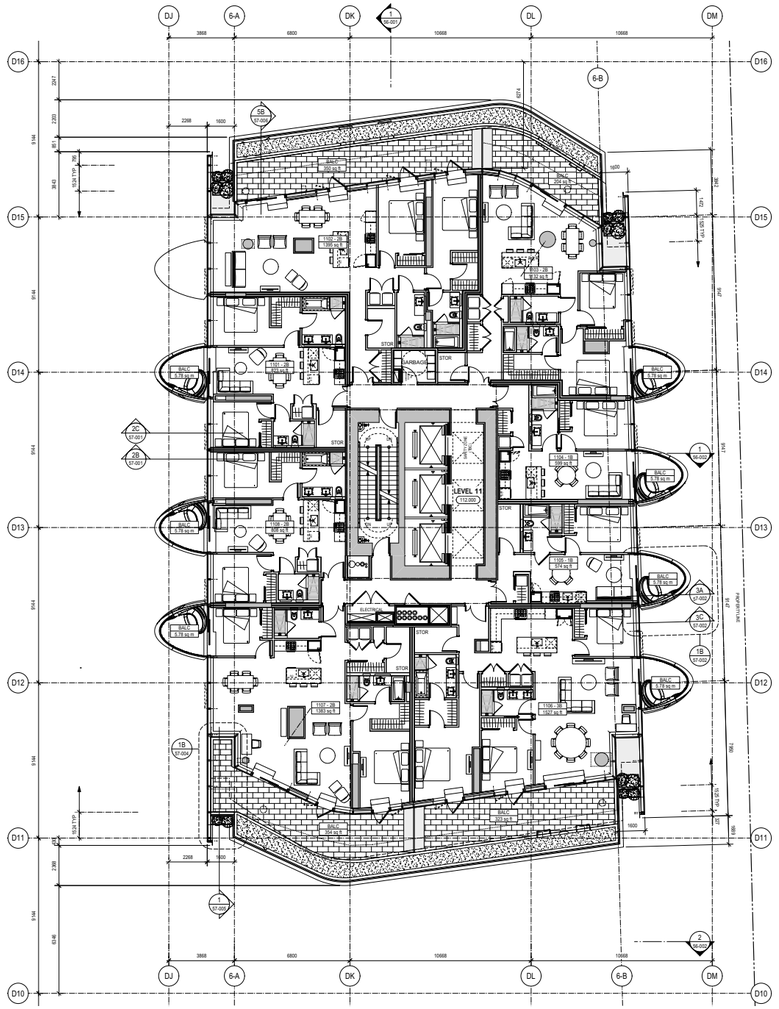

1 **LEVEL 11 FLOOR PLAN**
Scale 1:100

Suites Per Floor	8
In-Suite Storage	6

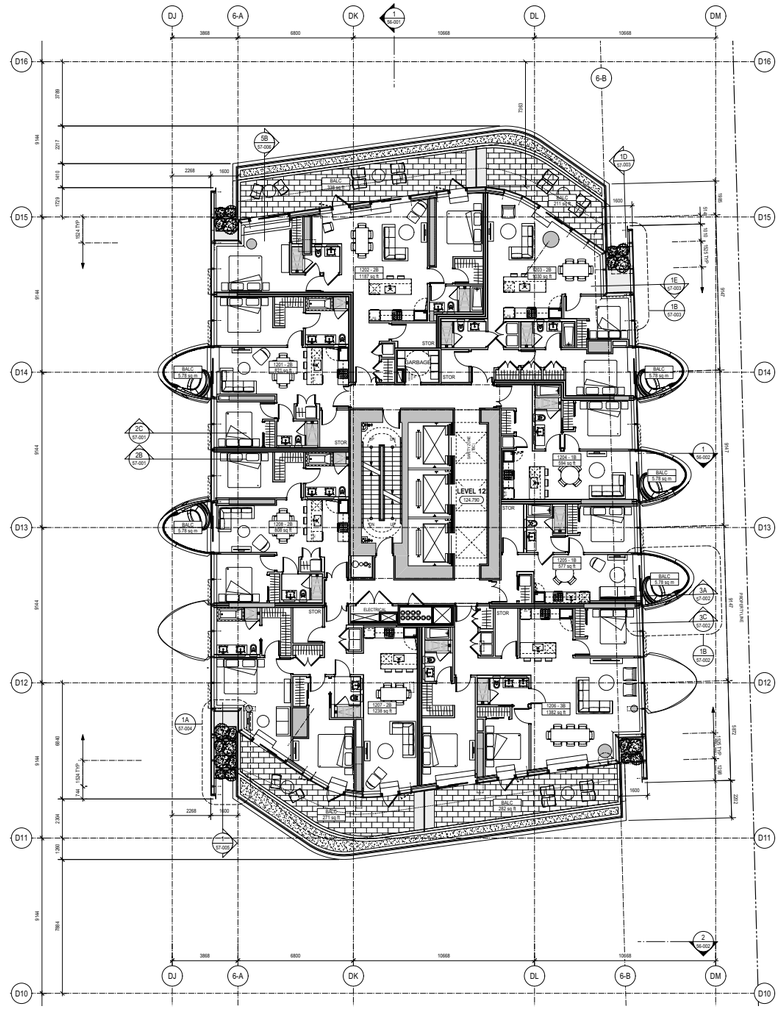

2 **LEVEL 12 FLOOR PLAN**
Scale 1:100

Suites Per Floor	8
In-Suite Storage	6

PROJECT

OAKRIDGE

CLIENT

westbank QuadReal

KEY PLAN

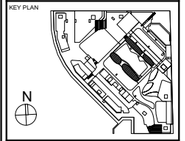

No.	DESCRIPTION	DATE
	ISSUED FOR REVISION TO DP 02	28 FEB 2019
	ISSUED FOR DEVELOPMENT PERMIT 02	14 DEC 2018

REVISIONS

DRAWING STATUS

NOT FOR CONSTRUCTION

Discrepancies must be reported immediately to the Architect before proceeding. Only figured dimensions are to be used. Contractors must check all dimensions on site. This drawing is protected by copyright.

ALL DIMENSIONS ARE SHOWN IN METRIC.

HENRIQUEZ

Henriquez Partners Architects

598 W Georgia Street
Vancouver BC Canada V6B 2A3
T 604 687 5681

SEAL

NORTH ARROW

N

PROJECT NORTH TRUE NORTH

DRAWING TITLE

BUILDING 6
LEVEL 11-12 FLOOR PLAN

DRAWN	CHECKED
YY	PW
SCALE 1:100	DATE 06/12/18
GRAPHIC SCALE	

PROJECT NO. ***1109***

BUILDING	PHASE
06	***1S***

DRAWING AUTHOR	DRAWING NO.	REV NO.
AH	***20-110***	***00***

36" x 48" Arch E SHEET SIZE

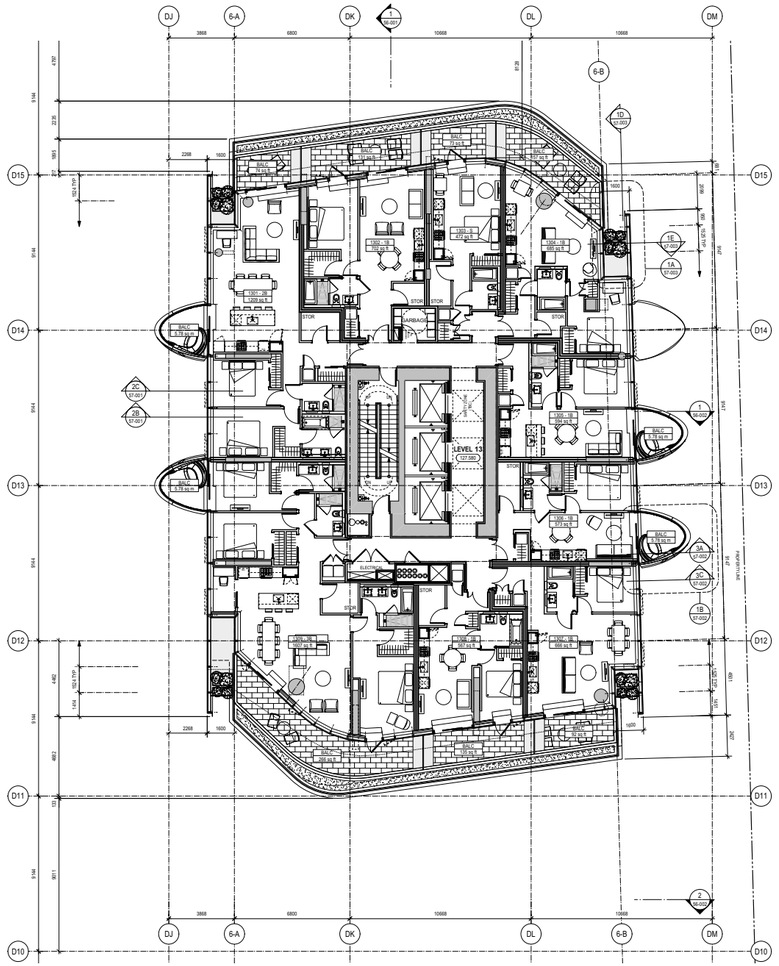

1 **LEVEL 13 FLOOR PLAN**
Scale: 1:100

Suites Per Floor	9
In-Suite Storage	7

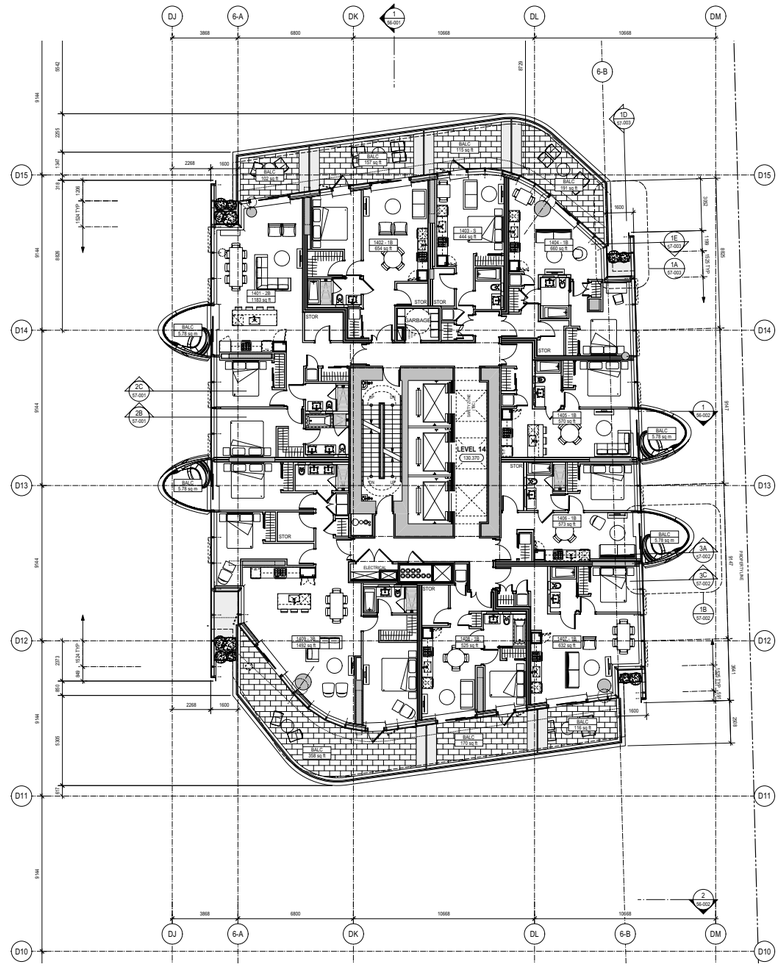

2 **LEVEL 14 FLOOR PLAN**
Scale: 1:100

Suites Per Floor	9
In-Suite Storage	7

PROJECT

OAKRIDGE

CLIENT

westbank QuadReal

KEY PLAN

No.	DESCRIPTION	DATE
	ISSUED FOR REVISION TO DP 02	28 FEB 2019
	ISSUED FOR DEVELOPMENT PERMIT 02	14 DEC 2018

REVISIONS

DRAWING STATUS

NOT FOR CONSTRUCTION

Discrepancies must be reported immediately to the Architect before proceeding. Only figured dimensions are to be used. Contractors must check all dimensions on site. This drawing is protected by copyright.

ALL DIMENSIONS ARE SHOWN IN METRIC.

HENRIQUEZ

Henriquez Partners Architects
938 W Georgia Street
Vancouver BC Canada V6B 2A3
T 604 687 5681

SEAL

NORTH ARROW

N

PROJECT NORTH TRUE NORTH

DRAWING TITLE

BUILDING 6
LEVEL 13-14 FLOOR PLAN

DRAWN	CHECKED
YY	PW
SCALE	DATE
1:100	06/12/18

GRAPHIC SCALE

PROJECT NO.
1109

BUILDING	PHASE
06	*1S*

DRAWING AUTHOR	DRAWING NO.	REV NO.
AH	*20-111*	*00*

36" x 48" ANSI E -SHEET SIZE

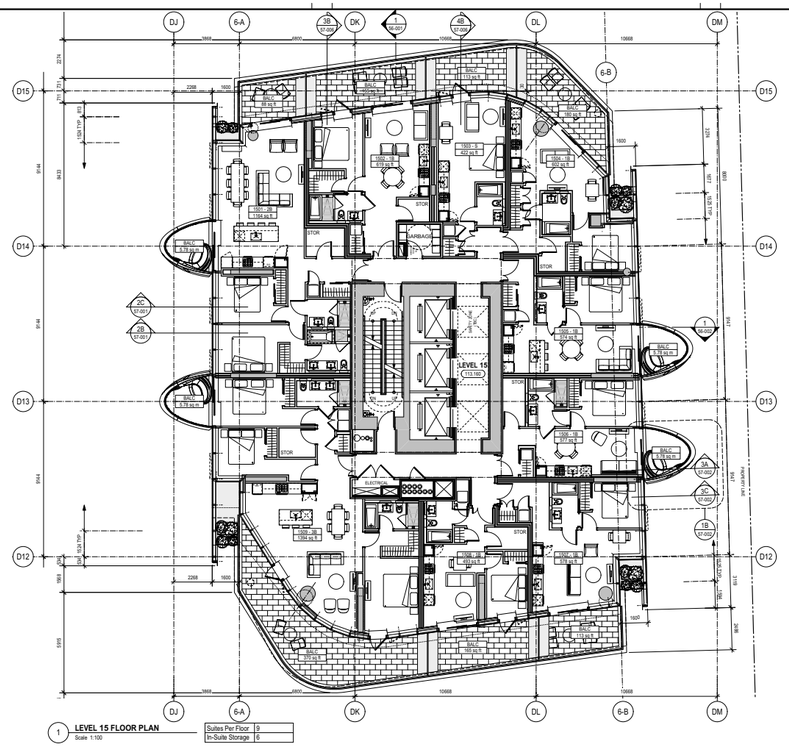

1 **LEVEL 15 FLOOR PLAN**
Scale 1:100

Suites Per Floor	9
In-Suite Storage	6

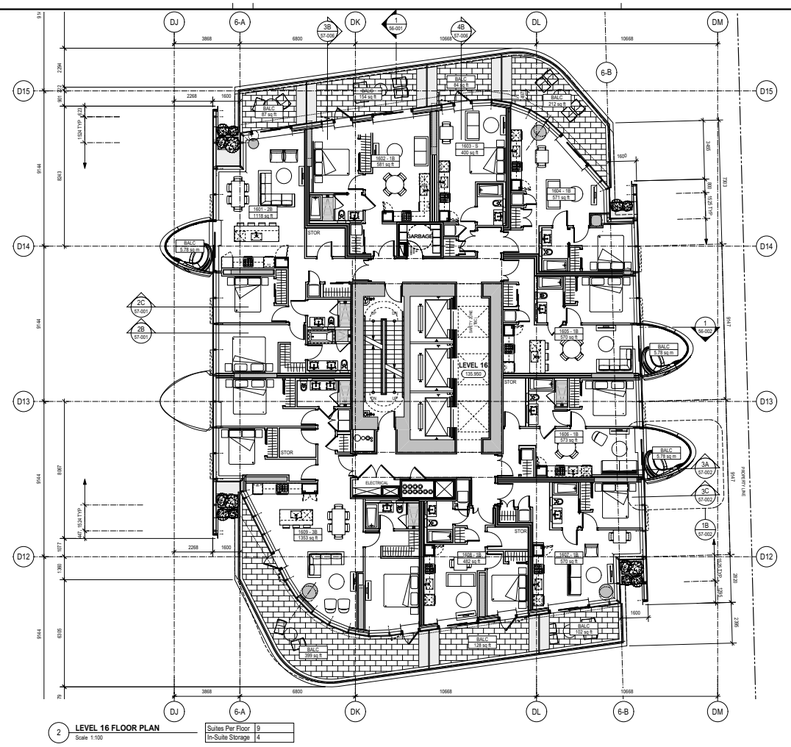

2 **LEVEL 16 FLOOR PLAN**
Scale 1:100

Suites Per Floor	9
In-Suite Storage	4

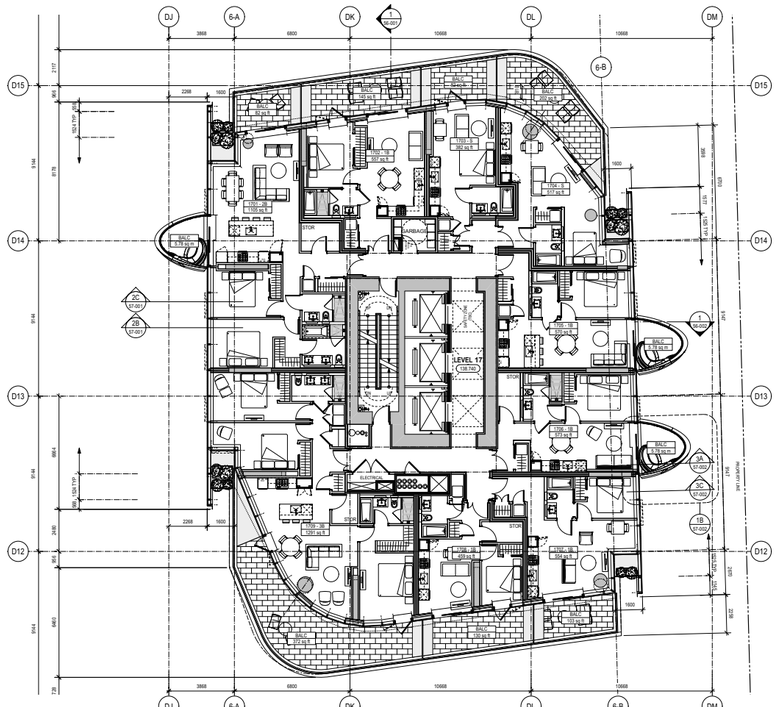

3 **LEVEL 17 FLOOR PLAN**
Scale 1:100

Suites Per Floor	9
In-Suite Storage	4

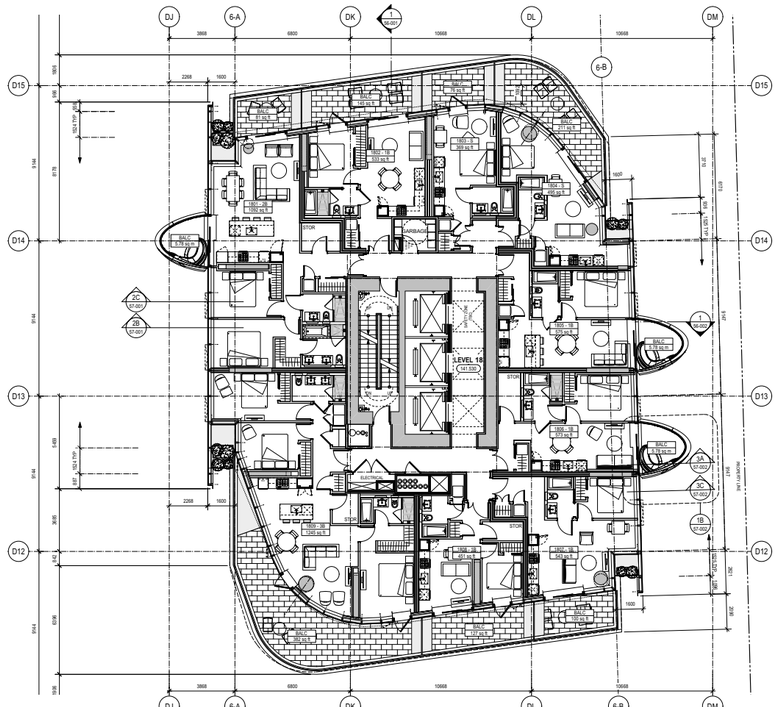

4 **LEVEL 18 FLOOR PLAN**
Scale 1:100

Suites Per Floor	9
In-Suite Storage	4

PROJECT

OAKRIDGE

CLIENT

westbank QuadReal

KEY PLAN

N

No.	DESCRIPTION:	DATE:
	ISSUED FOR REVISION TO DP 02	28 FEB 2019
	ISSUED FOR DEVELOPMENT PERMIT 02	14 DEC 2018

REVISIONS

DRAWING STATUS

NOT FOR CONSTRUCTION

Discrepancies must be reported immediately to the Architect before proceeding. Only figured dimensions are to be used. Contractors must check all dimensions on site. This drawing is protected by copyright.

ALL DIMENSIONS ARE SHOWN IN METRIC.

HENRIQUEZ

Henriquez Partners Architects
500 W Georgia Street
Vancouver BC Canada V6B 2A3
T 604 687 5681

SEAL

NORTH ARROW

N

PROJECT NORTH TRUE NORTH

DRAWING TITLE

BUILDING 6
LEVEL 15-18 FLOOR PLAN

DRAWN	CHECKED
YY	PW
SCALE: 1:100	DATE: 06/12/18
GRAPHIC SCALE	

PROJECT NO. **1109**

BUILDING	PHASE
06	1S

DRAWING AUTHOR	DRAWING NO.	REV NO.
AH	20-112	00

36" x 48" ANSI E SHEET SIZE

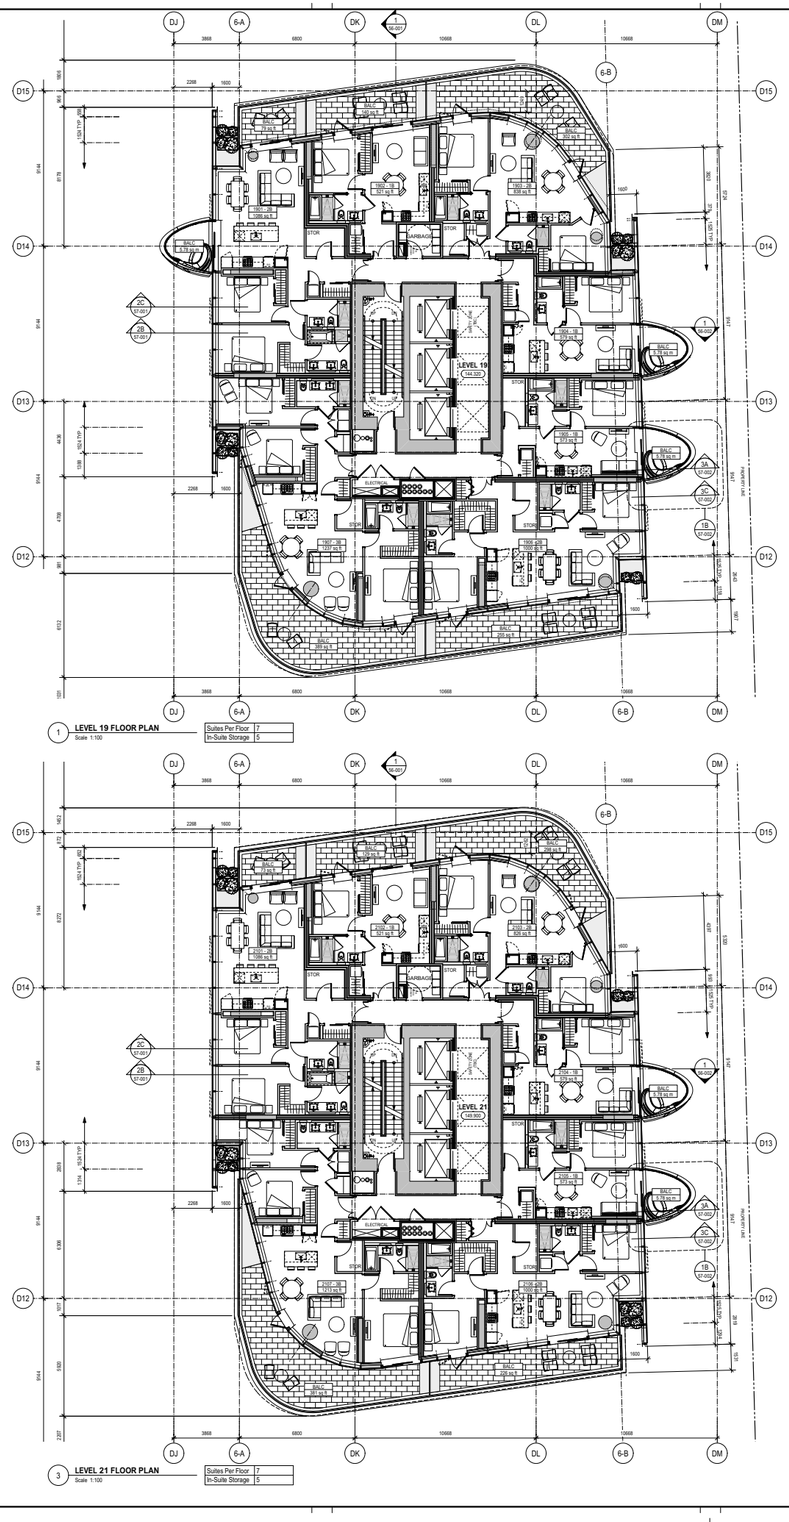

1 **LEVEL 19 FLOOR PLAN**
Scale 1:100

Suites Per Floor	7
In-Suite Storage	5

3 **LEVEL 21 FLOOR PLAN**
Scale 1:100

Suites Per Floor	7
In-Suite Storage	5

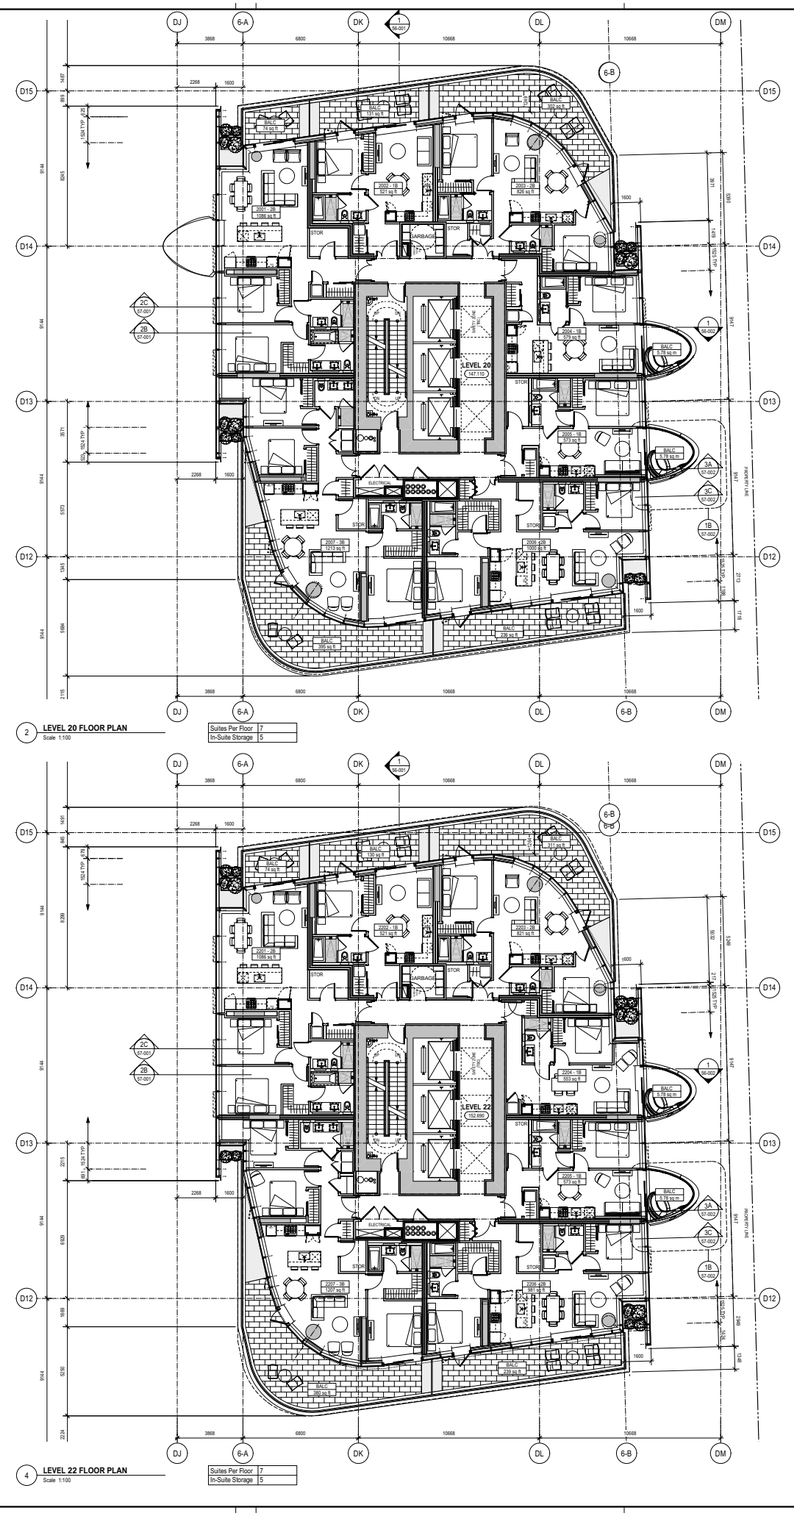

2 **LEVEL 20 FLOOR PLAN**
Scale 1:100

Suites Per Floor	7
In-Suite Storage	5

4 **LEVEL 22 FLOOR PLAN**
Scale 1:100

Suites Per Floor	7
In-Suite Storage	5

PROJECT

OAKRIDGE

CLIENT

westbank QuadReal

KEY PLAN

No.	DESCRIPTION	DATE
	ISSUED FOR REVISION TO DP 02	28 FEB 2019
	ISSUED FOR DEVELOPMENT PERMIT 02	14 DEC 2018

REVISIONS

DRAWING STATUS

NOT FOR CONSTRUCTION

Discrepancies must be reported immediately to the Architect before proceeding. Only figured dimensions are to be used. Contractors must check all dimensions on site. This drawing is protected by copyright.

ALL DIMENSIONS ARE SHOWN IN METRIC.

HENRIQUEZ

Henriquez Partners Architects
930 W Georgia Street
Vancouver BC Canada V6B 2A3
T 604 687 5681

SEAL

NORTH ARROW

N

PROJECT NORTH | TRUE NORTH

DRAWING TITLE

BUILDING 6
LEVEL 19-22 FLOOR PLAN

DRAWN: YY	CHECKED: PW
SCALE: 1:100	DATE: 06/12/18
GRAPHIC SCALE	

PROJECT NO. ***1109***

BUILDING	PHASE
06	***1S***

DRAWING AUTHOR	DRAWING NO.	REV NO.
AH	***20-113***	***00***

36" x 48" ANSI E SHEET SIZE

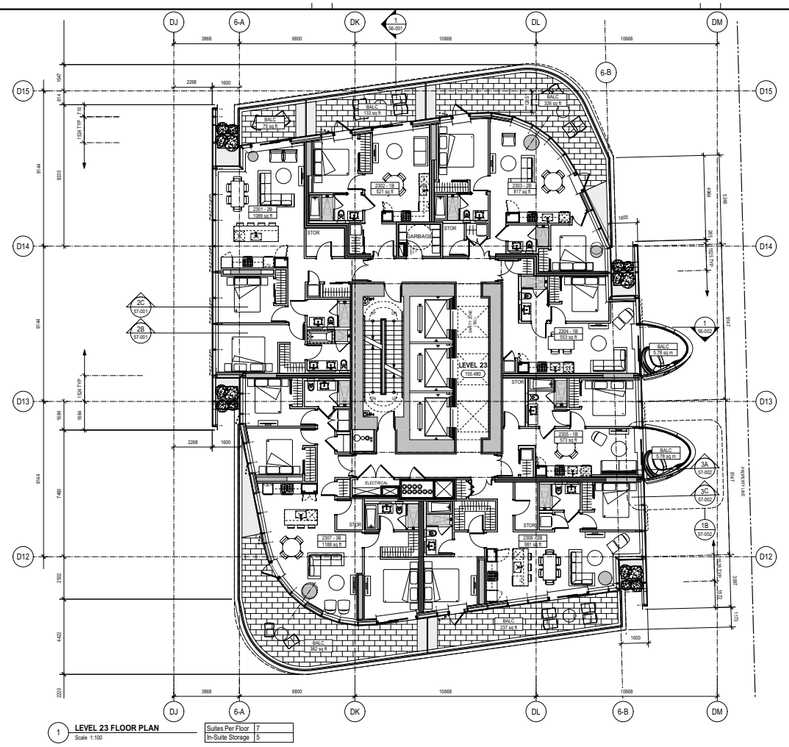

1 **LEVEL 23 FLOOR PLAN**
Scale 1:100

Suites Per Floor	7
In-Suite Storage	5

2 **LEVEL 24 FLOOR PLAN**
Scale 1:100

Suites Per Floor	7
In-Suite Storage	5

3 **LEVEL 25 FLOOR PLAN**
Scale 1:100

Suites Per Floor	7
In-Suite Storage	5

4 **LEVEL 26 FLOOR PLAN**
Scale 1:100

Suites Per Floor	7
In-Suite Storage	5

PROJECT

OAKRIDGE

CLIENT

westbank QuadReal

KEY PLAN

ISSUED FOR REVISION TO DP 02	28 FEB 2019
ISSUED FOR DEVELOPMENT PERMIT 02	14 DEC 2018
No. DESCRIPTION:	DATE:

REVISIONS

DRAWING STATUS

NOT FOR CONSTRUCTION

Discrepancies must be reported immediately to the Architect before proceeding. Only figured dimensions are to be used. Contractors must check all dimensions on site. This drawing is protected by copyright.

ALL DIMENSIONS ARE SHOWN IN METRIC.

HENRIQUEZ

Henriquez Partners Architects
598 W Georgia Street
Vancouver BC Canada V6B 2A3
T 604 687 5681

SEAL

NORTH ARROW

N

PROJECT NORTH TRUE NORTH

DRAWING TITLE

BUILDING 6
LEVEL 23-26 FLOOR PLAN

DRAWN: YY	CHECKED: PW
SCALE: 1:100	DATE: 06/12/18
GRAPHIC SCALE	
PROJECT NO.: *1109*	
BUILDING: *06*	PHASE: *1S*
DRAWING AUTHOR: *AH*	DRAWING NO.: *20-114*
REV NO.: *00*	

36" x 48" ANSI E SHEET SIZE

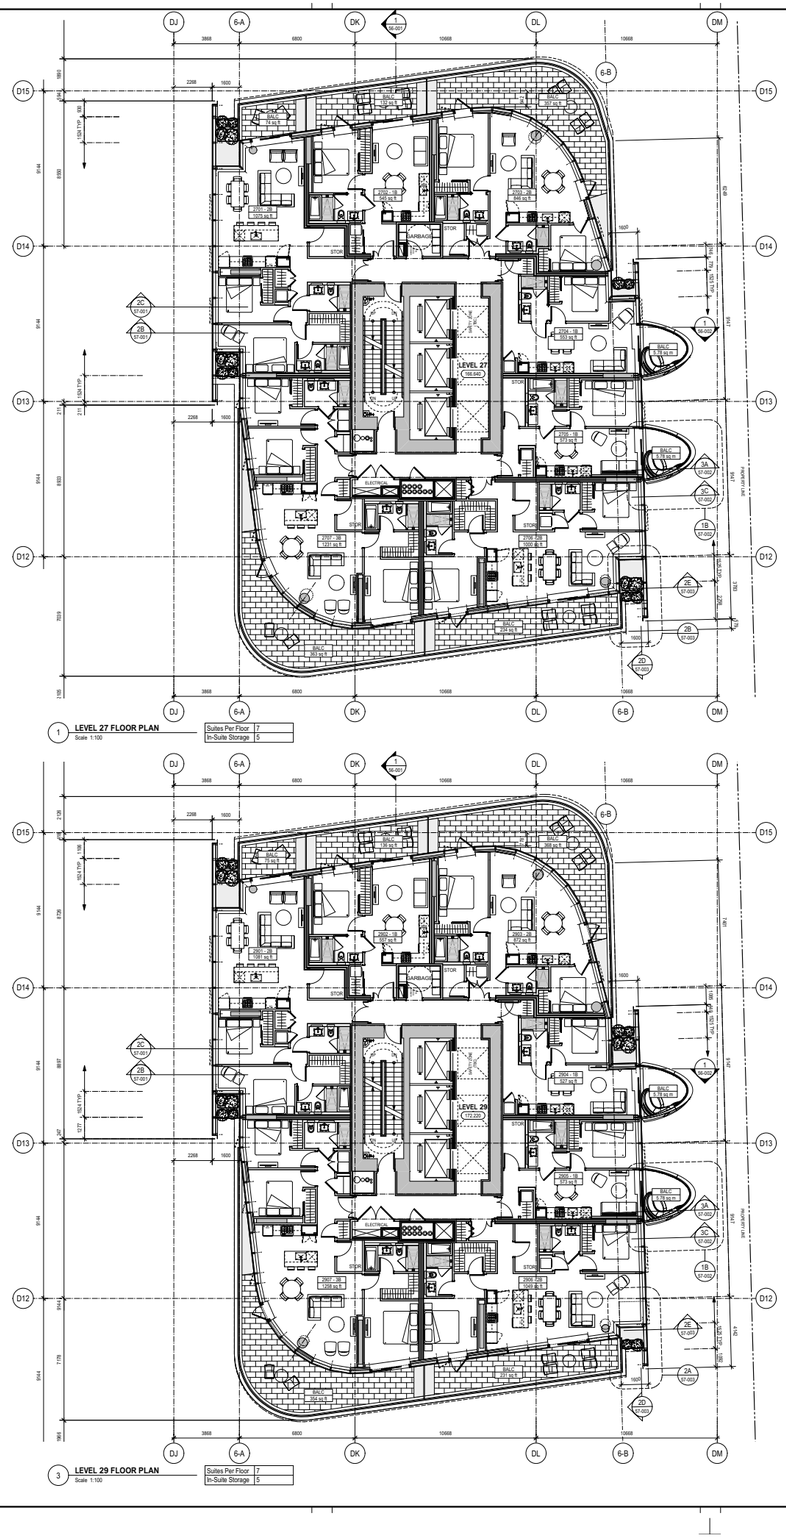

1 **LEVEL 27 FLOOR PLAN**
Scale 1:100

Suites Per Floor	7
In-Suite Storage	5

2 **LEVEL 28 FLOOR PLAN**
Scale 1:100

Suites Per Floor	7
In-Suite Storage	5

3 **LEVEL 29 FLOOR PLAN**
Scale 1:100

Suites Per Floor	7
In-Suite Storage	5

4 **LEVEL 30 FLOOR PLAN**
Scale 1:100

Suites Per Floor	7
In-Suite Storage	5

PROJECT

OAKRIDGE

CLIENT

westbank QuadReal

KEY PLAN

No.	DESCRIPTION:	DATE:
	ISSUED FOR REVISION TO DP 02	28 FEB 2019
	ISSUED FOR DEVELOPMENT PERMIT 02	14 DEC 2018

REVISIONS

DRAWING STATUS

NOT FOR CONSTRUCTION

Discrepancies must be reported immediately to the Architect before proceeding. Only figured dimensions are to be used. Contractors must check all dimensions on site. This drawing is protected by copyright.

ALL DIMENSIONS ARE SHOWN IN METRIC.

HENRIQUEZ

Henriquez Partners Architects
930 W Georgia Street
Vancouver BC Canada V6B 2A3
T 604 687 5681

SEAL

NORTH ARROW

N

PROJECT NORTH TRUE NORTH

DRAWING TITLE

BUILDING 6
LEVEL 27-30 FLOOR PLAN

DRAWN	CHECKED
YY	PW
SCALE: 1:100	DATE: 06/12/18
GRAPHIC SCALE	

PROJECT NO. **1109**

BUILDING	PHASE
06	1S

DRAWING AUTHOR	DRAWING NO.	REV NO.
AH	20-115	00

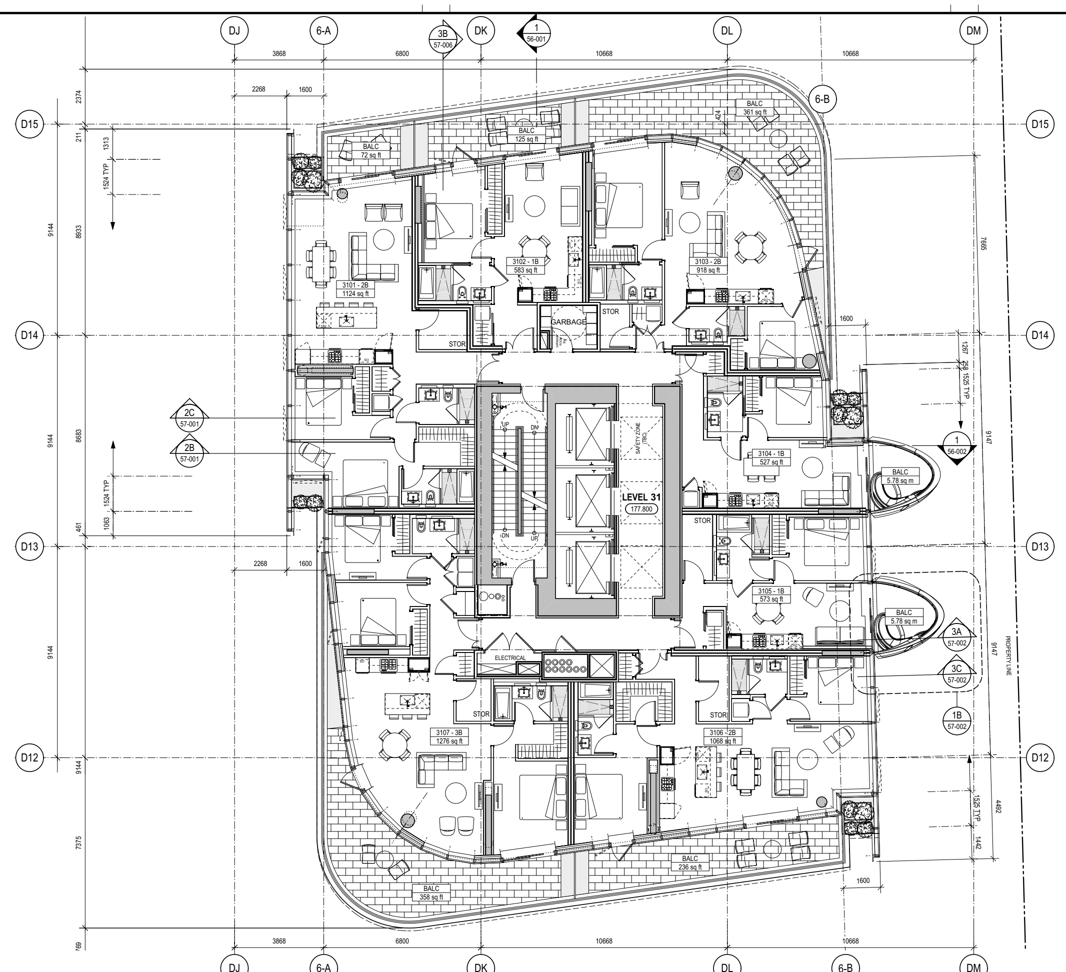

1 **LEVEL 31 FLOOR PLAN**
Scale 1:100

Suites Per Floor	7
In-Suite Storage	5

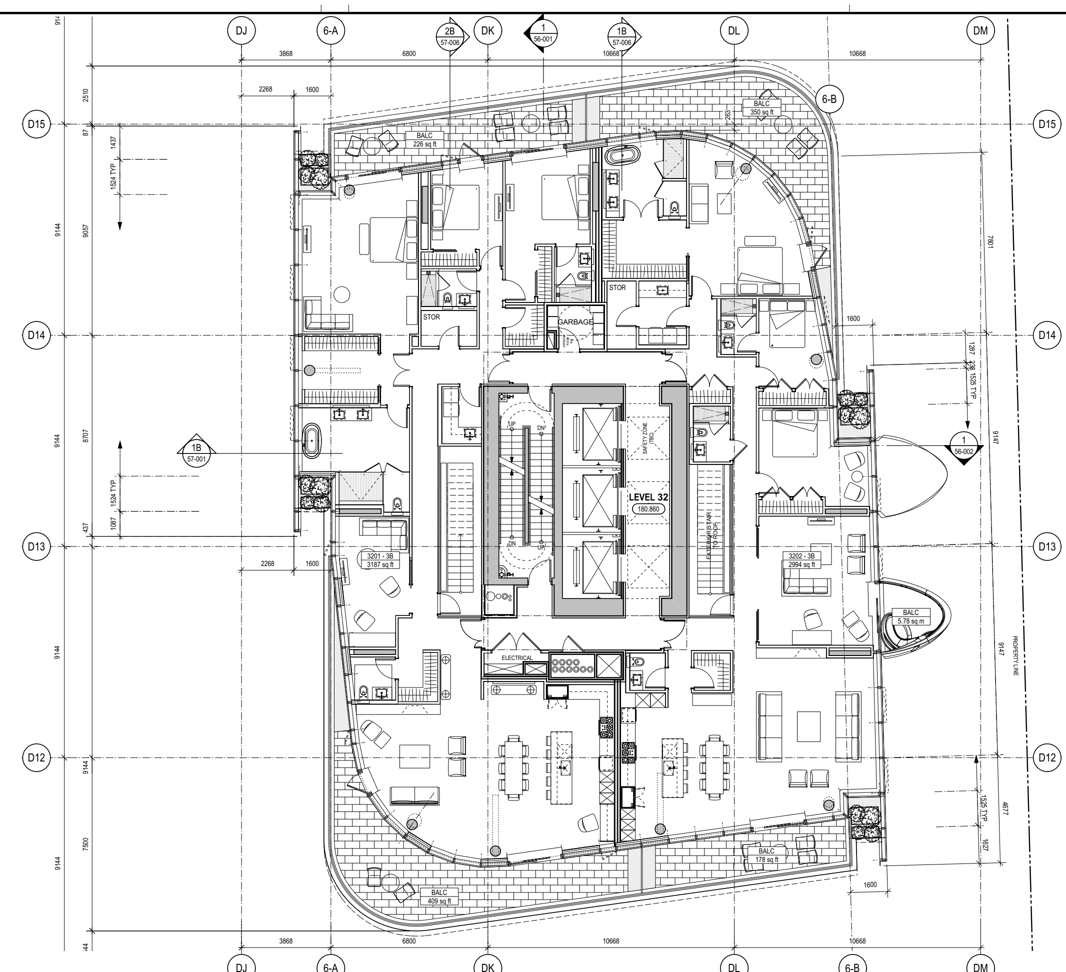

2 **LEVEL 32 FLOOR PLAN**
Scale 1:100

Suites Per Floor	2
In-Suite Storage	2

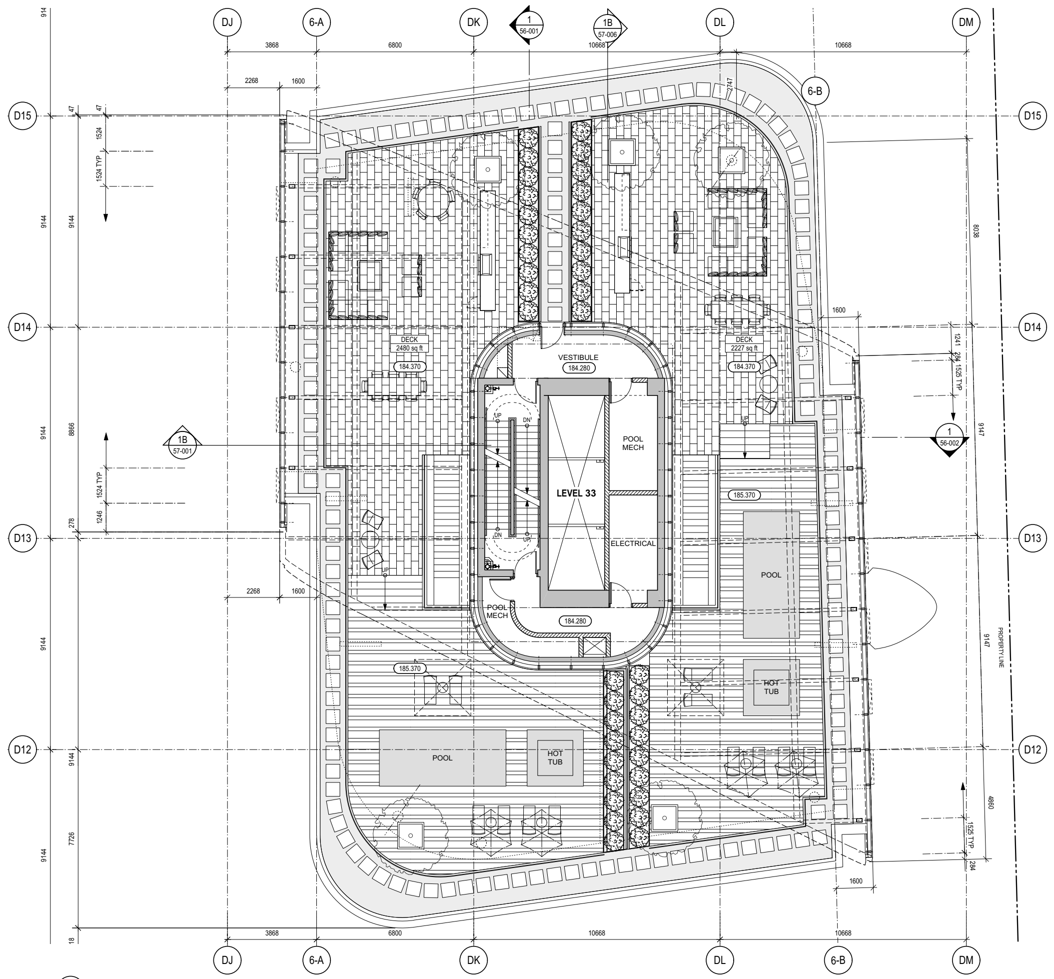

3 **LEVEL 33 FLOOR PLAN**
Scale 1:100

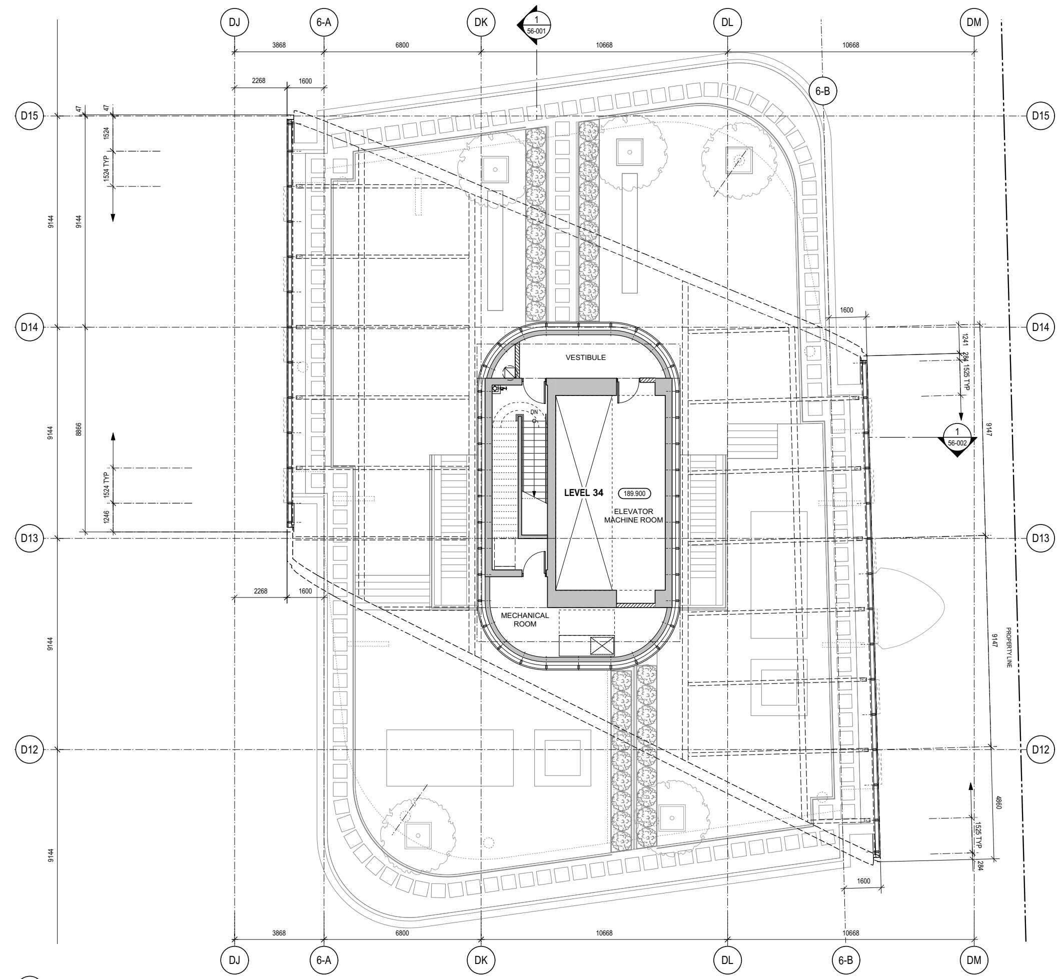

4 **LEVEL 34 EL MECH**
Scale 1:100

PROJECT

OAKRIDGE

CLIENT

westbank QuadReal

KEY PLAN

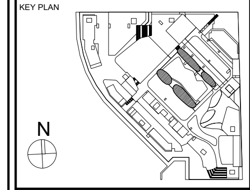

No.	DESCRIPTION:	DATE:
	ISSUED FOR REVISION TO DP 02	08 FEB 2019
	ISSUED FOR DEVELOPMENT PERMIT 02	14 DEC 2018

REVISIONS

DRAWING STATUS

NOT FOR CONSTRUCTION

Discrepancies must be reported immediately to the Architect before proceeding. Only figured dimensons are to be used. Contractors must check all dimensions on site. This drawing is protected by copyright.

ALL DIMENSIONS ARE SHOWN IN METRIC.

HEN RIQ UEZ
Henriquez Partners Architects
598 W Georgia Street
Vancouver BC Canada V6B 2A3
T 604 687 5681

SEAL

NORTH ARROW

N

PROJECT NORTH TRUE NORTH

DRAWING TITLE

BUILDING 6
LEVEL 31-34 FLOOR PLAN

DRAWN YY	CHECKED PW
SCALE 1:100	DATE 06/12/18
GRAPHIC SCALE	
PROJECT NO. 1109	
BUILDING 06	PHASE 1S

DRAWING AUTHOR	DRAWING NO.	REV NO.
AH	20-116	00

36" x 48" ANSI E SHEET SIZE

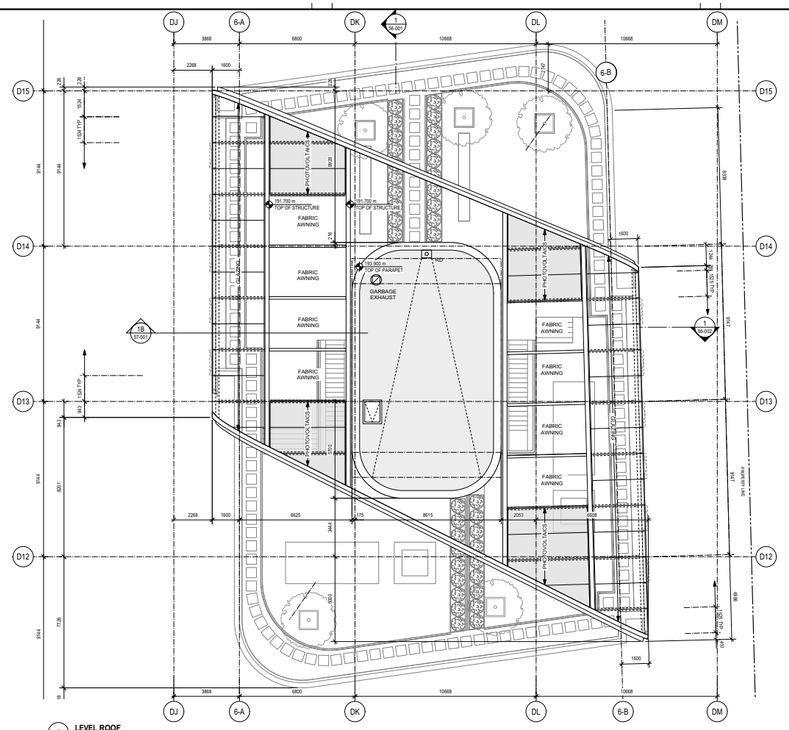

1 **LEVEL ROOF**
Scale 1:100

PROJECT

OAKRIDGE

CLIENT

westbank QuadReal

KEY PLAN

N

	ISSUED FOR REVISION TO DP 02	28 FEB 2019
	ISSUED FOR DEVELOPMENT PERMIT 02	14 DEC 2018
NO.	DESCRIPTION:	DATE:

REVISIONS

DRAWING STATUS

NOT FOR CONSTRUCTION

Discrepancies must be reported immediately to the Architect before proceeding. Only figured dimensions are to be used. Contractors must check all dimensions on site. This drawing is protected by copyright.

ALL DIMENSIONS ARE SHOWN IN METRIC.

HENRIQUEZ

Henriquez Partners Architects

598 W Georgia Street
Vancouver BC Canada V6B 2A3
T 604 687 5681

SEAL

NORTH ARROW

N

PROJECT NORTH TRUE NORTH

DRAWING TITLE

BUILDING 6
LEVEL 31-34 FLOOR PLAN

DRAWN	CHECKED
YY	PW
SCALE	DATE
1:100	06/12/18

GRAPHIC SCALE

PROJECT NO. ***1109***

BUILDING	PHASE
06	***1S***

DRAWING AUTHOR	DRAWING NO.	REV NO.
AH	***20-117***	***00***

36" x 48" ANSI E SHEET SIZE

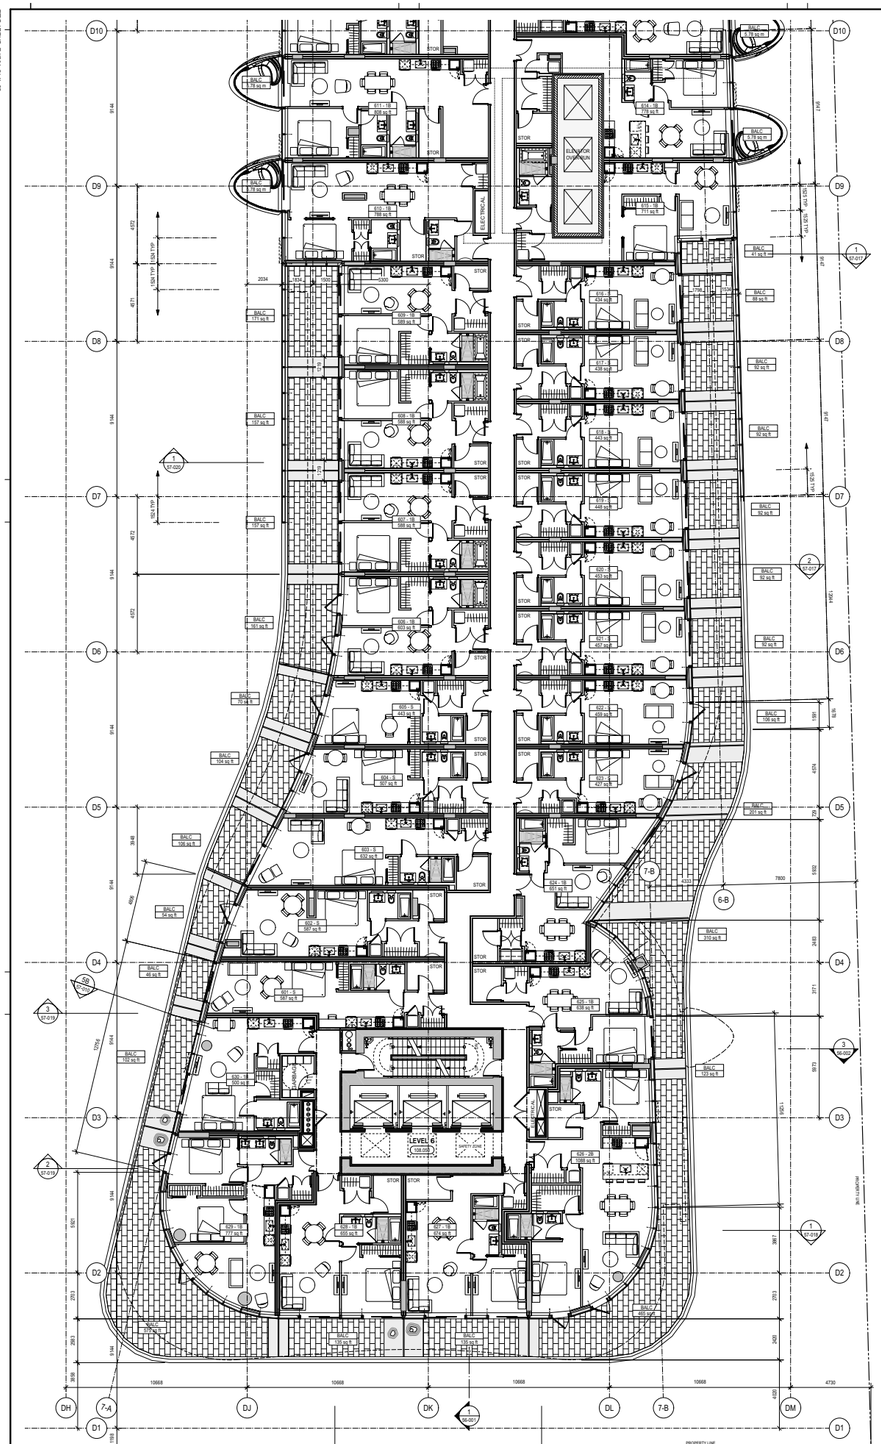

1 **LEVEL 6 FLOOR PLAN**
Scale 1:100

Suites Per Floor	30
In-Suite Storage	27

REFER TO 2/20-106
FOR UNIT 612, 613 PLAN

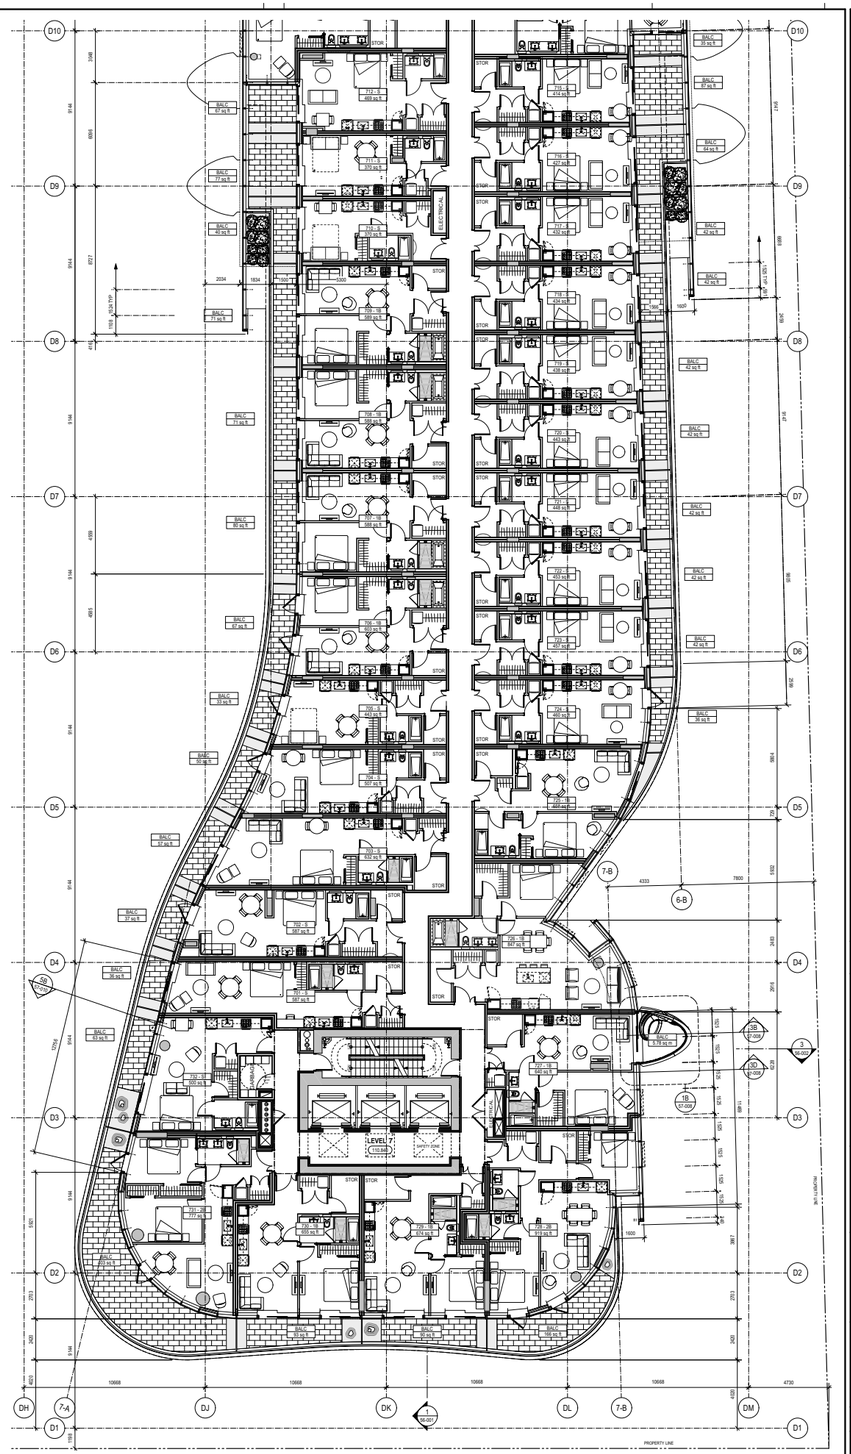

2 **LEVEL 7 FLOOR PLAN**
Scale 1:100

Suites Per Floor	32
In-Suite Storage	27

REFER TO 2/20-107
FOR UNIT 713, 714 PLAN

PROJECT

OAKRIDGE

CLIENT

westbank QuadReal

KEY PLAN

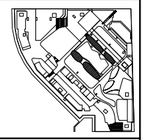

No.	DESCRIPTION:	DATE:
	ISSUED FOR REVISION TO DP 02	28 FEB 2019
	ISSUED FOR DEVELOPMENT PERMIT 02	14 DEC 2018

REVISIONS

DRAWING STATUS

NOT FOR CONSTRUCTION

Discrepancies must be reported immediately to the Architect before proceeding. Only figured dimensions are to be used. Contractors must check all dimensions on site. This drawing is protected by copyright.

ALL DIMENSIONS ARE SHOWN IN METRIC.

HENRIQUEZ

Henriquez Partners Architects

598 W Georgia Street
Vancouver BC Canada V6B 2A3
T 604 687 5681

SEAL

NORTH ARROW

PROJECT NORTH | TRUE NORTH

DRAWING TITLE

BUILDING 7
LEVEL 6 & 7 FLOOR PLANS

DRAWN	CHECKED
YY	PW
SCALE: 1:100	DATE: 06/12/18

GRAPHIC SCALE

PROJECT NO. **1109**

BUILDING	PHASE
07	1S

DRAWING AUTHOR	DRAWING NO.	REV NO.
AH	20-106	00

36" x 48" Arch E -SHEET SIZE

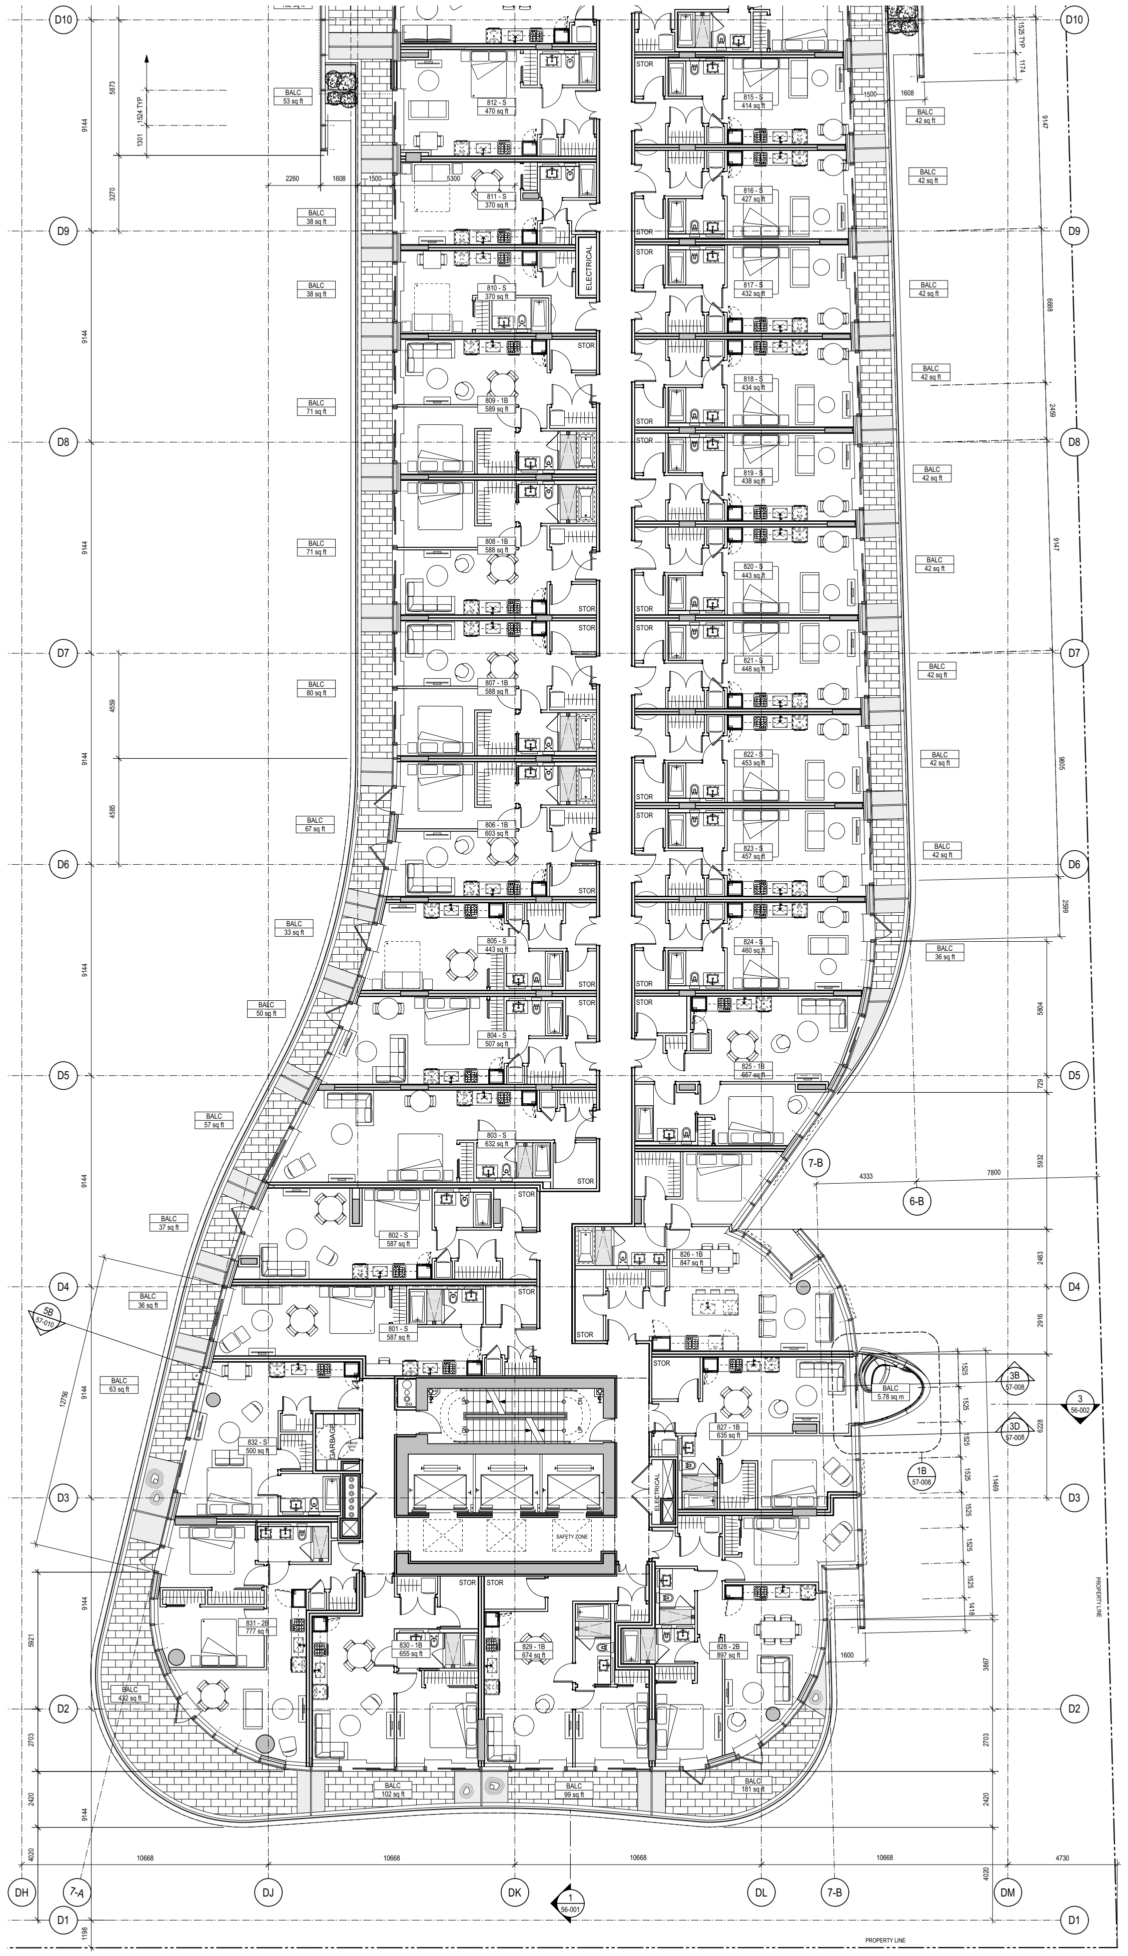

1 **LEVEL 8 FLOOR PLAN**
Scale 1:100

Suites Per Floor	32
In-Suite Storage	26

REFER TO 2/20-108
FOR UNIT 813, 814 PLAN

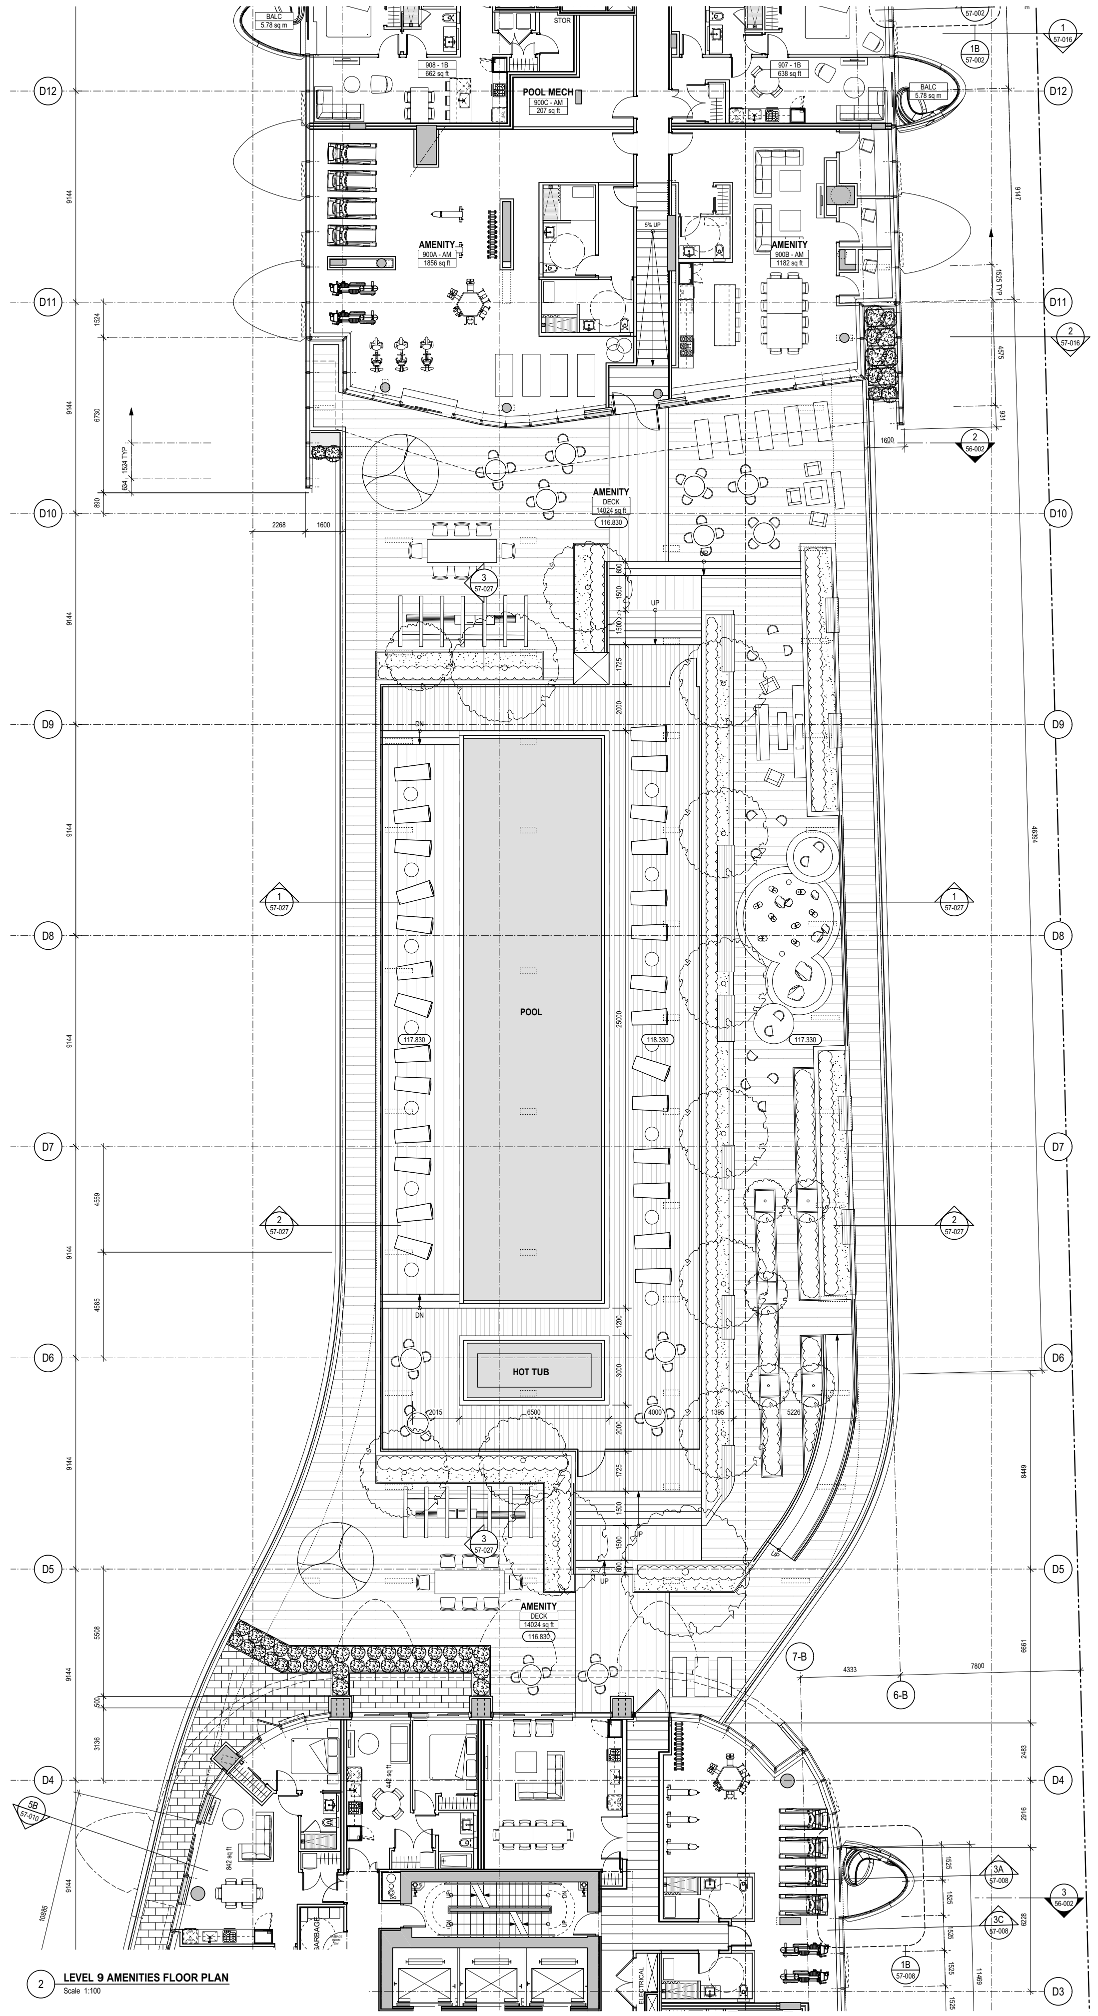

2 **LEVEL 9 AMENITIES FLOOR PLAN**
Scale 1:100

PROJECT

OAKRIDGE

CLIENT

westbank QuadReal

KEY PLAN

N

No.	DESCRIPTION:	DATE:
	ISSUED FOR REVISION TO DP 02	08 FEB 2019
	ISSUED FOR DEVELOPMENT PERMIT 02	14 DEC 2018

REVISIONS

DRAWING STATUS

NOT FOR CONSTRUCTION

Discrepancies must be reported immediately to the Architect before proceeding. Only figured dimensons are to be used. Contractors must check all dimensions on site. This drawing is protected by copyright.

ALL DIMENSIONS ARE SHOWN IN METRIC.

HEN RIQ UEZ

Henriquez Partners Architects
598 W Georgia Street
Vancouver BC Canada V6B 2A3
T 604 687 5681

SEAL

NORTH ARROW
N
PROJECT NORTH TRUE NORTH

DRAWING TITLE

BUILDING 7
LEVEL 8 &
LEVEL 9 AMENITY PLAN

DRAWN YY	CHECKED PW
SCALE 1:100	DATE 06/12/18
GRAPHIC SCALE	
PROJECT NO. 1109	
BUILDING 07	PHASE 1S

DRAWING AUTHOR	DRAWING NO.	REV NO.
AH	20-107	00

36" x 48" Arch E -SHEET SIZE

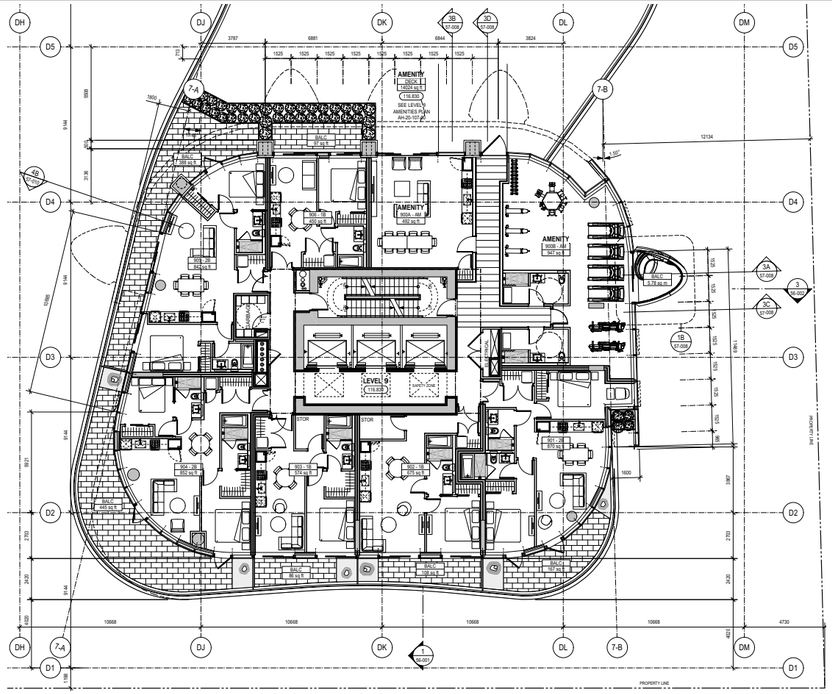

1 **LEVEL 9 FLOOR PLAN**
Scale 1:100

Suites Per Floor	6
In-Suite Storage	12

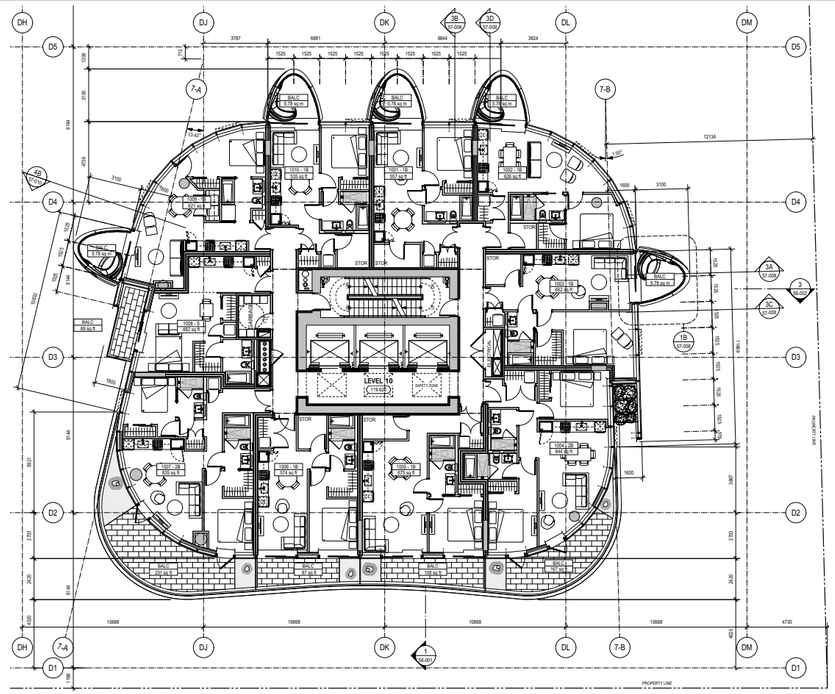

2 **LEVEL 10 FLOOR PLAN**
Scale 1:100

Suites Per Floor	10
In-Suite Storage	6

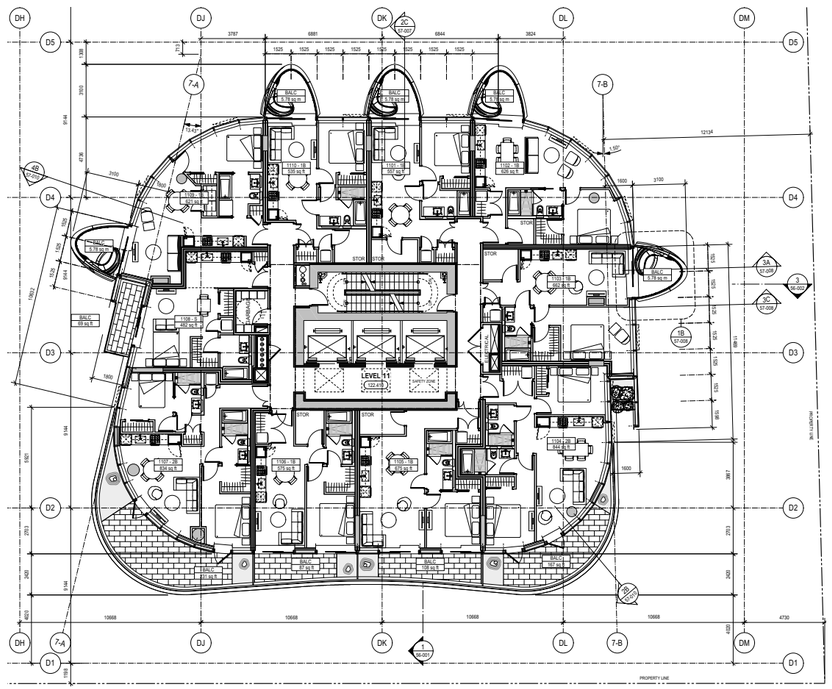

3 **LEVEL 11 FLOOR PLAN**
Scale 1:100

Suites Per Floor	10
In-Suite Storage	6

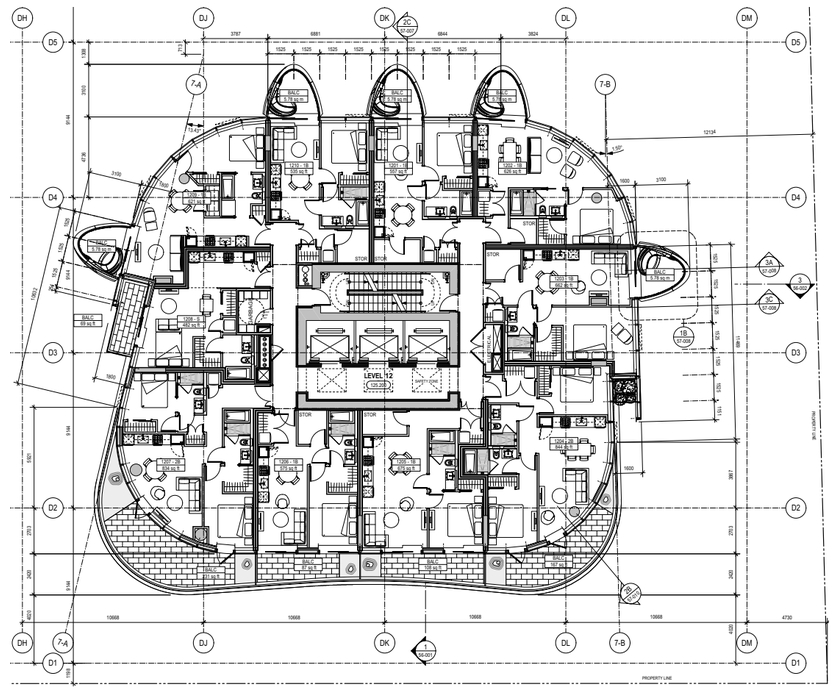

4 **LEVEL 12 FLOOR PLAN**
Scale 1:100

Suites Per Floor	10
In-Suite Storage	6

PROJECT

OAKRIDGE

CLIENT

westbank QuadReal

KEY PLAN

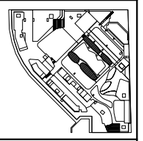

REVISIONS		
NO.	DESCRIPTION:	DATE:
	ISSUED FOR DEVELOPMENT PERMIT 02	14 DEC 2018
	ISSUED FOR REVISION TO DP 02	28 FEB 2019

DRAWING STATUS

NOT FOR CONSTRUCTION

Discrepancies must be reported immediately to the Architect before proceeding. Only figured dimensions are to be used. Contractors must check all dimensions on site. This drawing is protected by copyright.

ALL DIMENSIONS ARE SHOWN IN METRIC.

HENRIQUEZ

Henriquez Partners Architects

598 W Georgia Street
Vancouver BC Canada V6B 2A3
T 604 687 5681

SEAL

NORTH ARROW

N

PROJECT NORTH TRUE NORTH

DRAWING TITLE

BUILDING 7
LEVEL 09 - 10
FLOOR PLANS

DRAWN	CHECKED
YY	PW
SCALE	DATE
1:100	06/12/18
GRAPHIC SCALE	

PROJECT NO.	
1109	
BUILDING	PHASE
07	*1S*

DRAWING AUTHOR	DRAWING NO.	REV NO.
AH	*20-108*	*00*

36" x 48" Arch E SHEET SIZE

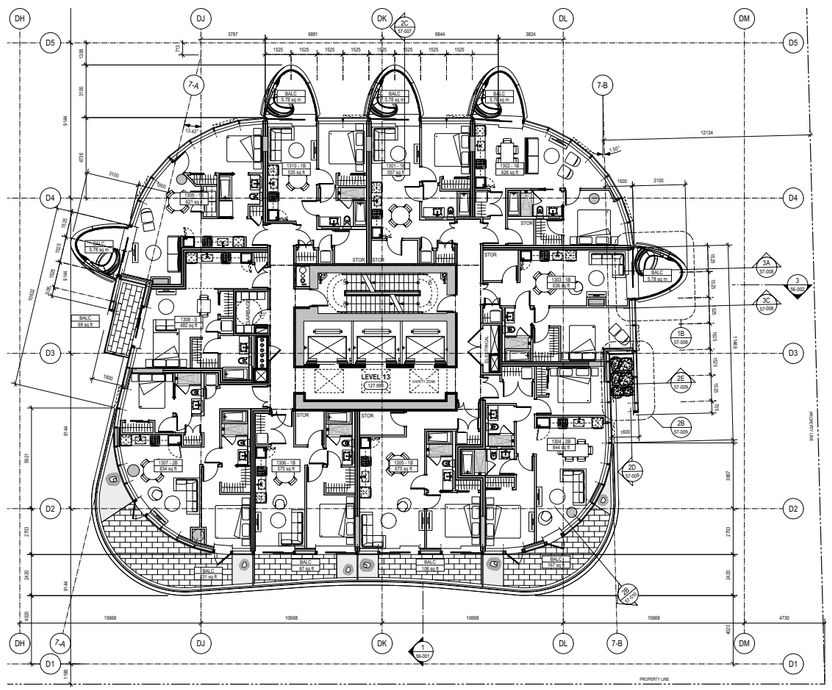

1 **LEVEL 13 FLOOR PLAN** Scale 1:100

Suites Per Floor	10
In-Suite Storage	6

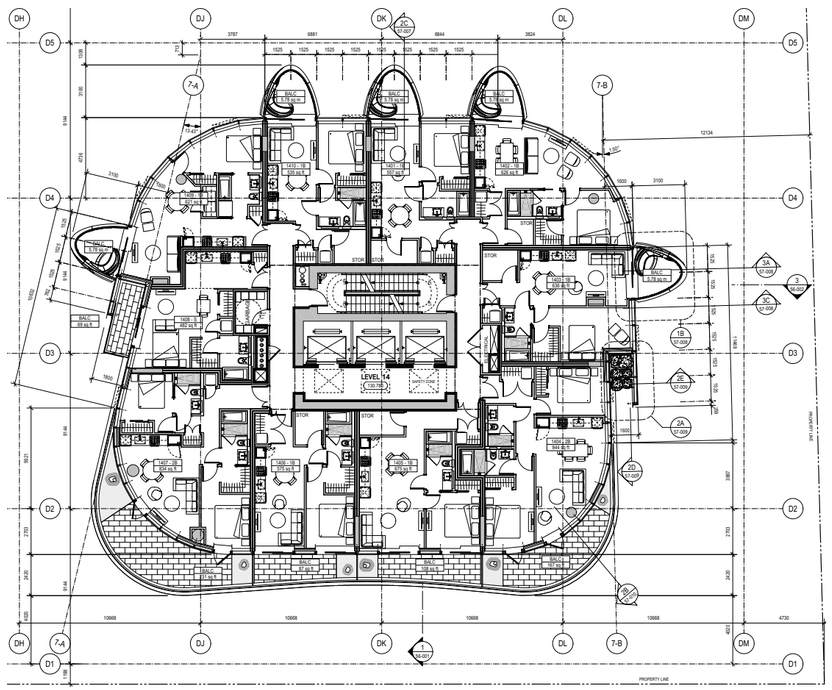

2 **LEVEL 14 FLOOR PLAN** Scale 1:100

Suites Per Floor	10
In-Suite Storage	6

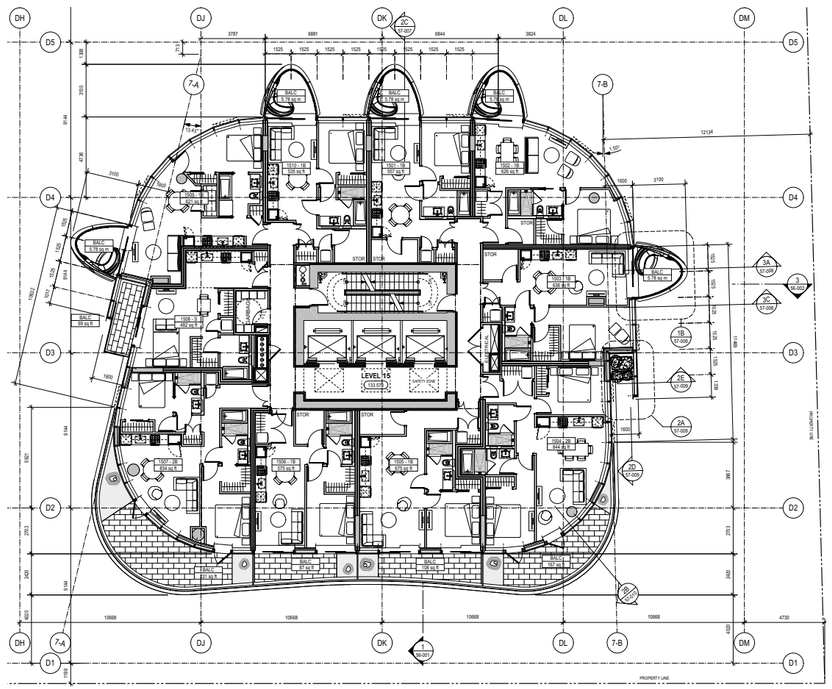

3 **LEVEL 15 FLOOR PLAN** Scale 1:100

Suites Per Floor	10
In-Suite Storage	6

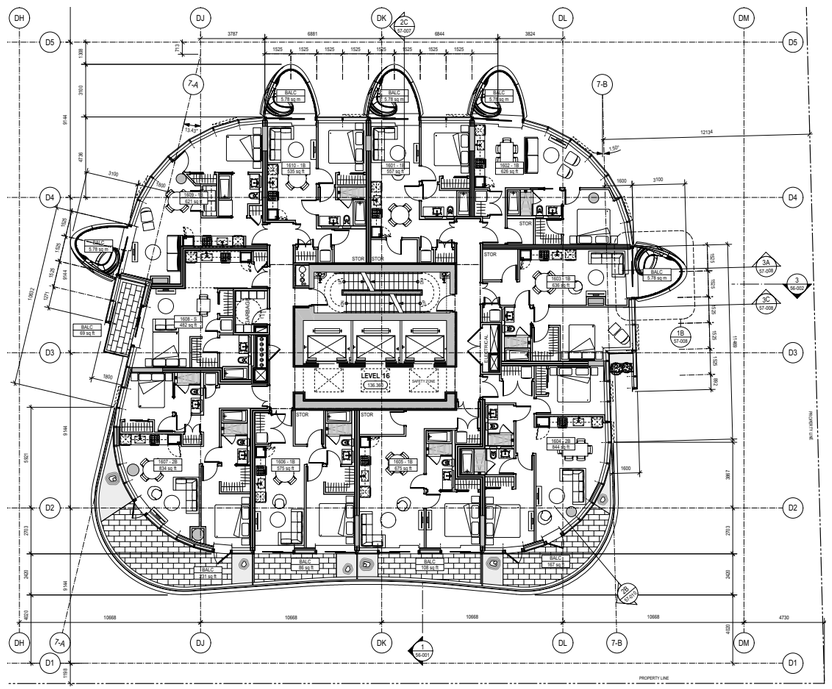

4 **LEVEL 16 FLOOR PLAN** Scale 1:100

Suites Per Floor	10
In-Suite Storage	6

PROJECT

OAKRIDGE

CLIENT

westbank QuadReal

KEY PLAN

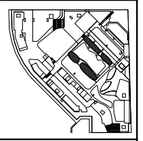

N

REVISIONS		
NO.	DESCRIPTION:	DATE:
	ISSUED FOR DEVELOPMENT PERMIT 02	14 DEC 2018
	ISSUED FOR REVISION TO DP 02	28 FEB 2019

DRAWING STATUS

NOT FOR CONSTRUCTION

Discrepancies must be reported immediately to the Architect before proceeding. Only figured dimensions are to be used. Contractors must check all dimensions on site. This drawing is protected by copyright.

ALL DIMENSIONS ARE SHOWN IN METRIC.

HENRIQUEZ

Henriquez Partners Architects

598 W Georgia Street
Vancouver BC Canada V6B 2A3
T 604 687 5681

SEAL

NORTH ARROW

N

PROJECT NORTH TRUE NORTH

DRAWING TITLE

BUILDING 7
LEVEL 11 - 14
FLOOR PLANS

DRAWN	CHECKED
YY	PW
SCALE	DATE
1:100	06/12/18
GRAPHIC SCALE	

PROJECT NO. ***1109***

BUILDING ***07*** PHASE ***1S***

DRAWING AUTHOR	DRAWING NO.	REV NO.
AH	***20-109***	***00***

36" x 48" Arch E -SHEET SIZE

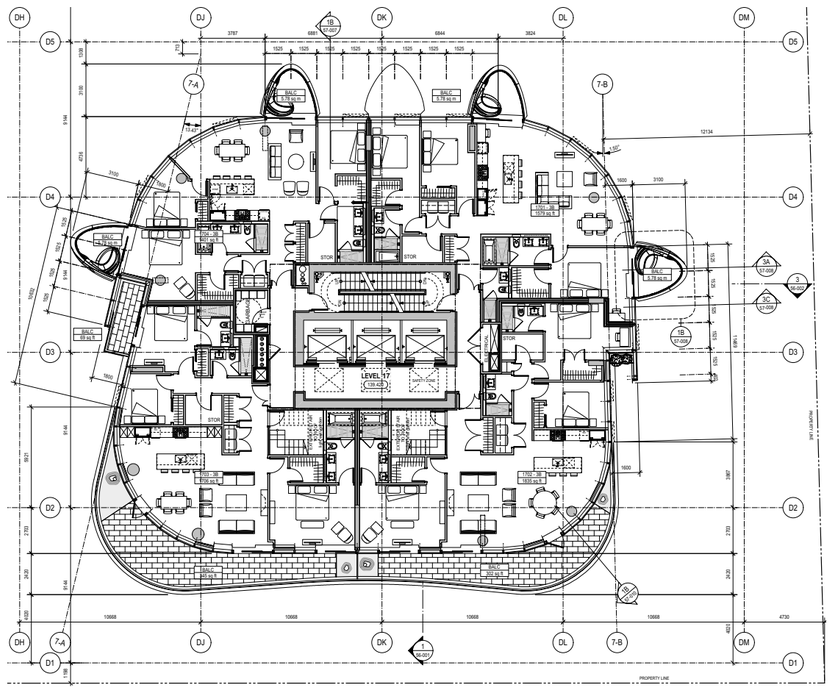

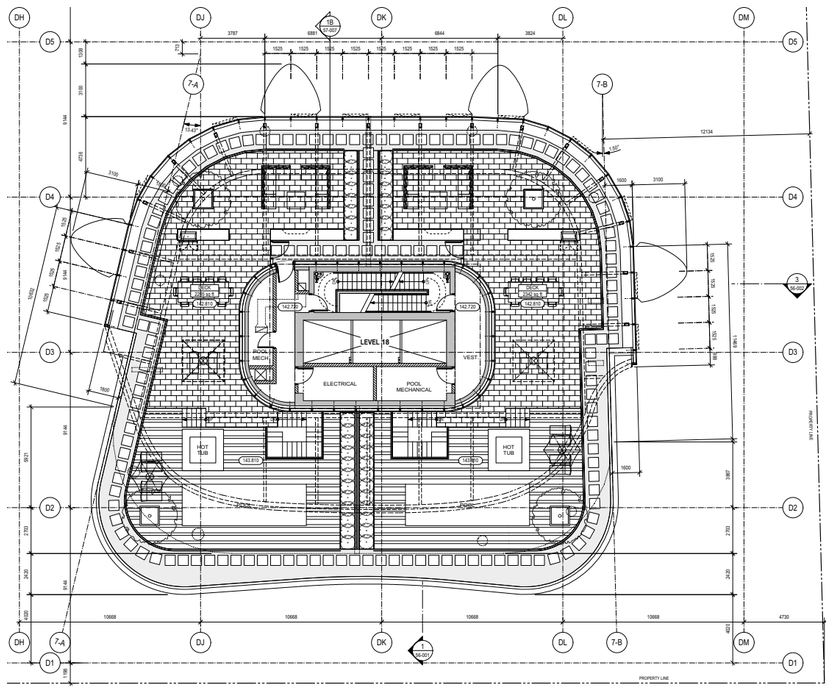

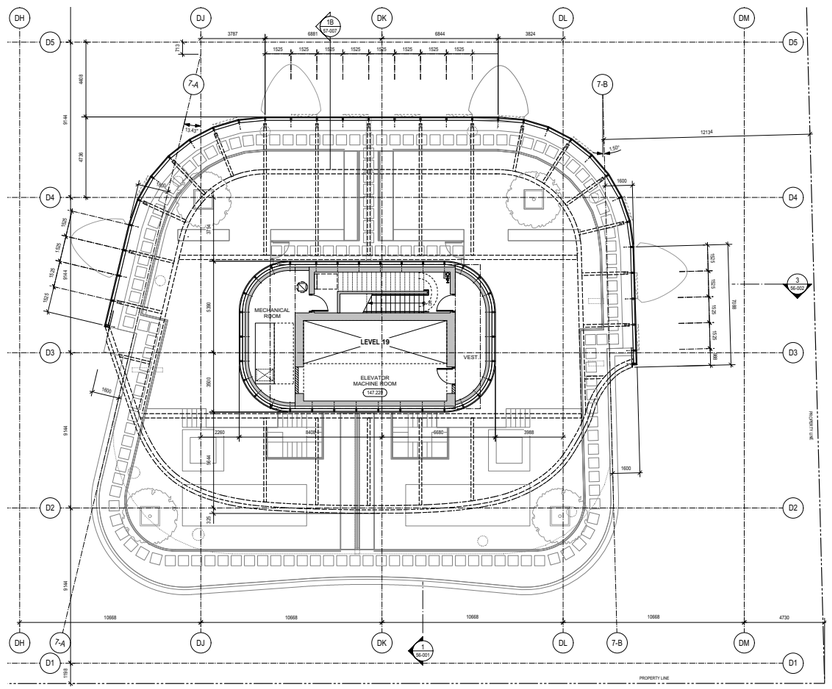

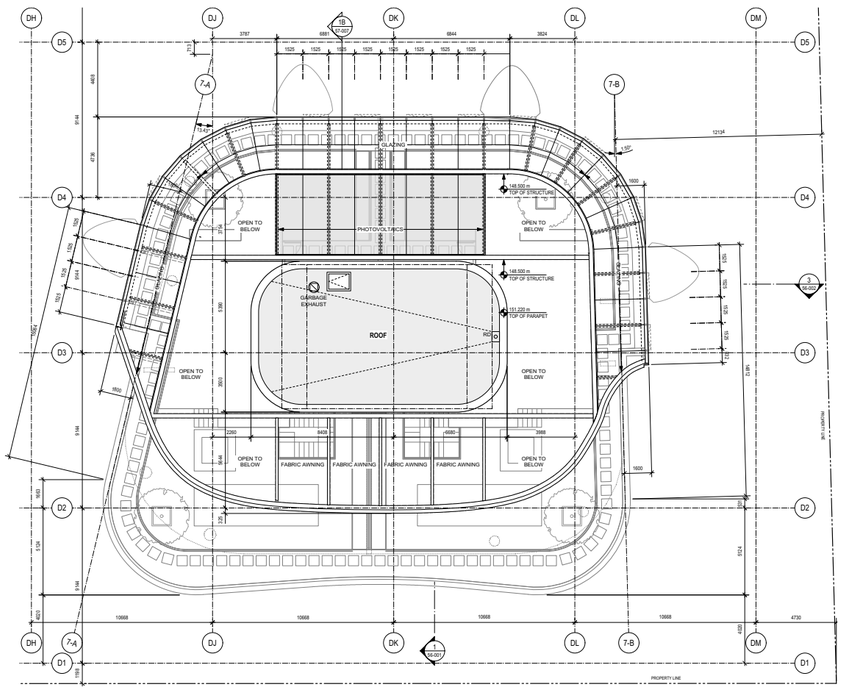

PROJECT

OAKRIDGE

CLIENT

westbank QuadReal

KEY PLAN

REVISIONS		
NO.	DESCRIPTION:	DATE:
	ISSUED FOR REVISION TO DP 02	28 FEB 2019
	ISSUED FOR DEVELOPMENT PERMIT 02	14 DEC 2018

DRAWING STATUS

NOT FOR CONSTRUCTION

Discrepancies must be reported immediately to the Architect before proceeding. Only figured dimensions are to be used. Contractors must check all dimensions on site. This drawing is protected by copyright.

ALL DIMENSIONS ARE SHOWN IN METRIC.

HENRIQUEZ

Henriquez Partners Architects

936 W Georgia Street
Vancouver BC Canada V6B 2A3
T 604 687 5681

SEAL

NORTH ARROW

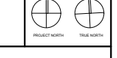

DRAWING TITLE

BUILDING 7
LEVEL 17 - 19 FLOOR AND ROOF PLANS

DRAWN	CHECKED
YY	PW
SCALE	DATE
1:100	06/12/18
GRAPHIC SCALE	

PROJECT NO.	
1109	
BUILDING	PHASE
07	*1S*

DRAWING AUTHOR	DRAWING NO.	REV NO.
AH	*20-110*	*00*

36" x 48" Arch E SHEET SIZE

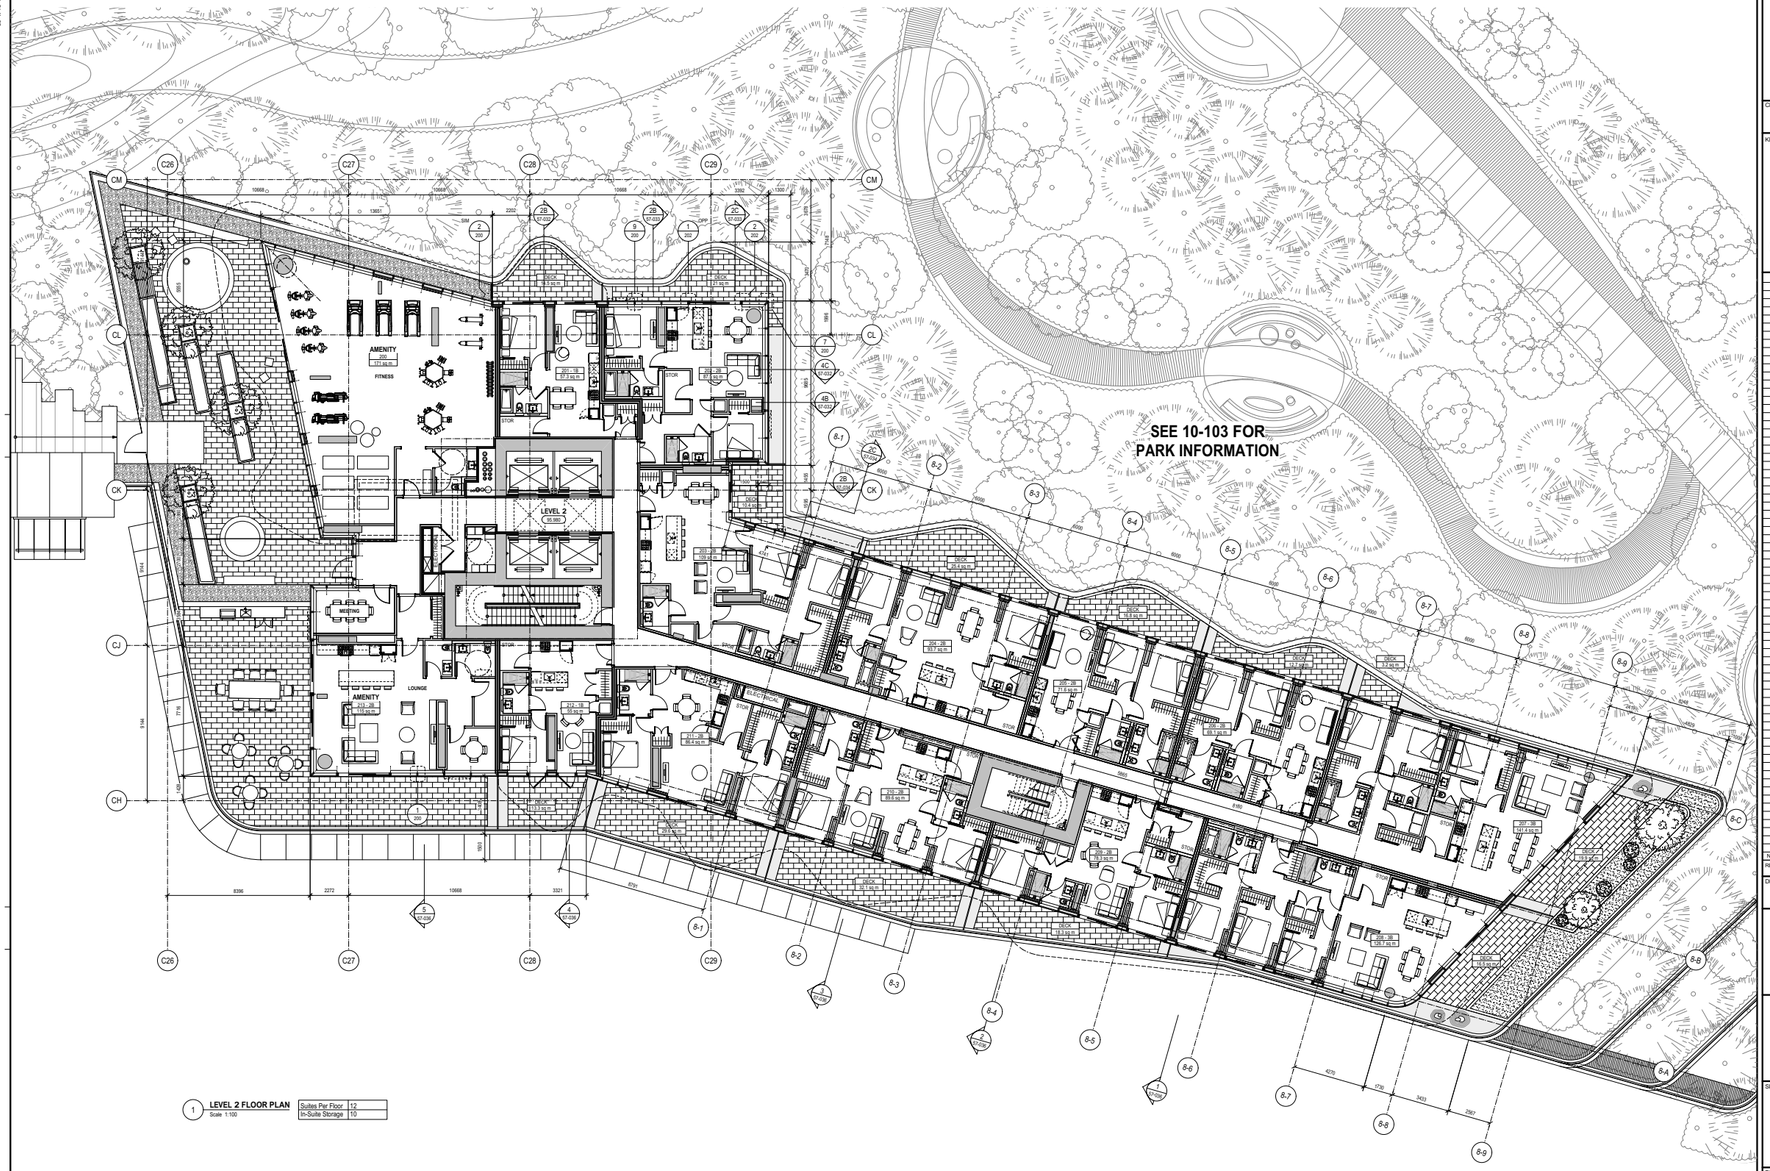

1 **LEVEL 2 FLOOR PLAN**
Scale 1:100

Suites Per Floor	12
In-Suite Storage	10

PROJECT

OAKRIDGE

CLIENT

westbank QuadReal

KEY PLAN

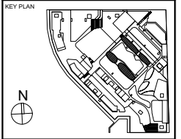

NO.	DESCRIPTION:	DATE:
	ISSUED FOR REVISION TO DP 02	28 FEB 2019
	ISSUED FOR DEVELOPMENT PERMIT 02	14 DEC 2018

REVISIONS

DRAWING STATUS

NOT FOR CONSTRUCTION

Discrepancies must be reported immediately to the Architect before proceeding. Only figured dimensions are to be used. Contractors must check all dimensions on site. This drawing is protected by copyright.

ALL DIMENSIONS ARE SHOWN IN METRIC.

HENRIQUEZ

Henriquez Partners Architects

598 W Georgia Street
Vancouver BC Canada V6B 2A3
T 604 687 5681

SEAL

NORTH ARROW

N

PROJECT NORTH TRUE NORTH

DRAWING TITLE

BUILDING 8
LEVEL 2 FLOOR PLAN

DRAWN	CHECKED
CB	PW
SCALE	DATE
1:100	06/12/18

GRAPHIC SCALE

PROJECT NO. ***1109***

BUILDING ***08*** PHASE ***1S***

DRAWING AUTHOR	DRAWING NO.	REV NO.
AH	***20-102***	***00***