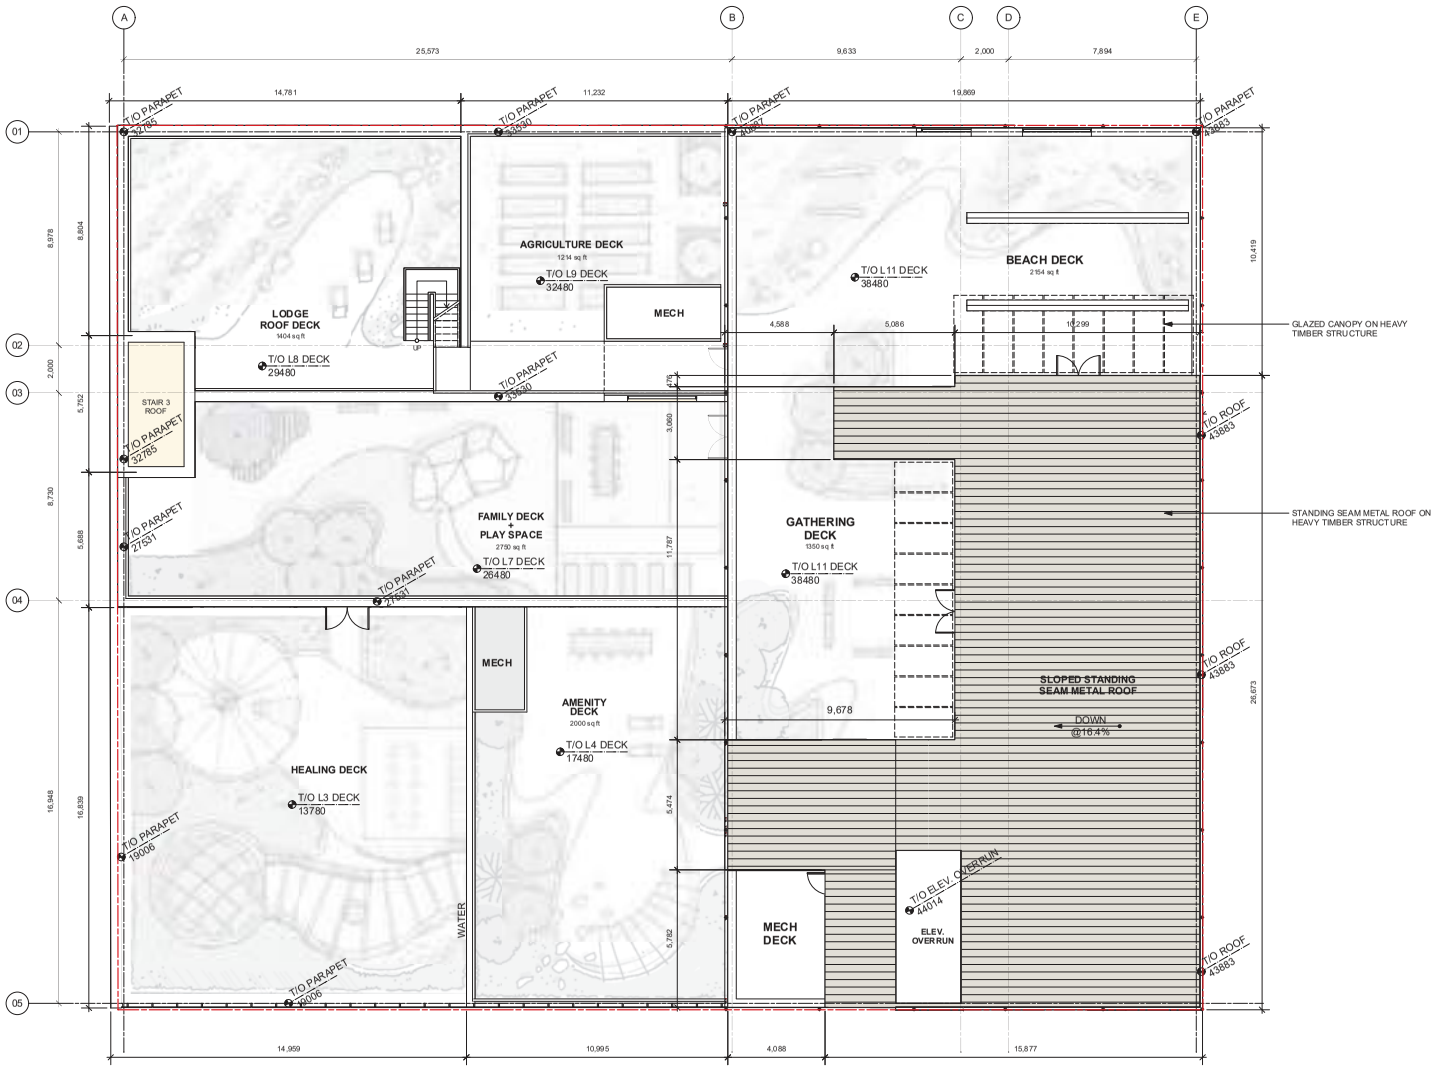


NOTES:
1. ALL ROOM DIMENSIONS IN METERS.

N

0 5 10 M

Urban Arts
Architecture Urban Design

300-111 Water Street
Vancouver, BC
Canada.V6B 1A7
t: 604-683-5060
e: info@urban-arts.ca

SEAL:

NOTES:

This drawing is the property of Urban Arts Architecture and may not be reproduced without their permission and unless the reproduction carries their name. All designs and all other information shown on this drawing are for use on the specified project only and shall not be used otherwise without written permission of this office.

The Contractor shall check and verify all dimensions and report any discrepancies before proceeding.

Do not scale drawings.

REV.	DATE	ISSUE
A	2019-09-04	DEVELOPMENT PERMIT APPLICATION


ABORIGINAL LAND TRUST HOUSING AND HEALING CENTER DEVELOPMENT

52 - 92 EAST HASTINGS STREET
VANCOUVER, BC

Roof Plan

A.112

PLOT DATE:	SCALE: 1:100
DRAWN BY:	CHECK BY: JM

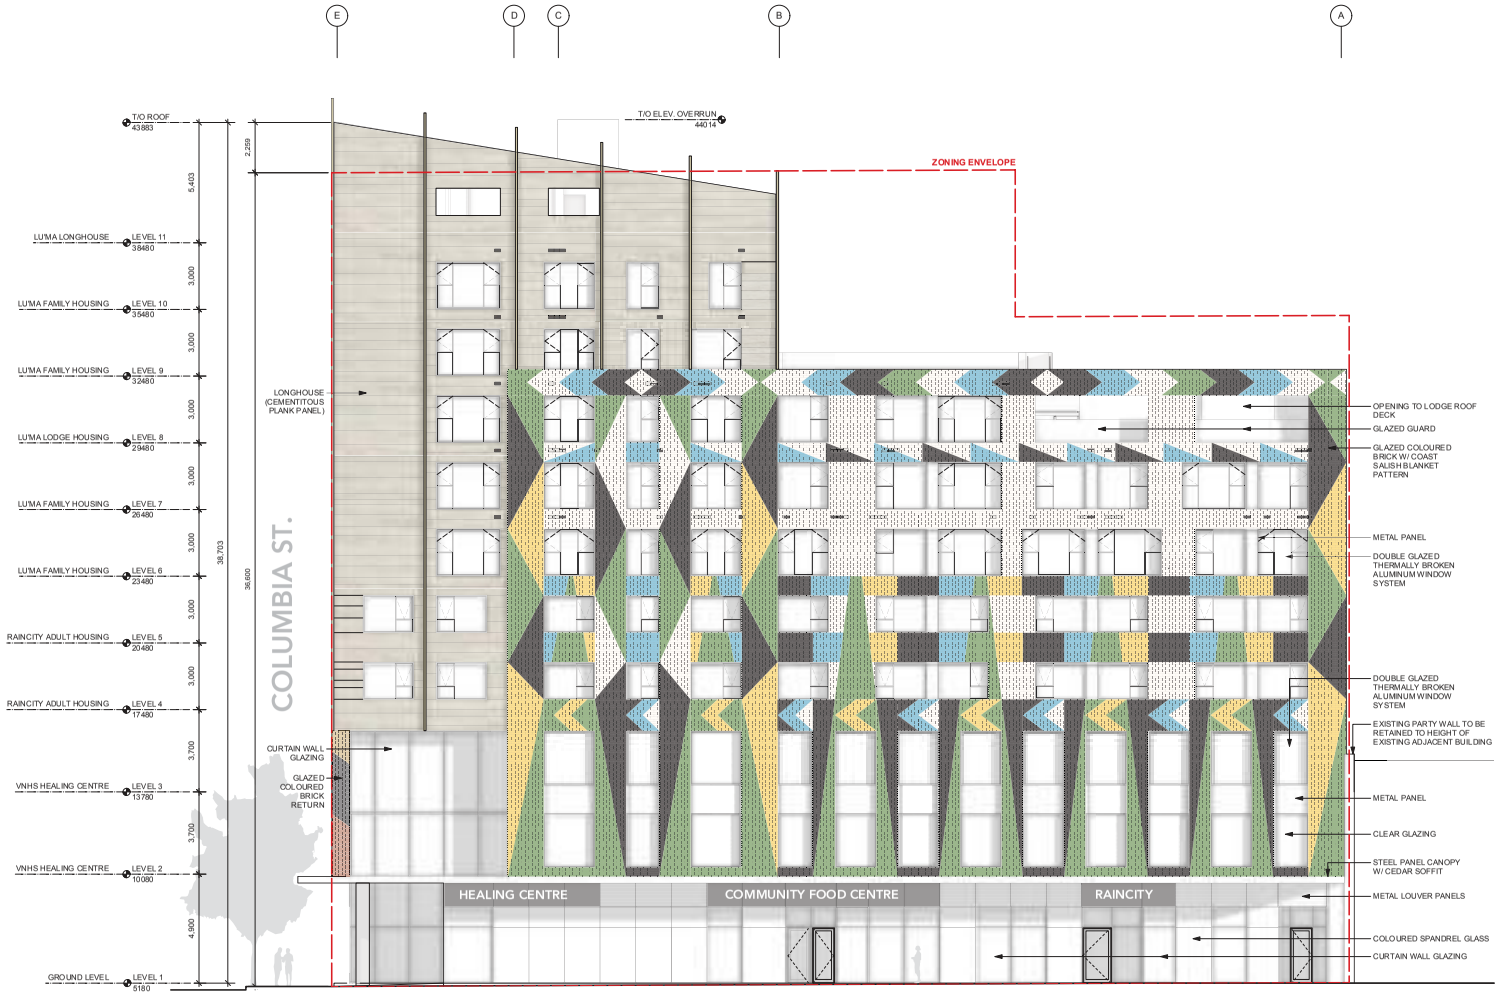

1 ELEVATION FROM EAST HASTINGS ST.
Scale: 1:100

Urban Arts
Architecture Urban Design
300-111 Water Street
Vancouver, BC
Canada V6B 1A7
t: 604-683-5060
e: info@urban-arts.ca

SEAL:

NOTES:

This drawing is the property of Urban Arts Architecture and may not be reproduced without their permission and unless the reproduction carries their name. All designs and all other information shown on this drawing are for use on the specified project only and shall not be used otherwise without written permission of this office.

The Contractor shall check and verify all dimensions and report any discrepancies before proceeding.

Do not scale drawings.

REV.	DATE	ISSUE
A	2019-09-04	DEVELOPMENT PERMIT APPLICATION


ABORIGINAL LAND TRUST HOUSING AND HEALING CENTER DEVELOPMENT

52 - 92 EAST HASTINGS STREET
VANCOUVER, BC

Building Elevation - North from East Hastings St.

A.201

PLOT DATE:	SCALE: 1:100
DRAWN BY:	CHECK BY: JM

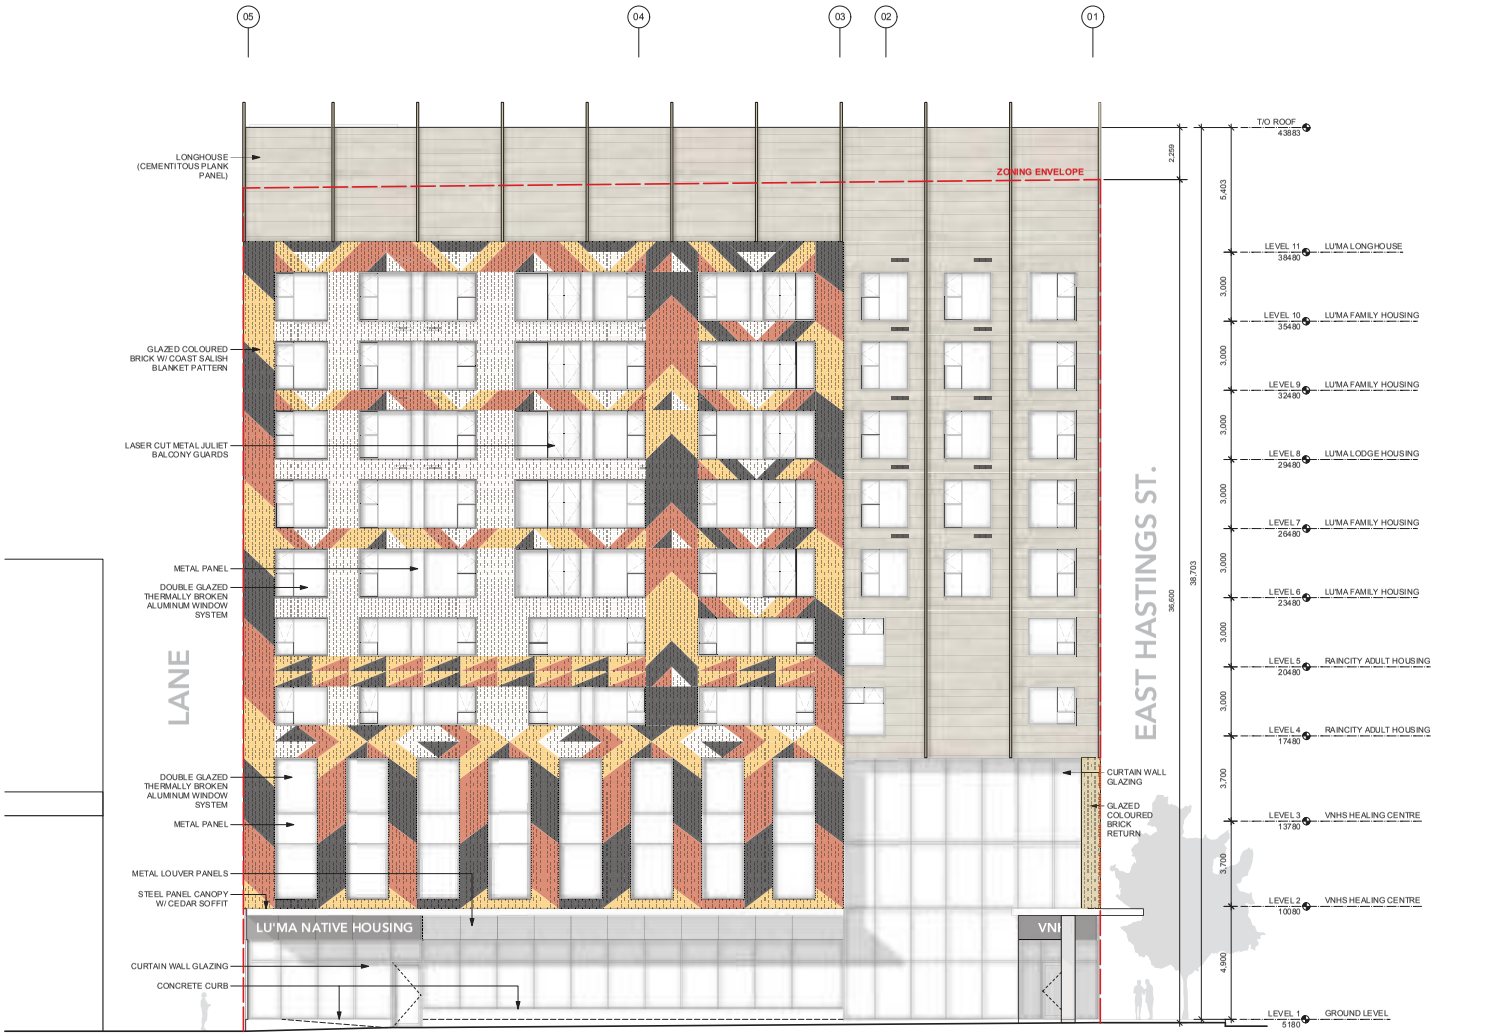

1 ELEVATION FROM COLUMBIA ST.
Scale: 1:100

Urban arts
Architecture Urban Design

300-111 Water Street
Vancouver, BC
Canada.V6B 1A7
t: 604-683-5060
e: info@urban-arts.ca

SEAL:

NOTES:

This drawing is the property of Urban Arts Architecture and may not be reproduced without their permission and unless the reproduction carries their name. All designs and all other information shown on this drawing are for use on the specified project only and shall not be used otherwise without written permission of this office.

The Contractor shall check and verify all dimensions and report any discrepancies before proceeding.

Do not scale drawings.

ALT

REV.	DATE	ISSUE
A	2019-09-04	DEVELOPMENT PERMIT APPLICATION

ABORIGINAL LAND TRUST HOUSING AND HEALING CENTER DEVELOPMENT

52 - 92 EAST HASTINGS STREET
VANCOUVER, BC

Building Elevation - East from Columbia St.

A.202

PLOT DATE:	SCALE: 1:100
DRAWN BY:	CHECK BY: JM

Urban Arts
Architecture Urban Design
300-111 Water Street
Vancouver, BC
Canada V6B 1A7
t. 604.687.2060
e. info@urban-arts.ca

SEAL:

NOTES:

This drawing is the property of Urban Arts Architecture and may not be reproduced without their permission and unless the proper notice is included. Any use of the design and other information shown on this drawing are for use on the specified project only and shall not be used otherwise without written permission of Urban Arts.

The Contractor shall check and verify all dimensions and report any discrepancies before proceeding

Do not scale drawings

REV.	DATE	ISSUE
A	2019-09-04	DEVELOPMENT PERMIT APPLICATION

ABORIGINAL LAND TRUST HOUSING AND HEALING CENTER DEVELOPMENT

63 - 93 EAST HASTINGS STREET
VANCOUVER, BC

Building Elevation - South (From Lane)

A.203

PLOT DATE: SCALE: 1:100

DRAWN BY: CHECK BY: JM



1 BUILDING ELEVATION FROM LANE
Scale: 1:100



3 BUILDING ELEVATION FROM LANE - WITH BUILDINGS OPPOSITE SHOWN
Scale: 1:100

Urban arts
Architecture Urban Design
300-111 Water Street
Vancouver, BC
Canada V6B 1A7
t: 604-683-5060
e: info@urban-arts.ca

SEAL:

NOTES:
This drawing is the property of Urban Arts Architecture and may not be reproduced without their permission and unless the reproduction carries their name. All designs and all other information shown on this drawing are for use on the specified project only and shall not be used otherwise without written permission of this office.
The Contractor shall check and verify all dimensions and report any discrepancies before proceeding.
Do not scale drawings.

REV.	DATE	ISSUE
A	2019-09-04	DEVELOPMENT PERMIT APPLICATION

ABORIGINAL LAND TRUST HOUSING AND HEALING CENTER DEVELOPMENT

52 - 92 EAST HASTINGS STREET
VANCOUVER, BC

Lane Overlay - South Elevation

A.203a

PLOT DATE:	SCALE: 1:100
DRAWN BY:	CHECK BY: JM

Urban Arts
Architecture Urban Design
300-111 Water Street
Vancouver, BC
Canada V6B 1A7
t. 604-683-0060
e. info@urban-arts.ca

SEAL:

NOTES:

This drawing is the property of Urban Arts Architecture and may not be reproduced without their permission and unless the reproduction carries their name. All designs and all other information shown on this drawing are for use on the specified project only and shall not be used otherwise without written permission of this office.

The Contractor shall check and verify all dimensions and report any discrepancies before proceeding.

Do not scale drawings.

ALT

REV	DATE	ISSUE
A	2019-09-04	DEVELOPMENT PERMIT APPLICATION


ABORIGINAL LAND TRUST HOUSING AND HEALING CENTER DEVELOPMENT

52 - 92 EAST HASTINGS STREET
VANCOUVER, BC

Building Elevation - West

A.204

PLOT DATE: SCALE: 1:100
DRAWN BY: CHECK BY: JM

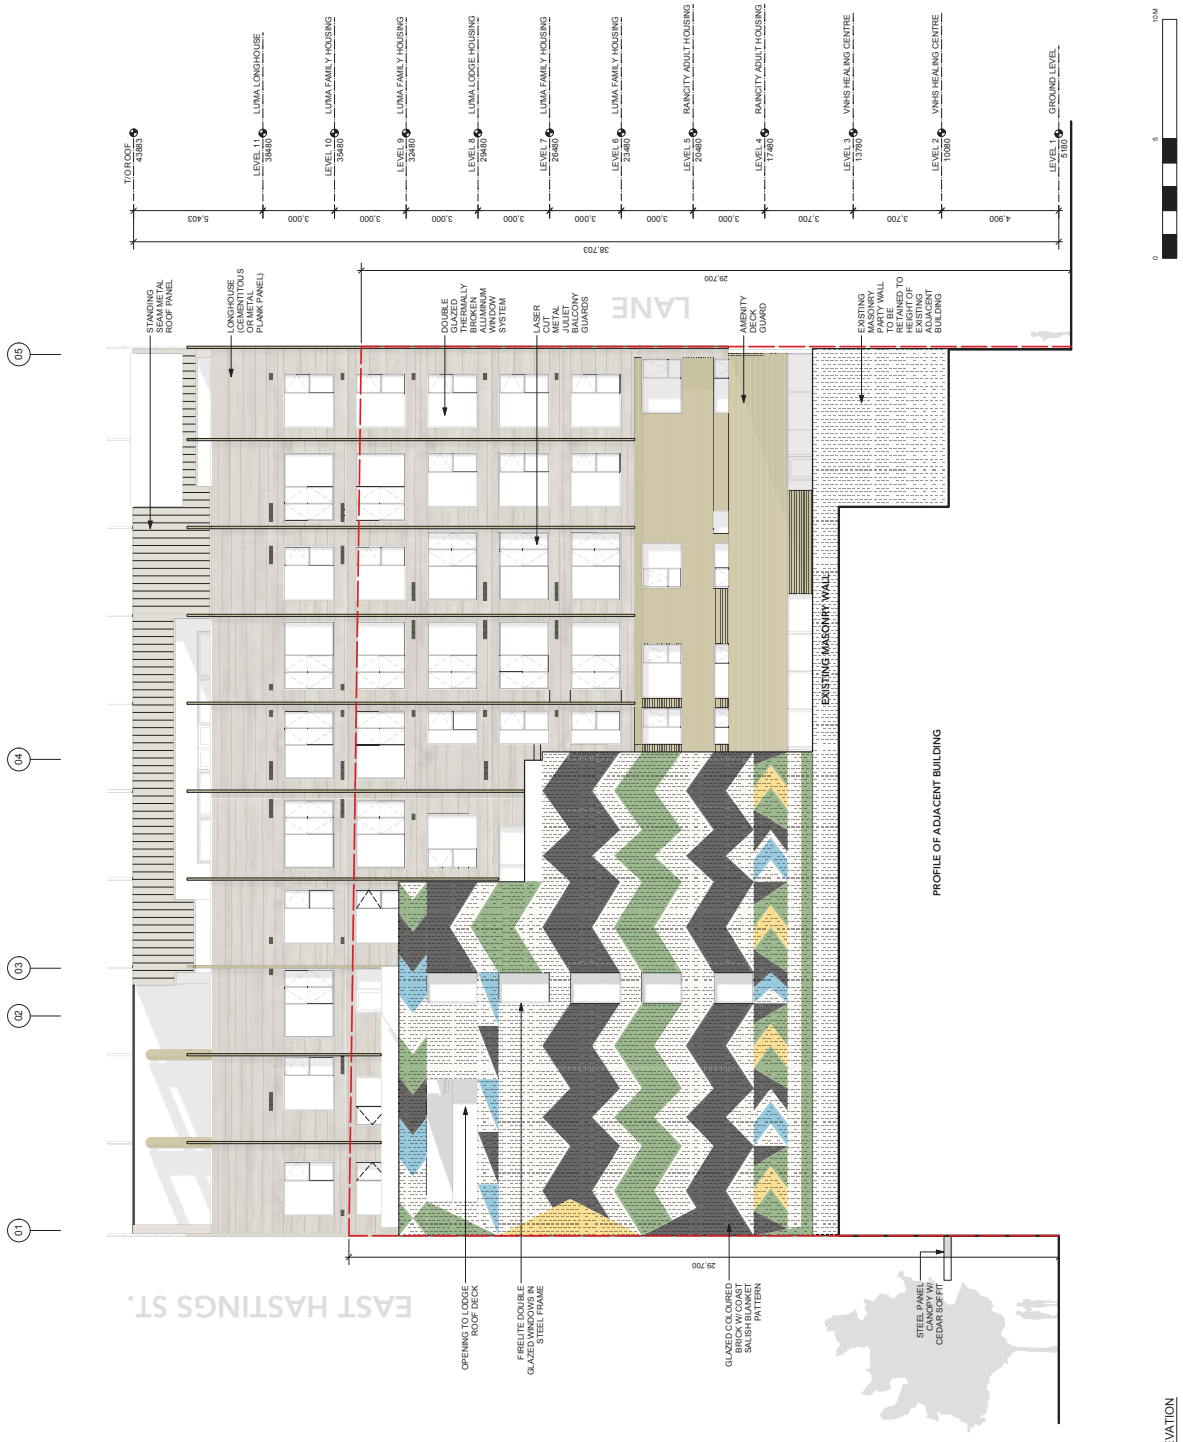

1 WEST ELEVATION
Scale: 1:100