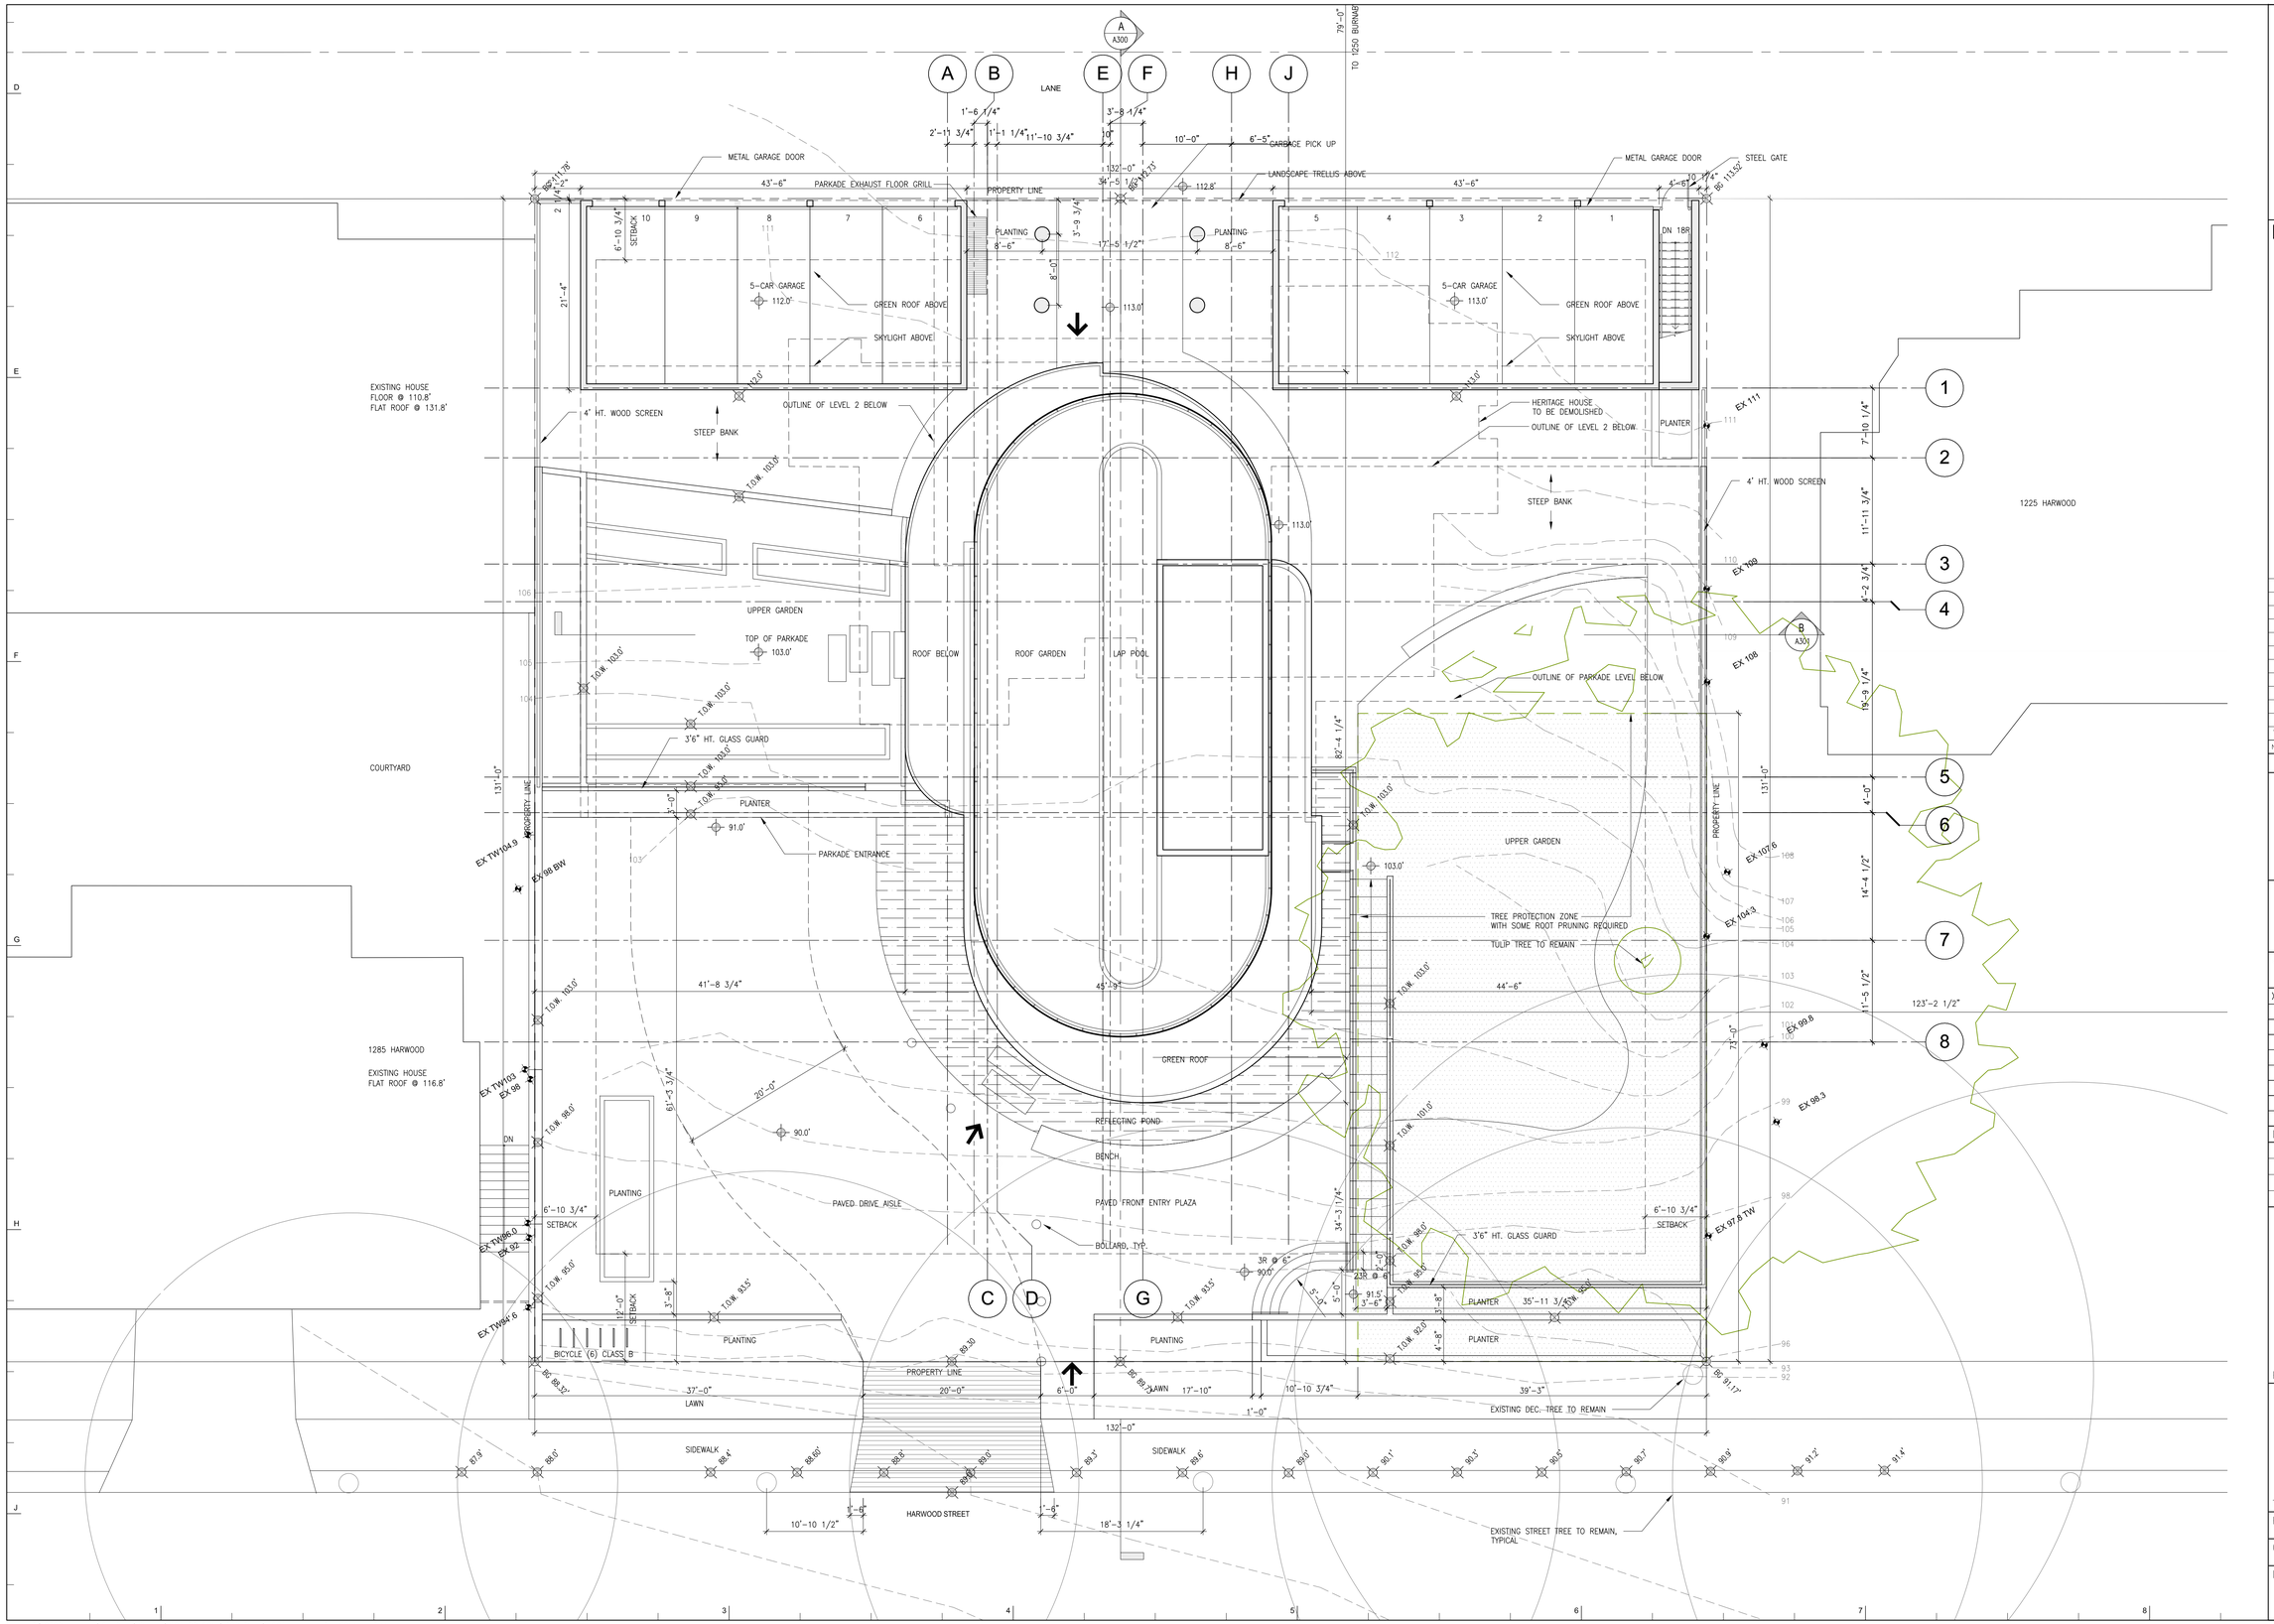

KEY

NO.	DESCRIPTION	DATE	CHK
1	Issued for DPA	30.08.2011	

REVISIONS

BT | A

BING THOM ARCHITECTS
1430 Burrard Street Vancouver, BC V6Z 2A3
T 604-682-1881 F 604-688-1343 E office@btagroup.com W www.btagroup.com

DO NOT SCALE DRAWINGS.

VERIFY ALL DIMENSIONS ON SITE. REPORT ANY DISCREPANCIES TO THE CONSULTANT PRIOR TO CONSTRUCTION.

WORK ONLY FROM DRAWINGS ISSUED FOR CONSTRUCTION. DESTROY DRAWINGS WITH EARLIER REVISION NUMBERS.

© Copyright reserved. This drawing and design is and remains the exclusive property of BING THOM ARCHITECTS INC. who hold the copyright thereto, and shall not be used for any design or construction purpose other than as expressly authorized by BING THOM ARCHITECTS INC. specifically for the project

Xref Drawings :

DRAWN	BY	CHK	INIT	SCALE
				1/8" = 1'- 0"
				DRAWING DATE
				AUG 30, 2011

1245 HARWOOD RESIDENTIAL DEVELOPMENT

PROJECT

SITE PLAN

TITLE

PROJECT NUMBER 2308

ISSUE NO.

CADD FILE

DRAWING NUMBER

A200

etong P:\2308 Harwood\01 Dwgs\Current\999 DP 2011\200 Plans\A200.dwg Aug31 ,2011 - 3:11pm