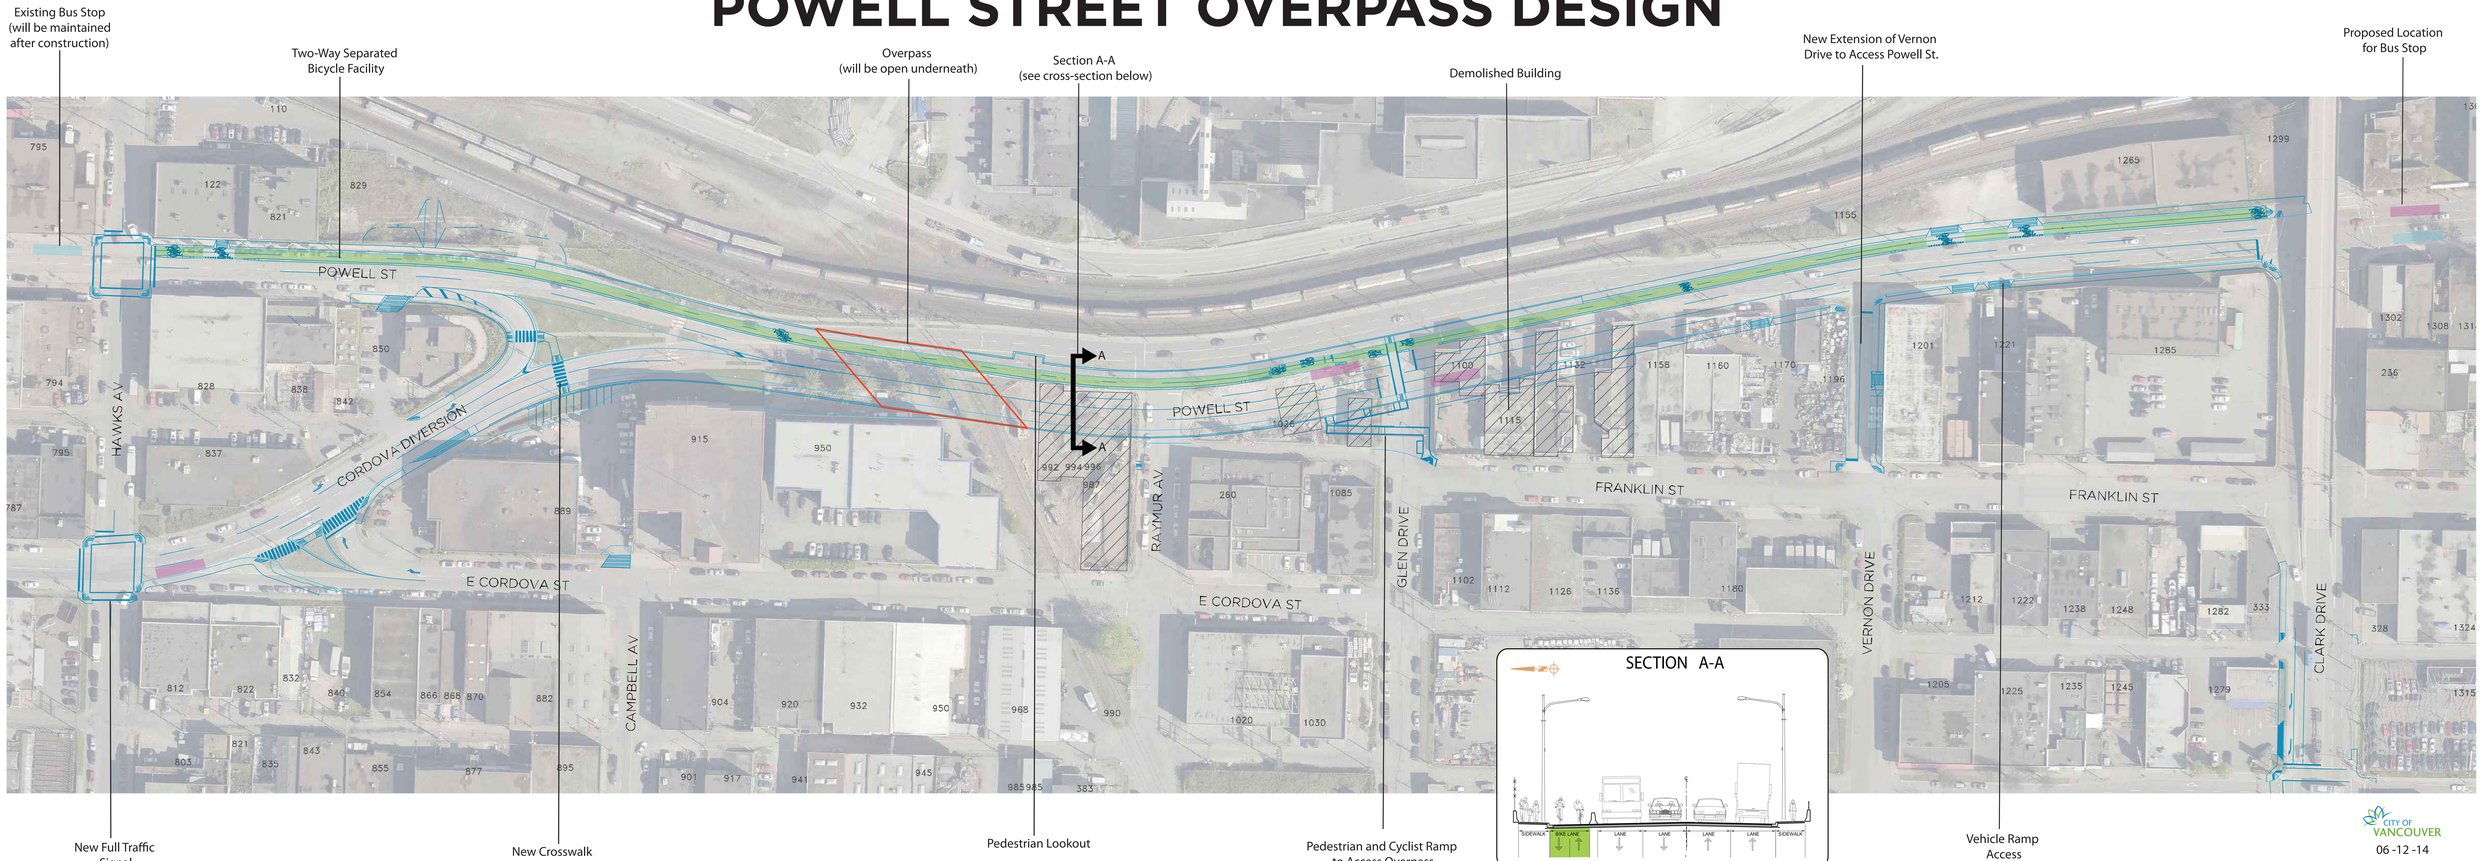POWELL STREET OVERPASS DESIGN