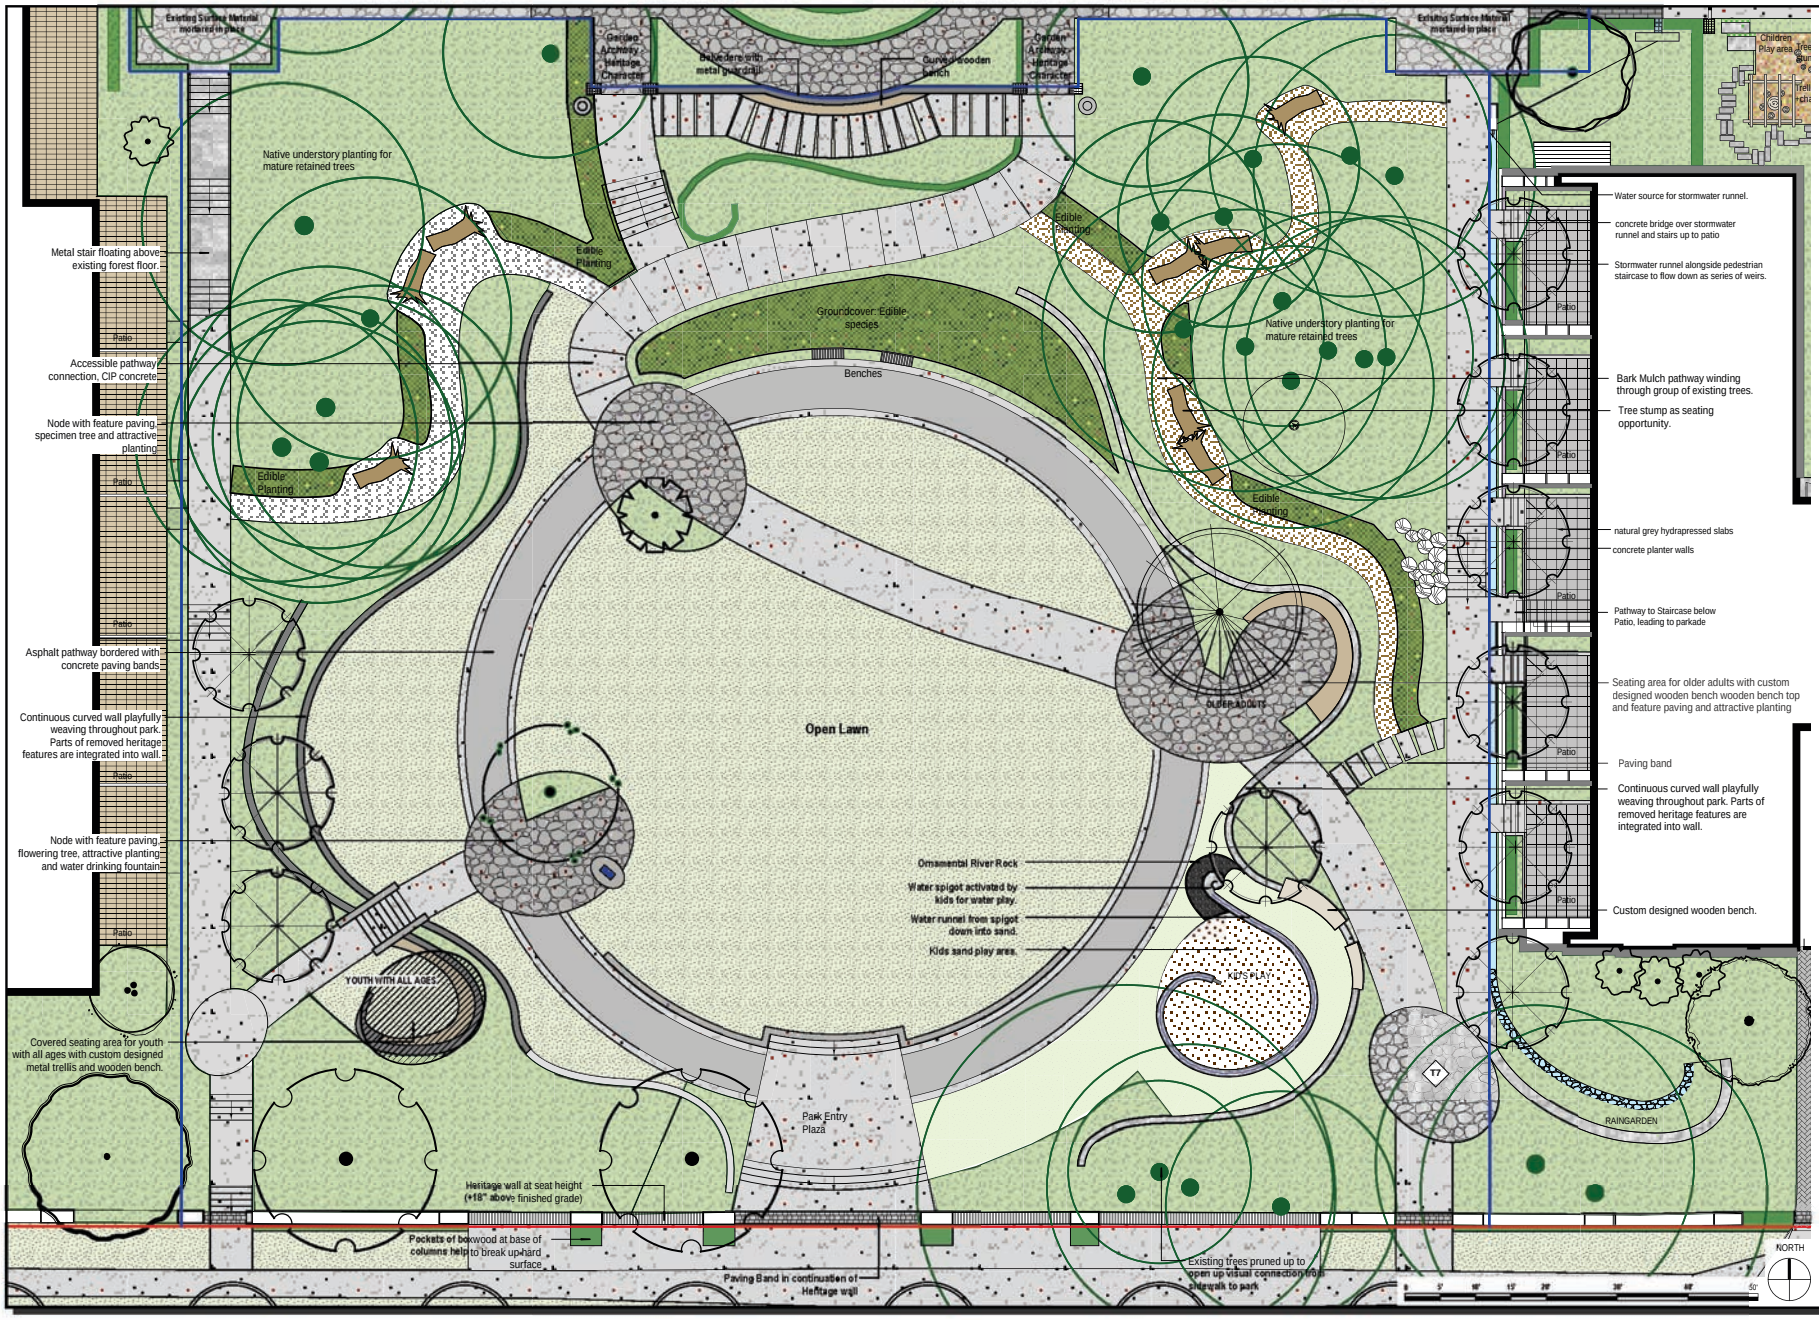

PARK PLAN SHANNON GREEN

L19

DATE 12 SEPTEMBER 2012

SCALE 1/8"=1'0"

DRAWN FF

PROJECT NUMBER 11078

WALL FINANCIAL CORPORATION

DURANTE KREUK LTD. LANDSCAPE ARCHITECTS
102-1637 West 5th Avenue Vancouver, B.C. V6J 1N5
P 604.684.4611
F 604.684.0577
www.dkl.bc.ca

durantekreuk