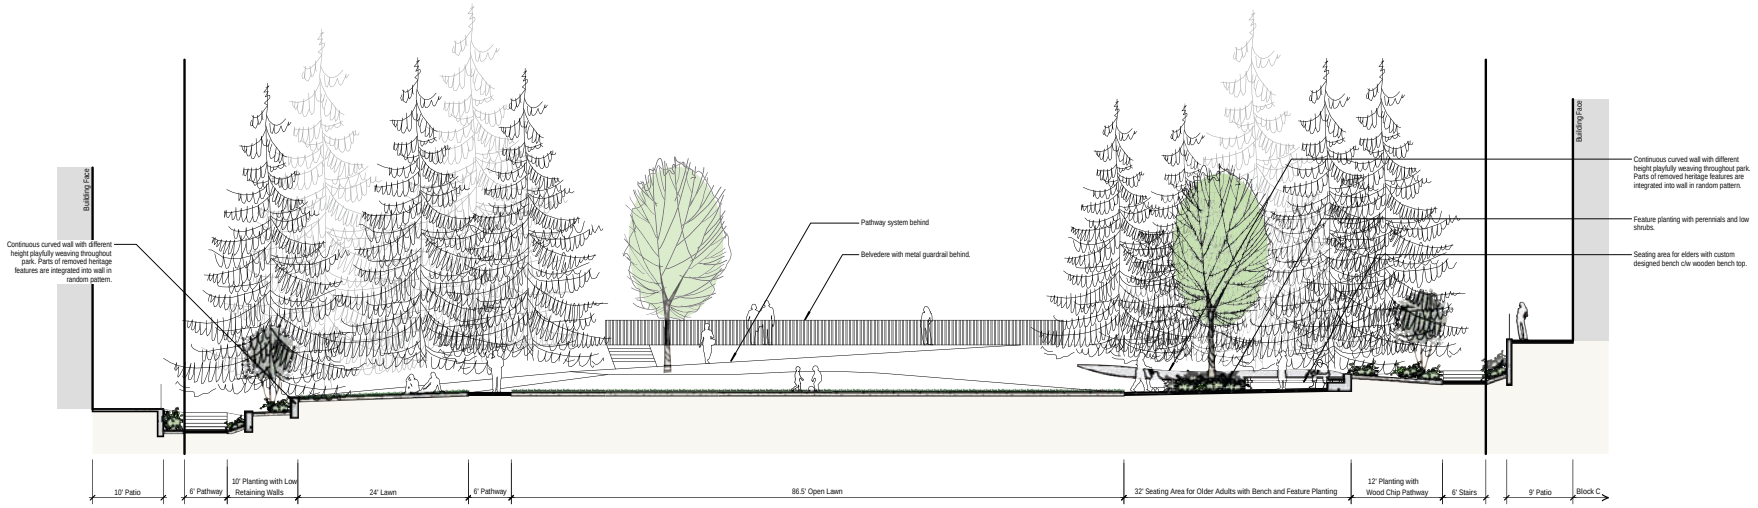

A-L33 SECTION A
1/8"= 1'-0"

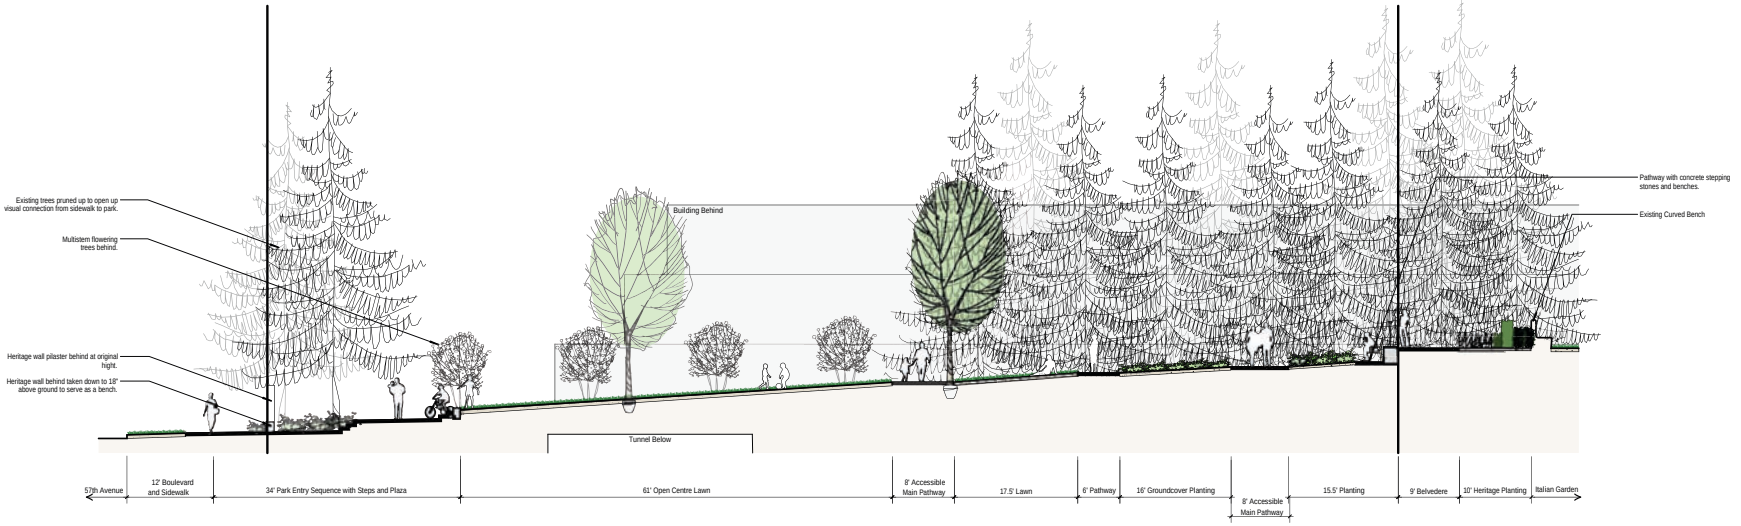

B-L33 SECTION B
1/8"= 1'-0"

SECTIONS SHANNON GREEN

L33

DATE 12 SEPTEMBER 2012
SCALE AS SHOWN
DRAWN FF
PROJECT NUMBER 11078

WALL FINANCIAL CORPORATION

DURANTE KREUK LTD. LANDSCAPE ARCHITECTS
102-1637 West 5th Avenue Vancouver, B.C. V6J 1N5
P. 604 684 4611
www.dkl.bc.ca (757)

durantekreuk