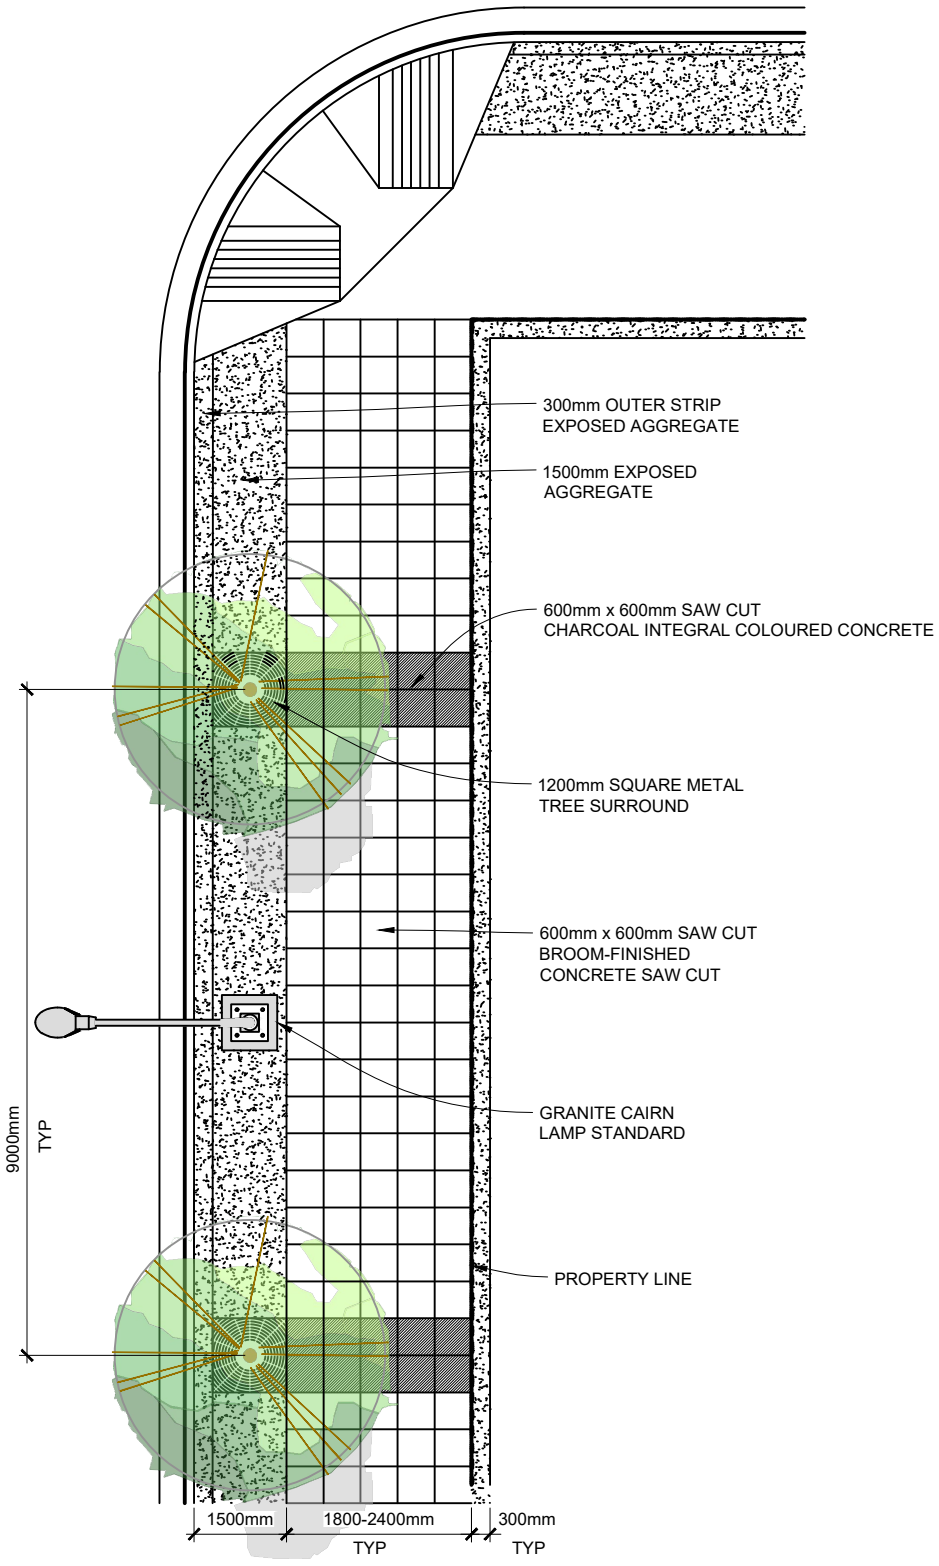

CITY OF VANCOUVER

STREETSCAPE DESIGN DETAIL

GEORGIA STREET WEST END - COMMERCIAL

SCALE: NTS

DATE: 2022-10-31

REV: 2.0

SDG-2A