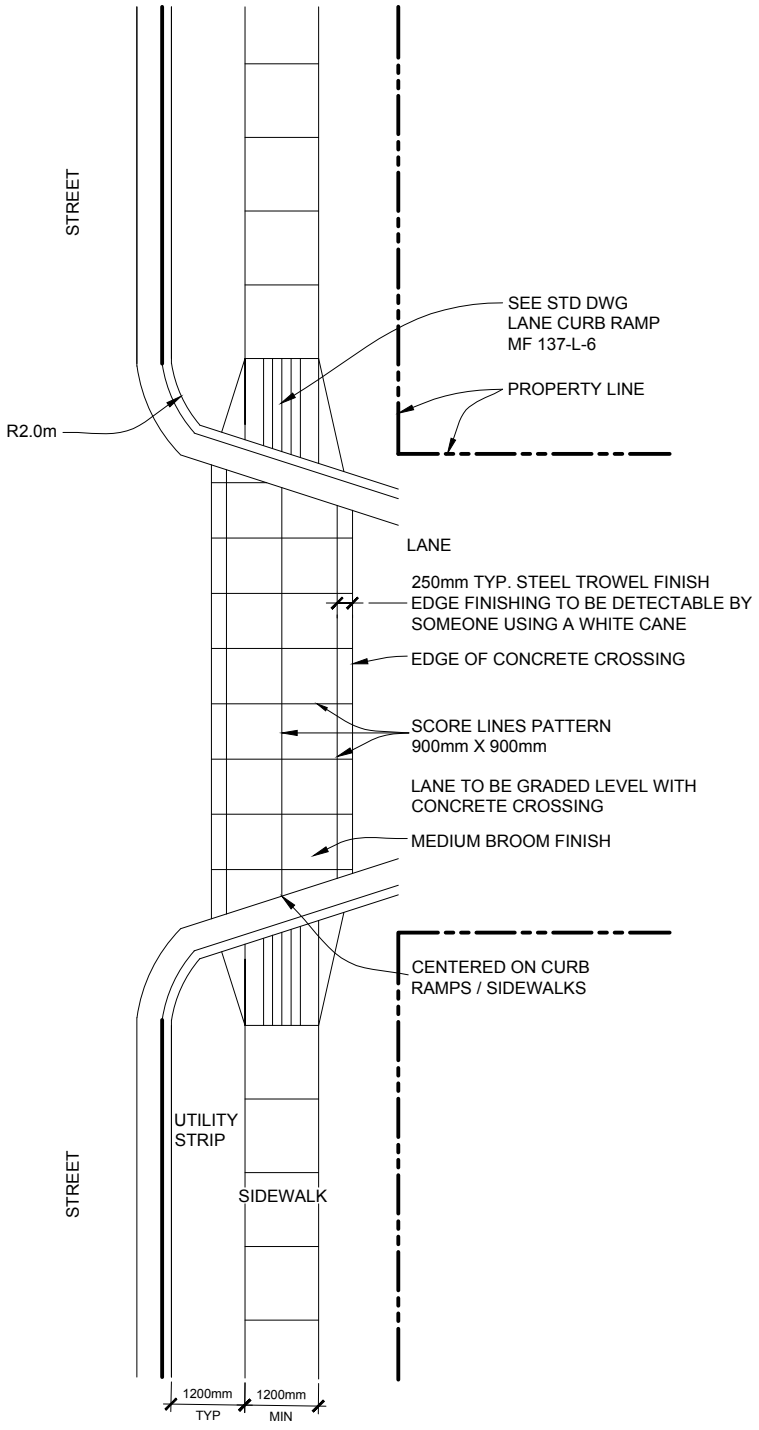

CITY OF VANCOUVER

STREETSCAPE DESIGN DETAIL

COMMERCIAL LANE CROSSING

SCALE: NTS

DATE: 2016-02-18

REV: 1.0

SDG-31