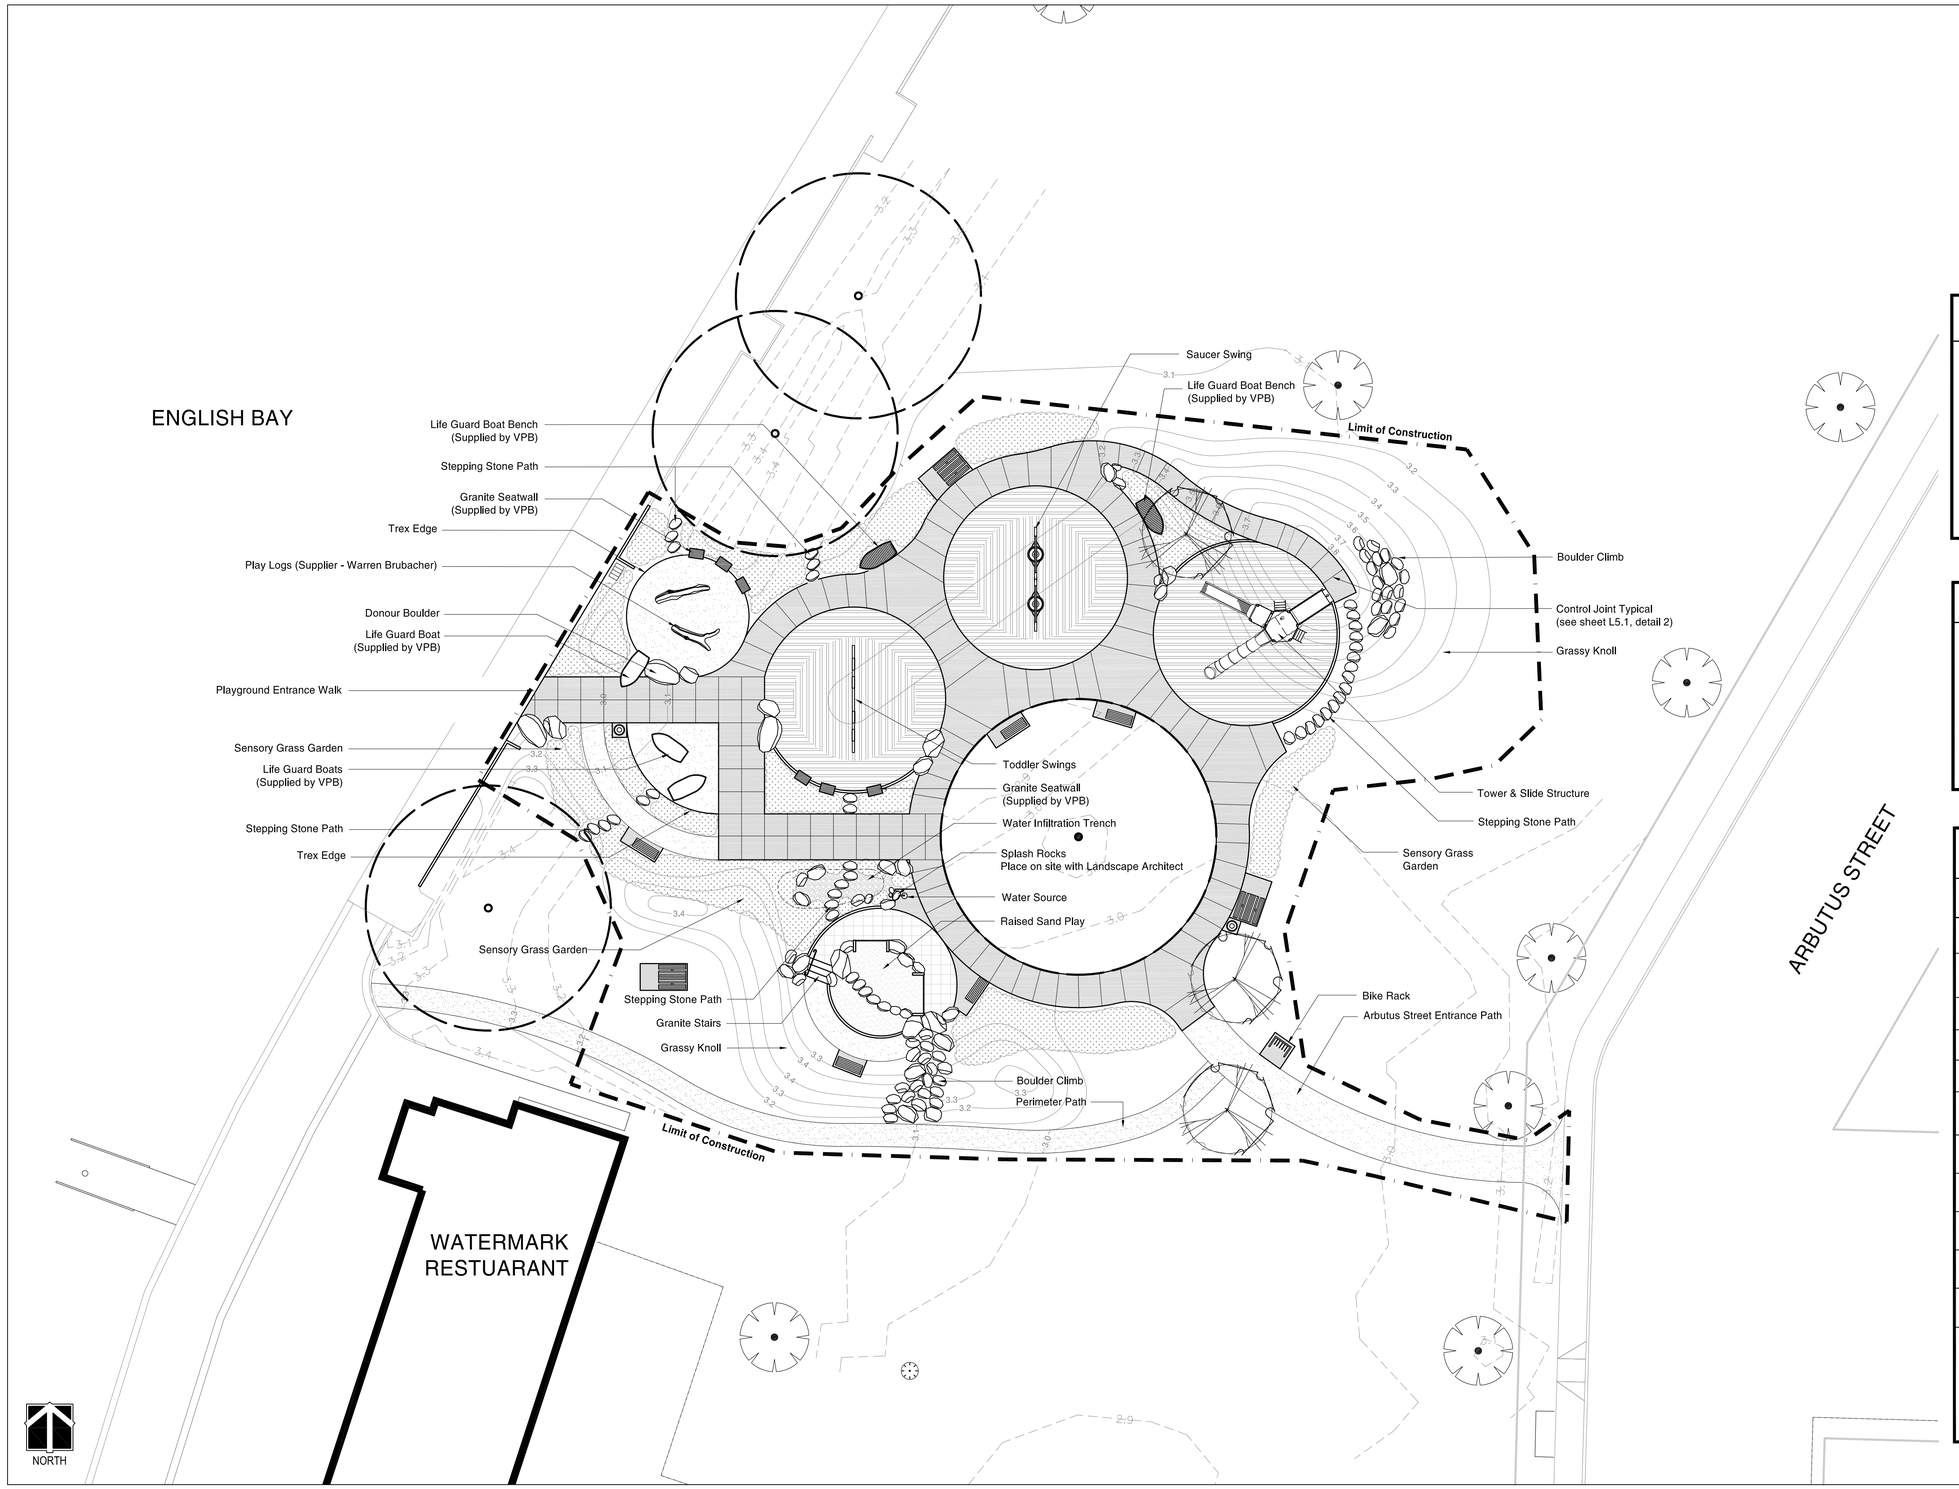

General Notes

1. The *Limit of Construction* line indicated on this drawing has been provided for general information and coordination purposes only. For exact scope of work in the contract, refer to the complete drawing set and specifications.
2. Contractor to make good all construction related damage at new underground service trench alignments. Repair to match existing standard.
3. It is the Contractor's responsibility to contact the Landscape Architect if the information in this drawing package requires further clarification.
4. Contractor shall refer to the contract specifications for additional requirements.

Landscape Notes

Materials supplied by VPB, all to be picked up and installed by contractor include:

1. 5-benches, 2-trash receptacles, 1-bike rack, 5-lifeguard boats and 3-granite treads (to be picked up by contractor at Evans Yard).
2. Boulders, as shown (to be picked up by contractor at foot of Cook St. & W1st Ave).
3. 6-granite blocks (to be picked up by contractor at Stanley Park Yard).

Landscape Legend

Symbol	Description
	Bench (see sheet L5.5, detail 41) Supplied by VPB
	Picnic Table (see sheet L5.5, detail 40)
	Trash Receptacle (see sheet L5.5, detail 42) Supplied by VPB
	Bike Rack (see sheet L5.5, detail 39) Supplied by VPB
	Boulder (see sheet L5.2, detail 14) Supplied by VPB
	Concrete Path (see sheet L5.1, detail 3)
	Rubber Play Tiles (see sheet L5.2, detail 10)
	Poured-in-place Rubber (see sheet L5.2, detail 9)
	Crushed Granite (see sheet L5.1, detail 6)
	Sand (see sheet L5.1, detail 7)
	Plantings (see sheet L3.1 for plant legend and quantities)
	New Tree (see sheet L3.1 for plant legend and installation instruction)

HB LANARC
PLANNING DESIGN SUSTAINABILITY

Nanaimo Office:
320 - 256 Wallace Street, Nanaimo, BC V9R 5B3
Tel (250) 754-5651 Fax (250) 754-1990 Toll Free 1-888-754-5651

Vancouver Office:
200 - 420 West Hastings Street, Vancouver, BC V6B 1L1
Tel (604) 688-9769 Fax (604) 688-9764

www.hblanarc.ca info@hblanarc.ca

SGolden + Associates
site planning and universal design

Kitsilano Beach Park Playground

Vancouver Park Board

Vancouver, BC

Issue:

No.	Date	Description
07	06-08-2010	ICF (Including CO#1)
06	05-27-2010	Construction
05	05-12-2010	Revision
04	04-09-2010	Addendum 1
03	03-26-2010	Tender

Copyright Reserved. This plan and design is, and at all times and remains, the exclusive property of HB Lanarc Consultants Ltd., and cannot be used without HB Lanarc Consultants Ltd. written consent.

Sheet Title:

LANDSCAPE PLAN

Date:	June 8, 2010
Drawn:	KS
Checked:	SC
Scale:	1: 200
Project Number:	1564
Sheet Number:	L1.1

N:\Active\VBOPAR - 1564 - Kits Playground Upgrade\1564 Working\1564 Autocad\ $(GETVAR,??)