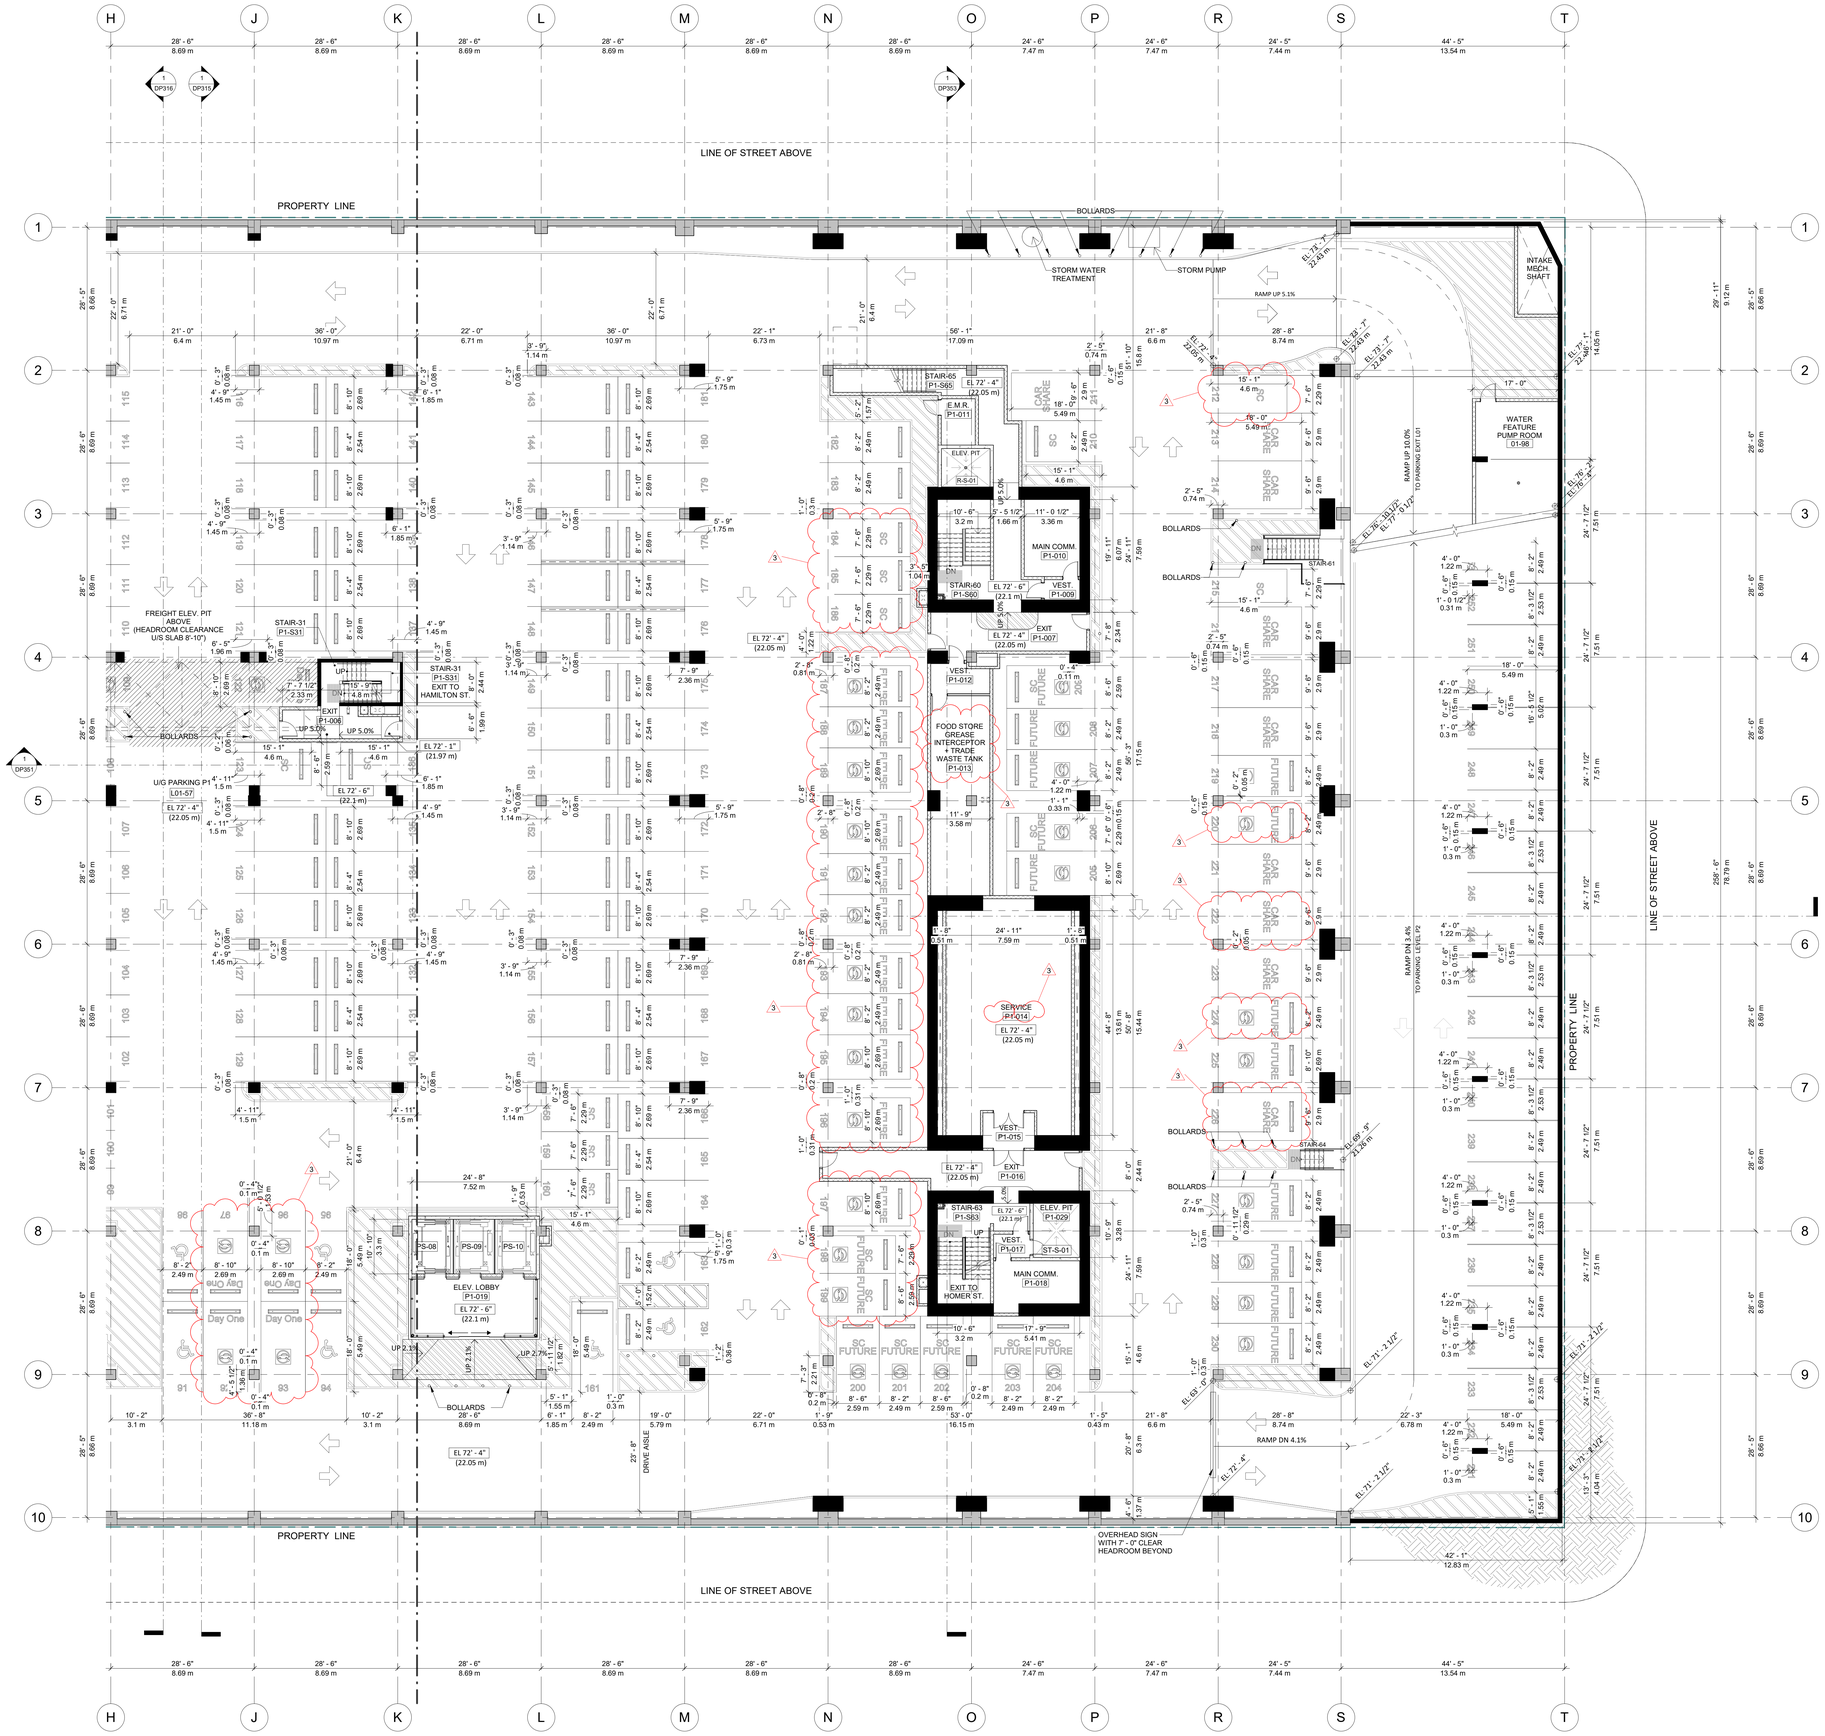


1 DP403B ENLARGED FLOOR PLAN - PARKING LEVEL P1 - SOUTH
SCALE: 3/32" = 1'-0"

Scale: 3/32" = 1'-0"


MCM

Musson Cattell Mackey Partnership

Architects Designers Planners

Oceanic Plaza
1066 West Hastings Street
Suite 1900
Vancouver, British Columbia
Canada V6E 3X1
T. 604.687. 2990
F. 604. 687. 1771
MCMParchitects.com


PROJECT NORTH
TRUE NORTH

| Revisions | 2019/11/15 |
|---|---|
| 3 | 2019/11/15 ISSUED FOR DP MINOR AMENDMENT |
| 2 | 2019/07/5 ISSUED FOR DP PRIOR TO RESPONSE |
| 1 | 2019/04/23 ISSUED FOR DP |

Seal

POST ON GEORGIA

349 W. Georgia St.
Vancouver, BC

Project

Enlarged Plan Parking Level P1 - South

Drawing

Scale 3/32" = 1'-0"

Project 217029

DP403B

All rights reserved, property of Musson Cattell Mackey Partnership. Use or reproduction prohibited without prior written permission.



\\mcmparchitects.com\mcmdata$\Users\rkuo\217029_VPO_POD_ARCH_CEN_2019-10-11_rkuoCAJW9.rvt 2019-11-15 1:10:44 PM

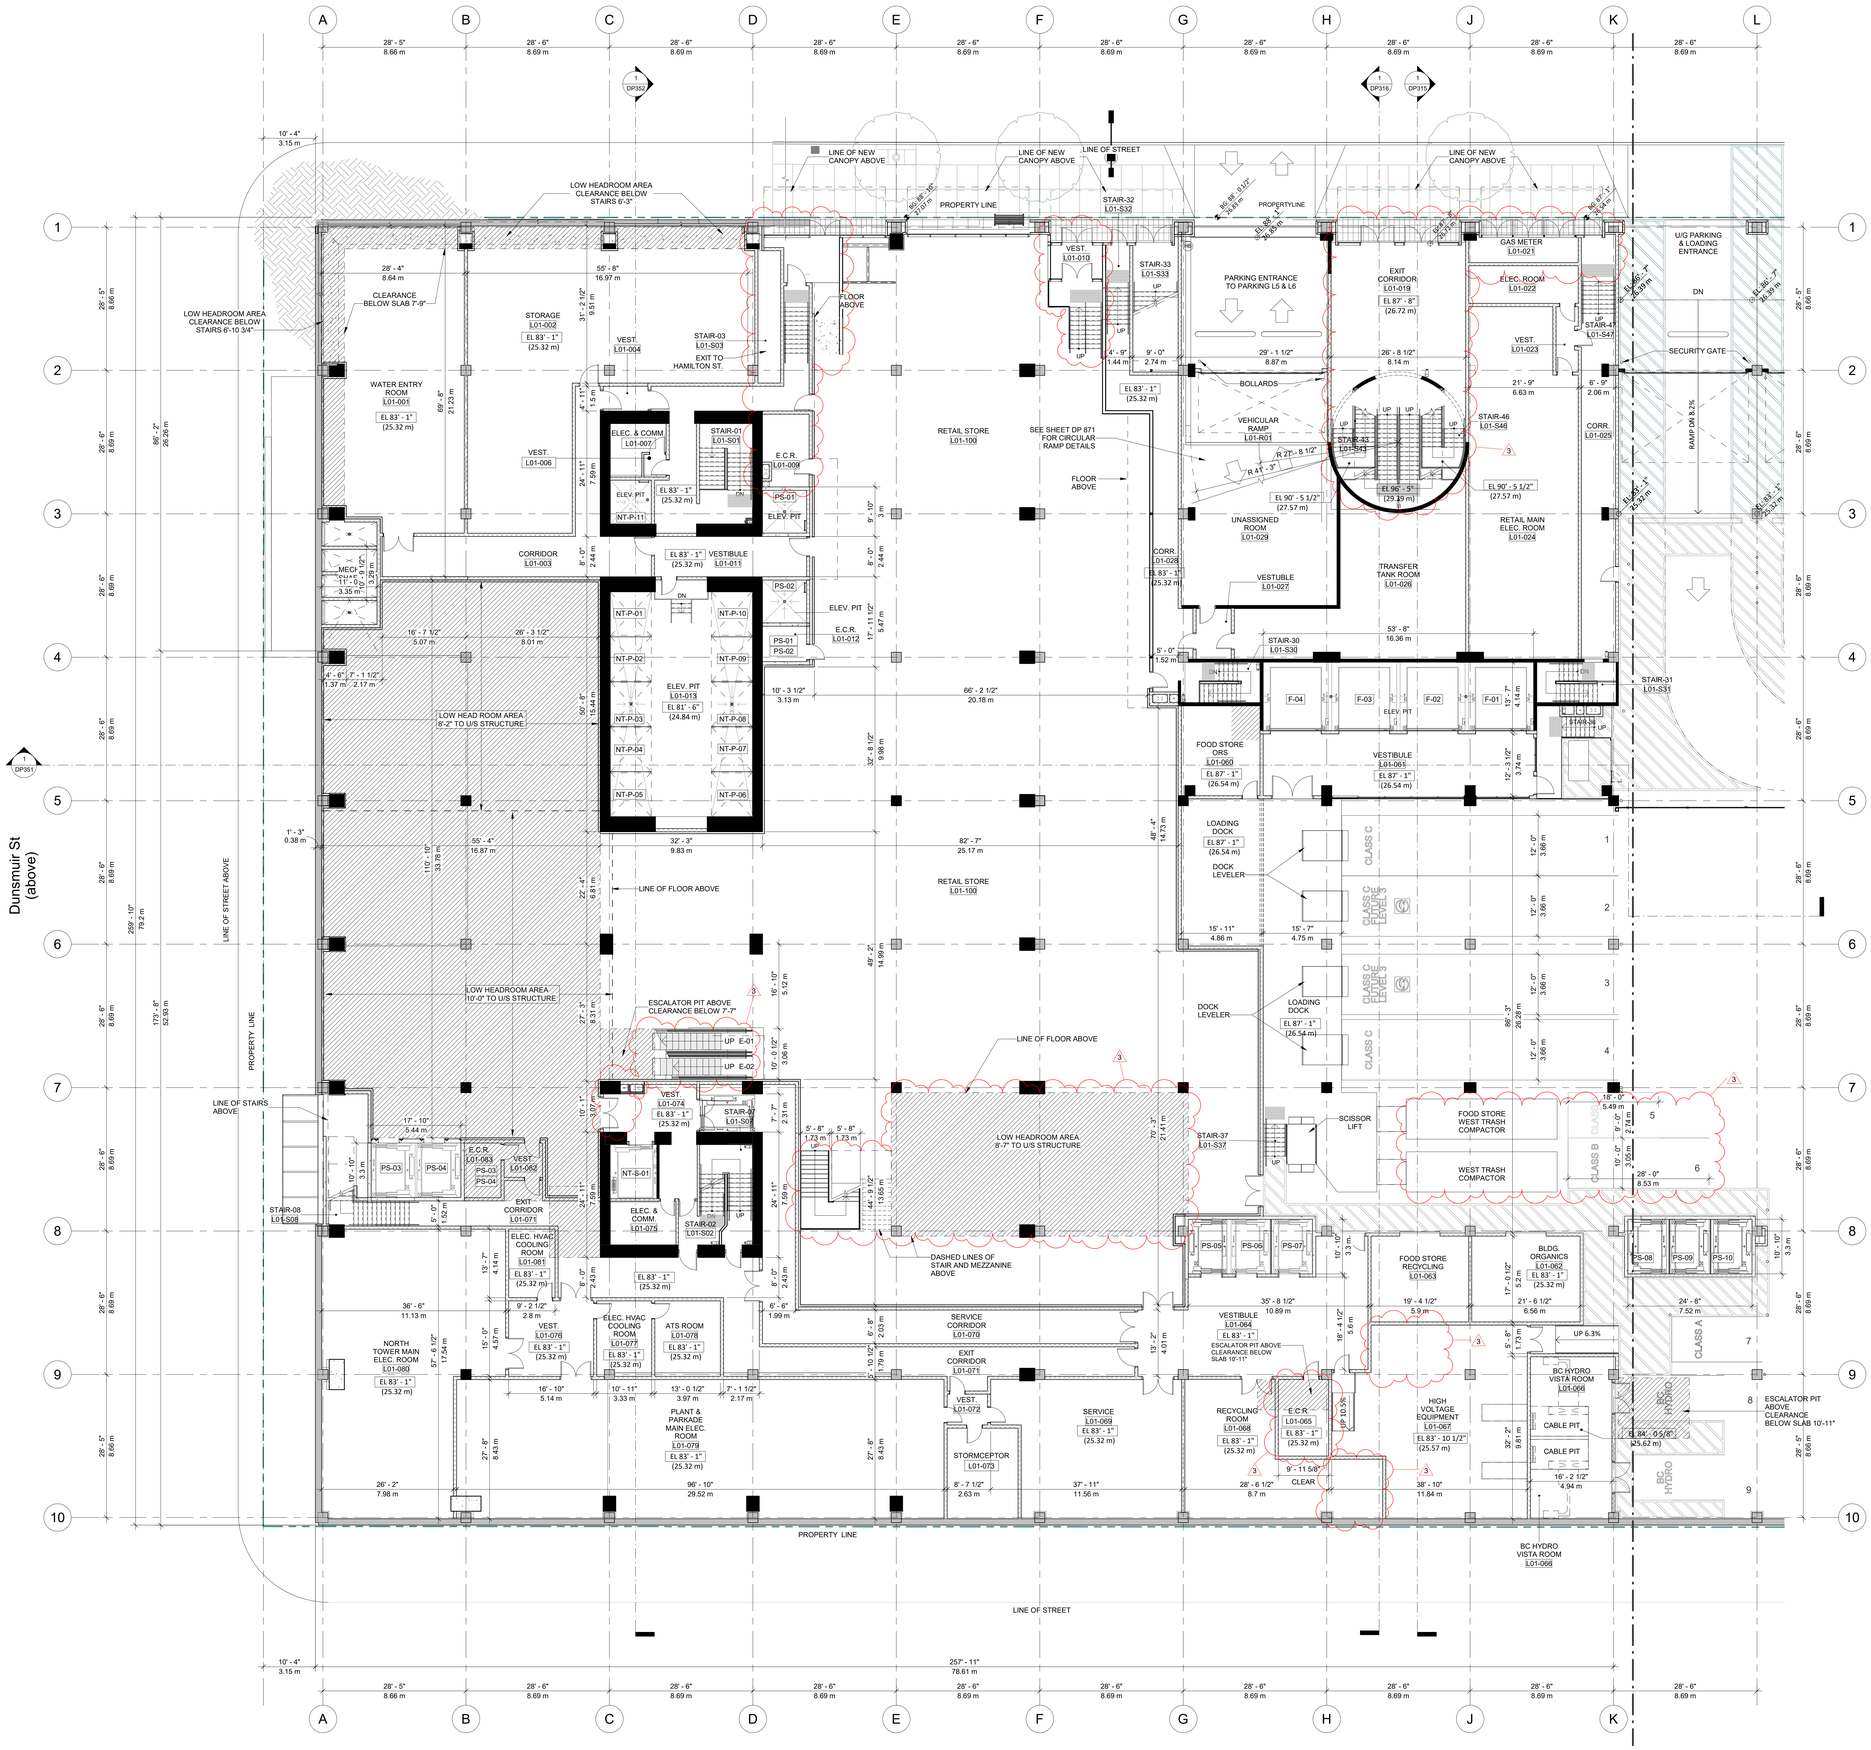


1 DP404A ENLARGED FLOOR PLAN - LEVEL 01 - LOWER GROUND FLOOR - NORTH
SCALE: 3/32" = 1'-0"

Scale: 1/8" = 1'-0"


MCM

Musson Cattell Mackey Partnership

Architects Designers Planners

Oceanic Plaza
1066 West Hastings Street
Suite 1900
Vancouver, British Columbia
Canada V6E 3X1
T. 604.687. 2990
F. 604. 687. 1771
MCMParchitects.com


| | | |
|---|---|---|
| 3 | 2019/11/15 | ISSUED FOR DP MINOR AMENDMENT |
| 2 | 2019/12/18 | ISSUED FOR DP PRIOR TO RESPONSE |
| 1 | 2019/04/23 | ISSUED FOR DP |

Revisions 2019/11/15

Seal

POST ON GEORGIA

349 W. Georgia St.
Vancouver, BC

Project

Enlarged Plan Level 01 - Lower Ground Floor Retail - North

Drawing

Scale 3/32" = 1'-0"

Project 217029

DP404A

All rights reserved, property of Musson Cattell Mackey Partnership. Use or reproduction prohibited without prior written permission.

\\mcmparchitects.com\mcmdata$\Users\rkuo\217029_VPO_POD_ARCH_CEN_2019-10-11_rkuoCAJW9.rvt 2019-11-15 1:10:48 PM

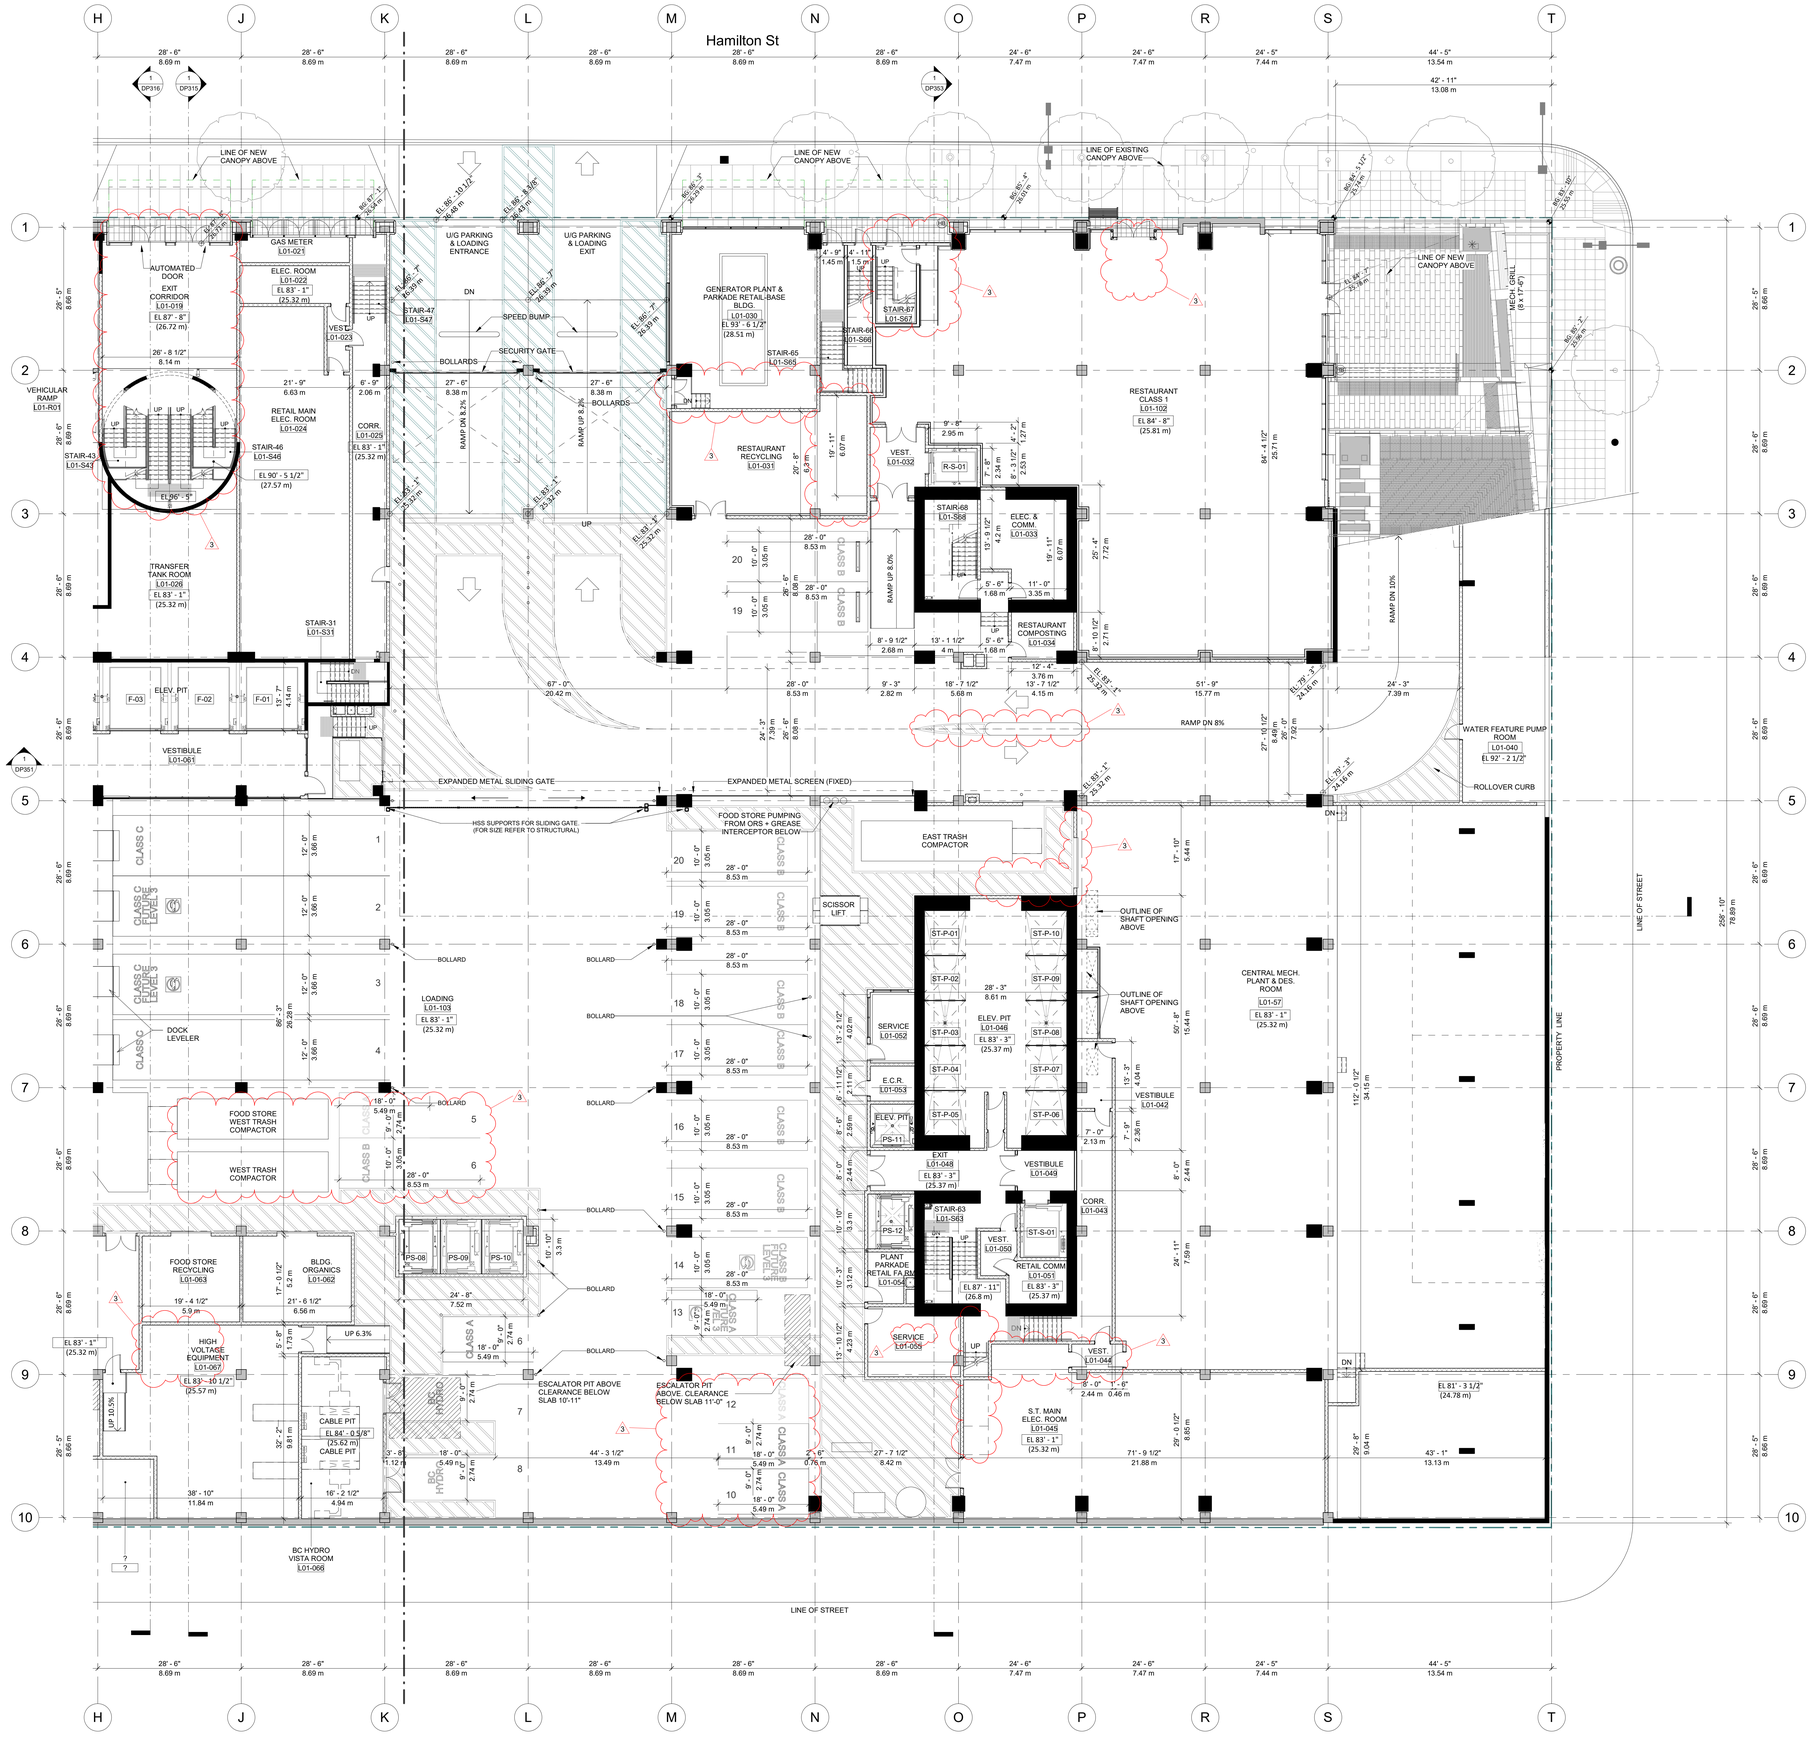


1 DP404B ENLARGED FLOOR PLAN - LEVEL 01 - LOWER GROUND FLOOR - SOUTH
SCALE: 3/32" = 1'-0"


MCM

Musson Cattell Mackey Partnership

Architects Designers Planners

Oceanic Plaza
1066 West Hastings Street
Suite 1900
Vancouver, British Columbia
Canada V6E 3X1
T. 604.687. 2990
F. 604. 687. 1771
MCMParchitects.com


PROJECT NORTH
TRUE NORTH

| | | |
|---|---|---|
| 3 | 2019/11/15 | ISSUED FOR DP MINOR AMENDMENT |
| 2 | 2019/12/10 | ISSUED FOR DP PRIOR TO RESPONSE |
| 1 | 2018/04/23 | ISSUED FOR DP |

Revisions 2019/11/15

Seal

POST ON GEORGIA

349 W. Georgia St.
Vancouver, BC

Project

Enlarged Plan Level 01 - Lower Ground Floor Retail - South

Drawing

Scale 3/32" = 1'-0"

Project 217029

DP404B

Scale: 3/32" = 1'-0"

All rights reserved, property of Musson Cattell Mackey Partnership. Use or reproduction prohibited without prior written permission.



\\mcmparchitects.com\mcmdata$\Users\rkuo\217029_VPO_POD_ARCH_CEN_2019-10-11_rkuoCAJW9.rvt 2019-11-15 1:10:53 PM

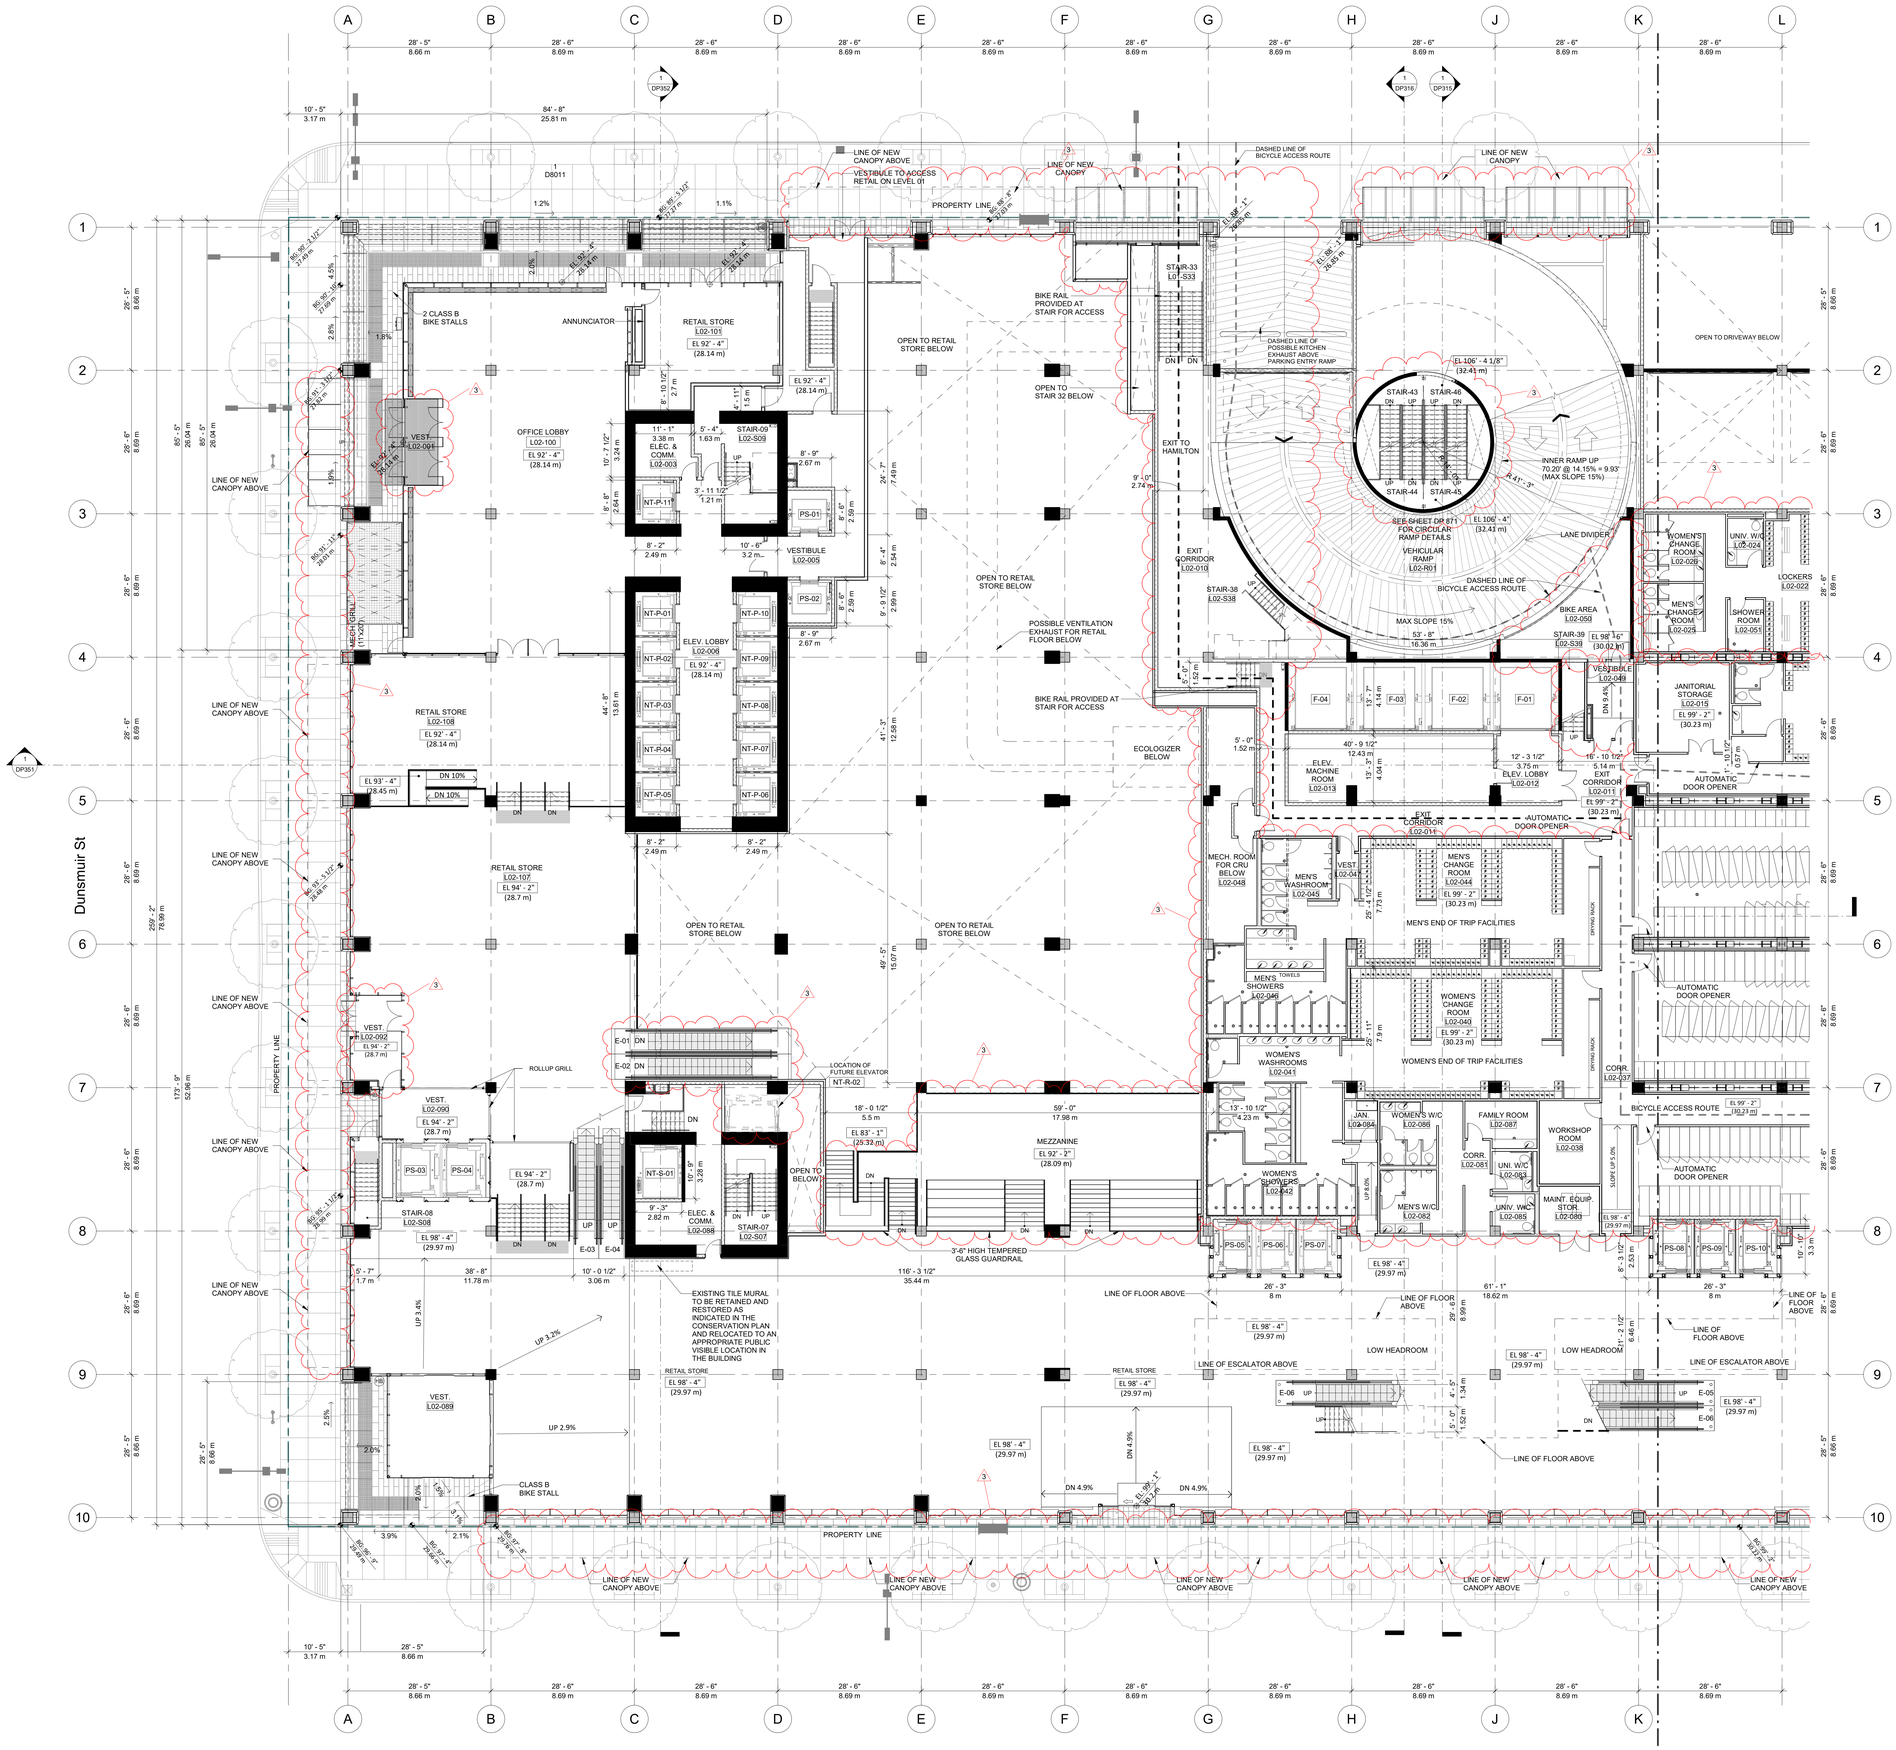


1 DP405A ENLARGED FLOOR PLAN - LEVEL 02 - GROUND FLOOR - NORTH
SCALE: 3/32" = 1'-0"


MCM

Musson Cattell Mackey Partnership

Architects Designers Planners

Oceanic Plaza
1066 West Hastings Street
Suite 1900
Vancouver, British Columbia
Canada V6E 3X1
T. 604.687. 2990
F. 604. 687. 1771
MCMParchitects.com


PROJECT NORTH
TRUE NORTH

| Revisions | 2019/11/15 |
|---|---|
| 3 2019/11/15 ISSUED FOR DP MINOR AMENDMENT | |
| 2 2019/12/10 ISSUED FOR DP PRIOR TO RESPONSE | |
| 1 2019/04/23 ISSUED FOR DP | |

Seal

POST ON GEORGIA

349 W. Georgia St.
Vancouver, BC

Project

Enlarged Plan Level 02 - Ground Floor Retail - North

Drawing

| | |
|---|---|
| Scale | 3/32" = 1'-0" |
| Project | 217029 |

DP405A
Sht revision

Scale: 1/8" = 1'-0"

All rights reserved, property of Musson Cattell Mackey Partnership. Use or reproduction prohibited without prior written permission.



\\mcmparchitects.com\mcmdata$\Users\rkuo\217029_VPO_POD_ARCH_CEN_2019-10-11_rkuoCAJW9.rvt 2019-11-15 1:11:02 PM

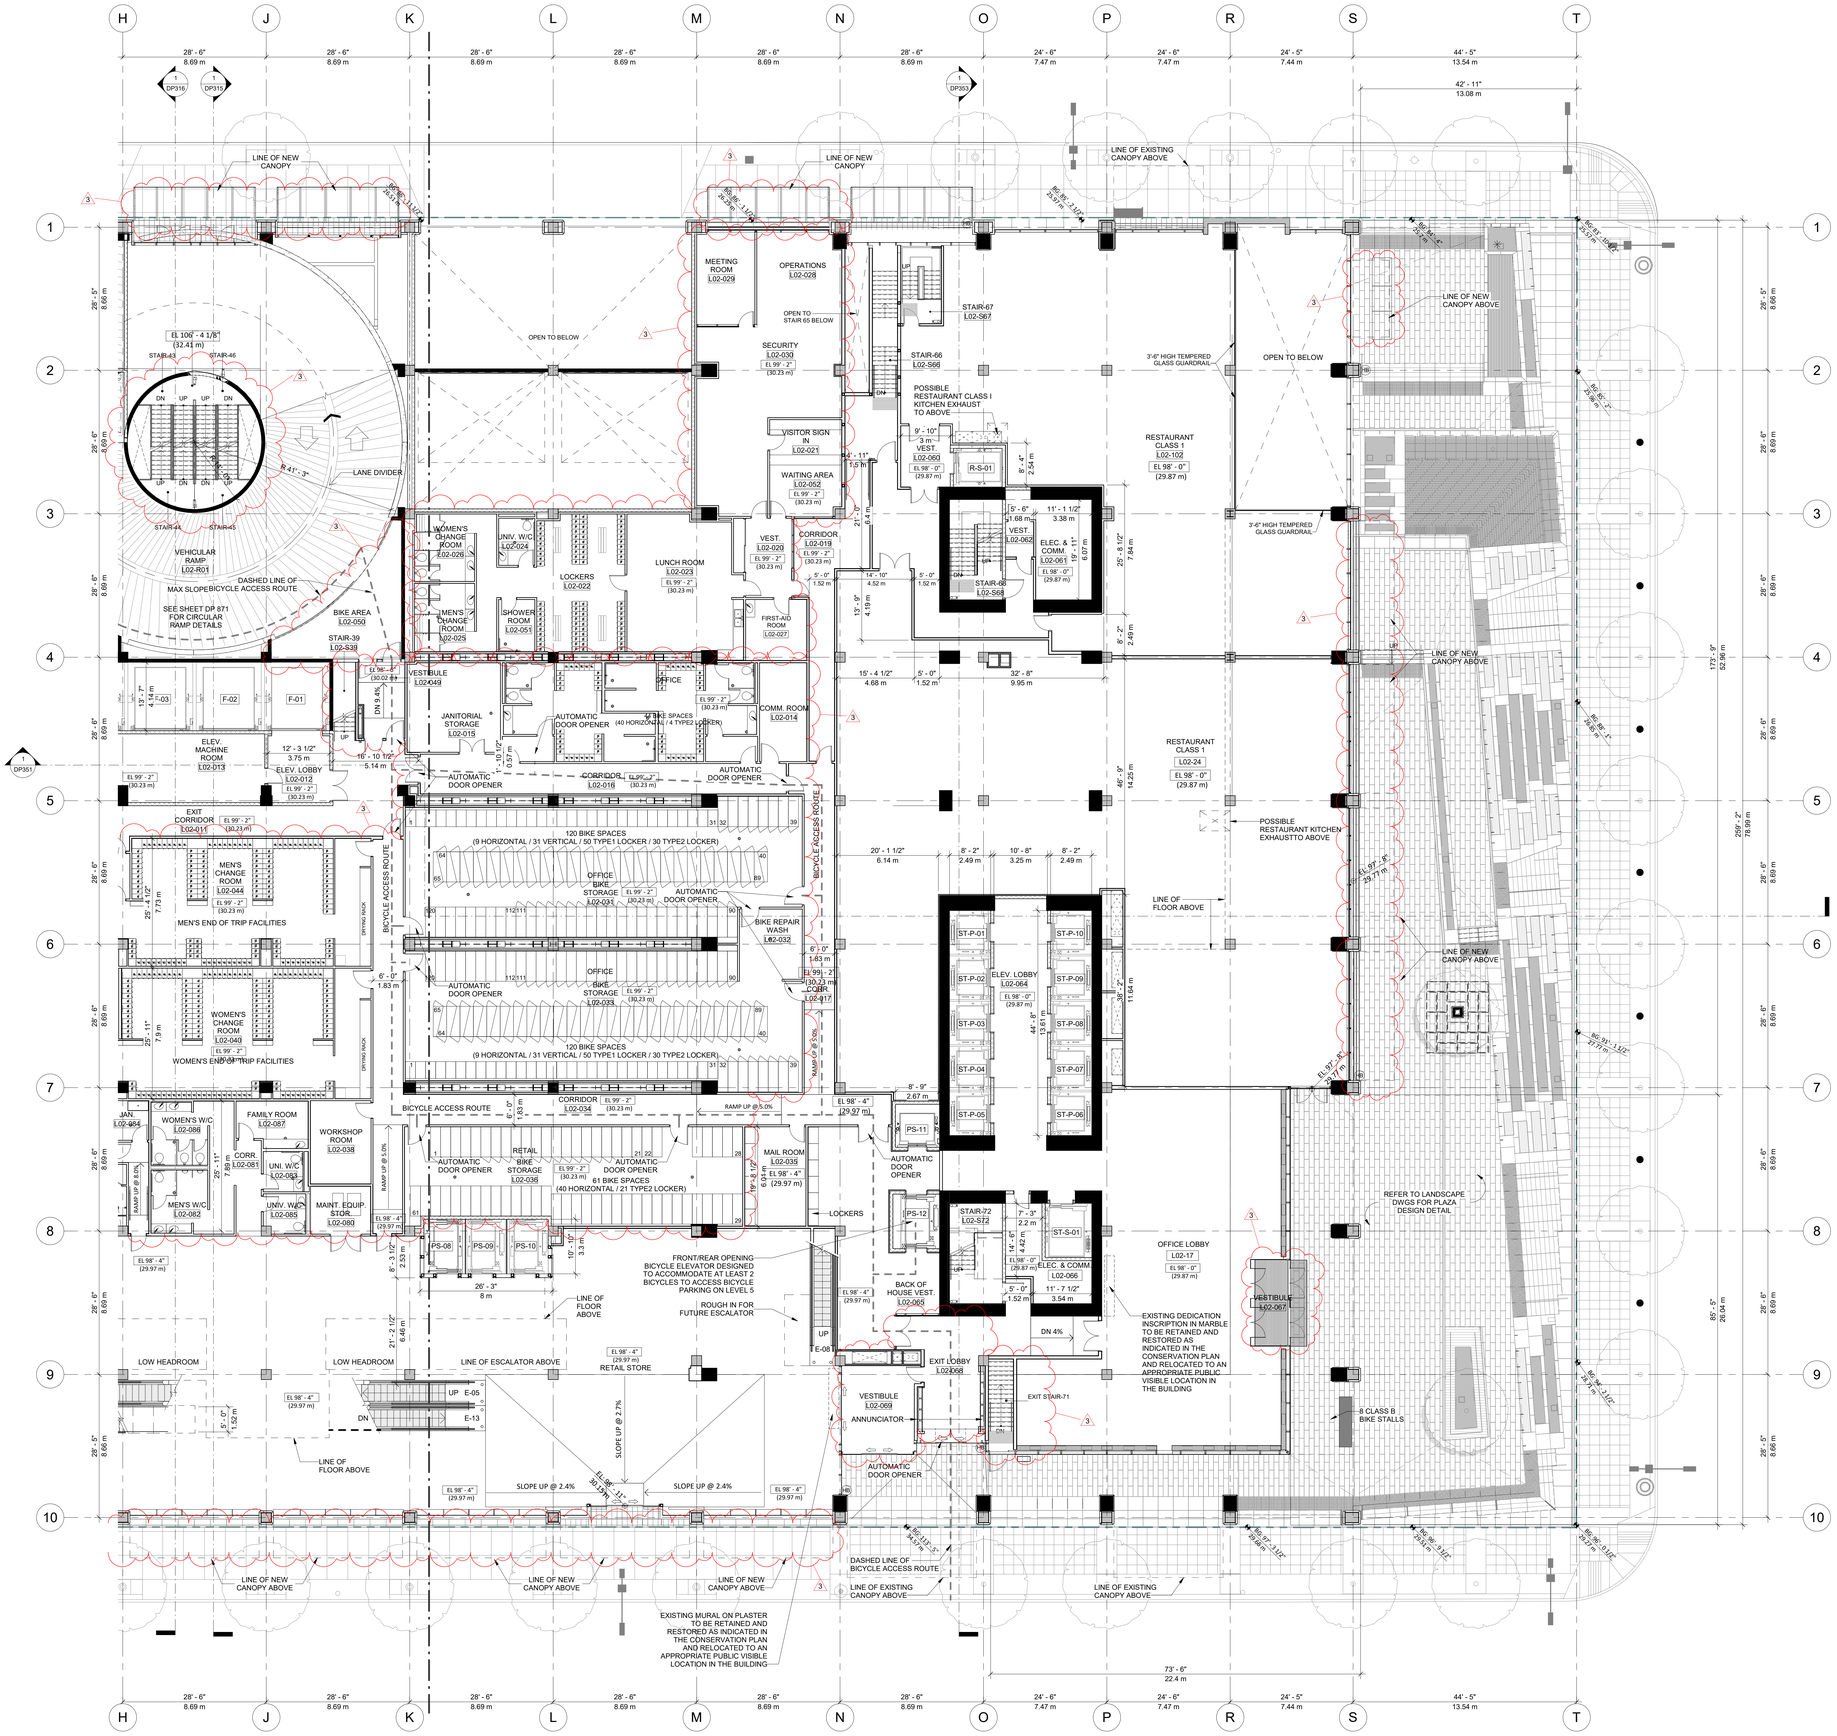


1 DP405B ENLARGED FLOOR PLAN - LEVEL 02 - GROUND FLOOR - SOUTH
SCALE: 3/32" = 1'-0"


MCM

**Musson Cattell Mackey Partnership**

Architects Designers Planners

Oceanic Plaza
1066 West Hastings Street
Suite 1900
Vancouver, British Columbia
Canada V6E 3X1
T. 604.687. 2990
F. 604. 687. 1771
MCMParchitects.com


PROJECT NORTH
TRUE NORTH

| | | |
|---|---|---|
| 3 | 2019/11/15 | ISSUED FOR DP MINOR AMENDMENT |
| 2 | 2019/12/12 | ISSUED FOR DP PRIOR TO RESPONSE |
| 1 | 2019/04/23 | ISSUED FOR DP |

Revisions 2019/11/15

Seal

POST ON GEORGIA

349 W. Georgia St.
Vancouver, BC

Project

Enlarged Plan Level 02 - Ground Floor Retail - South

Drawing

Scale 3/32" = 1'-0"

Project 217029

**DP405B**
See revisions

8' - 0" 0 8' - 0" 16' - 0" 24' - 0"
Scale: 3/32" = 1'-0"

All rights reserved, property of Musson Cattell Mackey Partnership. Use or reproduction prohibited without prior written permission.



\\mcmparchitects.com\mcmdata$\Users\rkuo\217029_VPO_POD_ARCH_CEN_2019-10-11_rkuoCAJW9.rvt 2019-11-15 1:11:09 PM

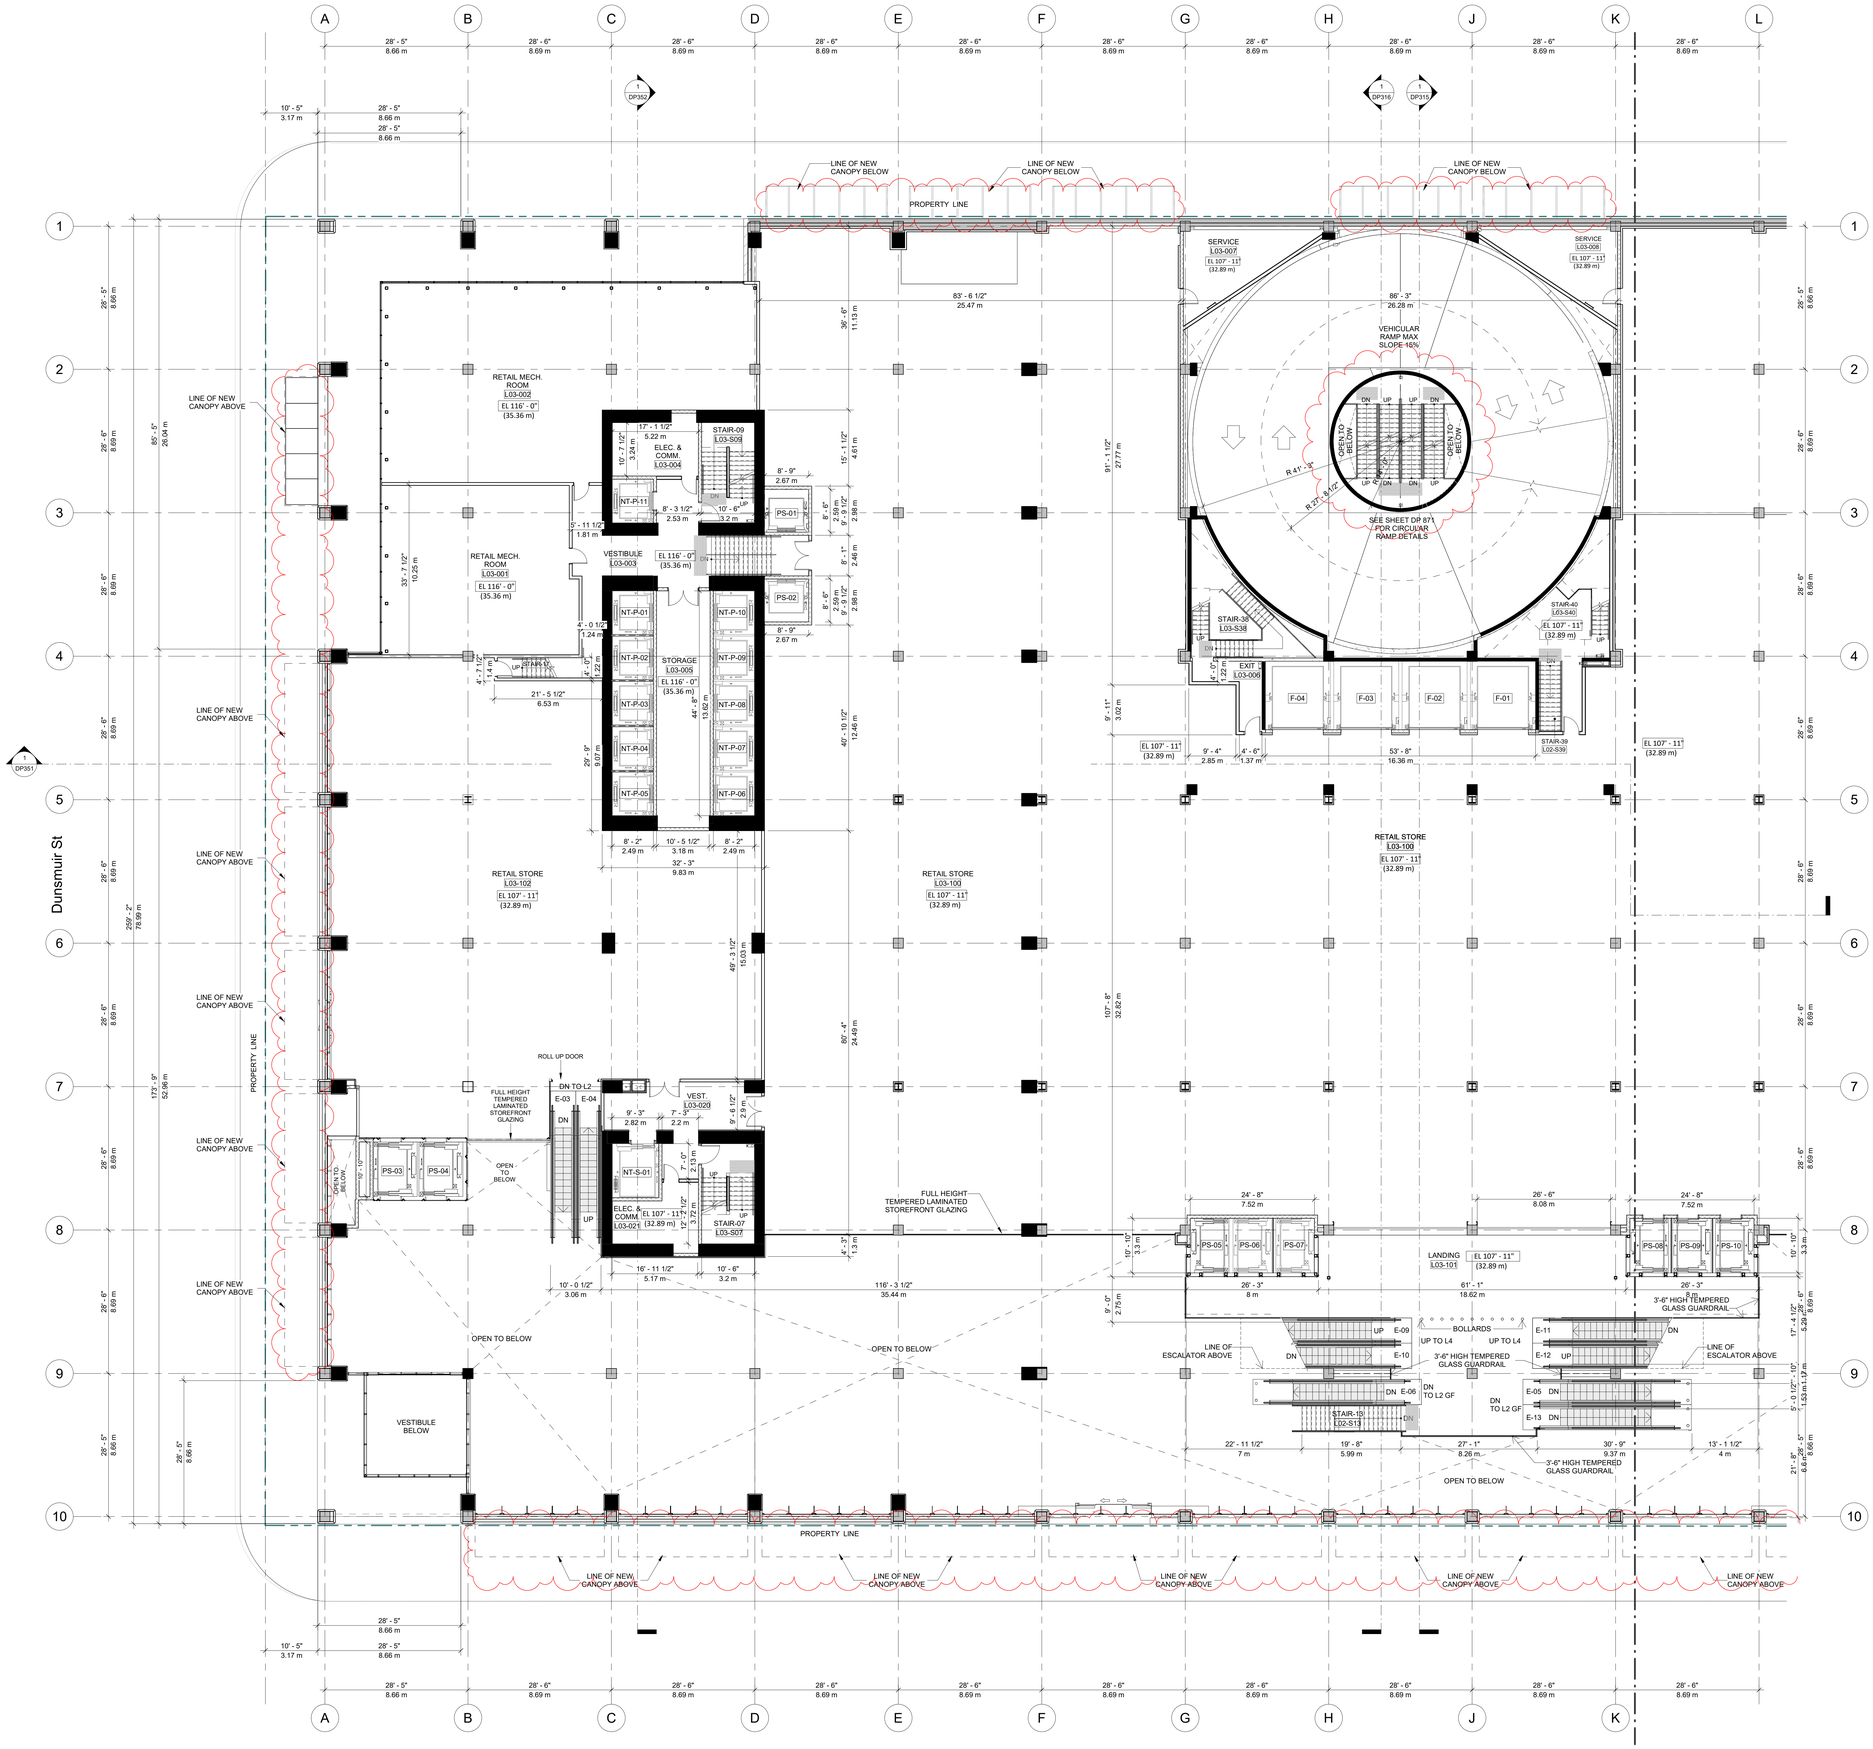


1 DP406A ENLARGED FLOOR PLAN - LEVEL 03 - UPPER GROUND FLOOR - NORTH
SCALE: 3/32" = 1'-0"

MCM

**Musson Cattell Mackey Partnership**

Architects Designers Planners

Oceanic Plaza
1066 West Hastings Street
Suite 1900
Vancouver, British Columbia
Canada V6E 3X1
T. 604.687. 2990
F. 604. 687. 1771
MCMParchitects.com

PROJECT NORTH
TRUE NORTH

| | | |
|---|---|---|
| 3 | 2019/11/15 | ISSUED FOR DP MINOR AMENDMENT |
| 2 | 2019/12/19 | ISSUED FOR DP PRIOR TO RESPONSE |
| 1 | 2019/04/23 | ISSUED FOR DP |

Revisions 2019/11/15

Seal

POST ON GEORGIA

349 W. Georgia St.
Vancouver, BC

Project

Enlarged Plan Level 03 - Upper Ground Floor Retail - North

Drawing

Scale 3/32" = 1'-0"

Project 217029

**DP406A**
Sht revis.

8' - 0" 0 8' - 0" 16' - 0" 24' - 0"
Scale: 1/8" = 1'-0"

All rights reserved, property of Musson Cattell Mackey Partnership. Use or reproduction prohibited without prior written permission.



\\mcmparchitects.com\mcmdata$\Users\rkuo\217029_VPO_POD_ARCH_CEN_2019-10-11_rkuoCAJW9.rvt 2019-11-15 1:11:27 PM

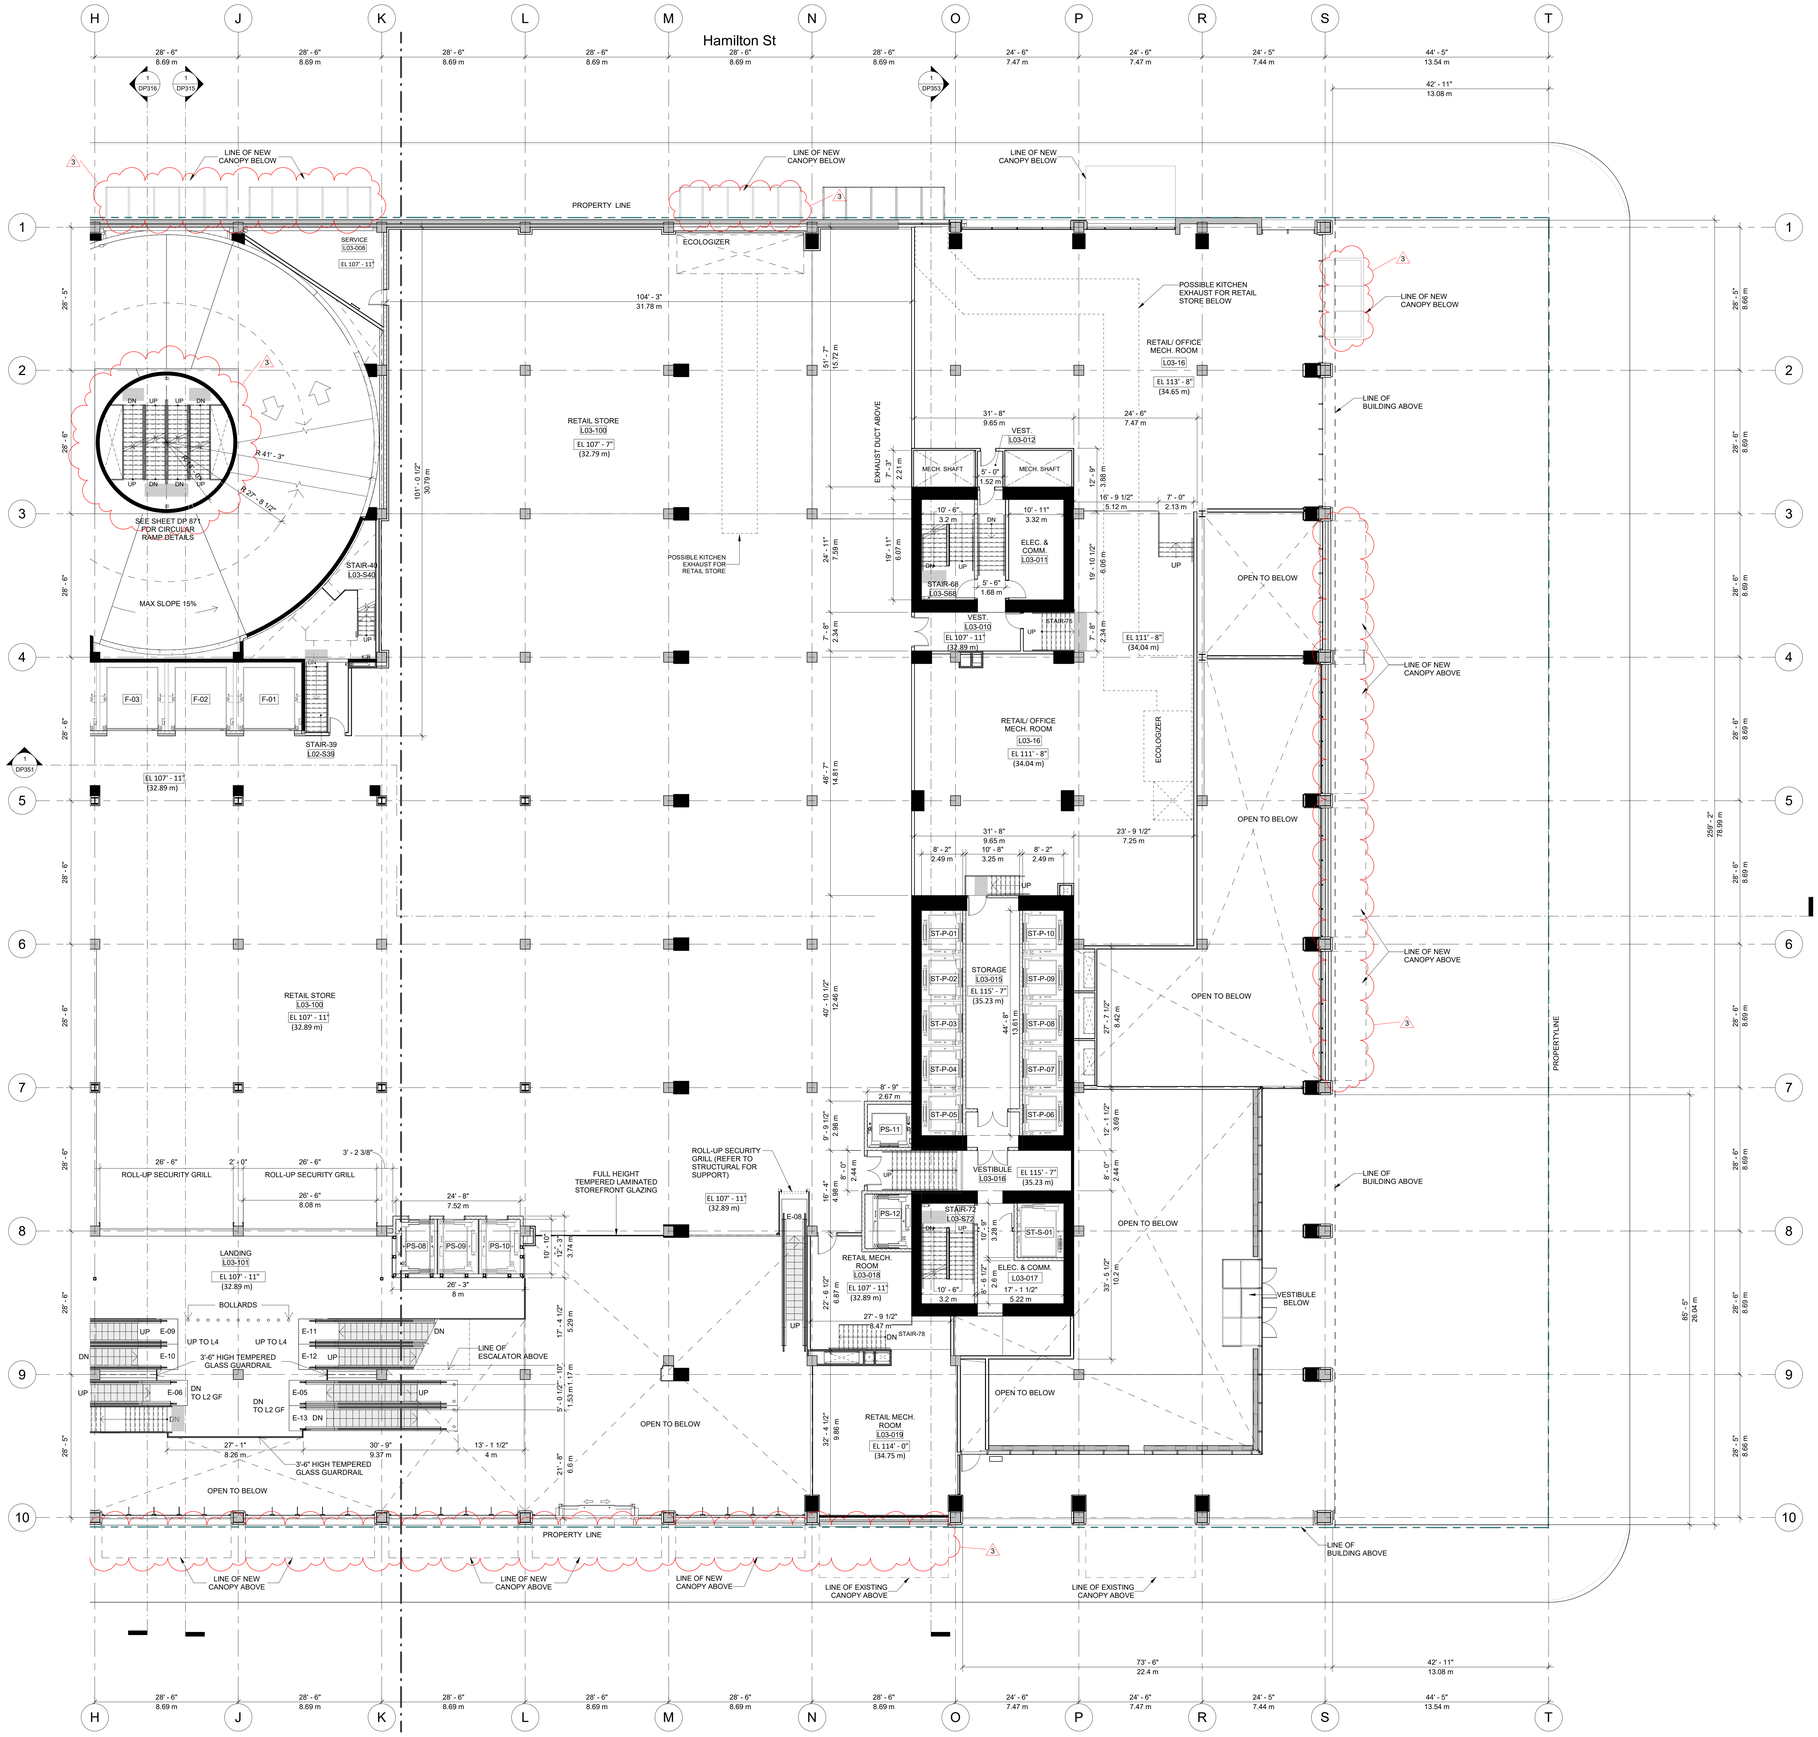


1 DP406B ENLARGED FLOOR PLAN - LEVEL 03 - UPPER GROUND FLOOR - SOUTH

SCALE: 3/32" = 1'-0"

8' - 0" 0 8' - 0" 16' - 0" 24' - 0"

Scale: 3/32" = 1'-0"


MCM

Musson Cattell Mackey Partnership

Architects Designers Planners

Oceanic Plaza
1066 West Hastings Street
Suite 1900
Vancouver, British Columbia
Canada V6E 3X1
T. 604.687. 2990
F. 604. 687. 1771
MCMParchitects.com


PROJECT NORTH
TRUE NORTH

| | | |
|---|---|---|
| 3 | 2019/11/15 | ISSUED FOR DP MINOR AMENDMENT |
| 2 | 2019/07/5 | ISSUED FOR DP PRIOR TO RESPONSE |
| 1 | 2019/04/23 | ISSUED FOR DP |

Revisions 2019/11/15

Seal

POST ON GEORGIA

349 W. Georgia St.
Vancouver, BC

Project

Enlarged Plan Level 03 - Upper Ground Floor Retail - South

Drawing

Scale 3/32" = 1'-0"

Project 217029

DP406B

All rights reserved, property of Musson Cattell Mackey Partnership. Use or reproduction prohibited without prior written permission.



\\mcmparchitects.com\mcmdata$\Users\rkuo\217029_VPO_POD_ARCH_CEN_2019-10-11_rkuoCAJW9.rvt 2019-11-15 1:11:44 PM

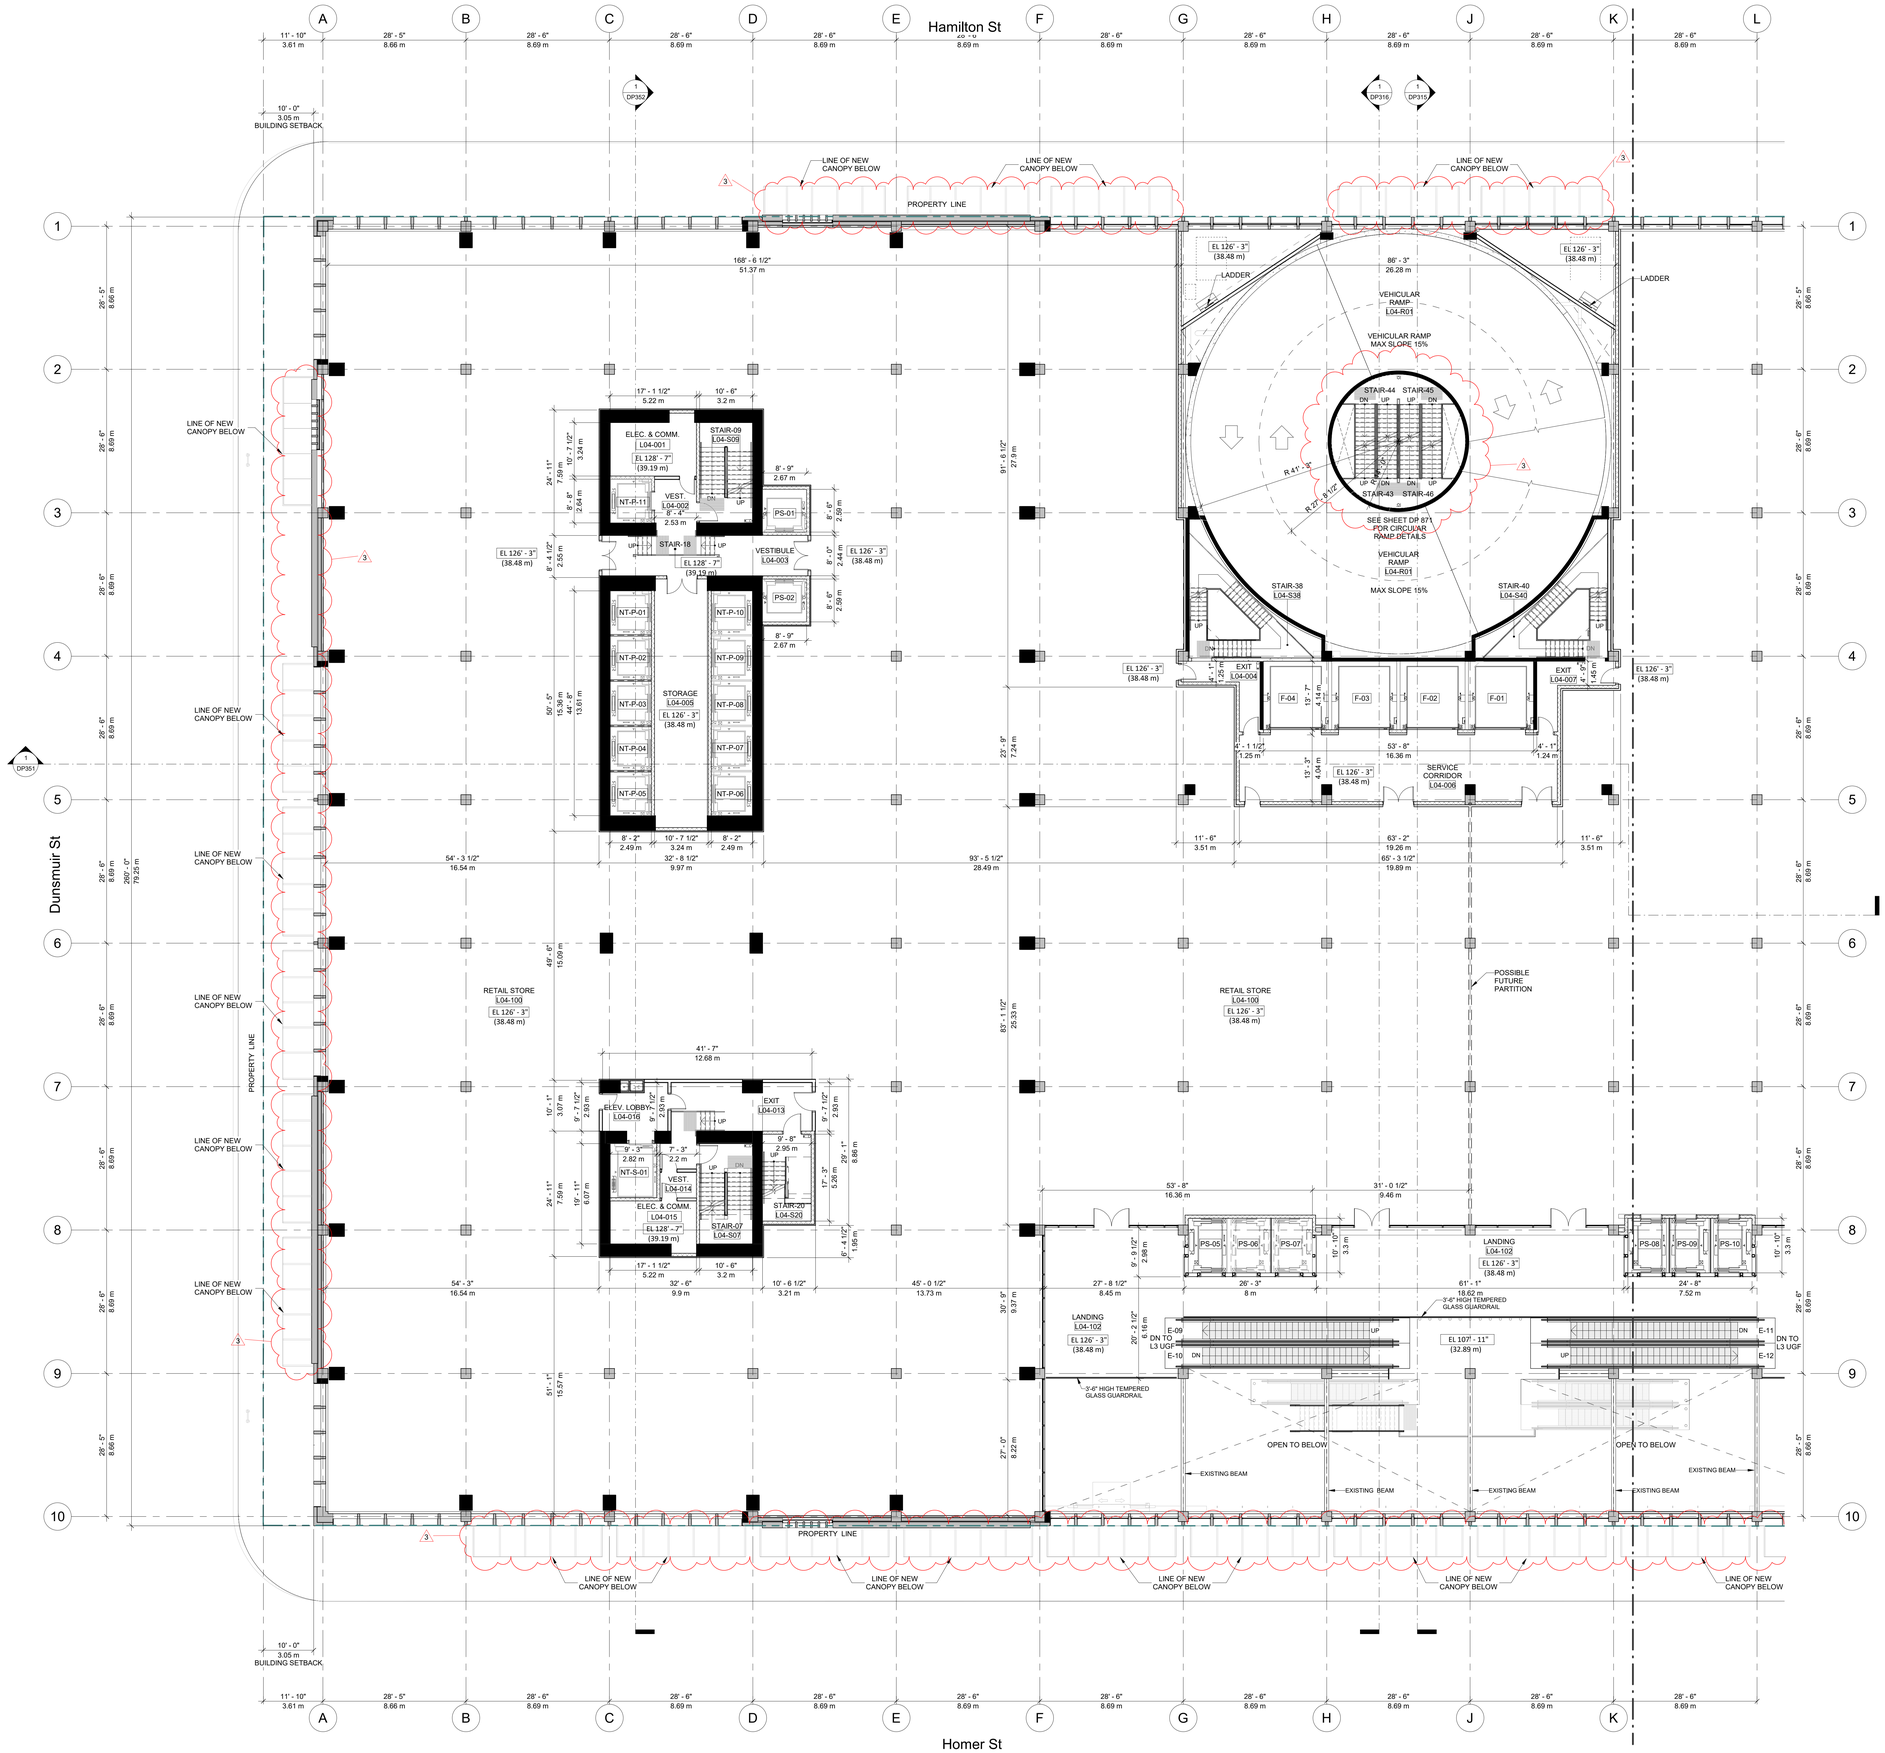


1 DP407A ENLARGED FLOOR PLAN - LEVEL 04 - RETAIL - NORTH
SCALE: 3/32" = 1'-0"

Scale: 1/8" = 1'-0"


MCM

Musson Cattell Mackey Partnership

Architects Designers Planners

Oceanic Plaza
1066 West Hastings Street
Suite 1900
Vancouver, British Columbia
Canada V6E 3X1
T. 604.687. 2990
F. 604. 687. 1771
MCMParchitects.com


| | | |
|---|---|---|
| 3 | 2019/11/15 | ISSUED FOR DP MINOR AMENDMENT |
| 2 | 2019/12/12 | ISSUED FOR DP PRIOR TO RESPONSE |
| 1 | 2019/04/23 | ISSUED FOR DP |

Revisions 2019/11/15

Seal

POST ON GEORGIA

349 W. Georgia St.
Vancouver, BC

Project

Enlarged Plan Level 04 - Retail - North

Drawing

Scale 3/32" = 1'-0"

Project 217029

DP407A

Series

All rights reserved, property of Musson Cattell Mackey Partnership. Use or reproduction prohibited without prior written permission.

\\mcmparchitects.com\mcmdata$\Users\rkuo\217029_VPO_POD_ARCH_CEN_2019-10-11_rkuoCAJW9.rvt 2019-11-15 1:12:00 PM

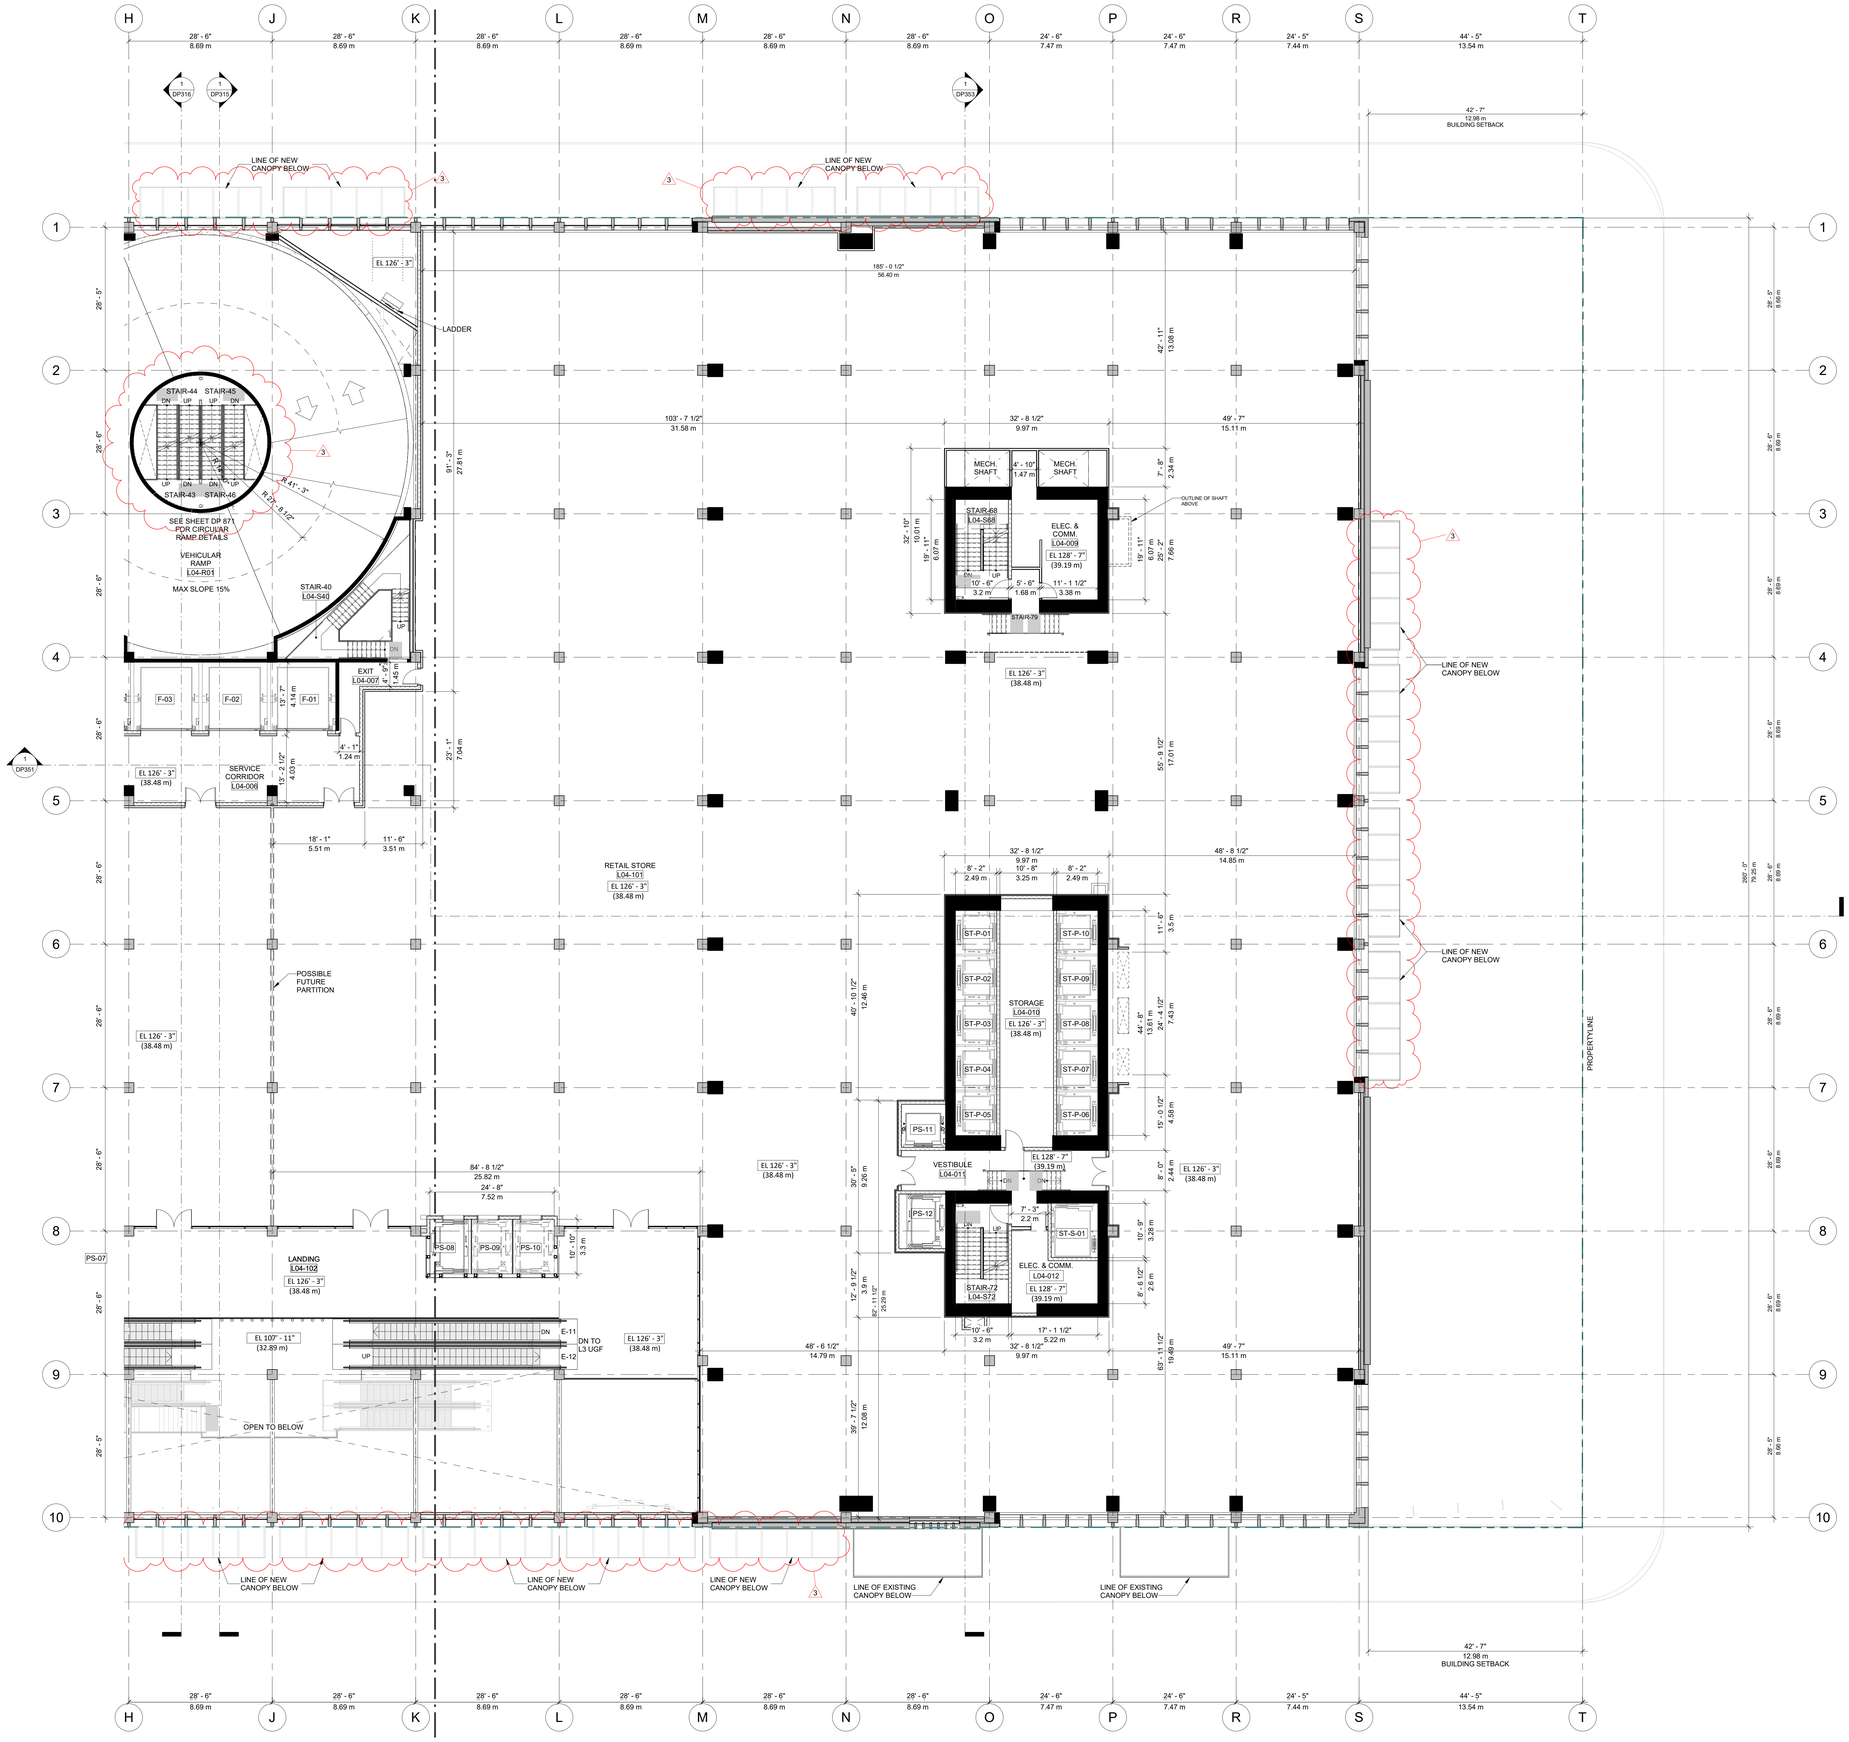


1 DP4078 ENLARGED FLOOR PLAN - LEVEL 04 - RETAIL - SOUTH

SCALE: 3/32" = 1'-0"


MCM

**Musson Cattell Mackey Partnership**

**Architects Designers Planners**

Oceanic Plaza
1066 West Hastings Street
Suite 1900
Vancouver, British Columbia
Canada V6E 3X1
T. 604.687. 2990
F. 604. 687. 1771
MCMParchitects.com


PROJECT NORTH
TRUE NORTH

| Revisions | 2019/11/15 |
|---|---|
| 3 | 2019/11/15 ISSUED FOR DP MINOR AMENDMENT |
| 2 | 2019/07/5 ISSUED FOR DP PRIOR TO RESPONSE |
| 1 | 2019/04/23 ISSUED FOR DP |

Seal

POST ON GEORGIA

349 W. Georgia St.
Vancouver, BC

Project

Enlarged Plan Level 04 - Retail - South

Drawing

| | |
|---|---|
| Scale | 3/32" = 1'-0" |
| Project | 217029 |

**DP407B**

Scale: 3/32" = 1'-0"

All rights reserved, property of Musson Cattell Mackey Partnership. Use or reproduction prohibited without prior written permission.

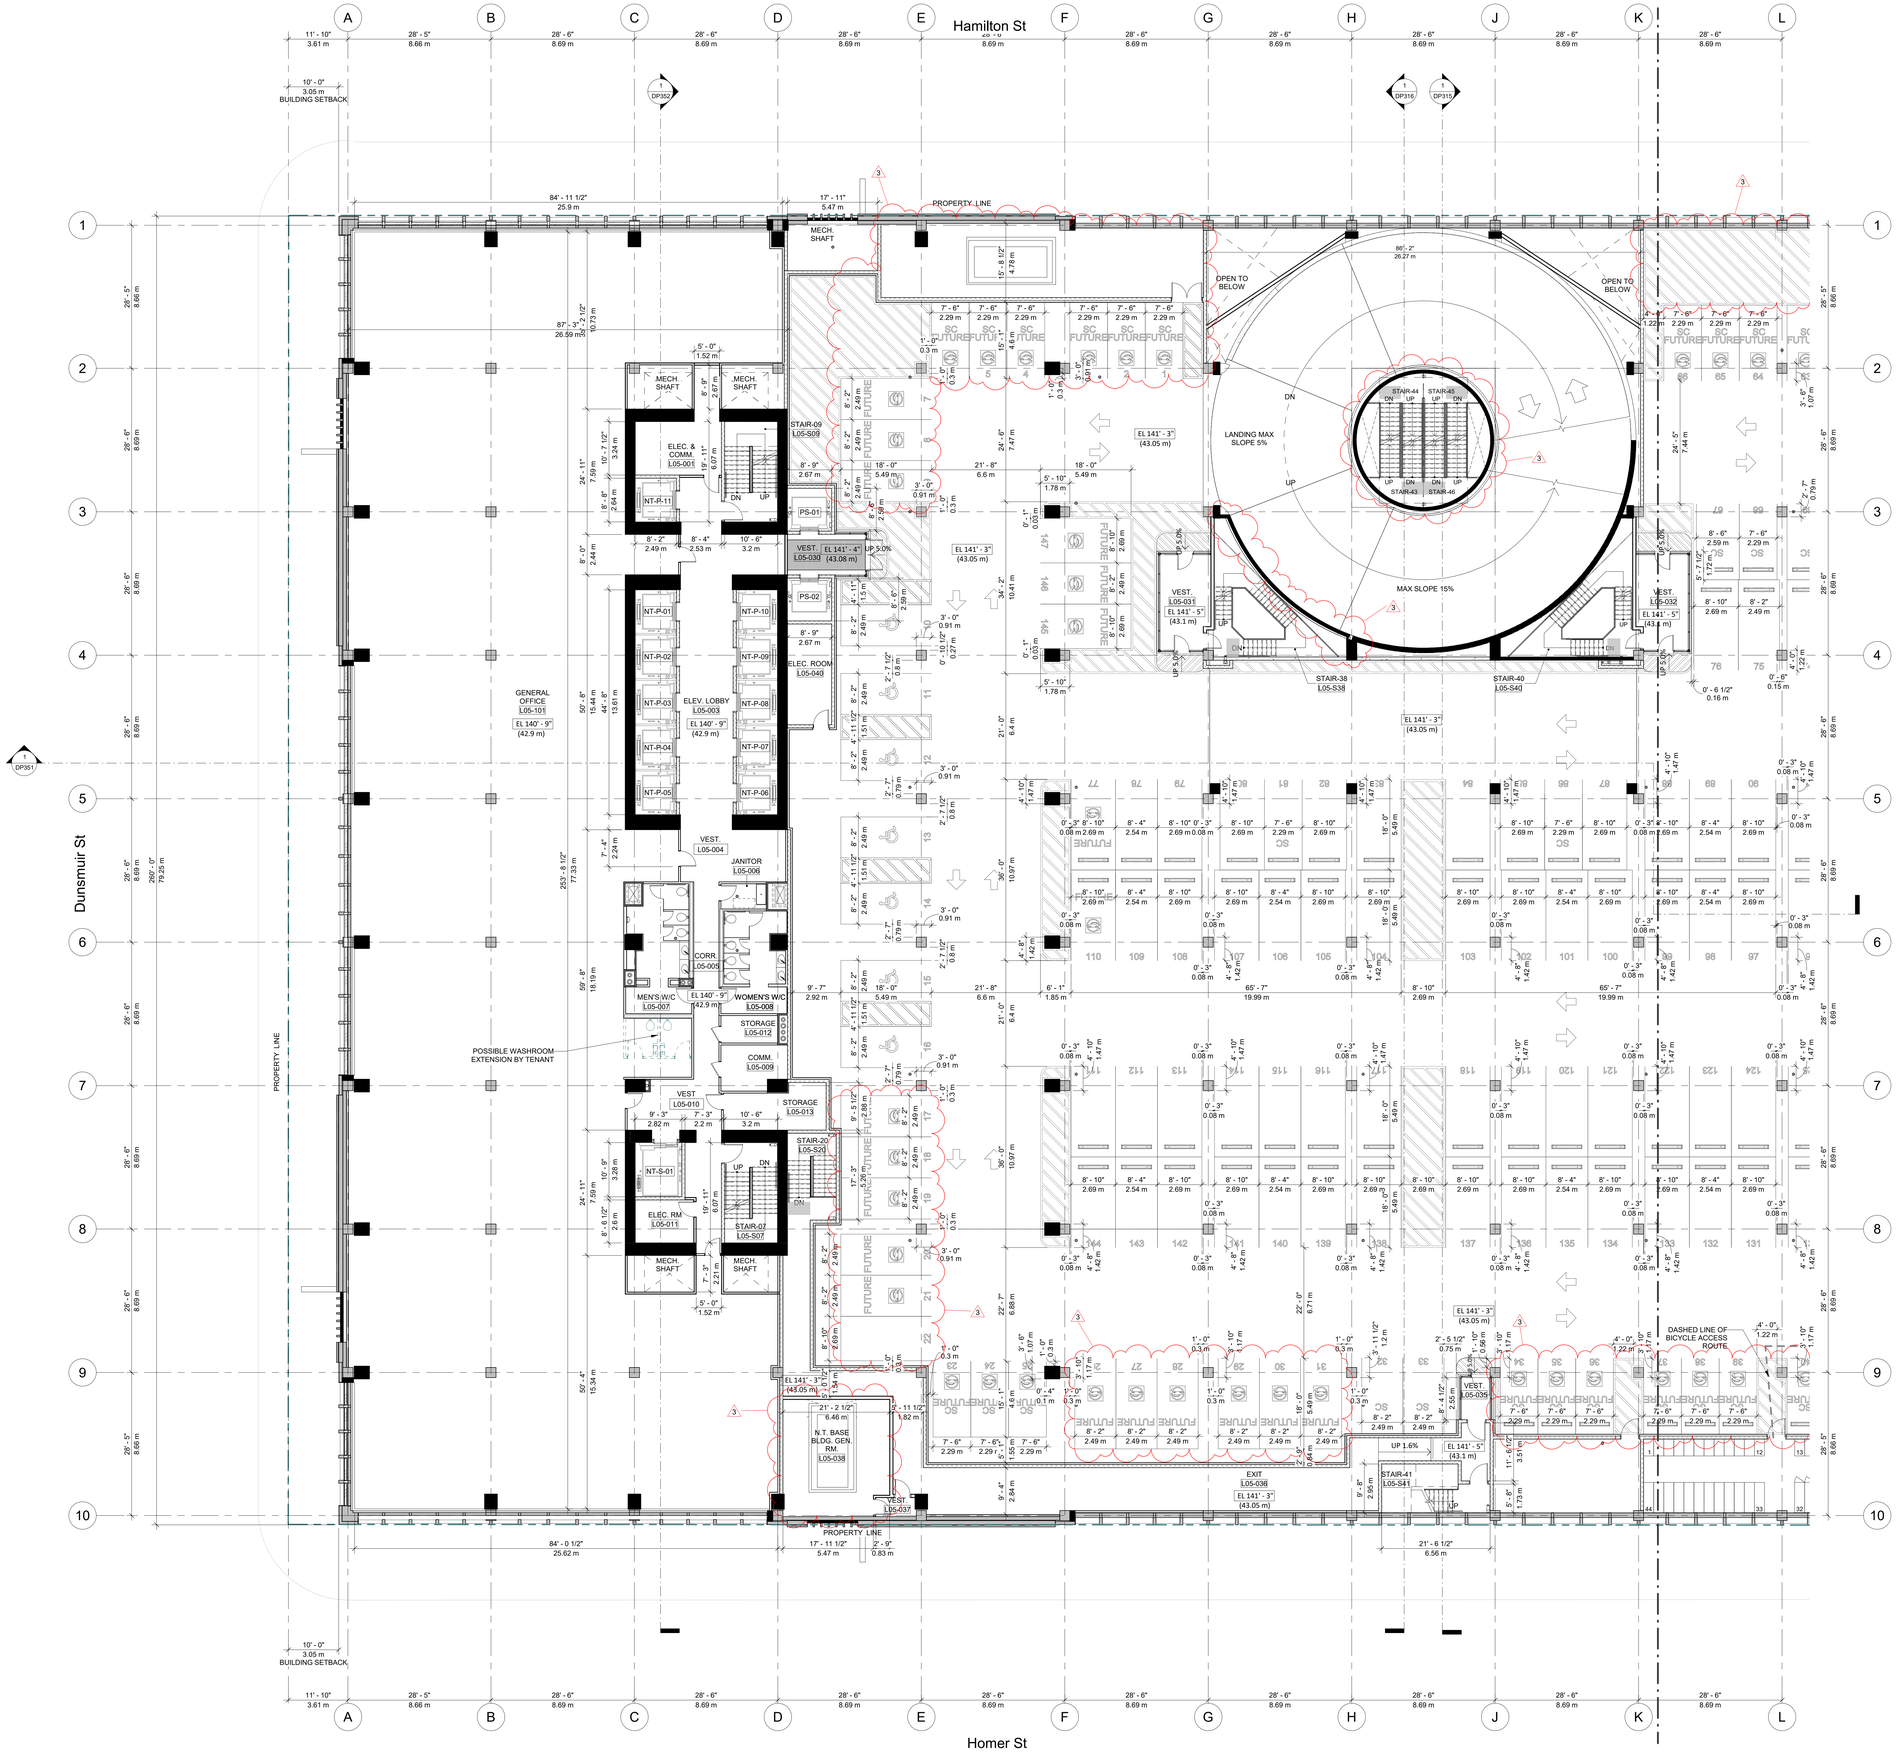


1 DP408A ENLARGED FLOOR PLAN - LEVEL 05 - UPPER PARKING & OFFICE - NORTH
SCALE: 3/32" = 1'-0"

Scale: 1/8" = 1'-0"


MCM

**Musson Cattell Mackey Partnership**

Architects Designers Planners

Oceanic Plaza
1066 West Hastings Street
Suite 1900
Vancouver, British Columbia
Canada V6E 3X1
T. 604.687. 2990
F. 604. 687. 1771
MCMParchitects.com


| Revisions | | |
|---|---|---|
| 3 | 2019/11/15 | ISSUED FOR DP MINOR AMENDMENT |
| 2 | 2019/12/12 | ISSUED FOR DP PRIOR TO RESPONSE |
| 1 | 2019/04/23 | ISSUED FOR DP |

Seal

POST ON GEORGIA

349 W. Georgia St.
Vancouver, BC

Project

Enlarged Plan Level 05 - Upper Parking Office - North

Drawing

| | |
|---|---|
| Scale | 3/32" = 1'-0" |
| Project | 217029 |

**DP408A**

Series

All rights reserved, property of Musson Cattell Mackey Partnership. Use or reproduction prohibited without prior written permission.

\\mcmparchitects.com\mcmdata$\Users\rkuo\217029_VPO_POD_ARCH_CEN_2019-10-11_rkuoCAJW9.rvt 2019-11-15 1:12:24 PM

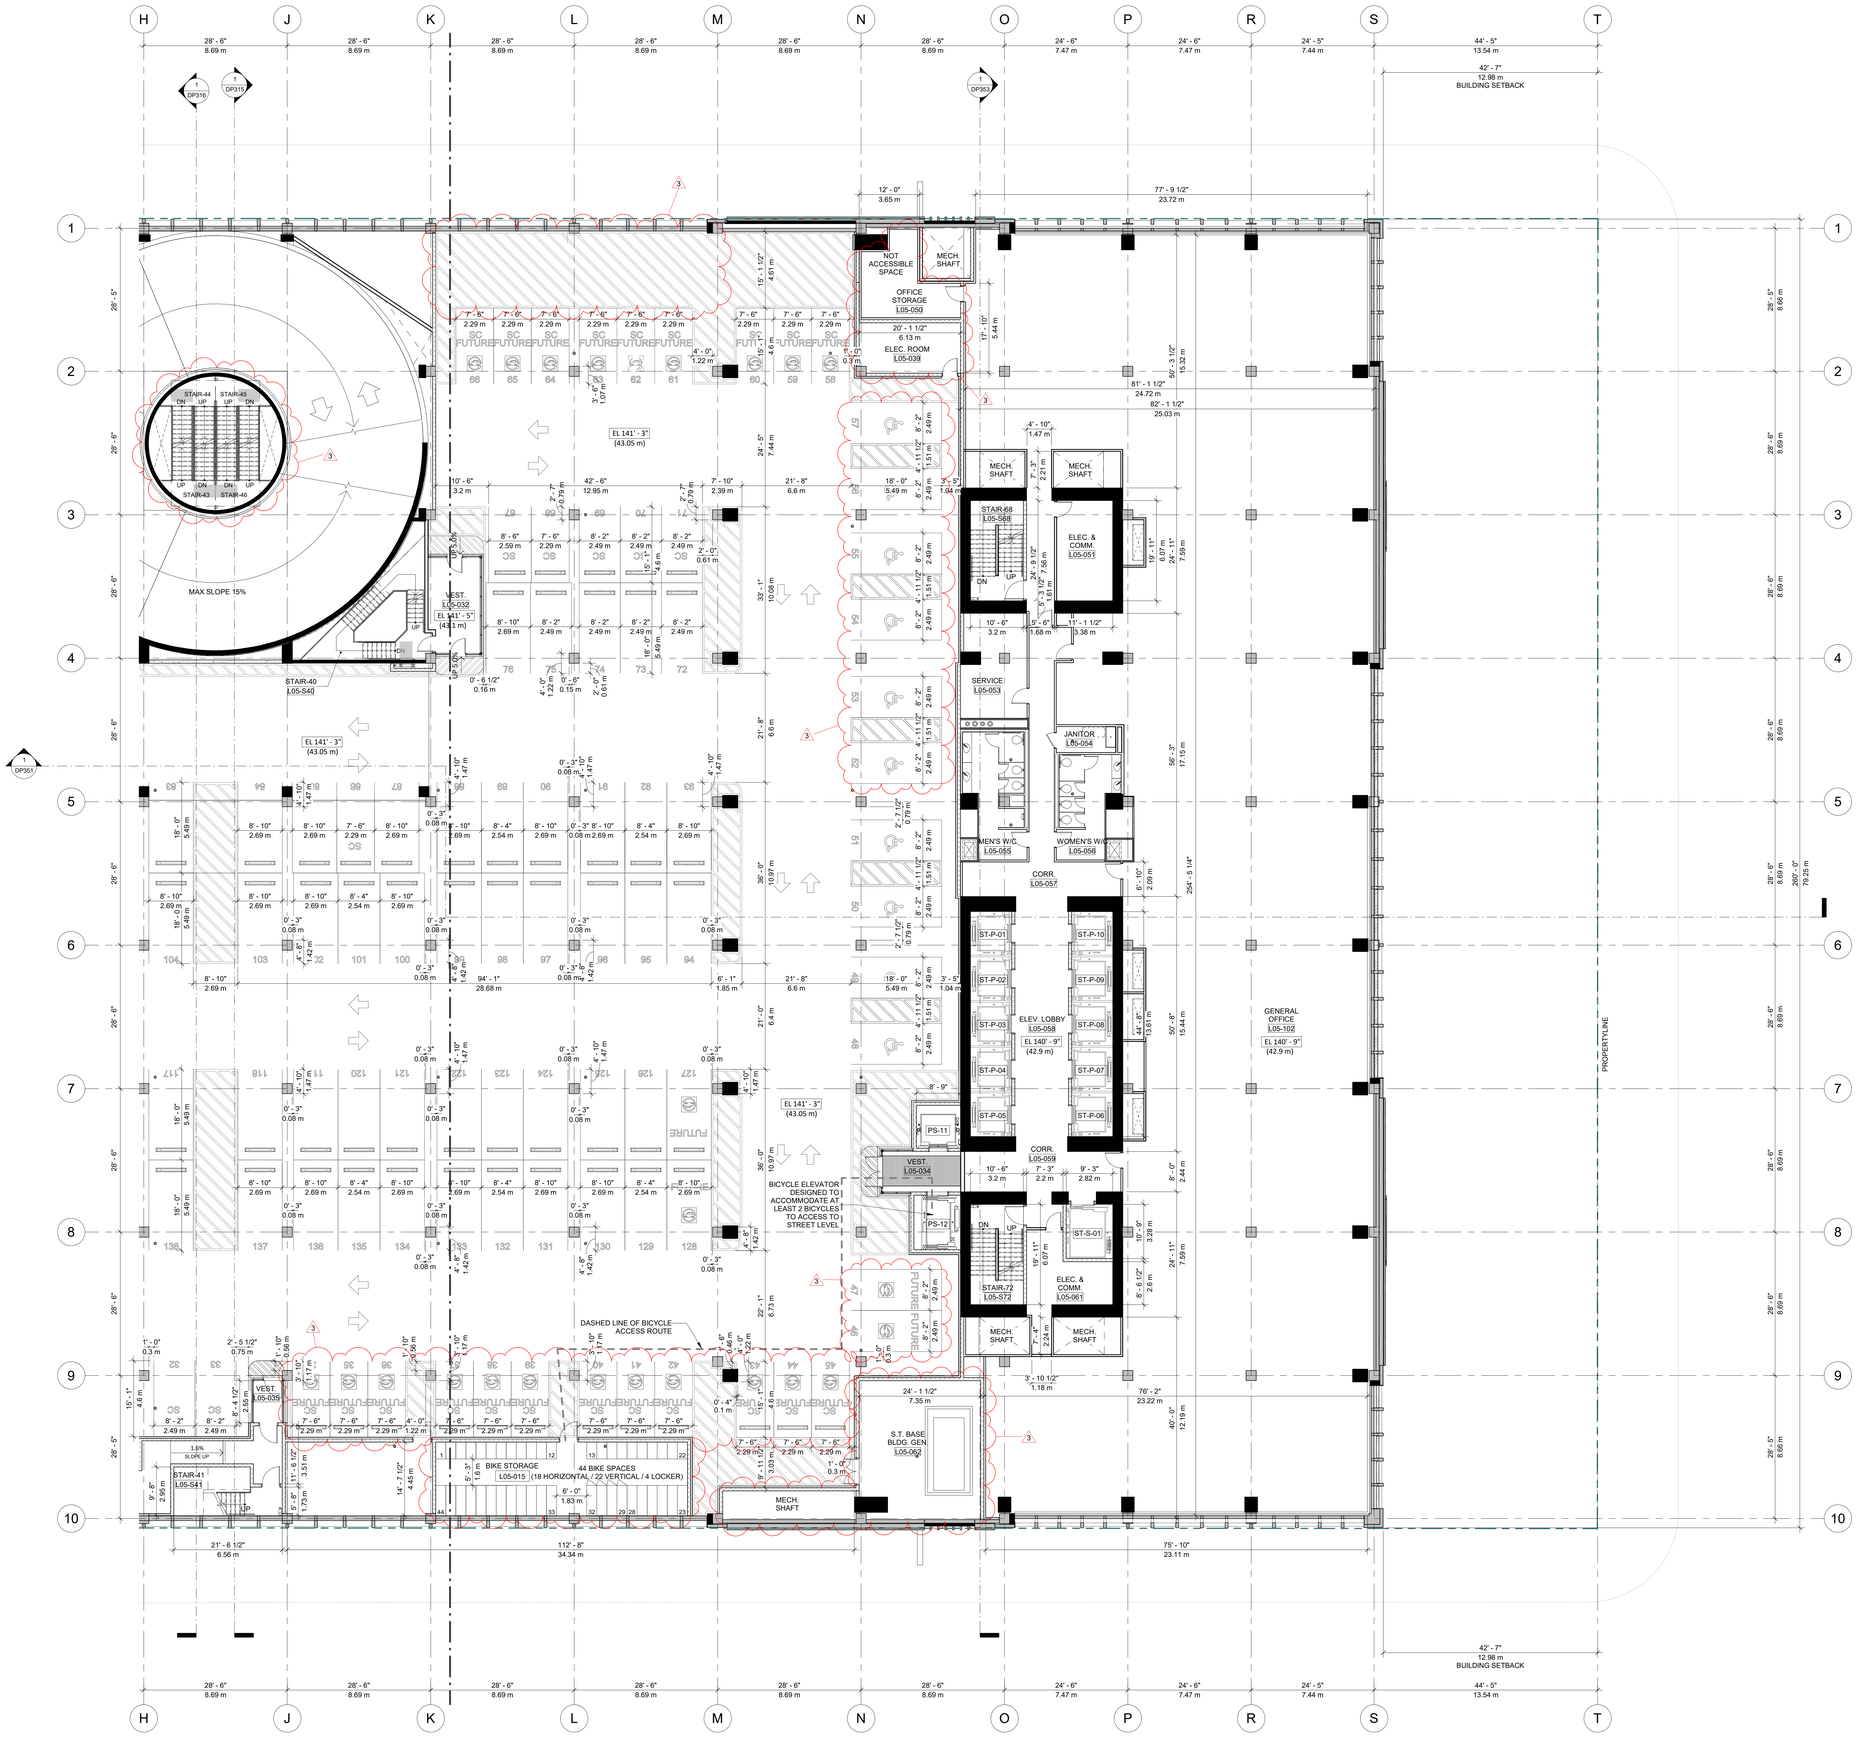


1 DP408B ENLARGED FLOOR PLAN - LEVEL 05 - UPPER PARKING & OFFICE - SOUTH
SCALE: 3/32" = 1'-0"


MCM

**Musson Cattell Mackey Partnership**

Architects Designers Planners

Oceanic Plaza
1066 West Hastings Street
Suite 1900
Vancouver, British Columbia
Canada V6E 3X1
T. 604.687. 2990
F. 604. 687. 1771
MCMParchitects.com


PROJECT NORTH
TRUE NORTH

| | | |
|---|---|---|
| 3 | 2019/11/15 | ISSUED FOR DP MINOR AMENDMENT |
| 2 | 2019/12/12 | ISSUED FOR DP PRIOR TO RESPONSE |
| 1 | 2018/04/23 | ISSUED FOR DP |

Revisions 2019/11/15

Seal
POST ON GEORGIA

349 W. Georgia St.
Vancouver, BC

Project
Enlarged Plan Level 05 - Upper Parking Ofiice - South

Drawing

Scale 3/32" = 1'-0"

Project 217029

**DP408B**
Sheet

8' - 0" 0 8' - 0" 16' - 0" 24' - 0"
Scale: 3/32" = 1'-0"

All rights reserved, property of Musson Cattell Mackey Partnership. Use or reproduction prohibited without prior written permission.



\\mcmparchitects.com\mcmdata$\Users\rkuo\217029_VPO_POD_ARCH_CEN_2019-10-11_rkuoCAJW9.rvt 2019-11-15 1:12:34 PM

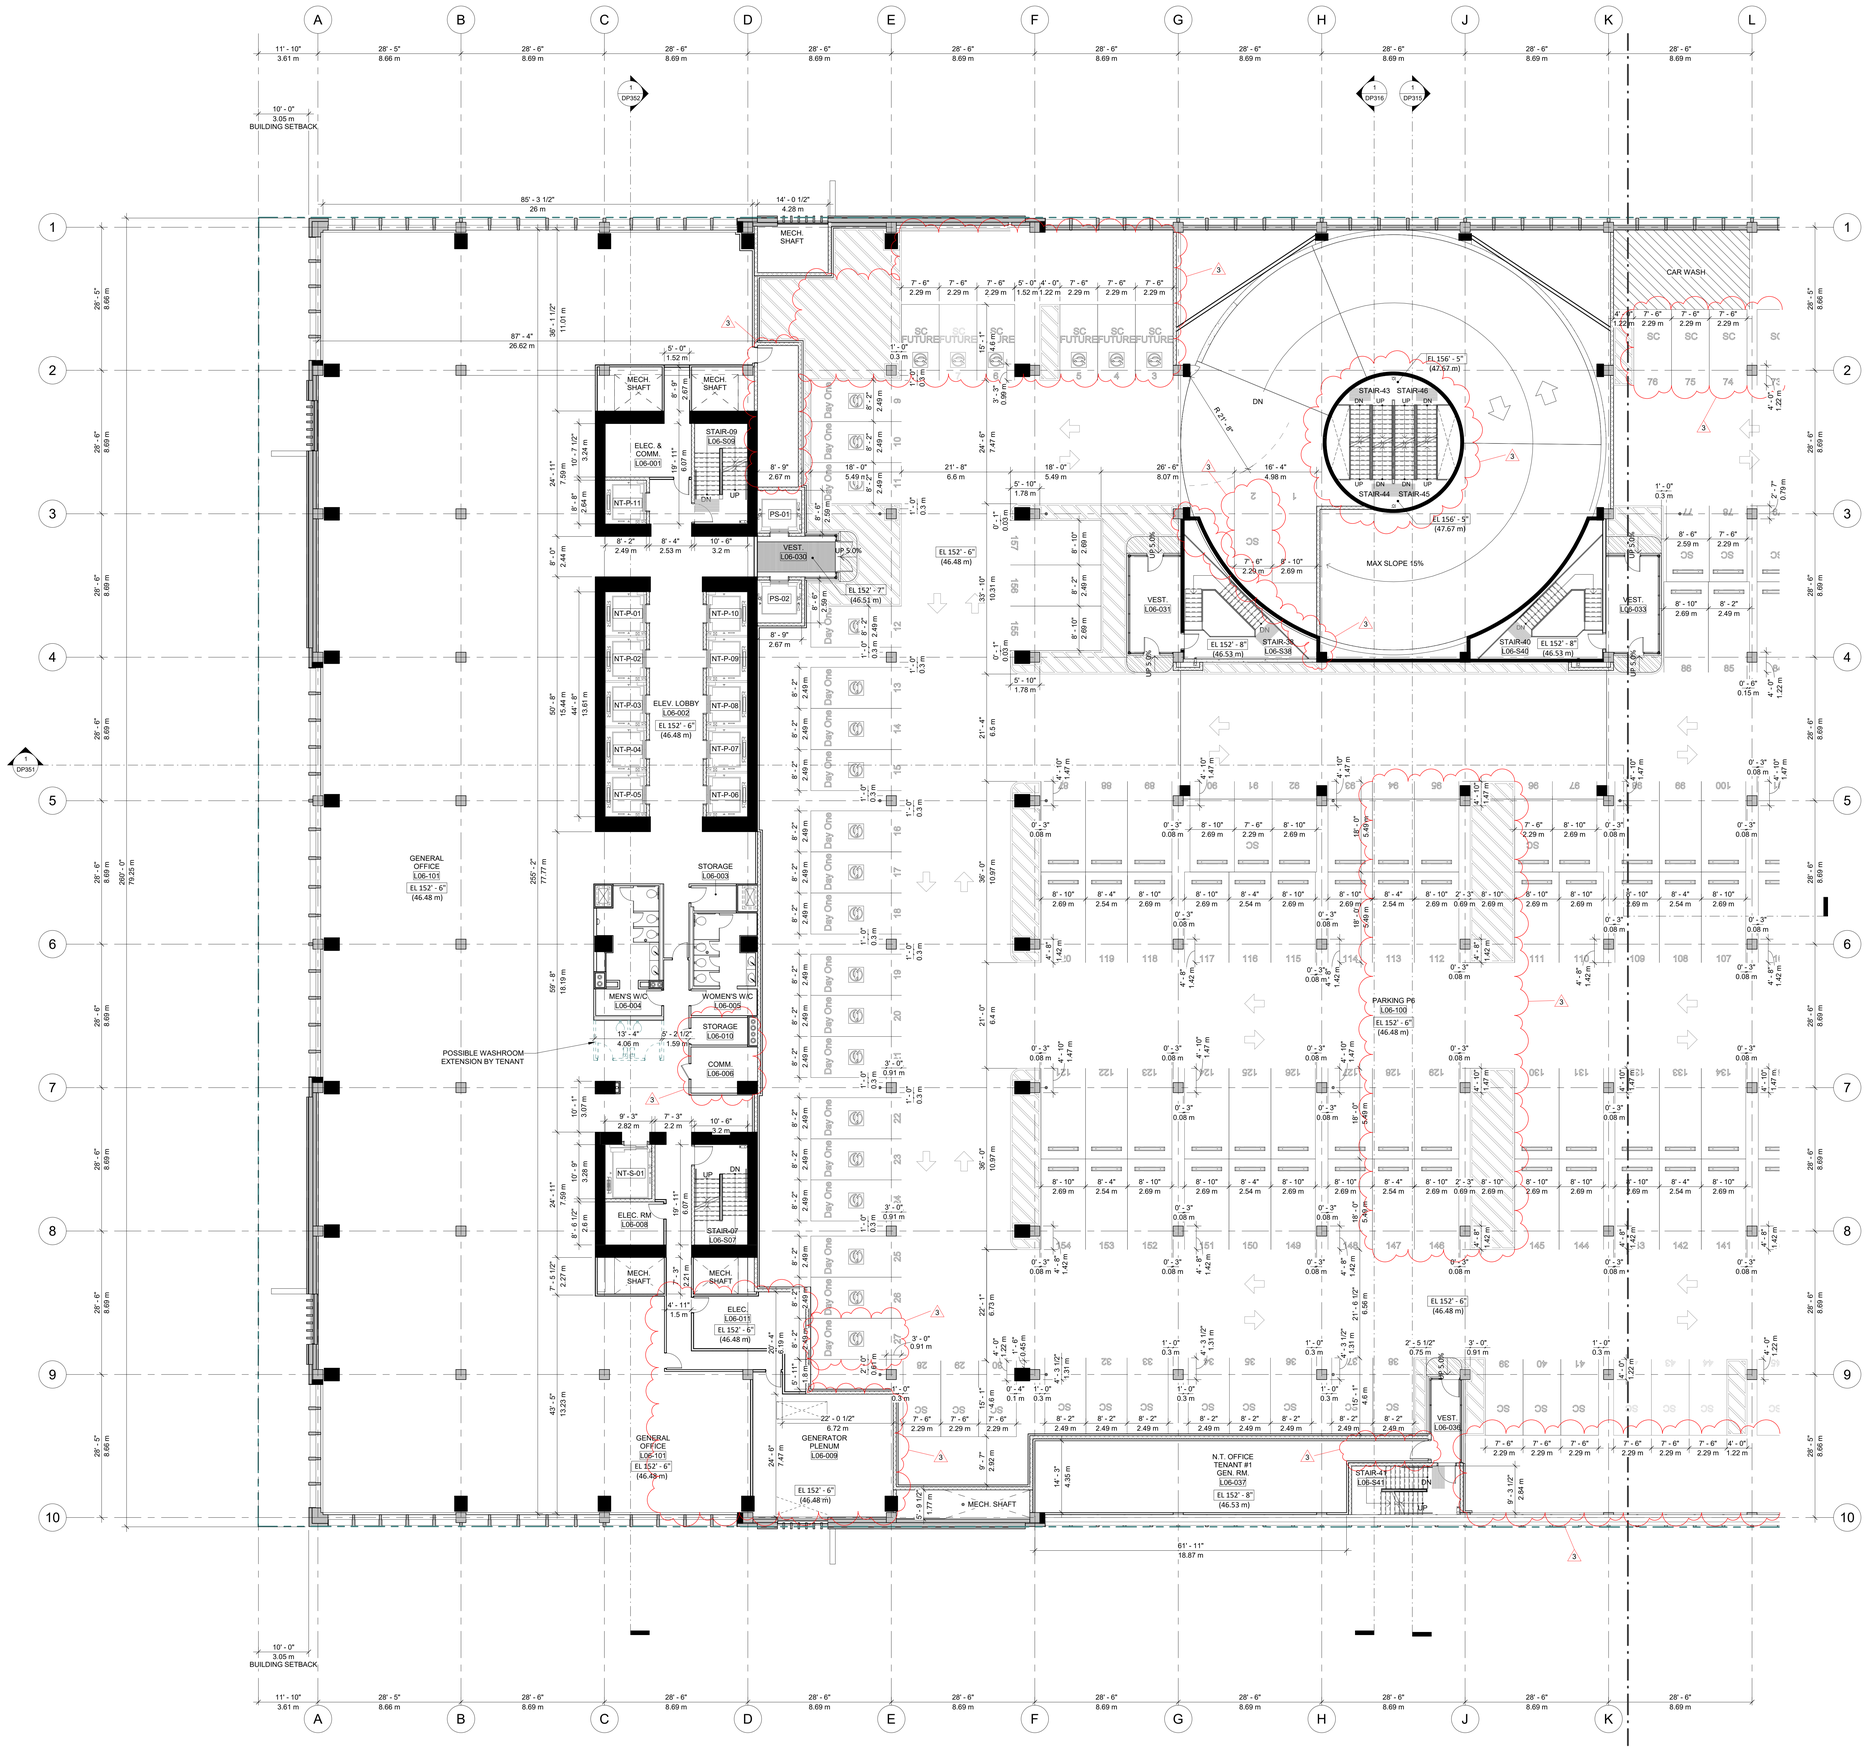


1 DP409A ENLARGED FLOOR PLAN - LEVEL 06 - UPPER PARKING & OFFICE - NORTH
SCALE: 3/32" = 1'-0"

8' - 0" 0 8' - 0" 16' - 0" 24' - 0"
Scale: 1/8" = 1'-0"

All rights reserved, property of Musson Cattell Mackey Partnership. Use or reproduction prohibited without prior written permission.



\\mcmparchitects.com\mcmdata$\Users\rkuo\217029_VPO_POD_ARCH_CEN_2019-10-11_rkuoCAJW9.rvt 2019-11-15 1:12:45 PM

MCM

Musson Cattell Mackey Partnership

Architects Designers Planners

Oceanic Plaza
1066 West Hastings Street
Suite 1900
Vancouver, British Columbia
Canada V6E 3X1
T. 604.687. 2990
F. 604. 687. 1771
MCMParchitects.com

PROJECT NORTH
TRUE NORTH

| | | |
|---|---|---|
| 3 | 2019/11/15 | ISSUED FOR DP MINOR AMENDMENT |
| 2 | 2019/12/12 | ISSUED FOR DP PRIOR TO RESPONSE |
| 1 | 2019/04/23 | ISSUED FOR DP |

Revisions 2019/11/15

Seal

POST ON GEORGIA

349 W. Georgia St.
Vancouver, BC

Project

Enlarged Plan Level 06 - Upper Parking Office - North

Drawing

Scale 3/32" = 1'-0"

Project 217029

DP409A

Sheet no.

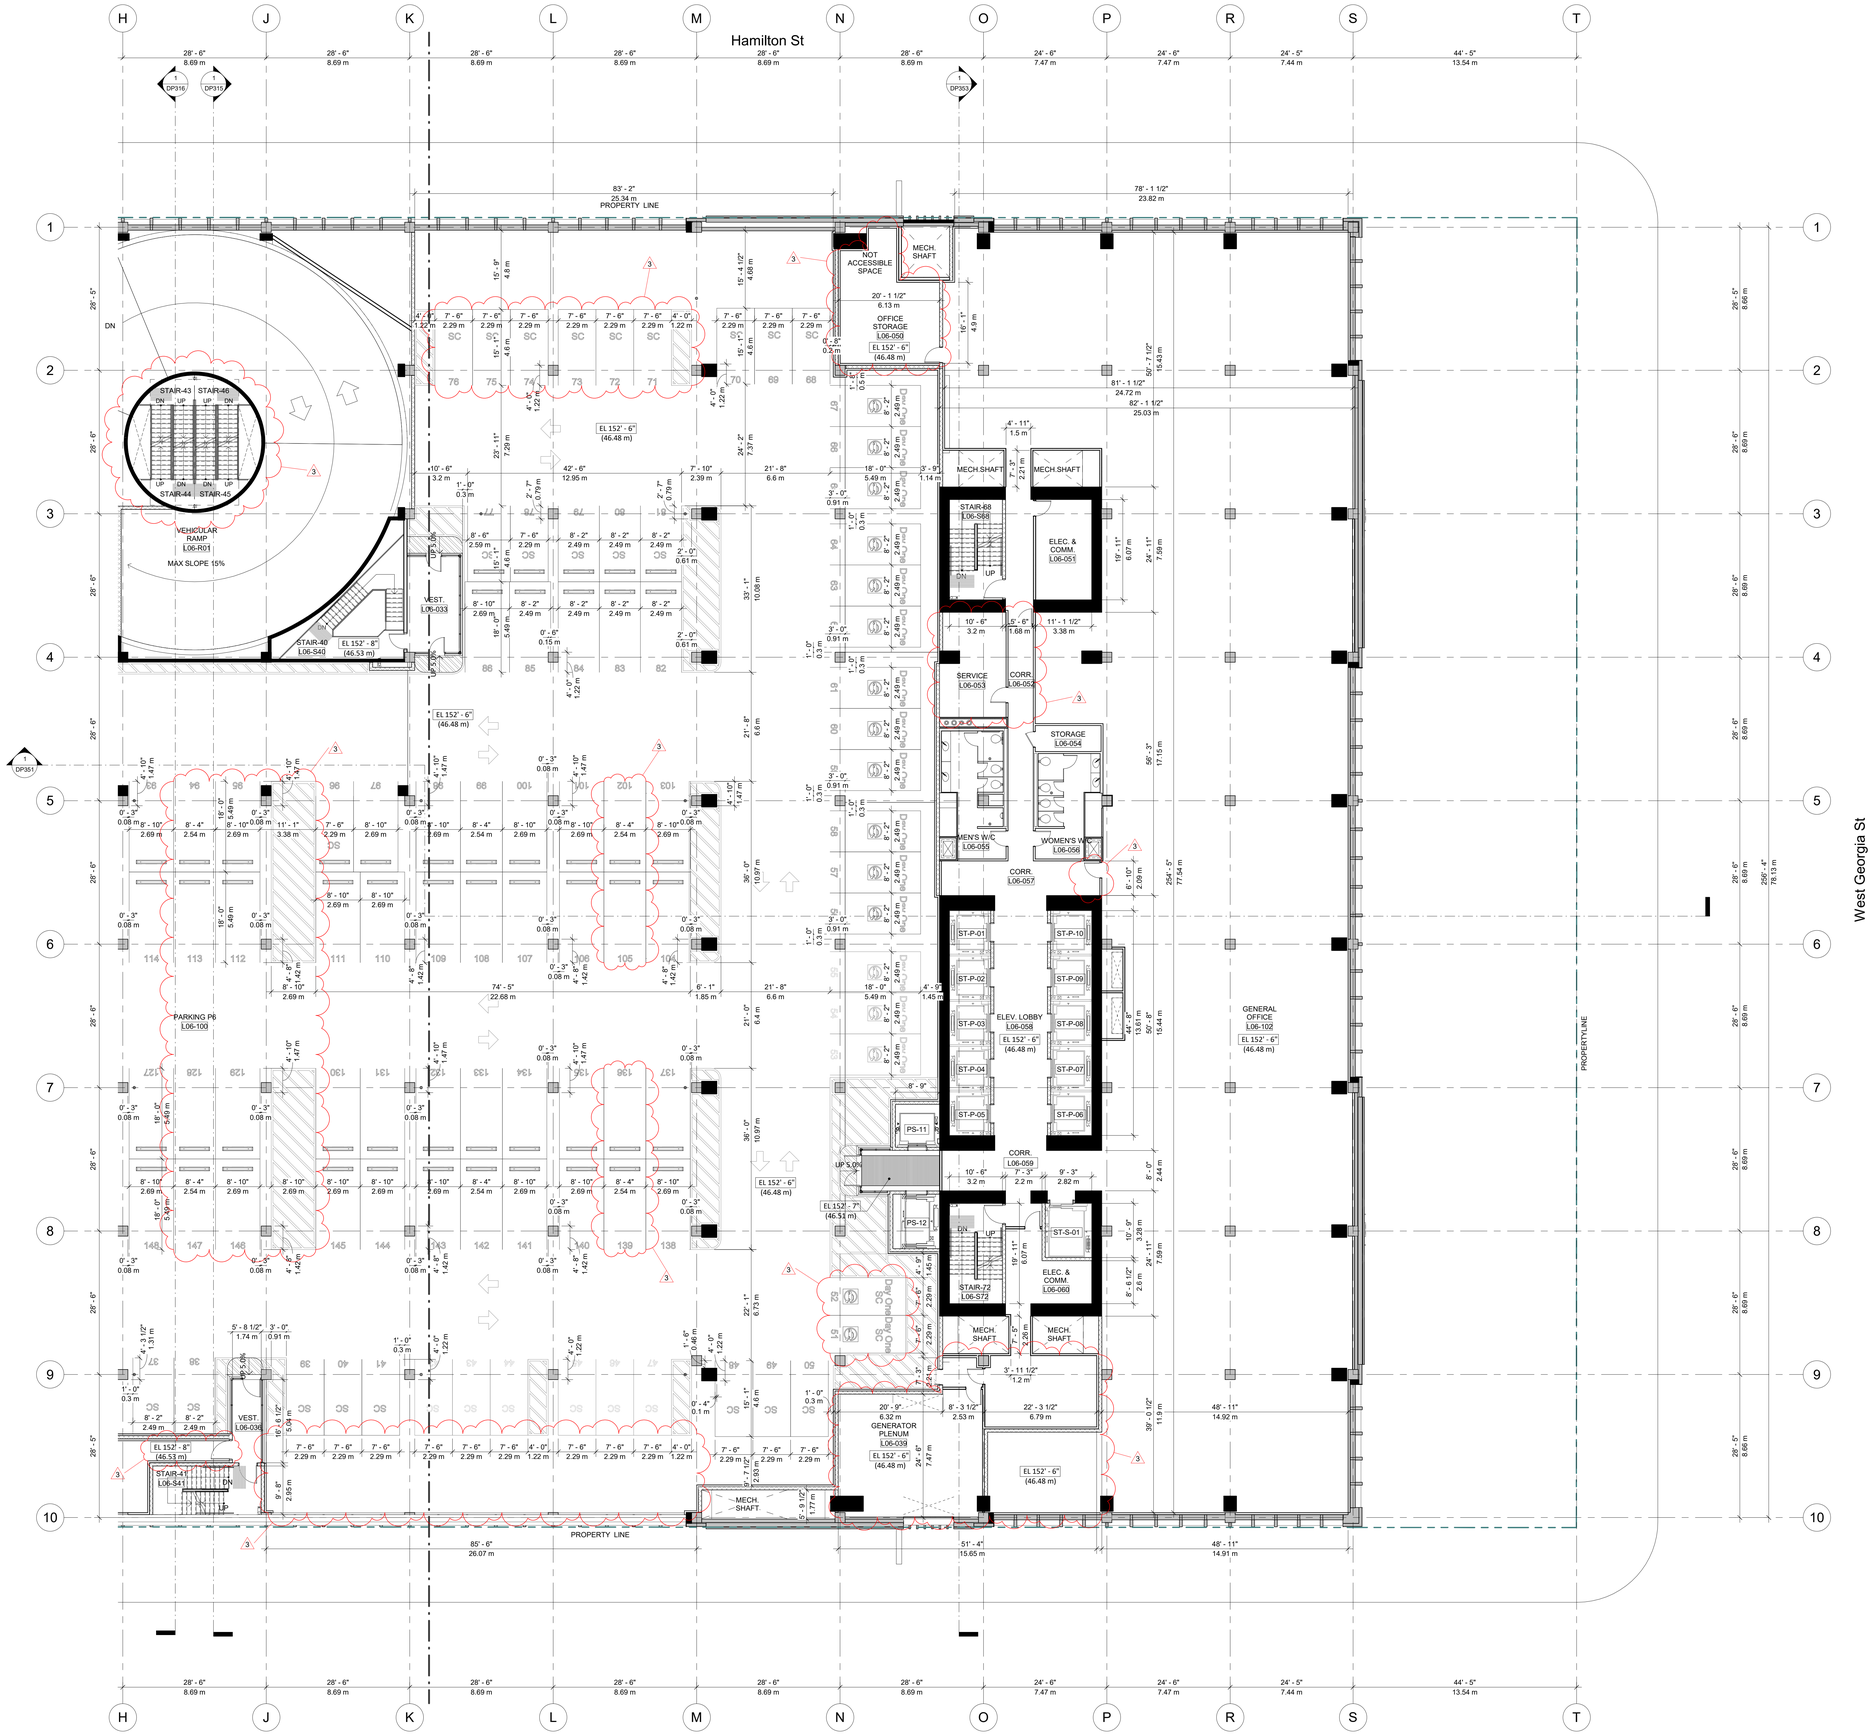


1 DP409B ENLARGED FLOOR PLAN - LEVEL 06 - UPPER PARKING & OFFICE - SOUTH
SCALE: 3/32" = 1'-0"


MCM

Musson Cattell Mackey Partnership

Architects Designers Planners

Oceanic Plaza
1066 West Hastings Street
Suite 1900
Vancouver, British Columbia
Canada V6E 3X1
T. 604.687. 2990
F. 604. 687. 1771
MCMParchitects.com


PROJECT NORTH
TRUE NORTH

| | | |
|---|---|---|
| 3 | 2019/11/15 | ISSUED FOR DP MINOR AMENDMENT |
| 2 | 2019/12/18 | ISSUED FOR DP PRIOR TO RESPONSE |
| 1 | 2019/04/23 | ISSUED FOR DP |

Revisions 2019/11/15

Seal
POST ON GEORGIA

349 W. Georgia St.
Vancouver, BC

Project
Enlarged Plan Level 06 - Upper Parking Office - South

Drawing

Scale 3/32" = 1'-0"

Project 217029

DP409B
Sx REFS.

8' - 0" 0 8' - 0" 16' - 0" 24' - 0"
Scale: 3/32" = 1'-0"

All rights reserved, property of Musson Cattell Mackey Partnership. Use or reproduction prohibited without prior written permission.



\\mcmparchitects.com\mcmdata$\Users\rkuo\217029_VPO_POD_ARCH_CEN_2019-10-11_rkuoCAJW9.rvt 2019-11-15 1:12:55 PM

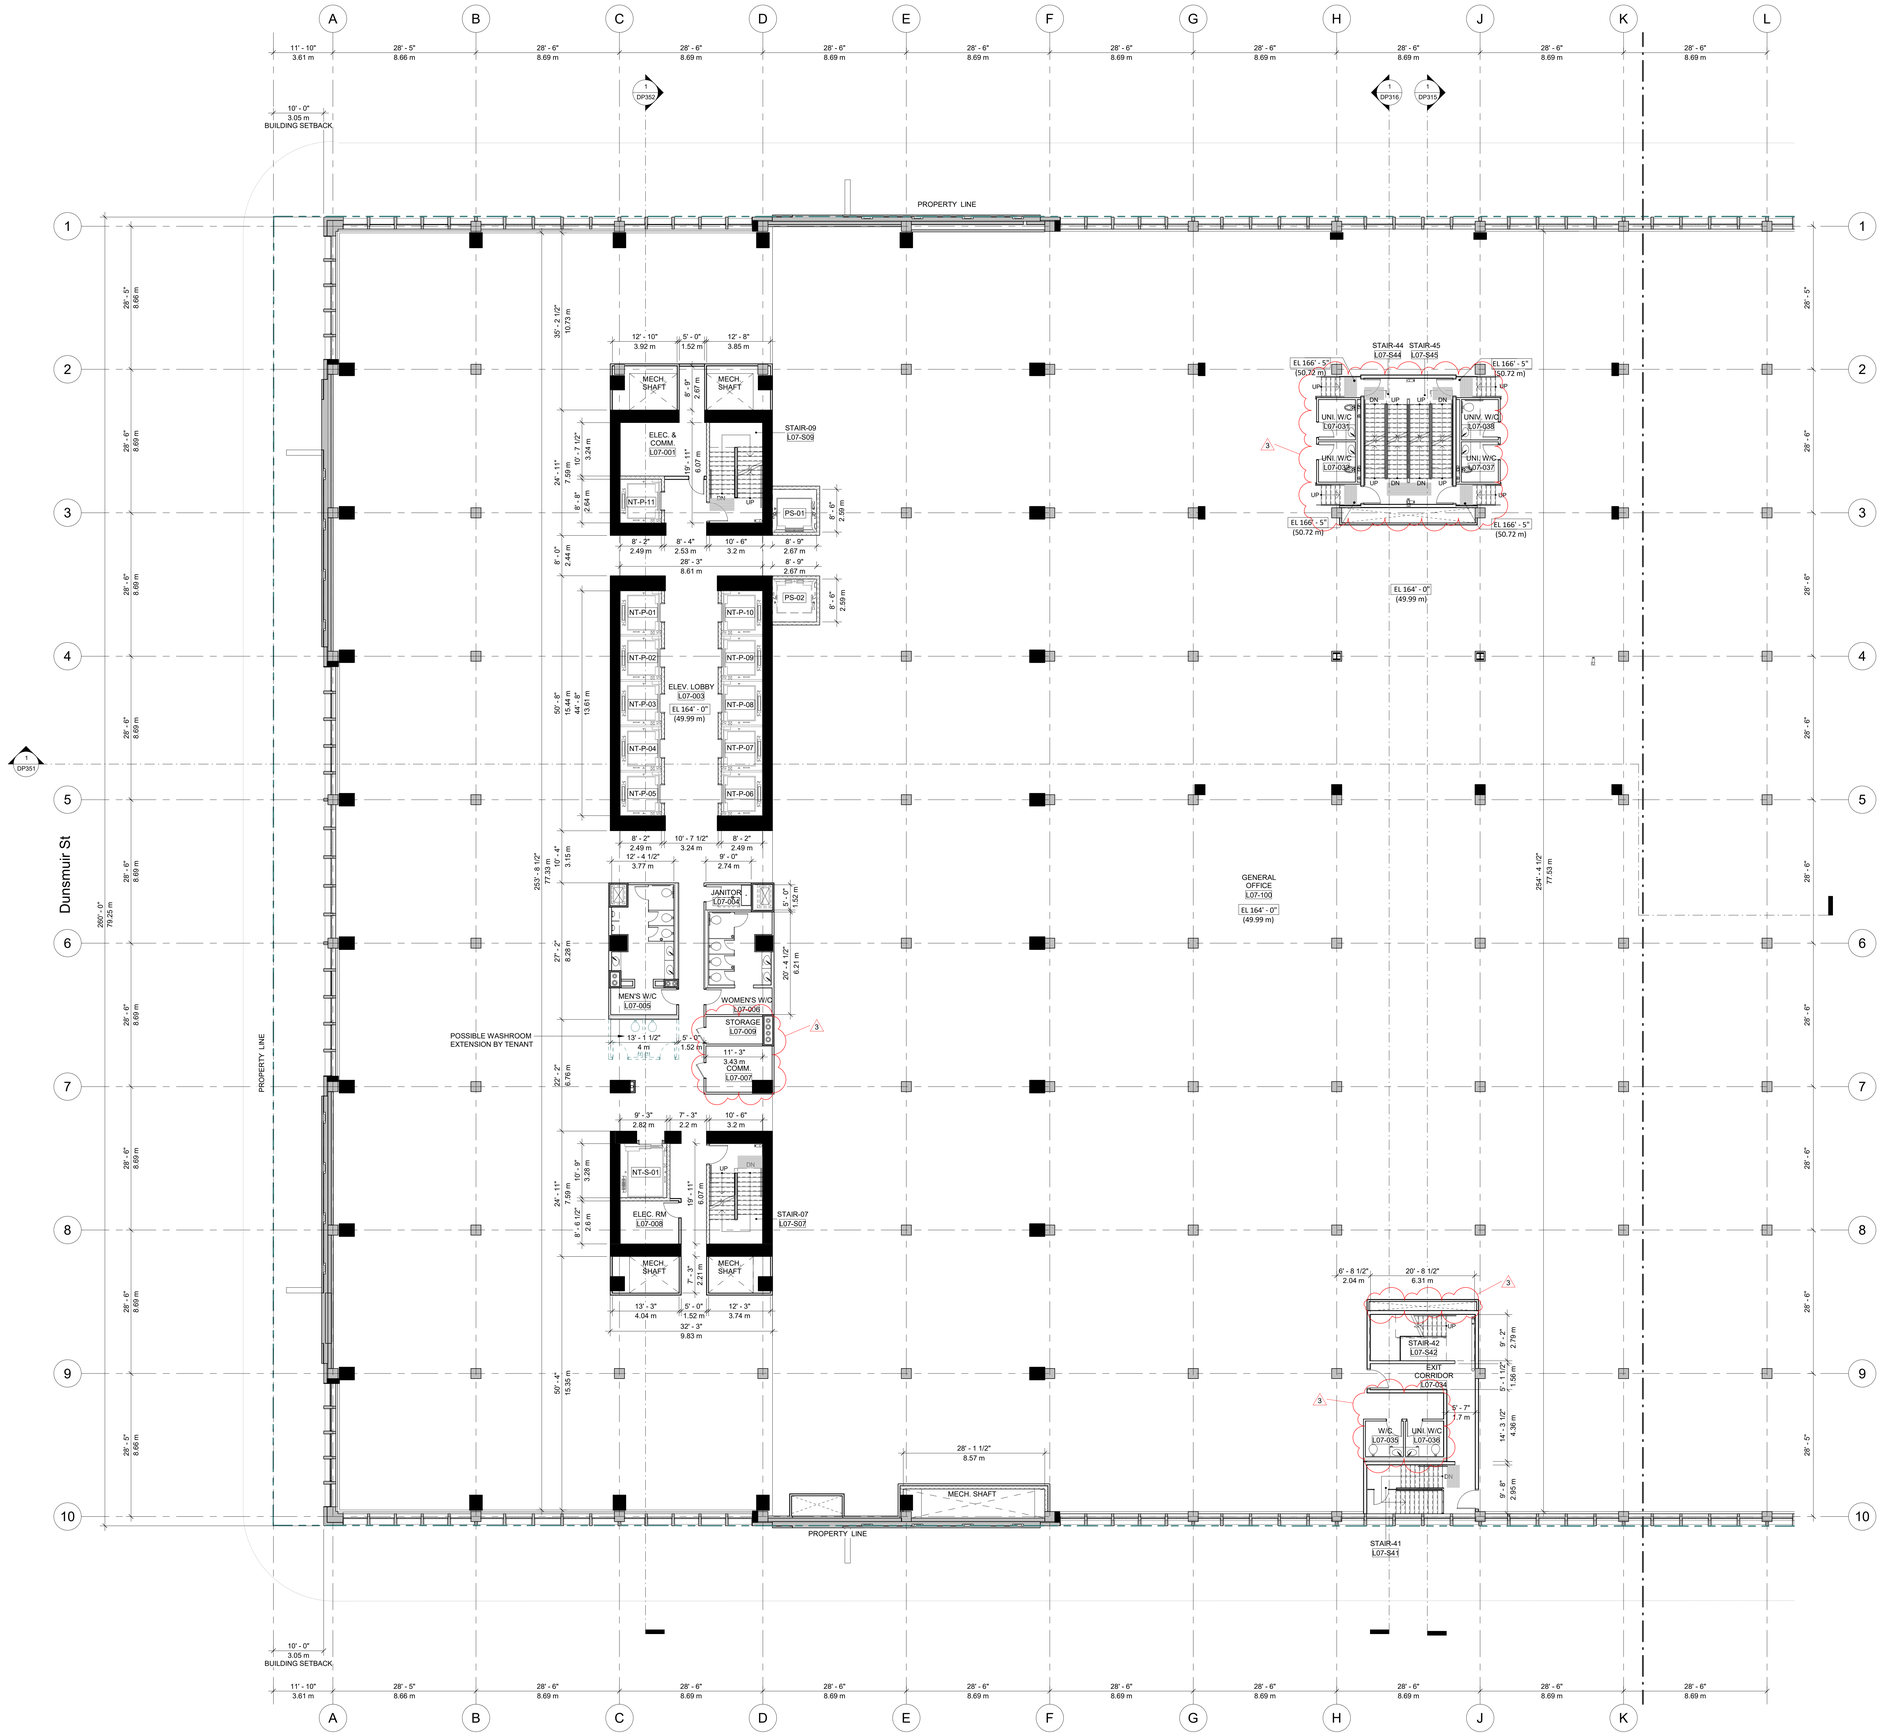


1 DP410A ENLARGED FLOOR PLAN - LEVEL 07 - OFFICE - NORTH
SCALE: 3/32" = 1'-0"

All rights reserved, property of Musson Cattell Mackey Partnership. Use or reproduction prohibited without prior written permission.

MCM

Musson Cattell Mackey Partnership

Architects Designers Planners

Oceanic Plaza
1066 West Hastings Street
Suite 1900
Vancouver, British Columbia
Canada V6E 3X1
T. 604.687. 2990
F. 604. 687. 1771
MCMParchitects.com

PROJECT NORTH
TRUE NORTH

| | | |
|---|---|---|
| 3 | 2019/11/15 | ISSUED FOR DP MINOR AMENDMENT |
| 2 | 2019/12/12 | ISSUED FOR DP PRIOR TO RESPONSE |
| 1 | 2018/04/23 | ISSUED FOR DP |

Revisions 2019/11/15

Seal

POST ON GEORGIA

349 W. Georgia St.
Vancouver, BC

Project

Enlarged Plan Level 07 - Office - North

Drawing

Scale 3/32" = 1'-0"

Project 217029

DP410A

Scale: 1/8" = 1'-0"

\\mcmparchitects.com\mcmdata$\Users\rkuo\217029_VPO_POD_ARCH_CEN_2019-10-11_rkuoCAJW9.rvt 2019-11-15 1:13:03 PM

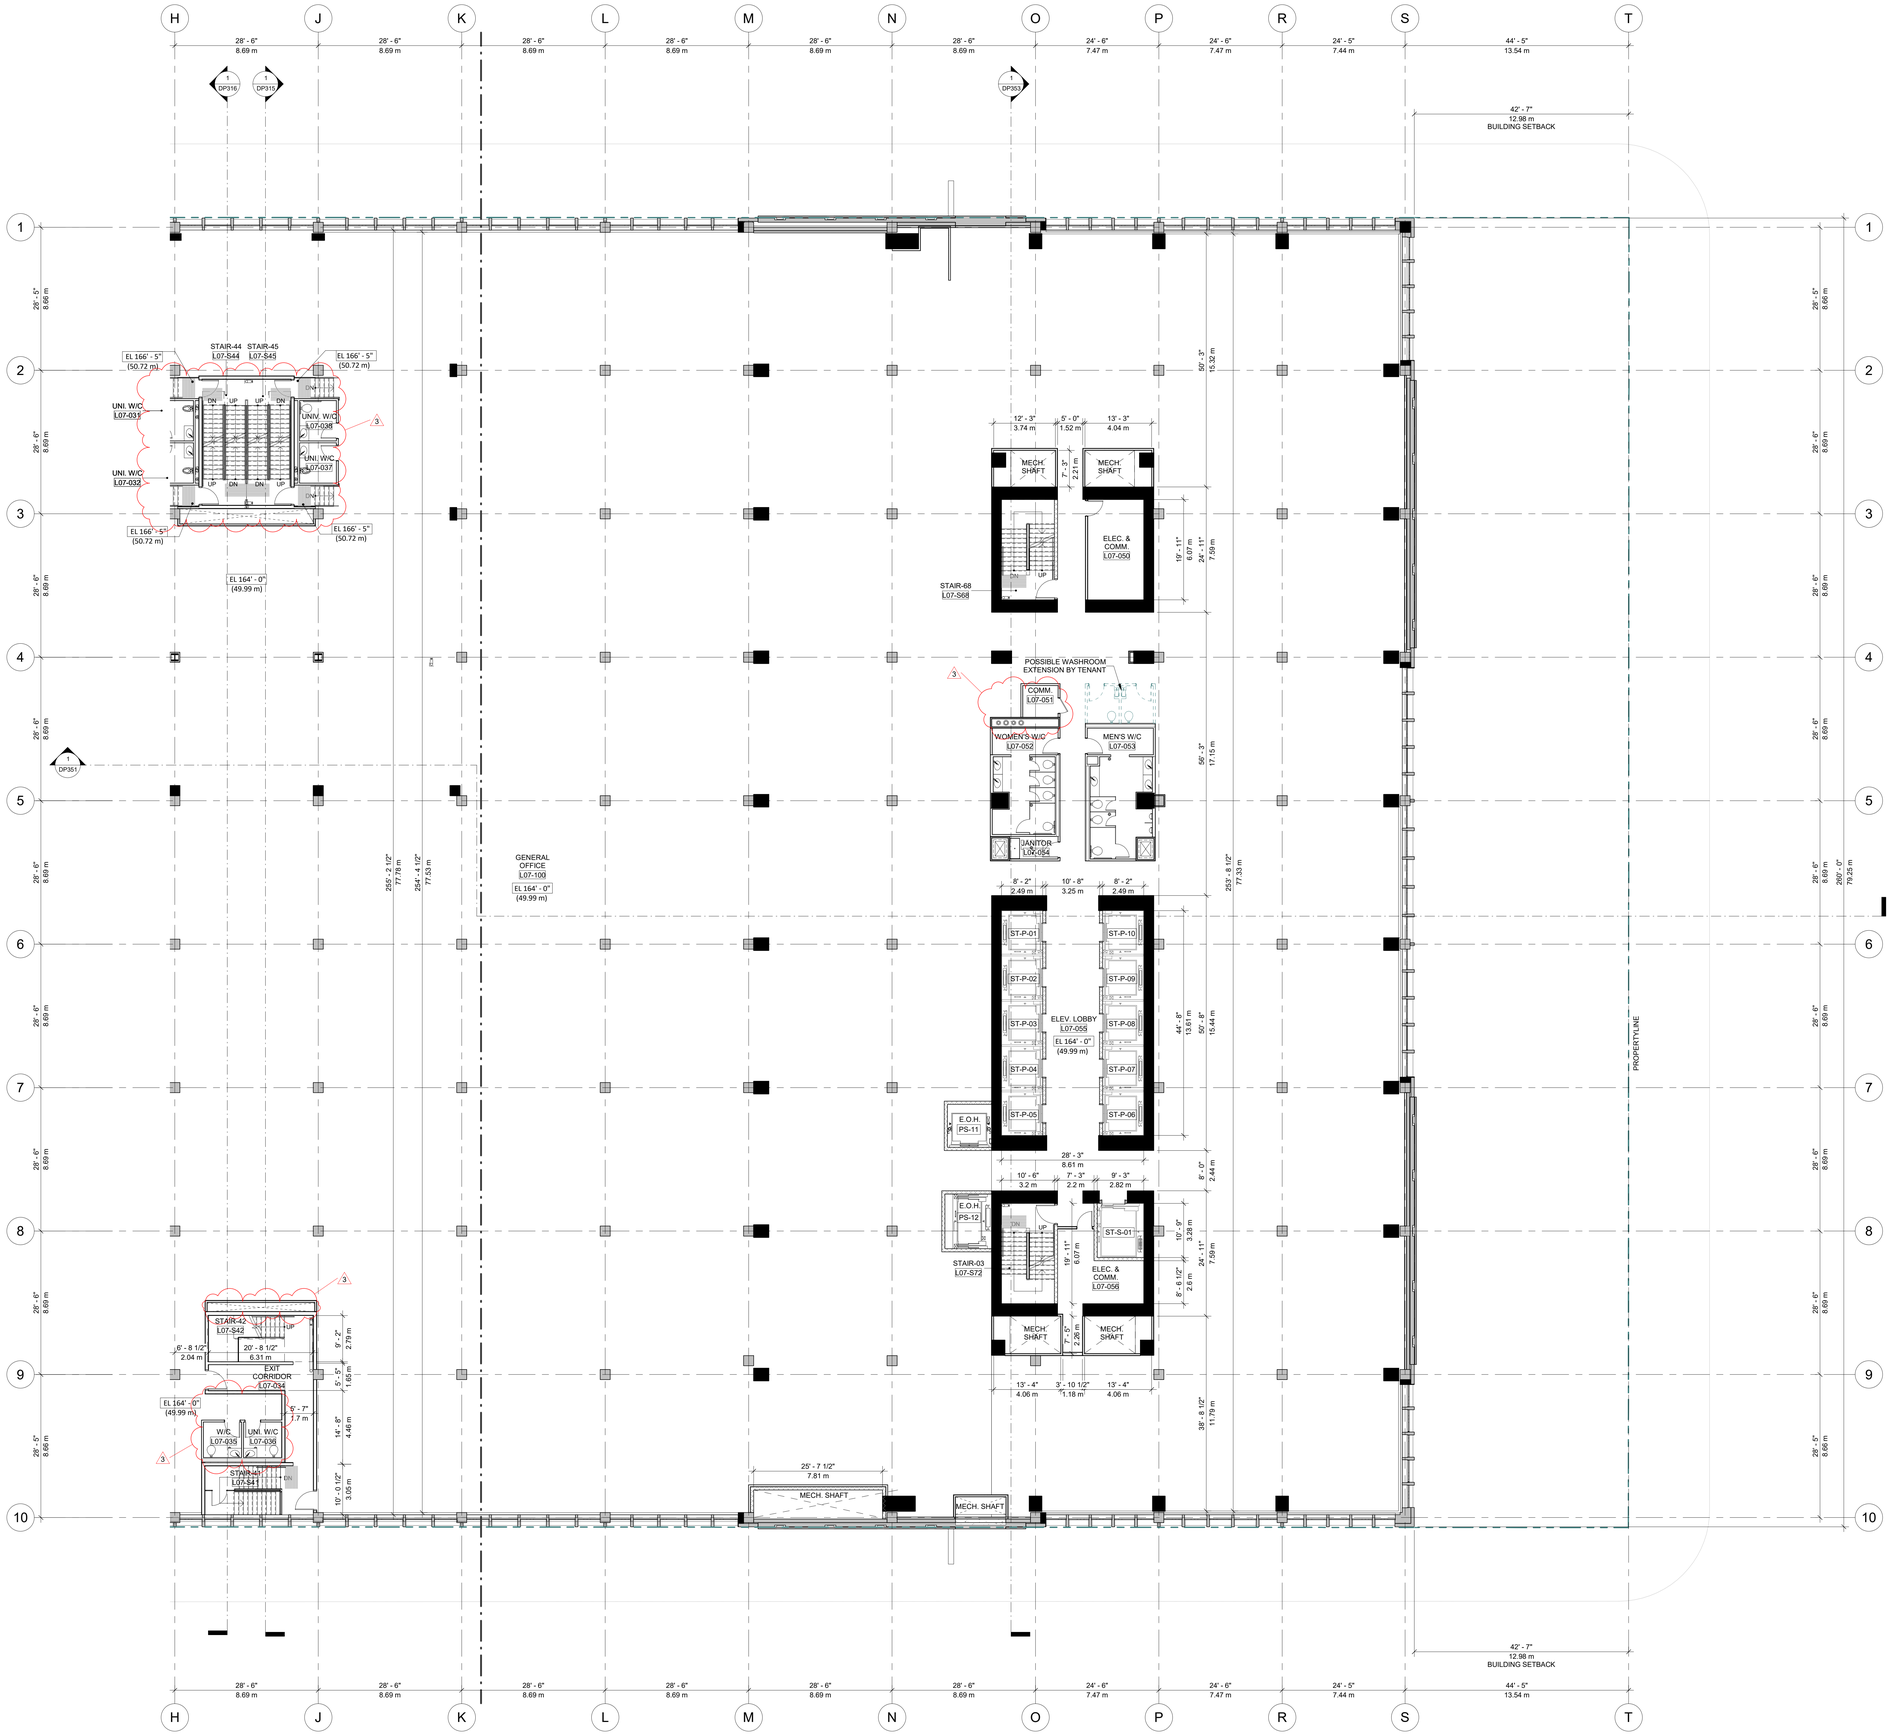


1 DP410B ENLARGED FLOOR PLAN - LEVEL 07 - OFFICE - SOUTH
SCALE: 3/32" = 1'-0"


MCM

**Musson Cattell Mackey Partnership**

Architects Designers Planners

Oceanic Plaza
1066 West Hastings Street
Suite 1900
Vancouver, British Columbia
Canada V6E 3X1
T. 604.687. 2990
F. 604. 687. 1771
MCMParchitects.com


PROJECT NORTH
TRUE NORTH

| Revisions | |
|---|---|
| 3 | 2019/11/15 ISSUED FOR DP MINOR AMENDMENT |
| 2 | 2018/12/10 ISSUED FOR DP PRIOR TO RESPONSE |
| 1 | 2018/04/23 ISSUED FOR DP |

Revisions 2019/11/15

Seal
POST ON GEORGIA

349 W. Georgia St.
Vancouver, BC

Project
Enlarged Plan Level 07 - Office - South

Drawing

| | |
|---|---|
| Scale | 3/32" = 1'-0" |
| Project | 217029 |

DP410B
Sheet no.

8' - 0" 0 8' - 0" 16' - 0" 24' - 0"
Scale: 3/32" = 1'-0"

All rights reserved, property of Musson Cattell Mackey Partnership. Use or reproduction prohibited without prior written permission.



\\mcmparchitects.com\mcmdata$\Users\rkuo\217029_VPO_POD_ARCH_CEN_2019-10-11_rkuoCAJW9.rvt 2019-11-15 1:13:12 PM

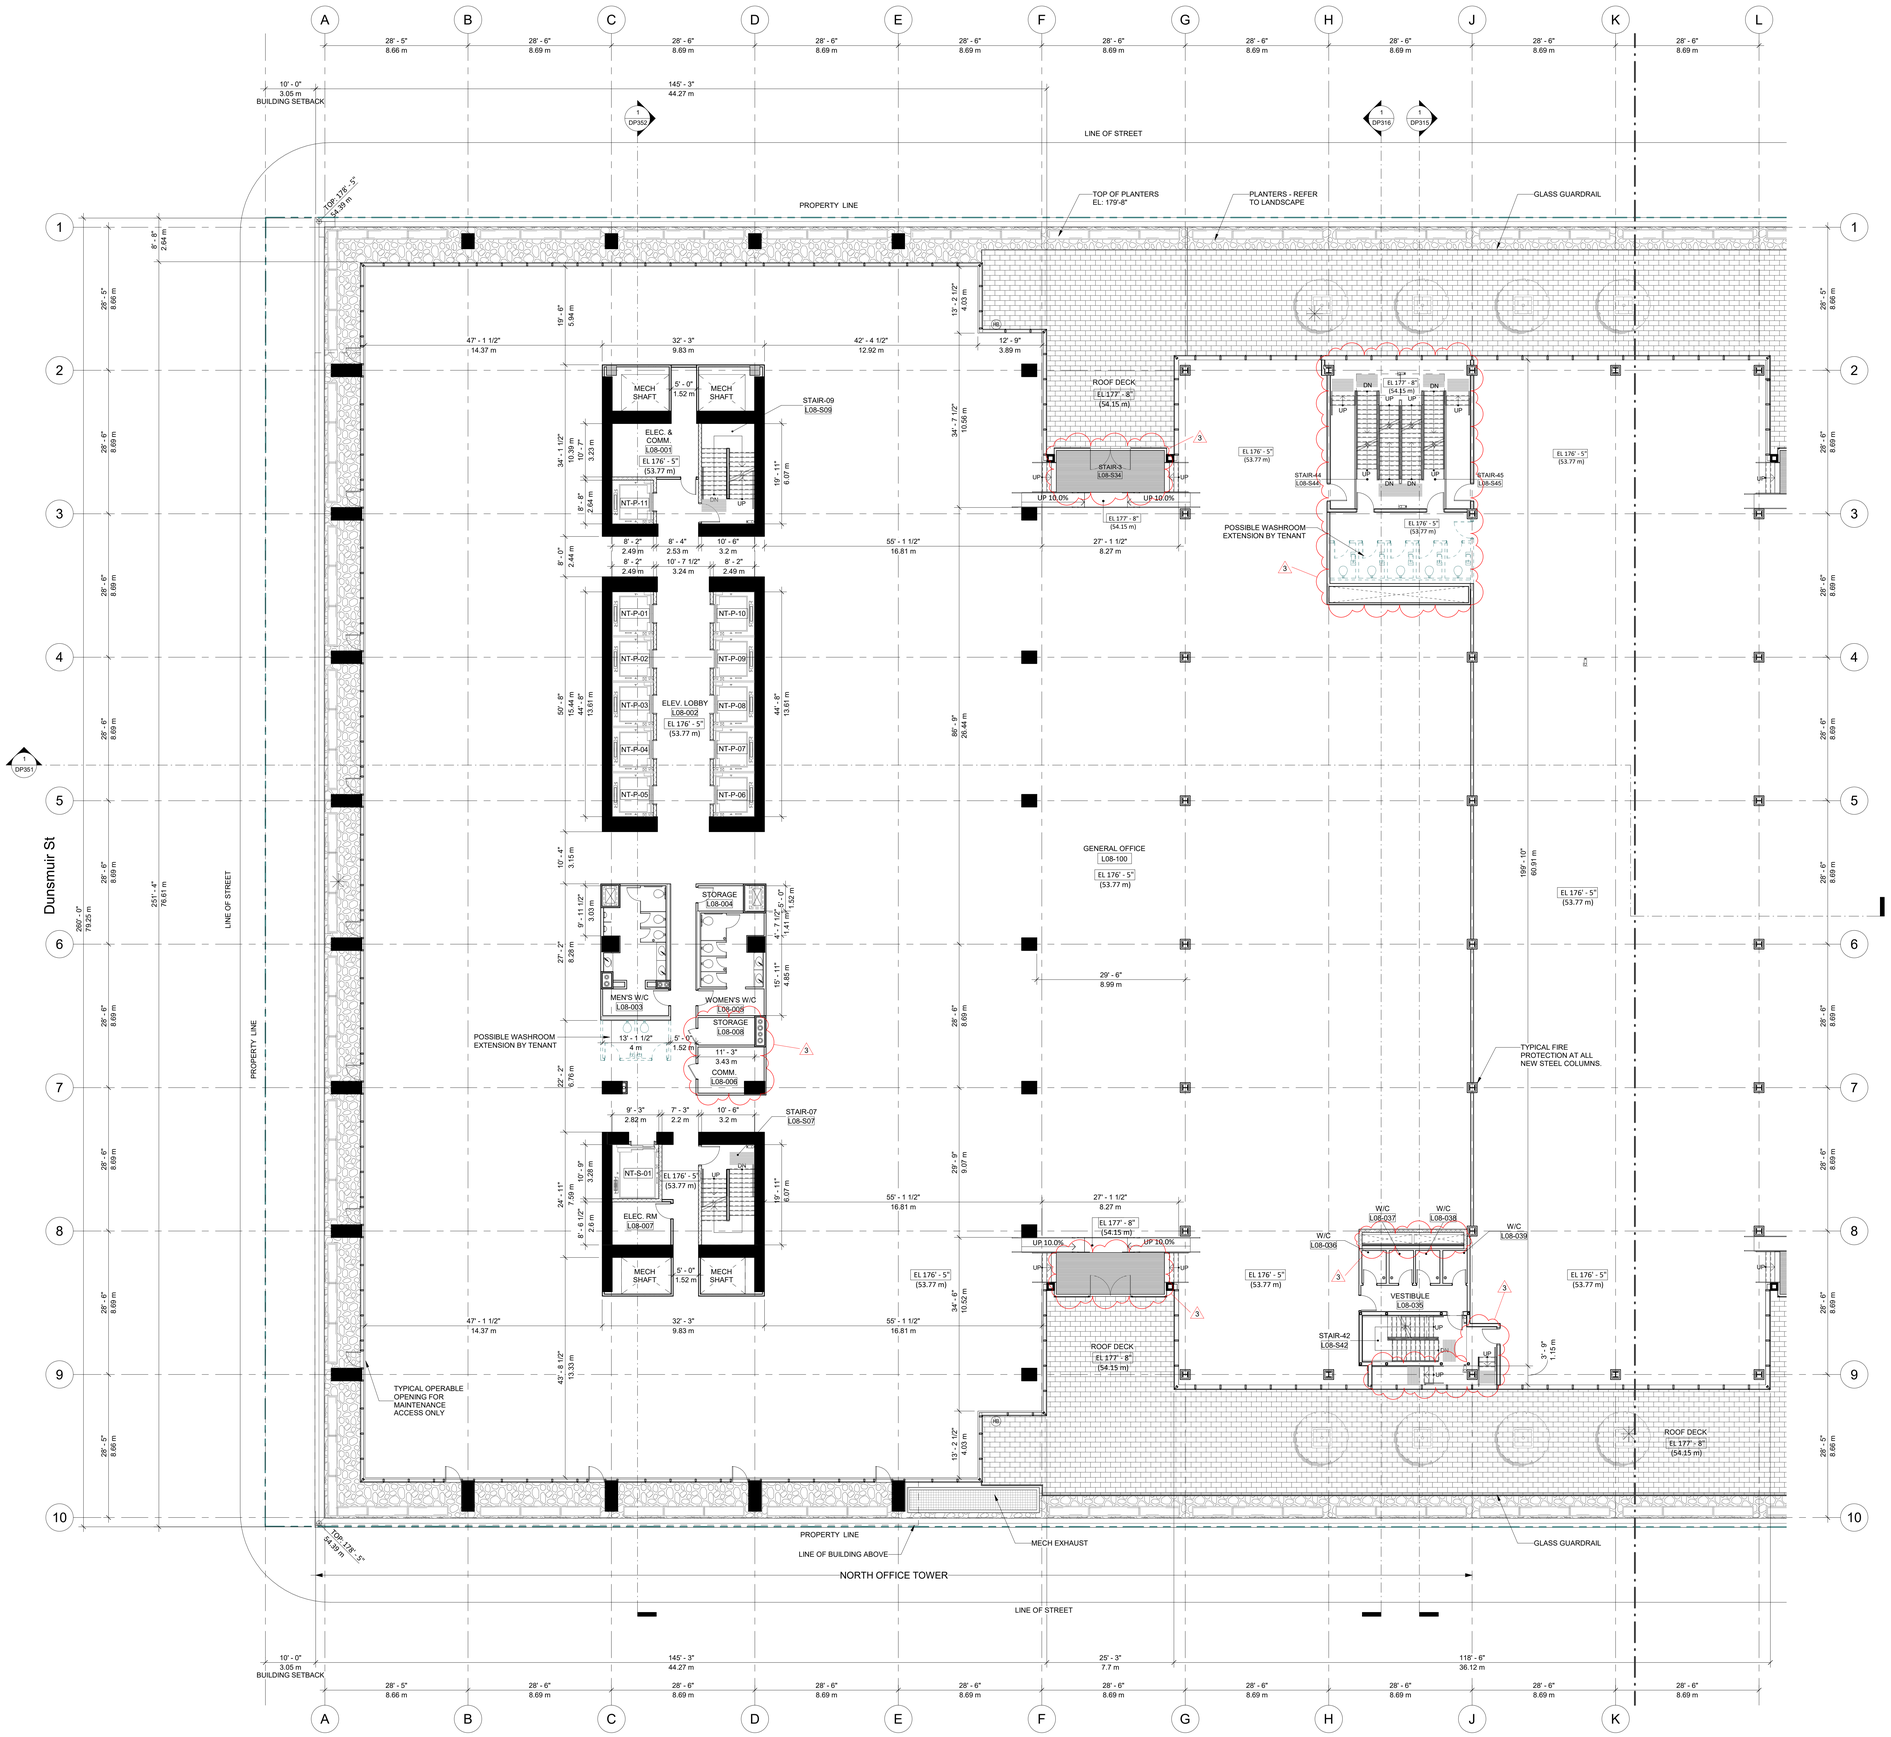


1 DP411A ENLARGED FLOOR PLAN - LEVEL 08 - OFFICE - NORTH
SCALE: 3/32" = 1'-0"

All rights reserved, property of Musson Cattell Mackey Partnership. Use or reproduction prohibited without prior written permission.

MCM
Musson Cattell Mackey Partnership
Architects Designers Planners
Oceanic Plaza
1066 West Hastings Street
Suite 1900
Vancouver, British Columbia
Canada V6E 3X1
T. 604.687. 2990
F. 604. 687. 1771
MCMParchitects.com

PROJECT NORTH
TRUE NORTH

| | | |
|---|---|---|
| 3 | 2019/11/15 | ISSUED FOR DP MINOR AMENDMENT |
| 2 | 2019/12/12 | ISSUED FOR DP PRIOR TO RESPONSE |
| 1 | 2019/04/23 | ISSUED FOR DP |

Revisions 2019/11/15

Seal
POST ON GEORGIA

349 W. Georgia St.
Vancouver, BC

Project
Enlarged Plan Level 08 - Office - North

Drawing

Scale 3/32" = 1'-0"

Project 217029

Scale: 1/8" = 1'-0"

DP411A
Series



\\mcmparchitects.com\mcmdata$\Users\rkuo\217029_VPO_POD_ARCH_CEN_2019-10-11_rkuoCAJW9.rvt 2019-11-15 1:13:20 PM

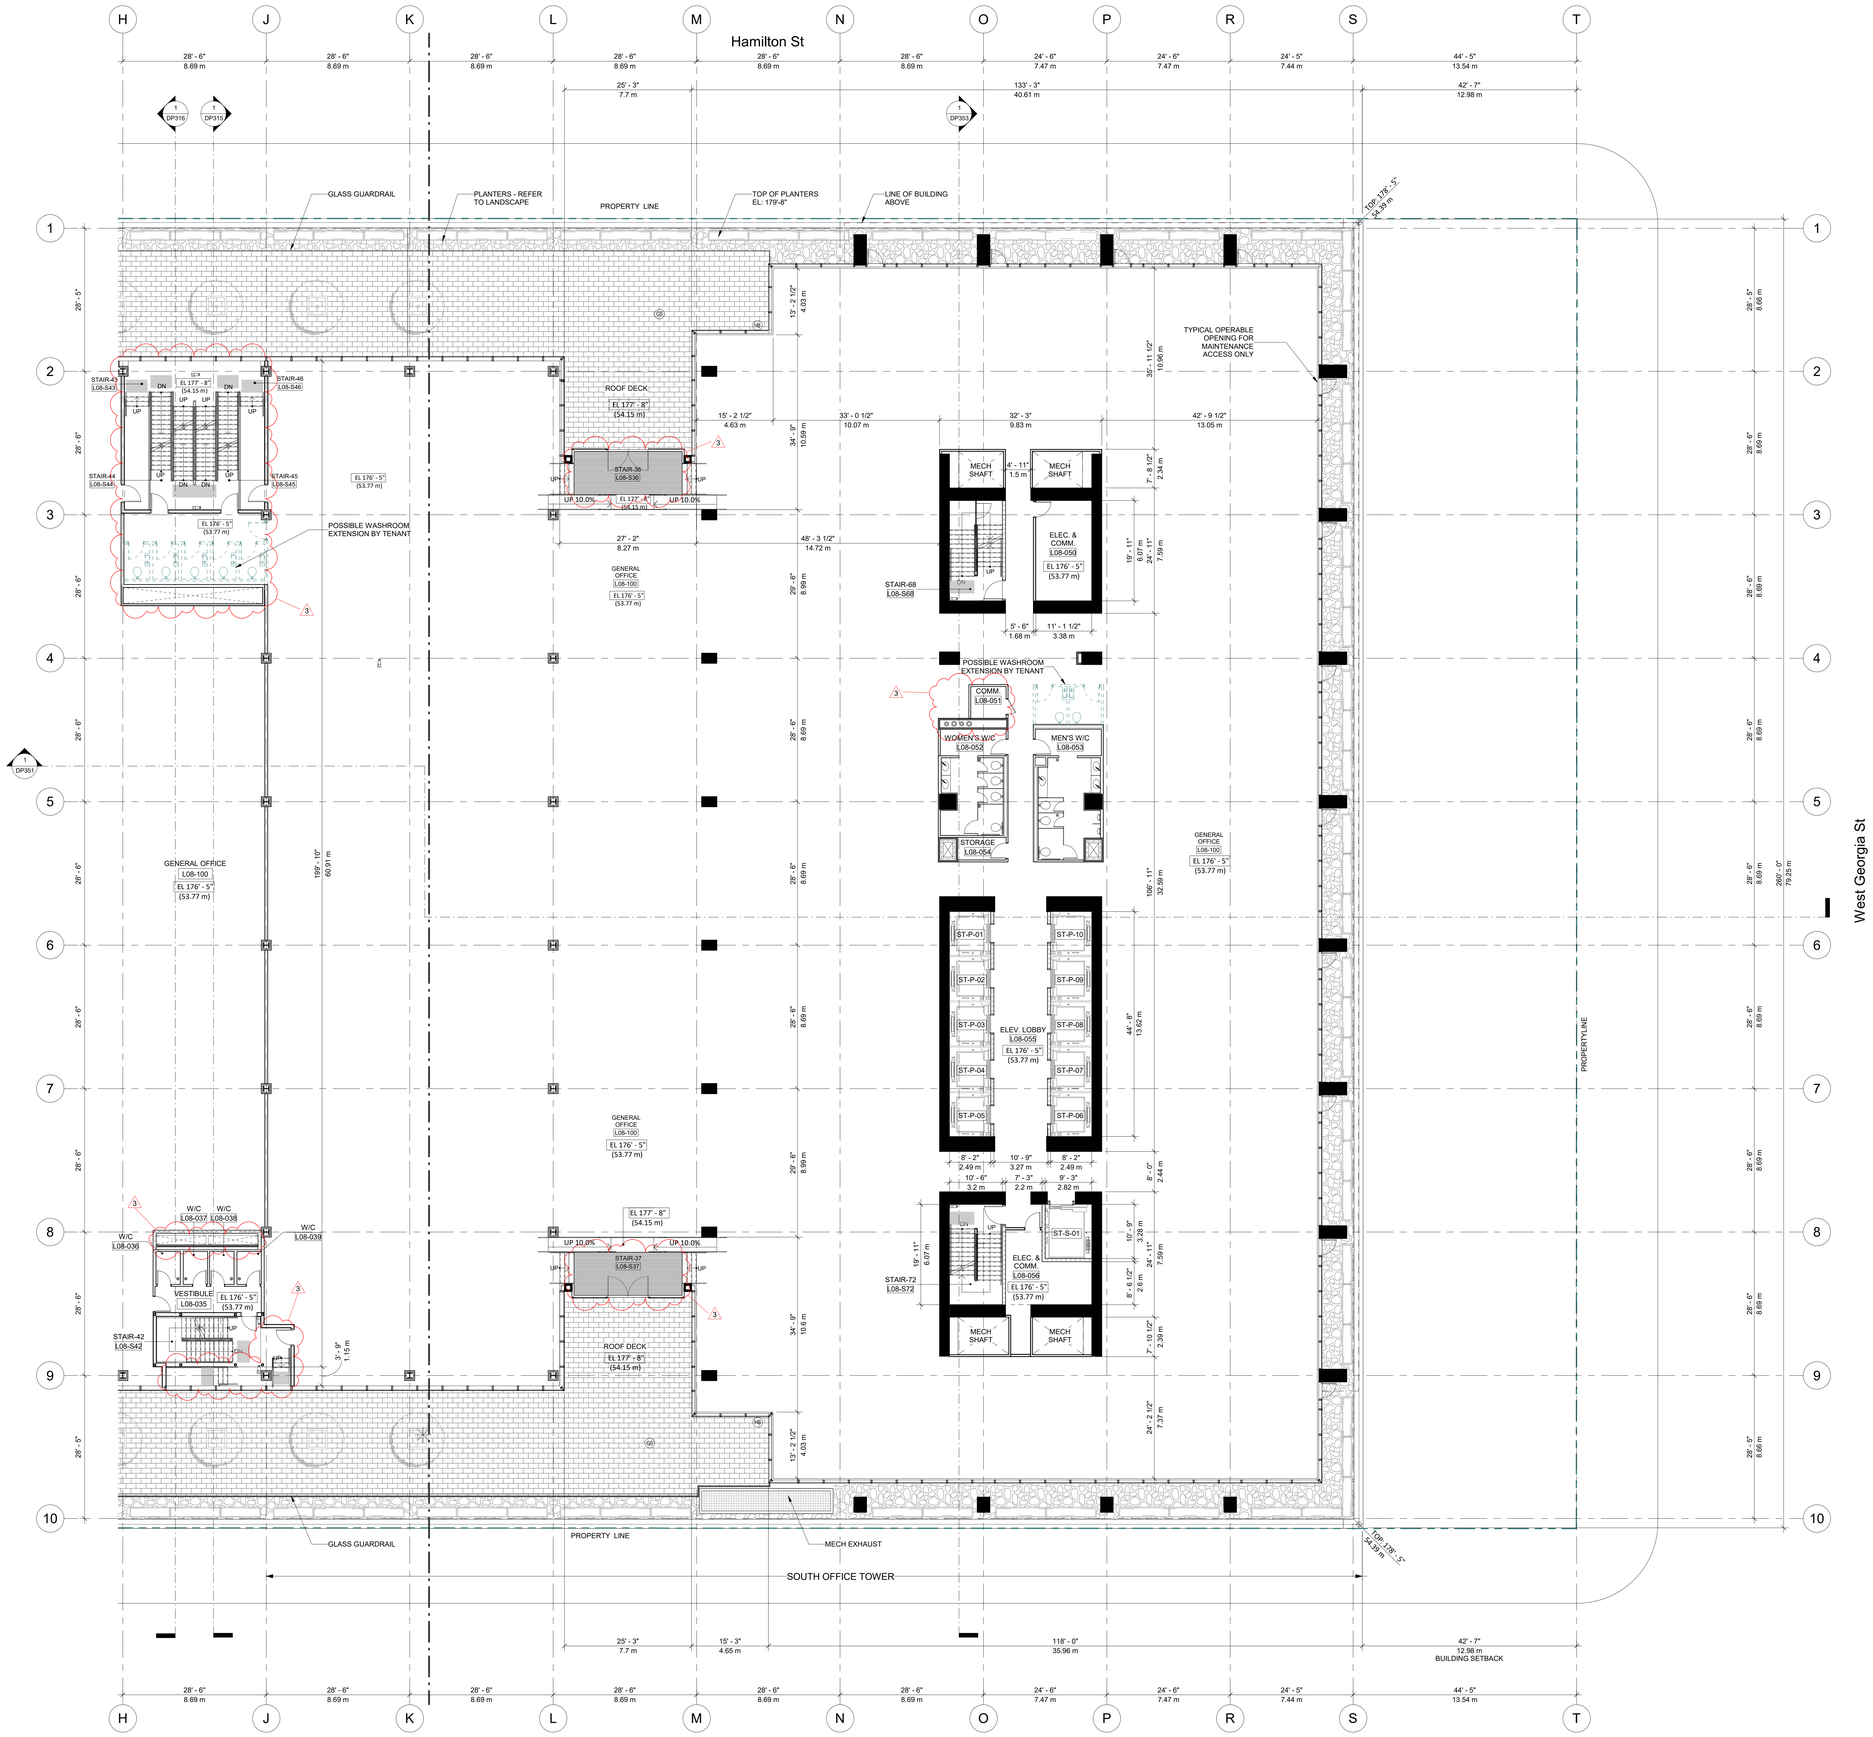


1 DP411B ENLARGED FLOOR PLAN - LEVEL 08 - OFFICE - SOUTH
SCALE: 3/32" = 1'-0"

All rights reserved, property of Musson Cattell Mackey Partnership. Use or reproduction prohibited without prior written permission.

MCM
Musson Cattell Mackey Partnership
Architects Designers Planners
Oceanic Plaza
1066 West Hastings Street
Suite 1900
Vancouver, British Columbia
Canada V6E 3X1
T. 604.687. 2990
F. 604. 687. 1771
MCMParchitects.com

PROJECT NORTH
TRUE NORTH

| | | |
|---|---|---|
| 3 | 2019/11/15 | ISSUED FOR DP MINOR AMENDMENT |
| 2 | 2019/12/12 | ISSUED FOR DP PRIOR TO RESPONSE |
| 1 | 2018/04/23 | ISSUED FOR DP |

Revisions 2019/11/15

Seal
POST ON GEORGIA

349 W. Georgia St.
Vancouver, BC

Project
Enlarged Plan Level 08 - Office - South

Drawing

Scale 3/32" = 1'-0"

Project 217029

DP411B
Sht revis.

8' - 0" 0 8' - 0" 16' - 0" 24' - 0"
Scale: 3/32" = 1'-0"



\\mcmparchitects.com\mcmdata$\Users\rkuo\217029_VPO_POD_ARCH_CEN_2019-10-11_rkuoCAJW9.rvt 2019-11-15 1:13:29 PM

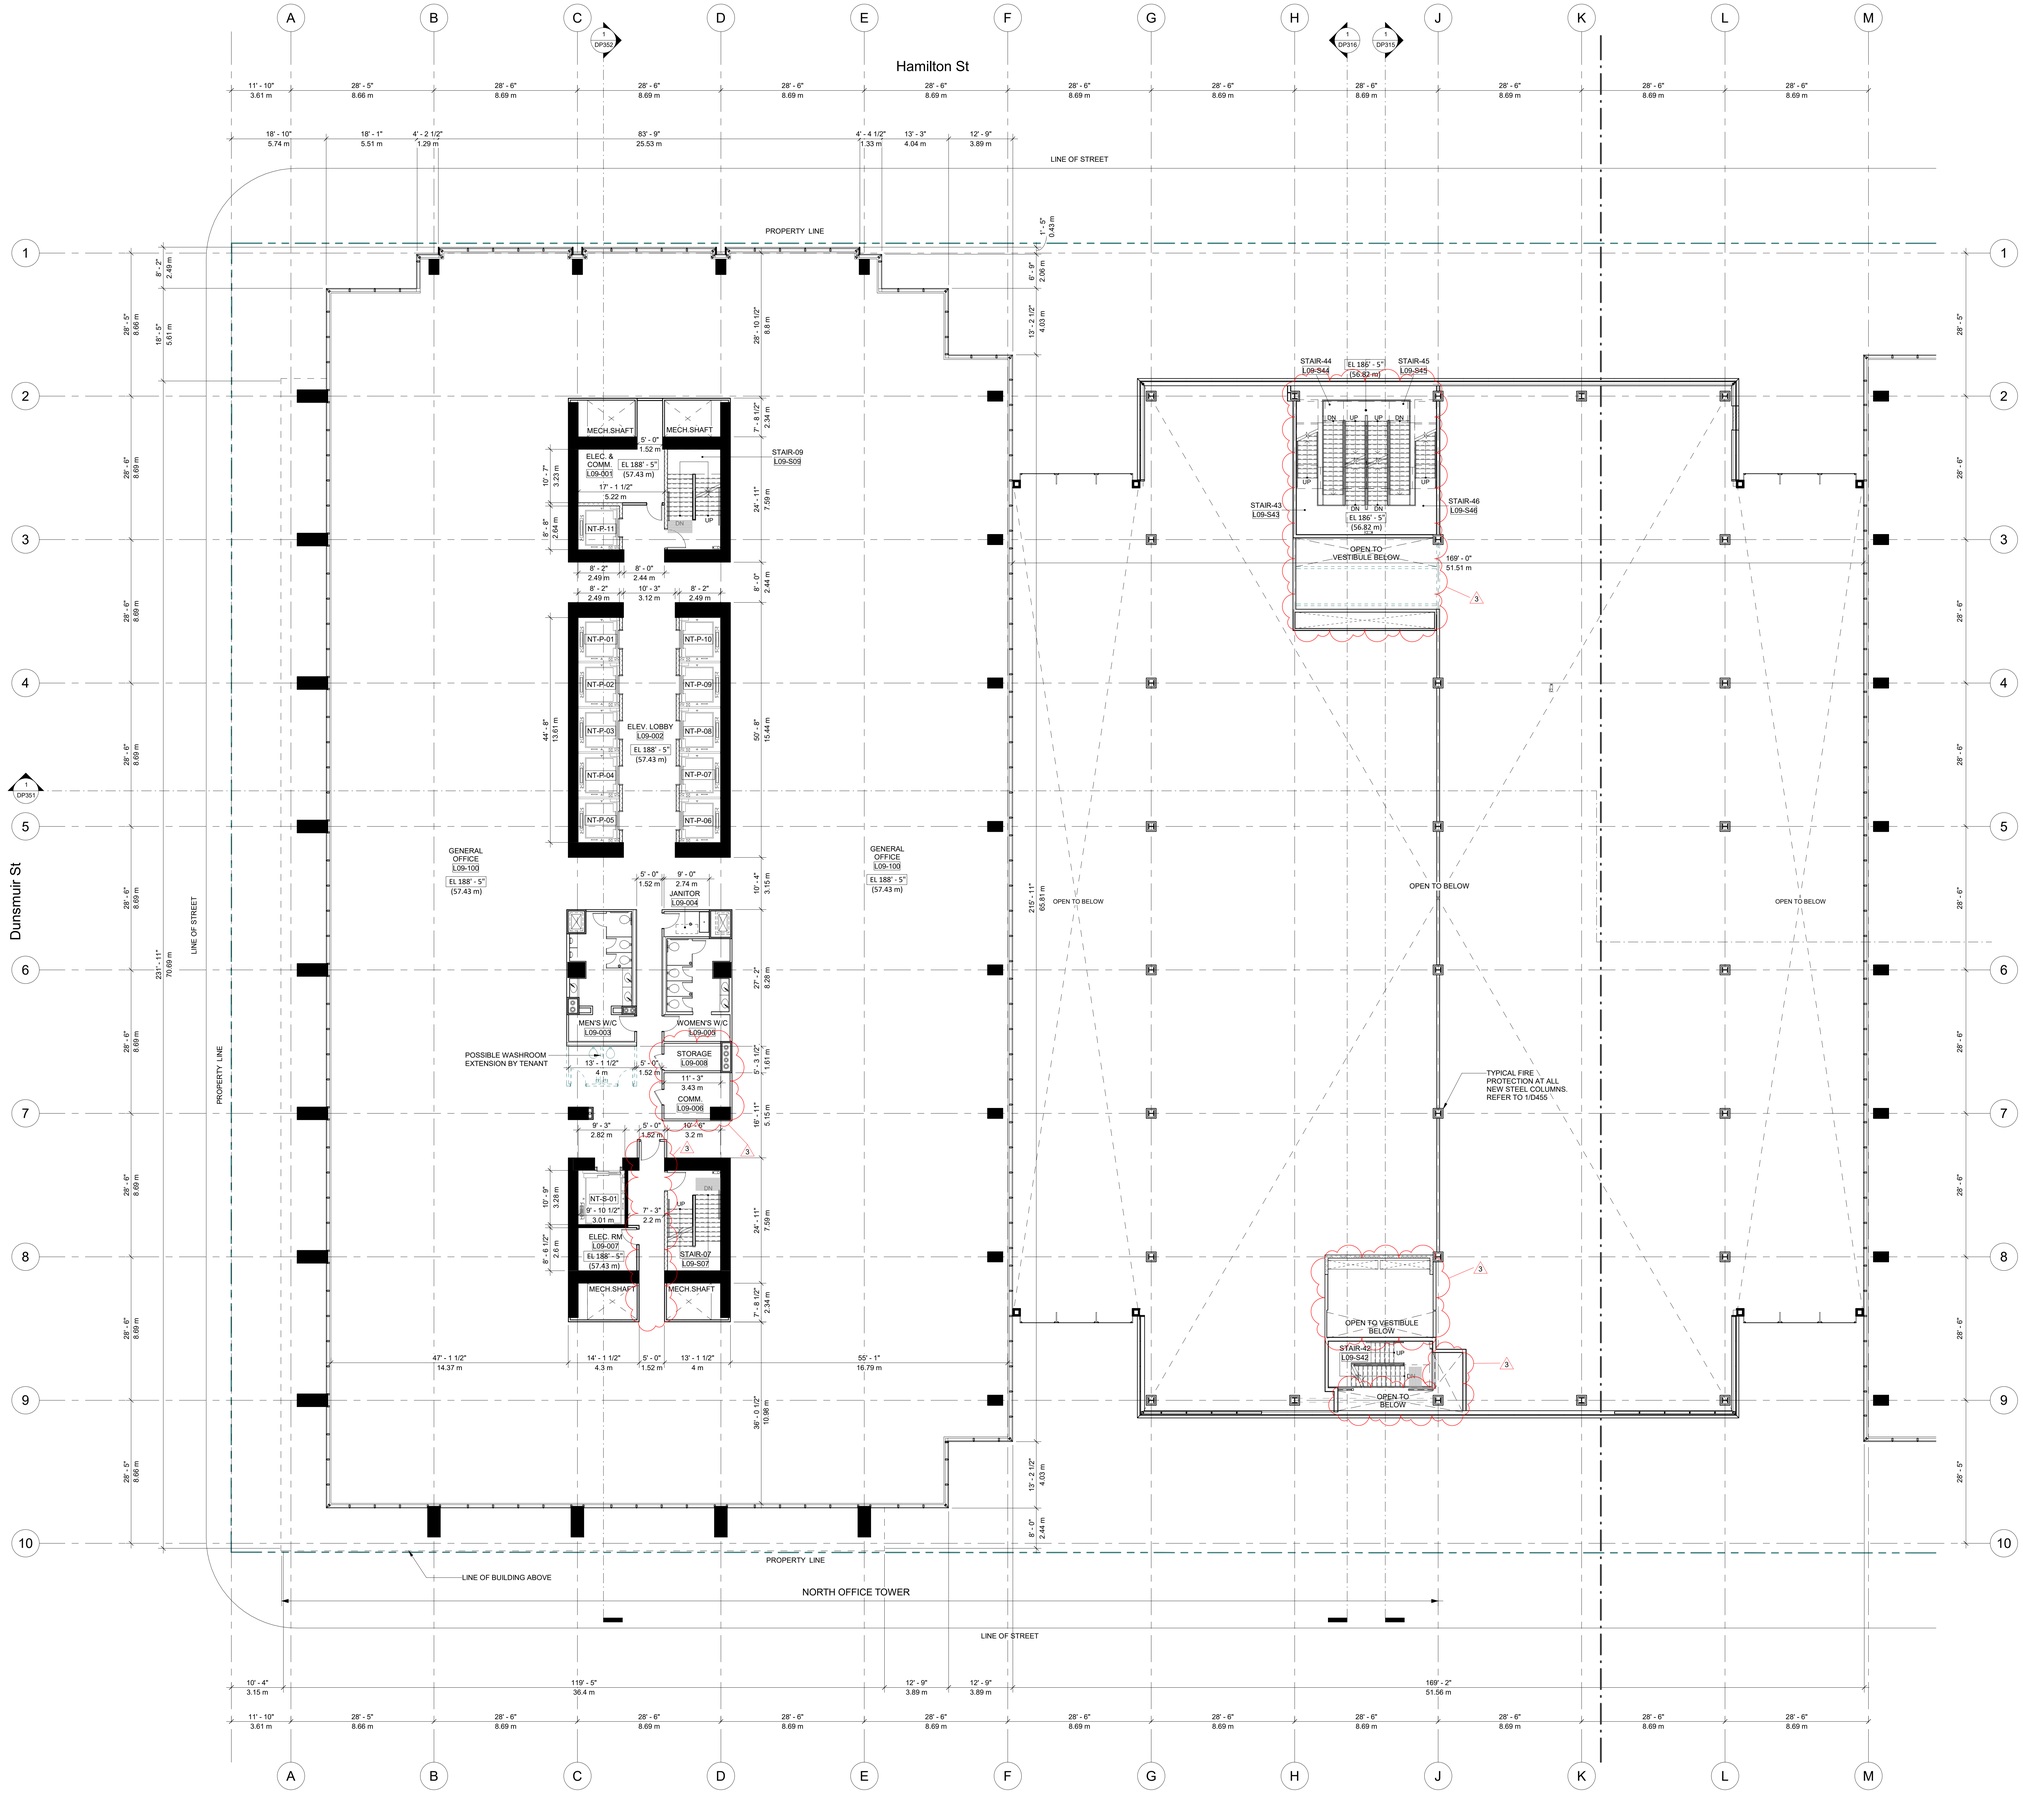


1 DP412A ENLARGED FLOOR PLAN - LEVEL 09 - OFFICE - NORTH
SCALE: 3/32" = 1'-0"

All rights reserved, property of Musson Cattell Mackey Partnership. Use or reproduction prohibited without prior written permission.

MCM
Musson Cattell Mackey Partnership
Architects Designers Planners
Oceanic Plaza
1066 West Hastings Street
Suite 1900
Vancouver, British Columbia
Canada V6E 3X1
T. 604.687. 2990
F. 604. 687. 1771
MCMParchitects.com

PROJECT NORTH
TRUE NORTH

| | | |
|---|---|---|
| 3 | 2019/11/15 | ISSUED FOR DP MINOR AMENDMENT |
| 2 | 2019/12/12 | ISSUED FOR DP PRIOR TO RESPONSE |
| 1 | 2018/04/23 | ISSUED FOR DP |

Revisions 2019/11/15

Seal
POST ON GEORGIA

349 W. Georgia St.
Vancouver, BC

Project
Enlarged Plan Level 09 - Office - North

Drawing

Scale 3/32" = 1'-0"

Project 217029

DP412A
Sheets

Scale: 1/8" = 1'-0"



\\mcmparchitects.com\mcmdata$\Users\rkuo\217029_VPO_POD_ARCH_CEN_2019-10-11_rkuoCAJW9.rvt 2019-11-15 1:13:38 PM

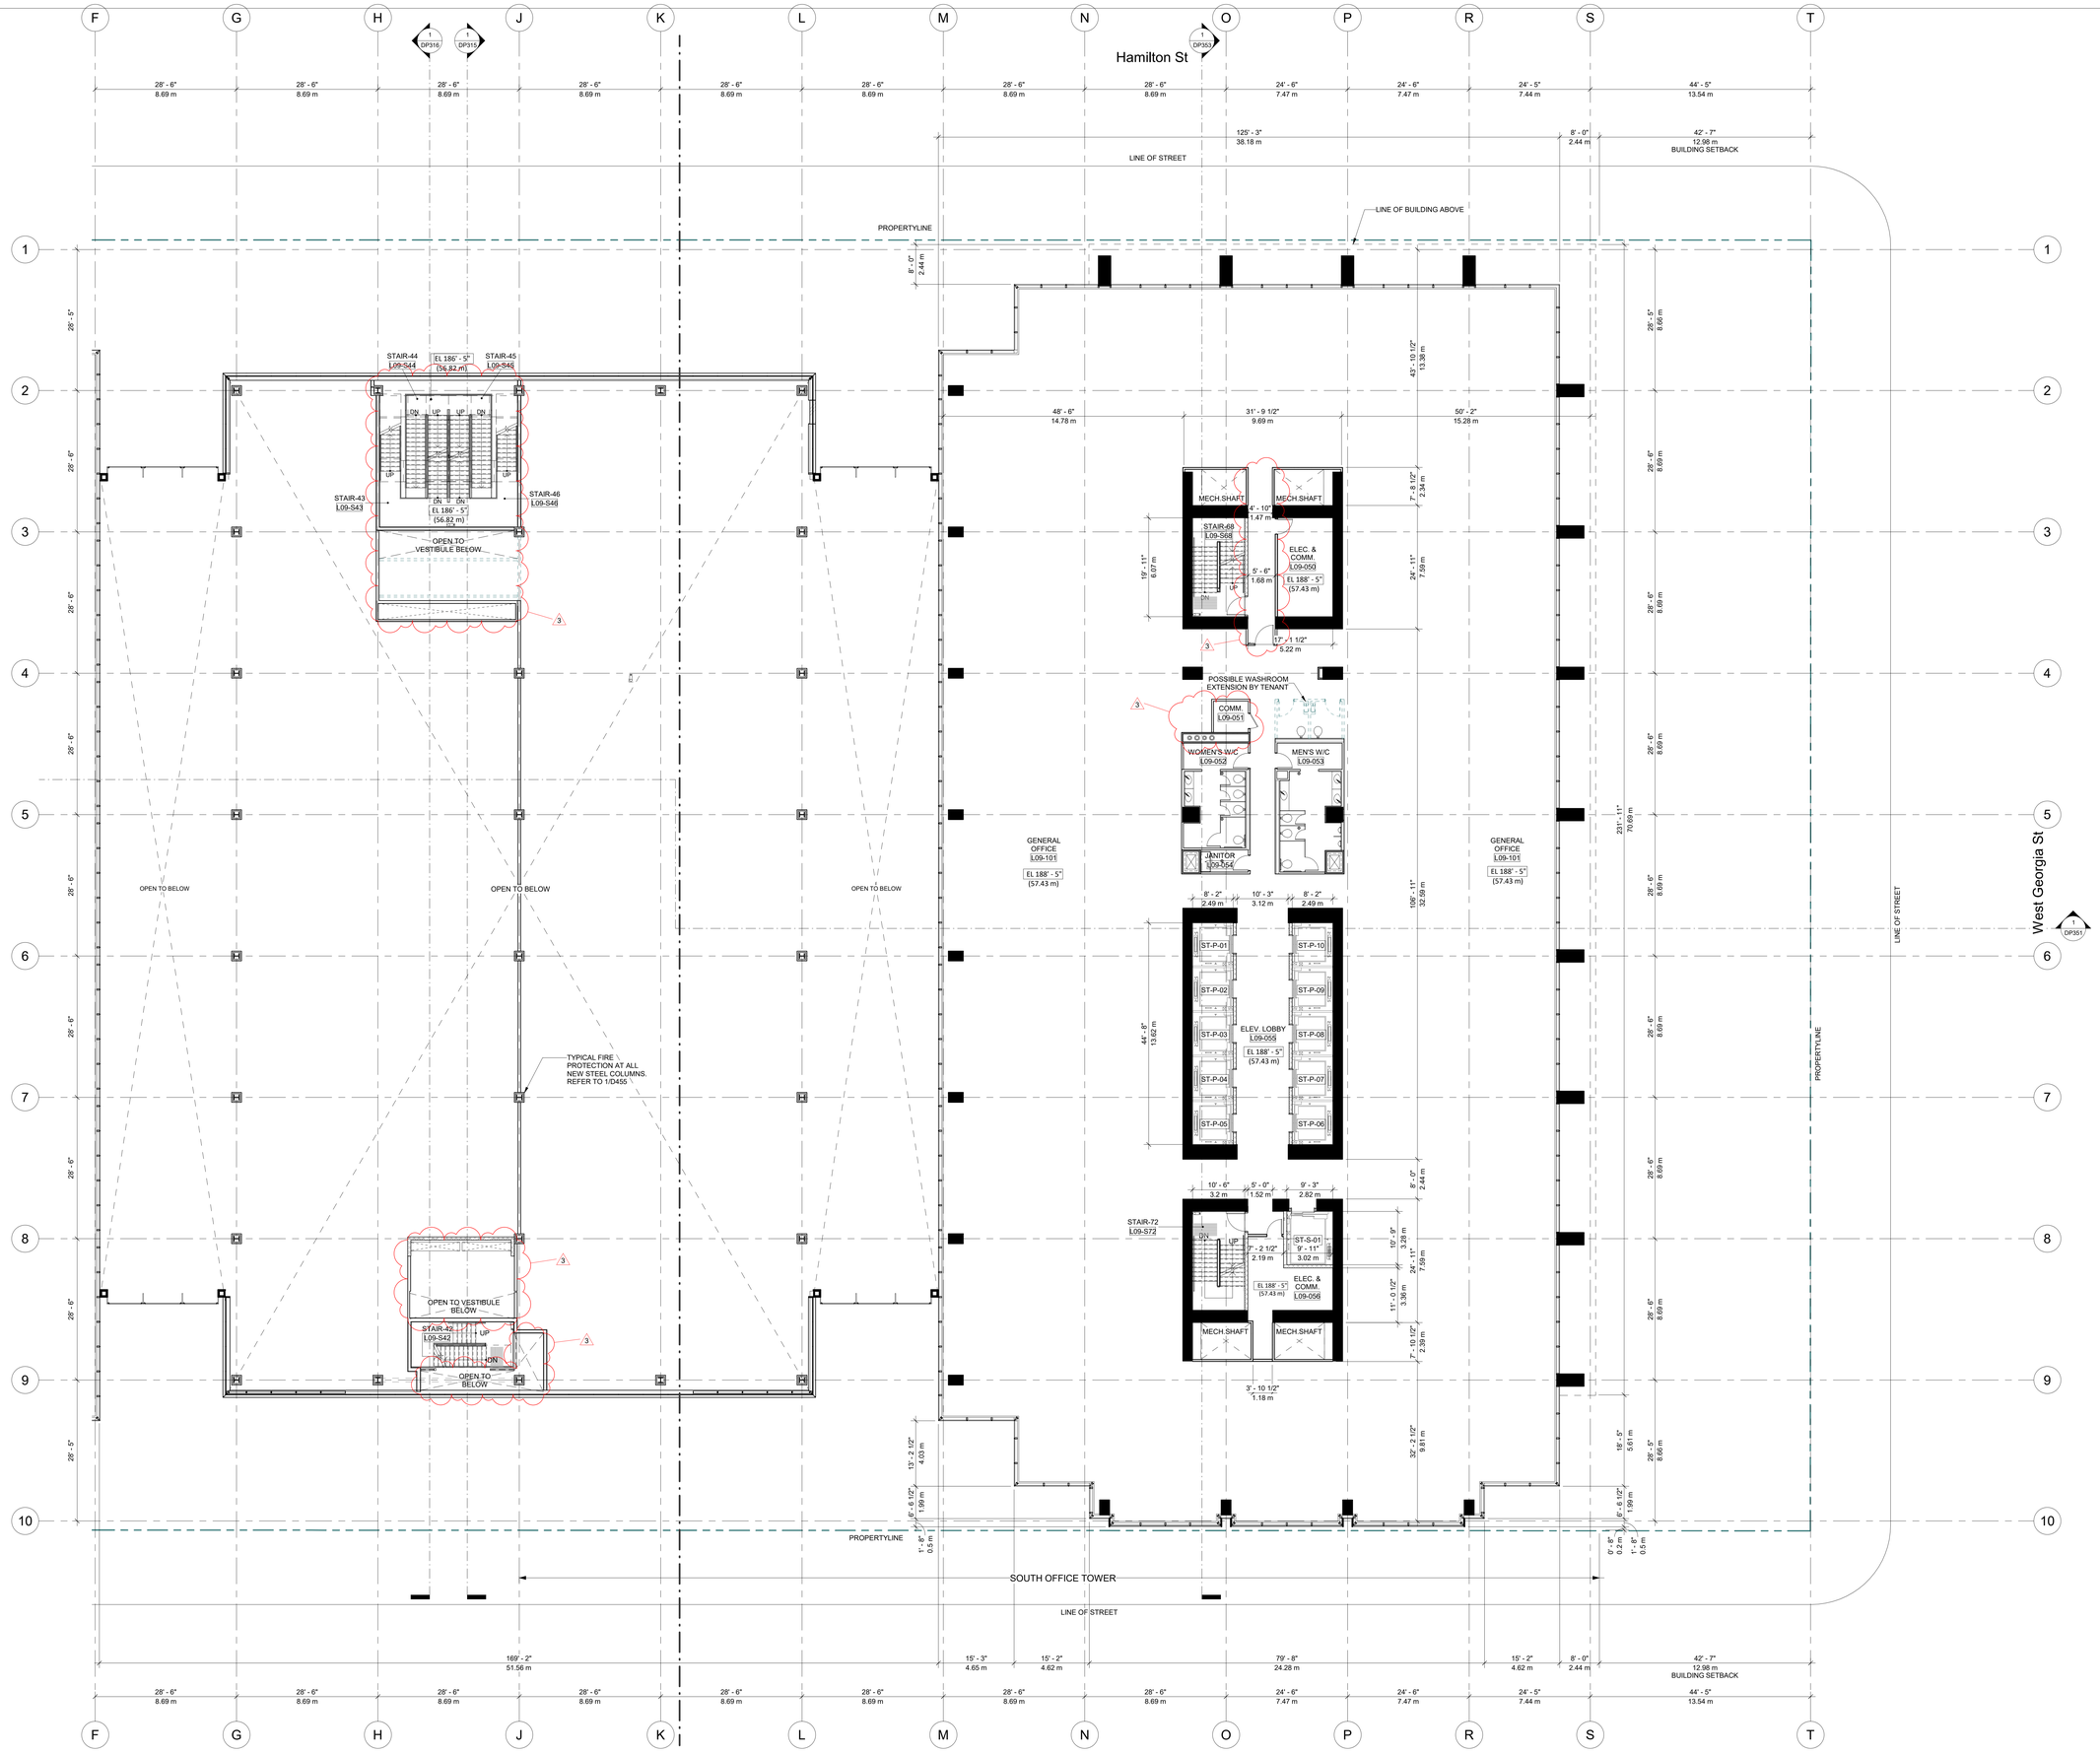


1 DP412B ENLARGED FLOOR PLAN - LEVEL 09 - OFFICE - SOUTH
SCALE: 3/32" = 1'-0"


MCM

**Musson Cattell Mackey Partnership**

Architects Designers Planners

Oceanic Plaza
1066 West Hastings Street
Suite 1900
Vancouver, British Columbia
Canada V6E 3X1
T. 604.687. 2990
F. 604. 687. 1771
MCMParchitects.com


PROJECT NORTH
TRUE NORTH

| | | |
|---|---|---|
| 3 | 2019/11/15 | ISSUED FOR DP MINOR AMENDMENT |
| 2 | 2019/12/10 | ISSUED FOR DP PRIOR TO RESPONSE |
| 1 | 2019/04/23 | ISSUED FOR DP |

Revisions 2019/11/15

Seal
POST ON GEORGIA

349 W. Georgia St.
Vancouver, BC

Project
Enlarged Plan Level 09 - Office - South

Drawing

Scale 3/32" = 1'-0"

Project 217029

DP412B
Sheet no.

Scale: 3/32" = 1'-0"

All rights reserved, property of Musson Cattell Mackey Partnership. Use or reproduction prohibited without prior written permission.



\\mcmparchitects.com\mcmdata$\Users\rkuo\217029_VPO_POD_ARCH_CEN_2019-10-11_rkuoCAJW9.rvt 2019-11-15 1:13:48 PM

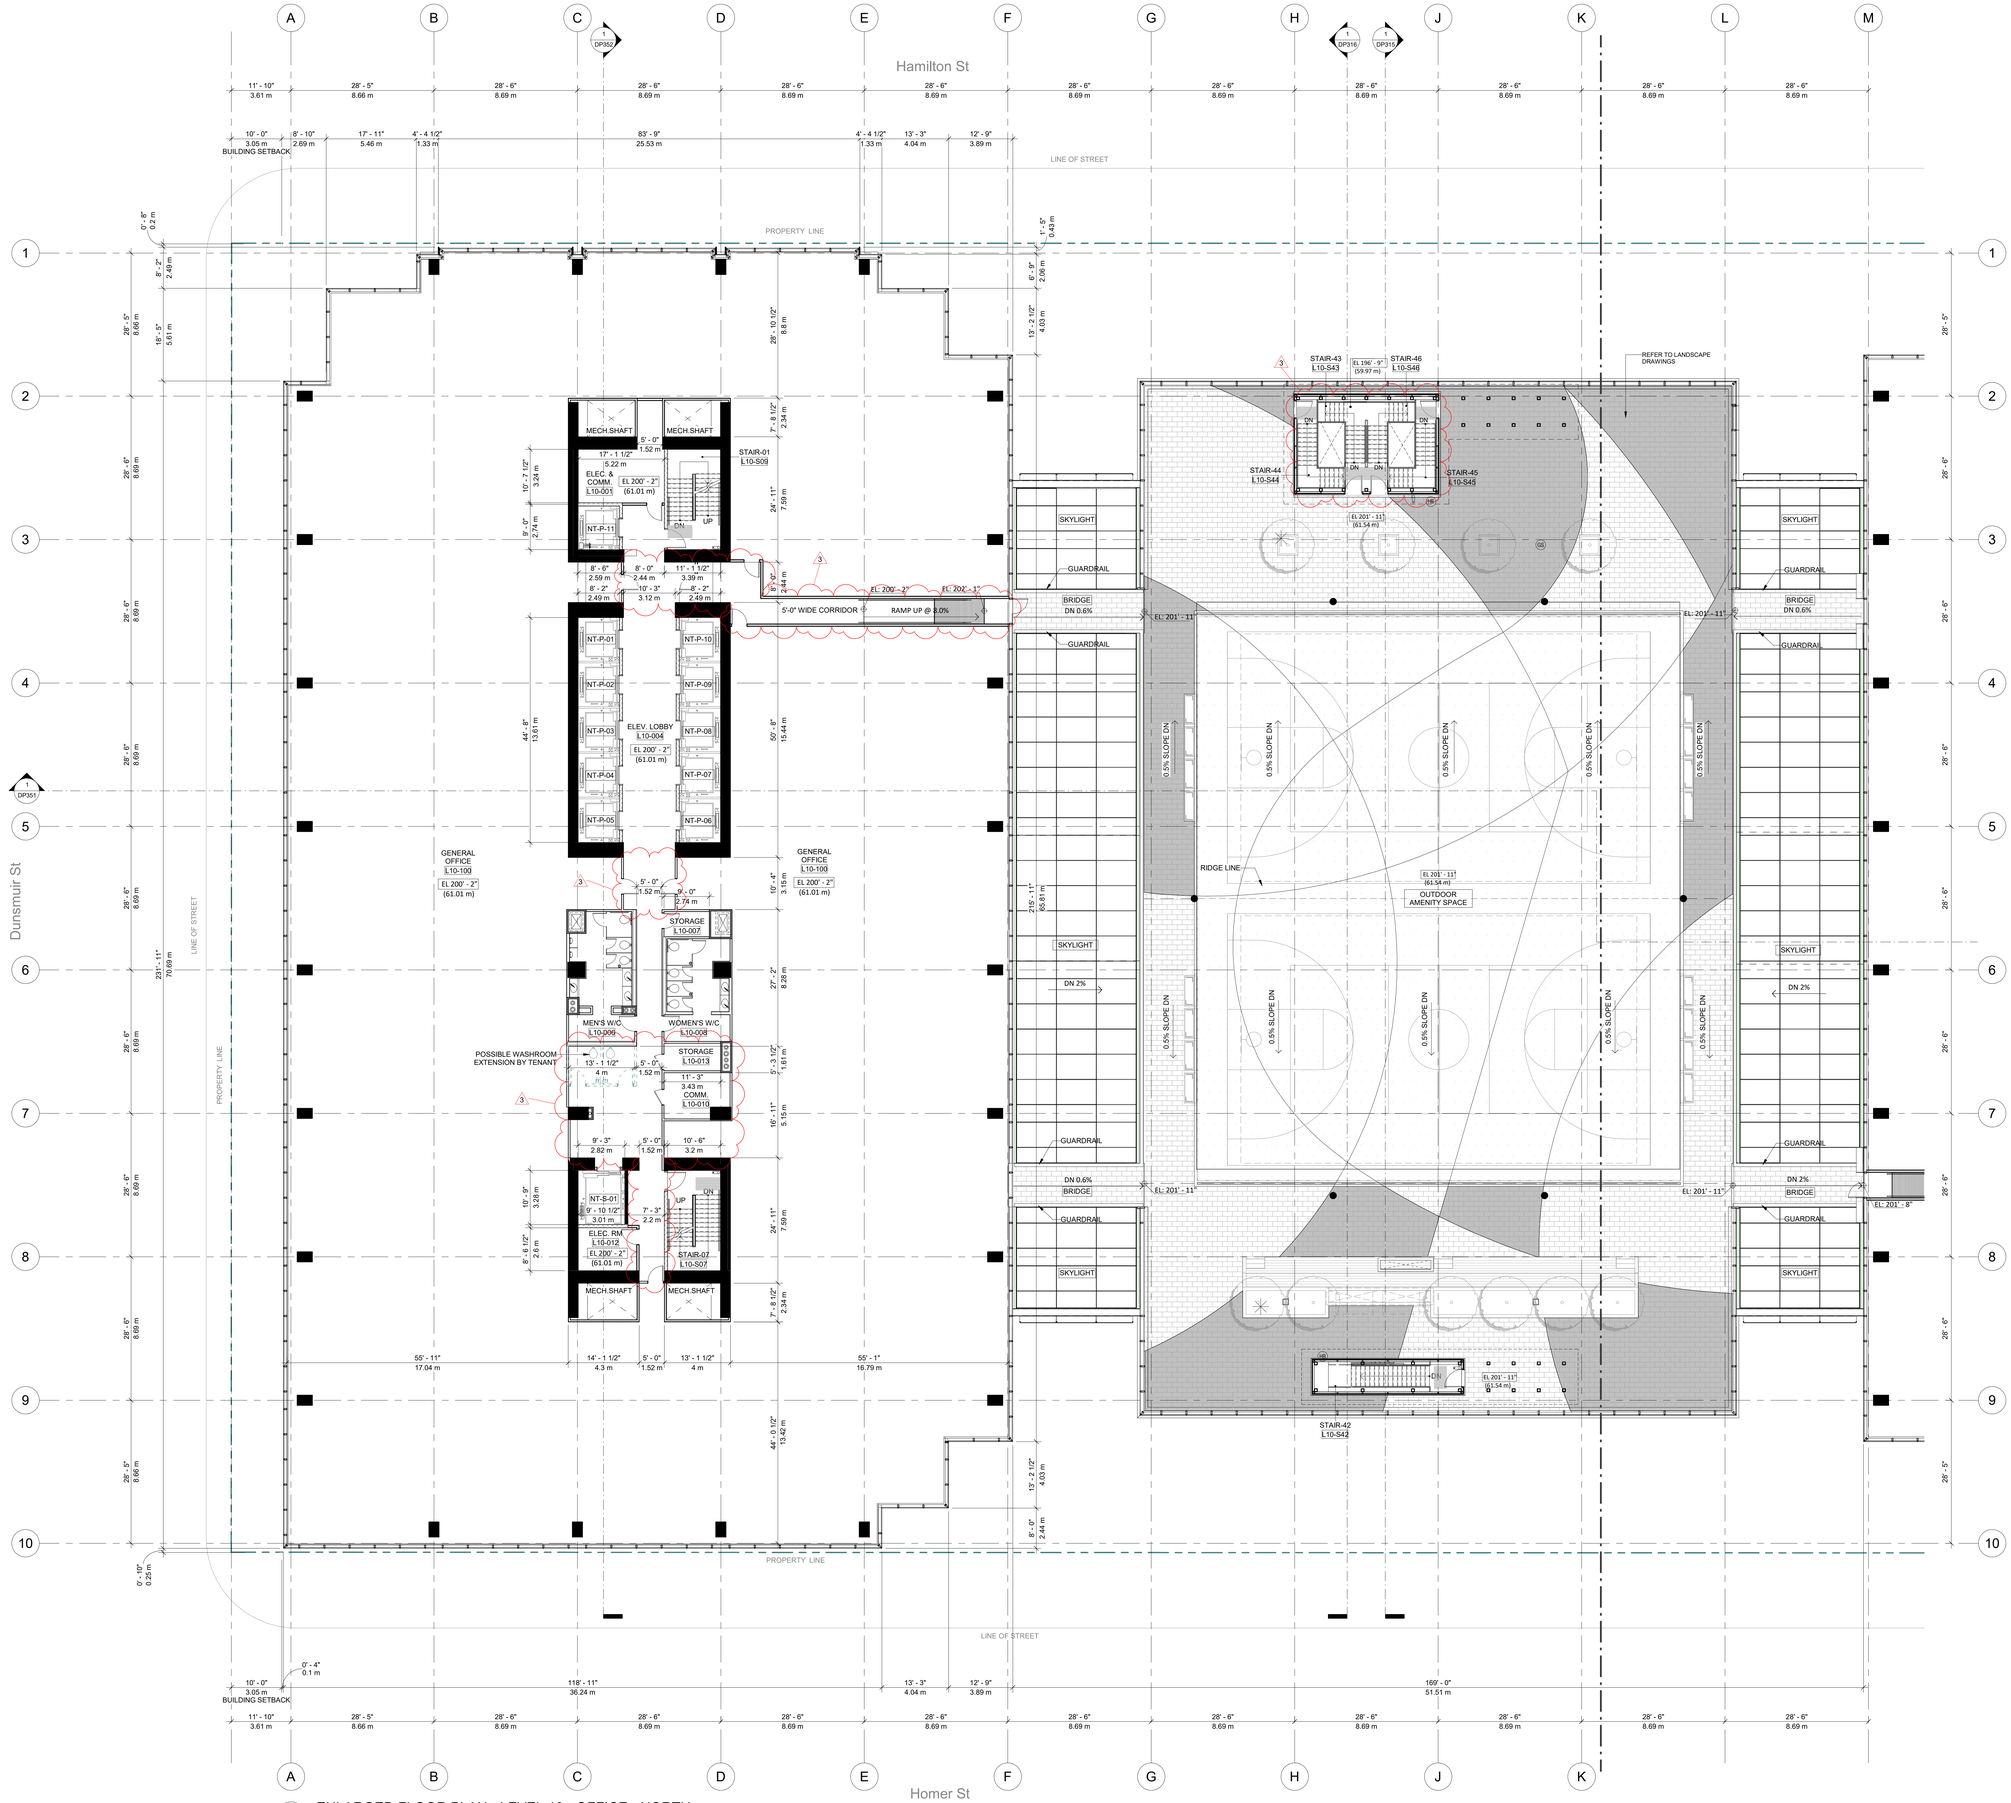


1 DP413A ENLARGED FLOOR PLAN - LEVEL 10 - OFFICE - NORTH
SCALE: 3/32" = 1'-0"

Scale: 1/8" = 1'-0"

All rights reserved, property of Musson Cattell Mackey Partnership. Use or reproduction prohibited without prior written permission.

MCM
Musson Cattell Mackey Partnership
Architects Designers Planners
Oceanic Plaza
1066 West Hastings Street
Suite 1900
Vancouver, British Columbia
Canada V6E 3X1
T. 604.687. 2990
F. 604. 687. 1771
MCMParchitects.com

PROJECT NORTH
TRUE NORTH

| | | |
|---|---|---|
| 3 | 2019/11/15 | ISSUED FOR DP MINOR AMENDMENT |
| 2 | 2018/12/10 | ISSUED FOR DP PRIOR TO RESPONSE |
| 1 | 2018/04/23 | ISSUED FOR DP |

Revisions 2019/11/15

Seal
POST ON GEORGIA

349 W. Georgia St.
Vancouver, BC

Project
Enlarged Plan Level 10 - Office - North

Drawing

| | |
|---|---|
| Scale | 3/32" = 1'-0" |
| Project | 217029 |

DP413A
Sheet no.



\\mcmparchitects.com\mcmdata$\Users\rkuo\217029_VPO_POD_ARCH_CEN_2019-10-11_rkuoCAJW9.rvt 2019-11-15 1:13:59 PM

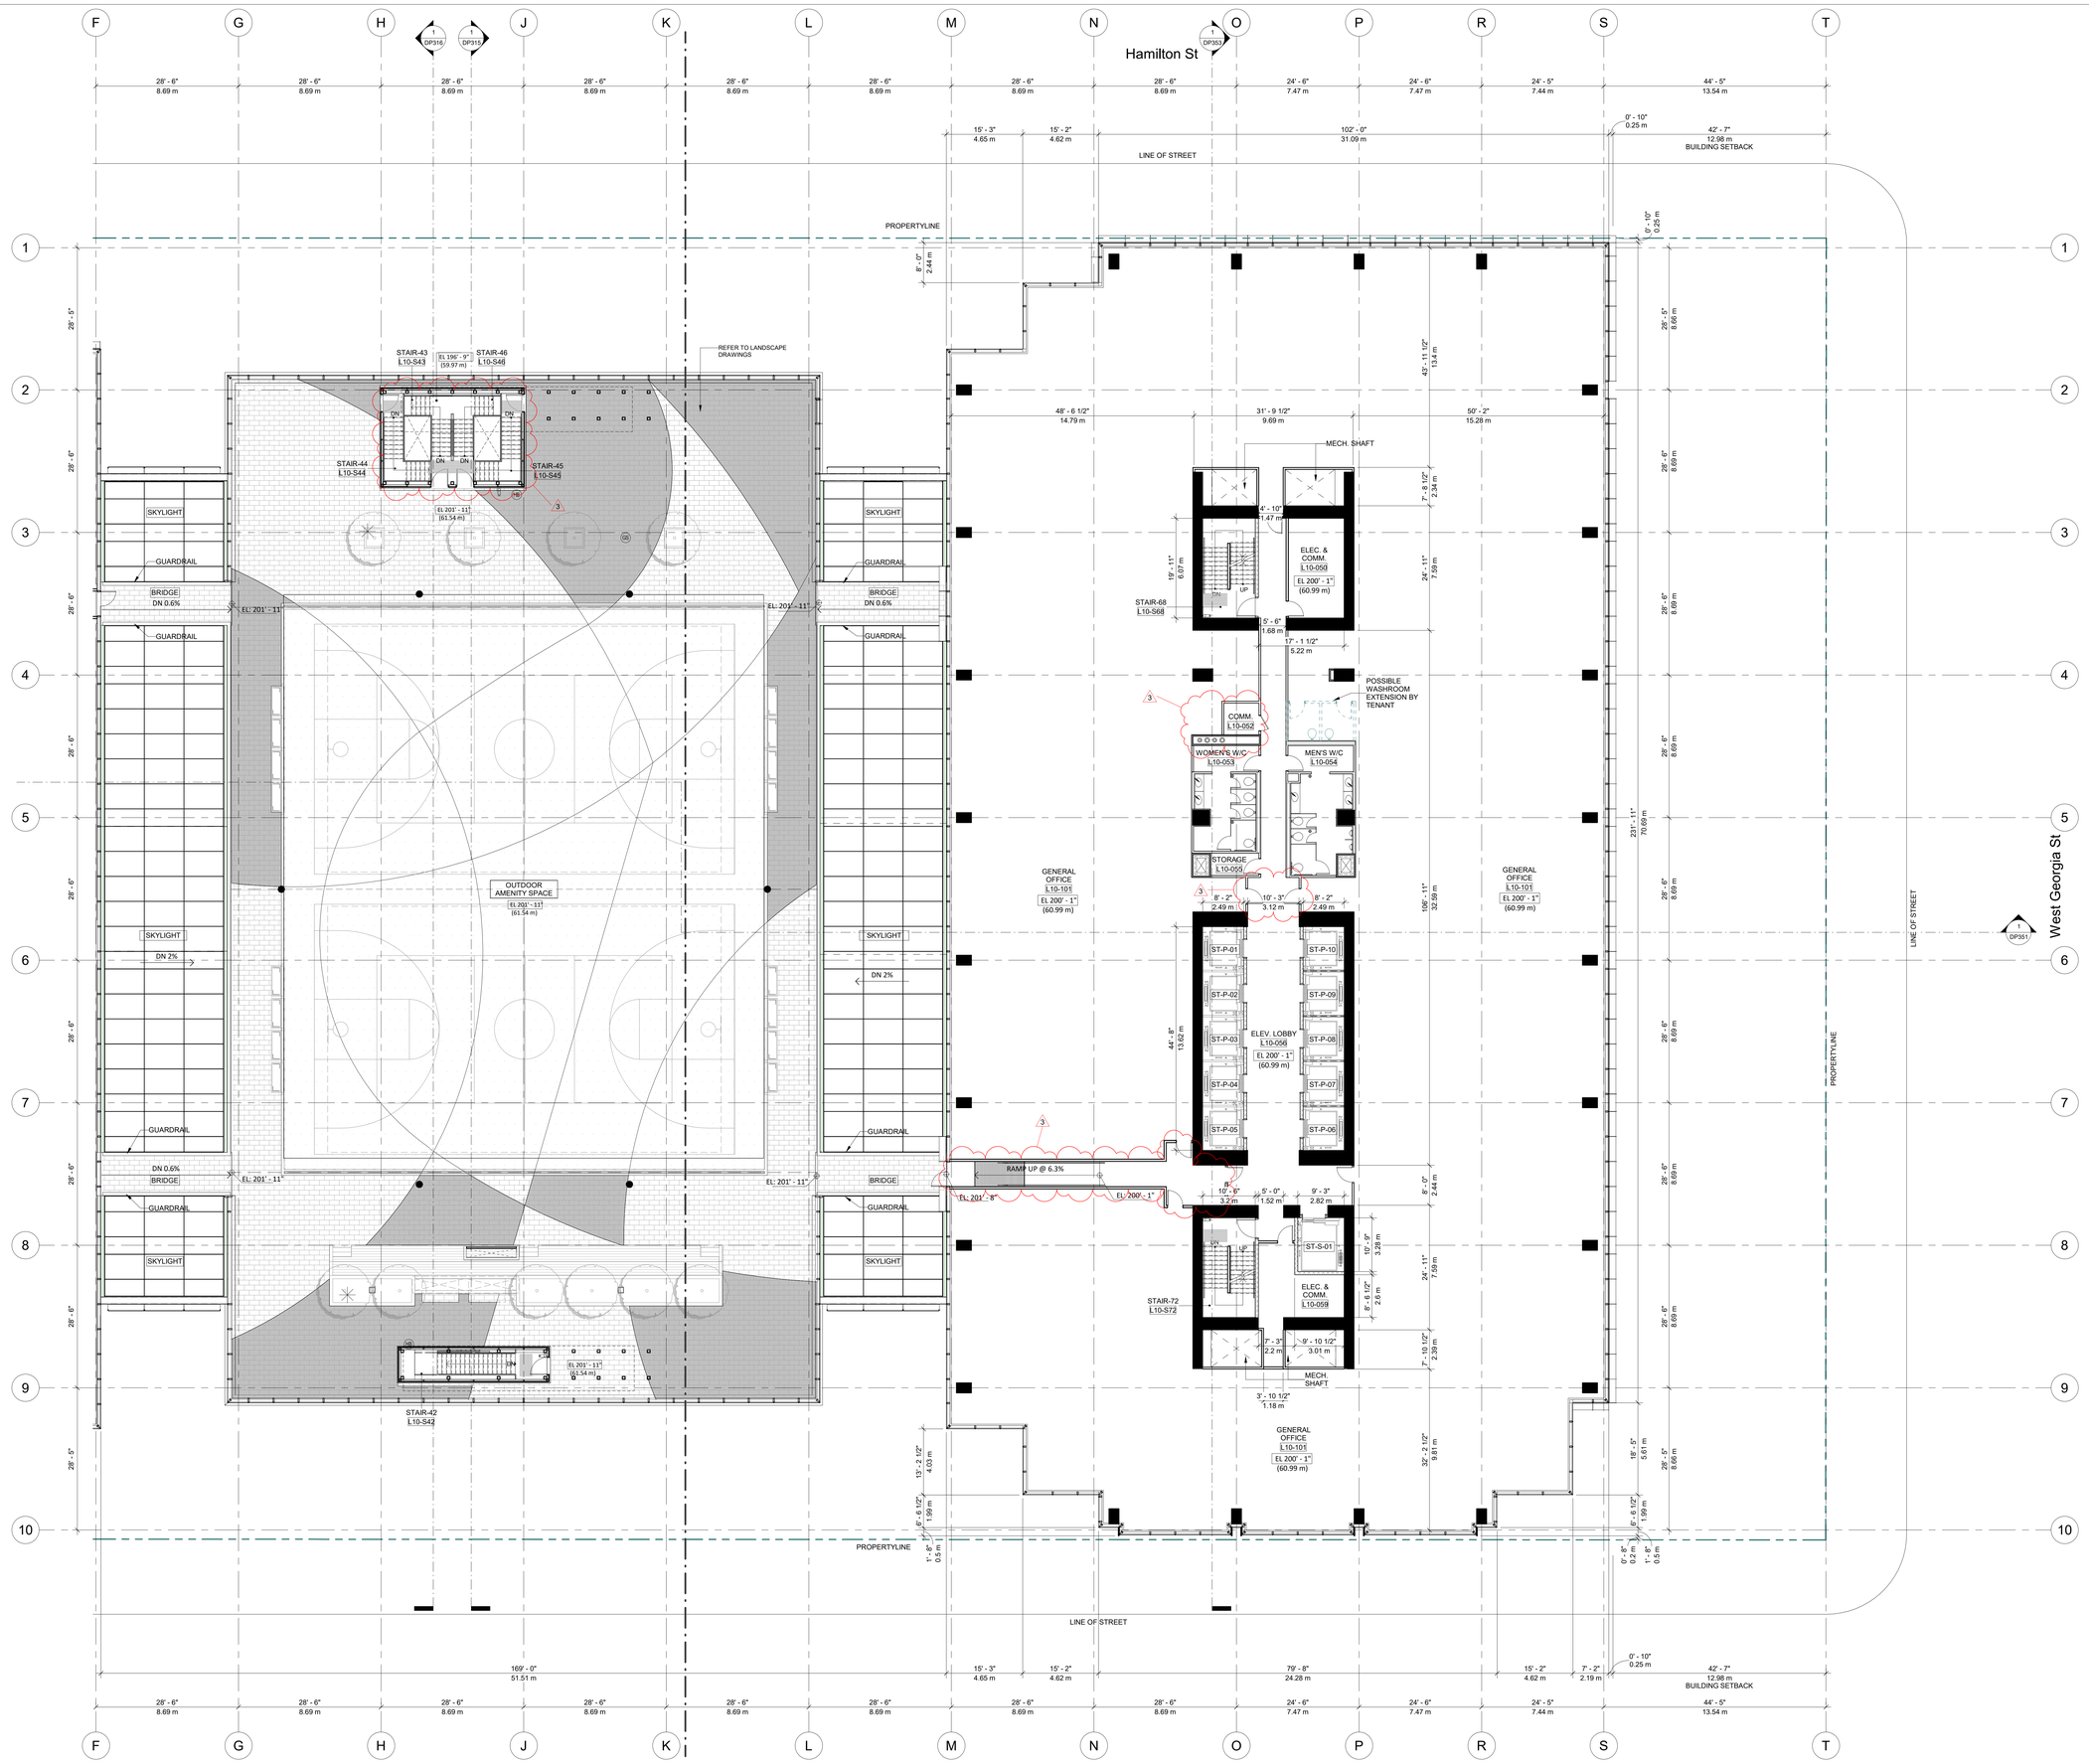


1 DP413B ENLARGED FLOOR PLAN - LEVEL 10 - OFFICE - SOUTH
SCALE: 3/32" = 1'-0"

Scale: 1/8" = 1'-0"

All rights reserved, property of Musson Cattell Mackey Partnership. Use or reproduction prohibited without prior written permission.

MCM
Musson Cattell Mackey Partnership
Architects Designers Planners
Oceanic Plaza
1066 West Hastings Street
Suite 1900
Vancouver, British Columbia
Canada V6E 3X1
T. 604.687. 2990
F. 604. 687. 1771
MCMParchitects.com

| | | |
|---|---|---|
| 3 | 2019/11/15 | ISSUED FOR DP MINOR AMENDMENT |
| 2 | 2019/12/10 | ISSUED FOR DP PRIOR TO RESPONSE |
| 1 | 2019/04/23 | ISSUED FOR DP |

Revisions 2019/11/15

Seal
POST ON GEORGIA

349 W. Georgia St.
Vancouver, BC

Project
Enlarged Plan Level 10 - Office - South

Drawing

Scale 3/32" = 1'-0"

Project 217029

DP413B



\\mcmparchitects.com\mcmdata$\Users\rkuo\217029_VPO_POD_ARCH_CEN_2019-10-11_rkuoCAJW9.rvt 2019-11-15 1:14:10 PM

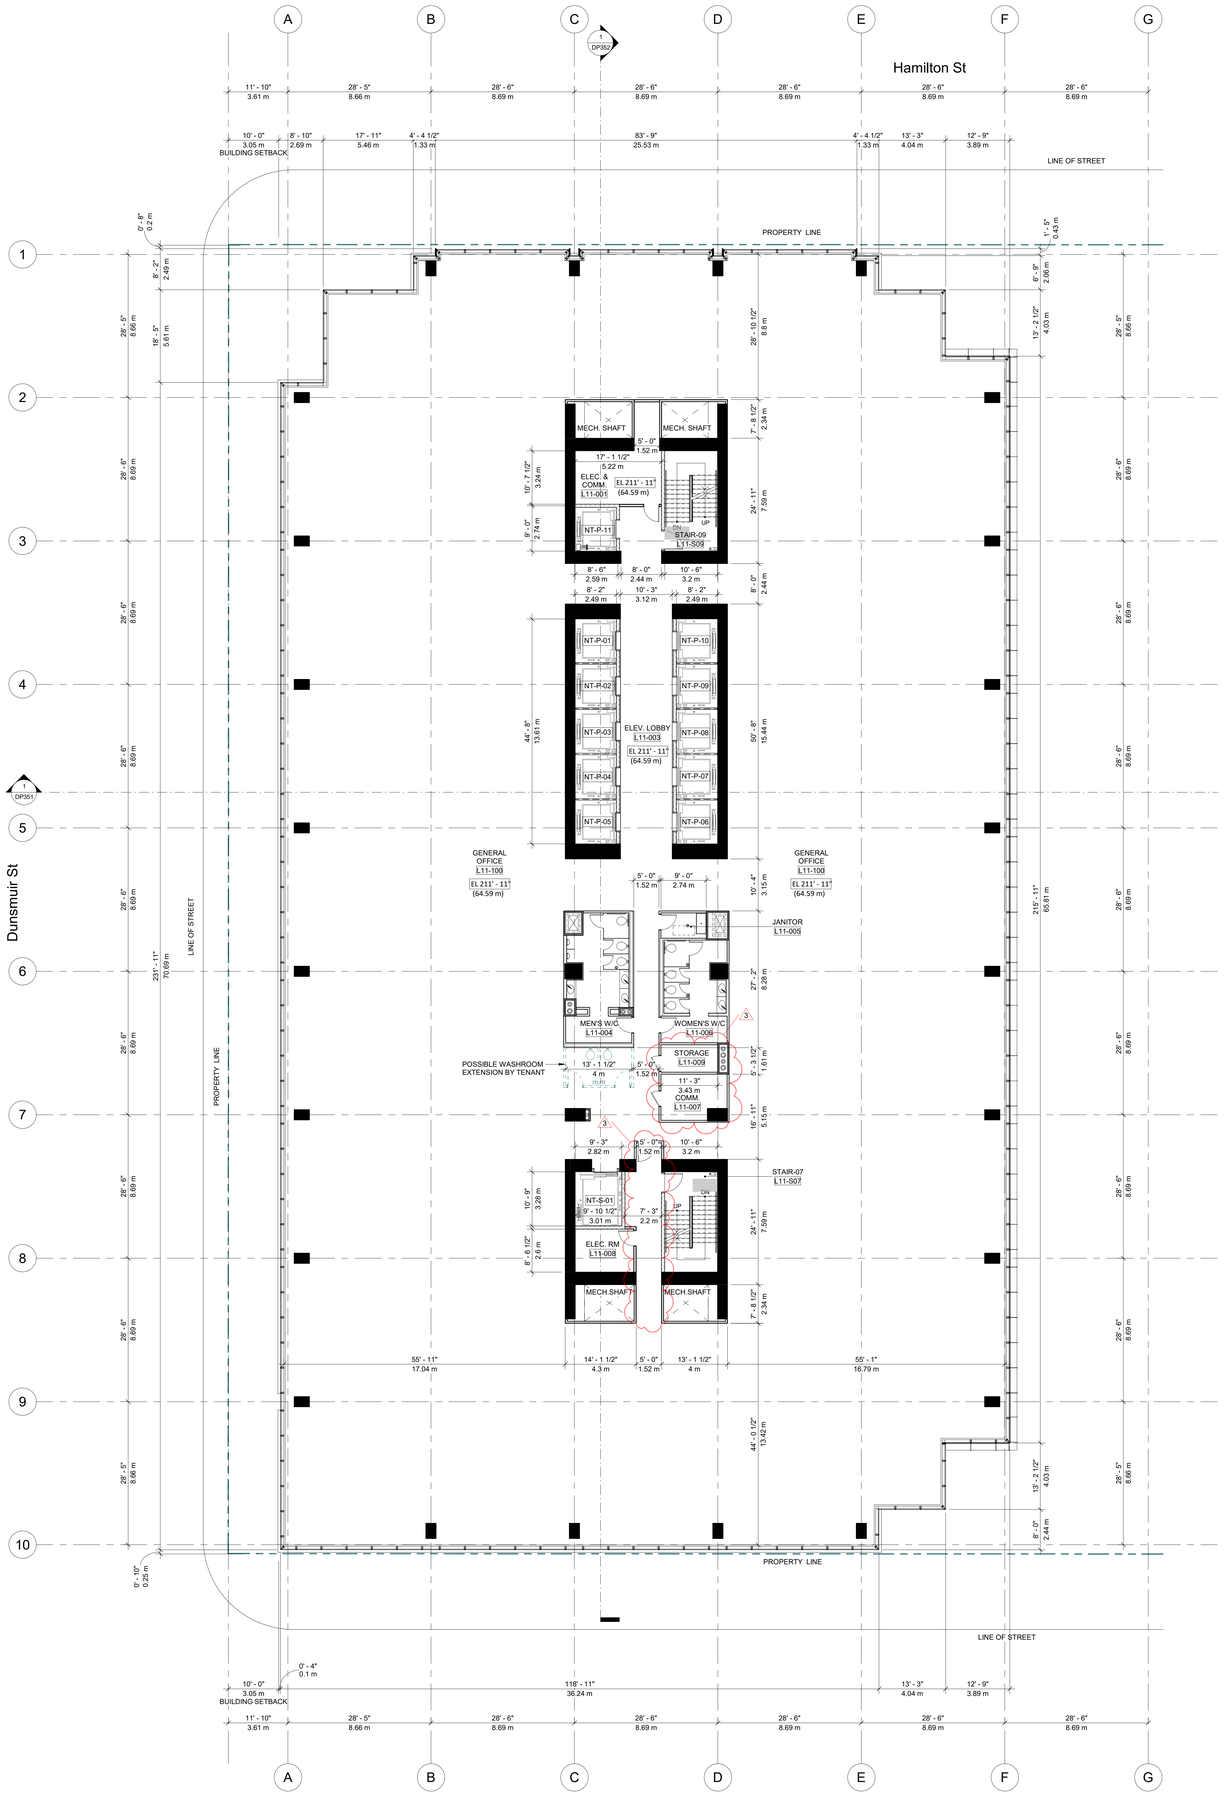


1 DP414 ENLARGED FLOOR PLAN - LEVEL 11 - OFFICE - NORTH
SCALE: 3/32" = 1'-0"

2 DP414 ENLARGED FLOOR PLAN - LEVEL 11 - OFFICE - SOUTH
SCALE: 3/32" = 1'-0"

Scale: 1/8" = 1'-0"


MCM

**Musson Cattell Mackey Partnership**

Architects Designers Planners

Oceanic Plaza
1066 West Hastings Street
Suite 1900
Vancouver, British Columbia
Canada V6E 3X1
T. 604.687. 2990
F. 604. 687. 1771
MCMParchitects.com


PROJECT NORTH
TRUE NORTH

| | | |
|---|---|---|
| 3 | 2019/11/15 | ISSUED FOR DP MINOR AMENDMENT |
| 2 | 2019/12/16 | ISSUED FOR DP PRIOR TO RESPONSE |
| 1 | 2019/04/23 | ISSUED FOR DP |

Revisions 2019/11/15

Seal
POST ON GEORGIA

349 W. Georgia St.
Vancouver, BC

Project
Enlarged Plan
Level 11 - Office

Drawing

Scale 3/32" = 1'-0"

Project 217029

Sheet **DP414**

All rights reserved, property of Musson Cattell Mackey Partnership. Use or reproduction prohibited without prior written permission.



\\mcmparchitects.com\mcmdata$\Users\rkuo\217029_VPO_POD_ARCH_CEN_2019-10-11_rkuoCAJW9.rvt 2019-11-15 1:14:21 PM

1 DP415 ENLARGED FLOOR PLAN - LEVEL 12 TO 14 - OFFICE - NORTH
SCALE: 3/32" = 1'-0"

2 DP415 ENLARGED FLOOR PLAN - LEVEL 12 - OFFICE - SOUTH
SCALE: 3/32" = 1'-0"

Scale: 1/8" = 1'-0"


MCM

**Musson Cattell Mackey Partnership**

Architects Designers Planners

Oceanic Plaza
1066 West Hastings Street
Suite 1900
Vancouver, British Columbia
Canada V6E 3X1
T. 604.687. 2990
F. 604. 687. 1771
MCMParchitects.com


PROJECT NORTH
TRUE NORTH

| | | |
|---|---|---|
| 3 | 2019/11/15 | ISSUED FOR DP MINOR AMENDMENT |
| 2 | 2019/12/18 | ISSUED FOR DP PRIOR TO RESPONSE |
| 1 | 2019/04/23 | ISSUED FOR DP |

Revisions 2019/11/15

Seal

POST ON GEORGIA

349 W. Georgia St.
Vancouver, BC

Project

Enlarged Plan
Level 12 - Office

Drawing

Scale 3/32" = 1'-0"

Project 217029

Sheet **DP415**

All rights reserved, property of Musson Cattell Mackey Partnership. Use or reproduction prohibited without prior written permission.



\\mcmparchitects.com\mcmdata$\Users\rkuo\217029_VPO_POD_ARCH_CEN_2019-10-11_rkuoCAJW9.rvt 2019-11-15 1:14:32 PM

1 DP416 ENLARGED FLOOR PLANS - LEVEL 13 - OFFICE - NORTH
SCALE: 3/32" = 1'-0"

2 DP416 ENLARGED FLOOR PLAN - LEVEL 13 - OFFICE - SOUTH
SCALE: 3/32" = 1'-0"


MCM

**Musson Cattell Mackey Partnership**

Architects Designers Planners

Oceanic Plaza
1066 West Hastings Street
Suite 1900
Vancouver, British Columbia
Canada V6E 3X1
T. 604.687. 2990
F. 604. 687. 1771
MCMParchitects.com


PROJECT NORTH
TRUE NORTH

| | | |
|---|---|---|
| 3 | 2019/11/15 | ISSUED FOR DP MINOR AMENDMENT |
| 2 | 2019/12/12 | ISSUED FOR DP PRIOR TO RESPONSE |
| 1 | 2019/04/23 | ISSUED FOR DP |

Revisions 2019/11/15

Seal

POST ON GEORGIA

349 W. Georgia St.
Vancouver, BC

Project

Enlarged Plan Levels 13-17 - Office (Typical)

Drawing

Scale 3/32" = 1'-0"

Project 217029

Sheet **DP416**

Scale: 1/8" = 1'-0"

All rights reserved, property of Musson Cattell Mackey Partnership. Use or reproduction prohibited without prior written permission.



\\mcmparchitects.com\mcmdata$\Users\rkuo\217029_VPO_POD_ARCH_CEN_2019-10-11_rkuoCAJW9.rvt 2019-11-15 1:14:43 PM