


1 DP417 ENLARGED FLOOR PLAN - LEVEL 18 - OFFICE - NORTH
SCALE: 3/32" = 1'-0"

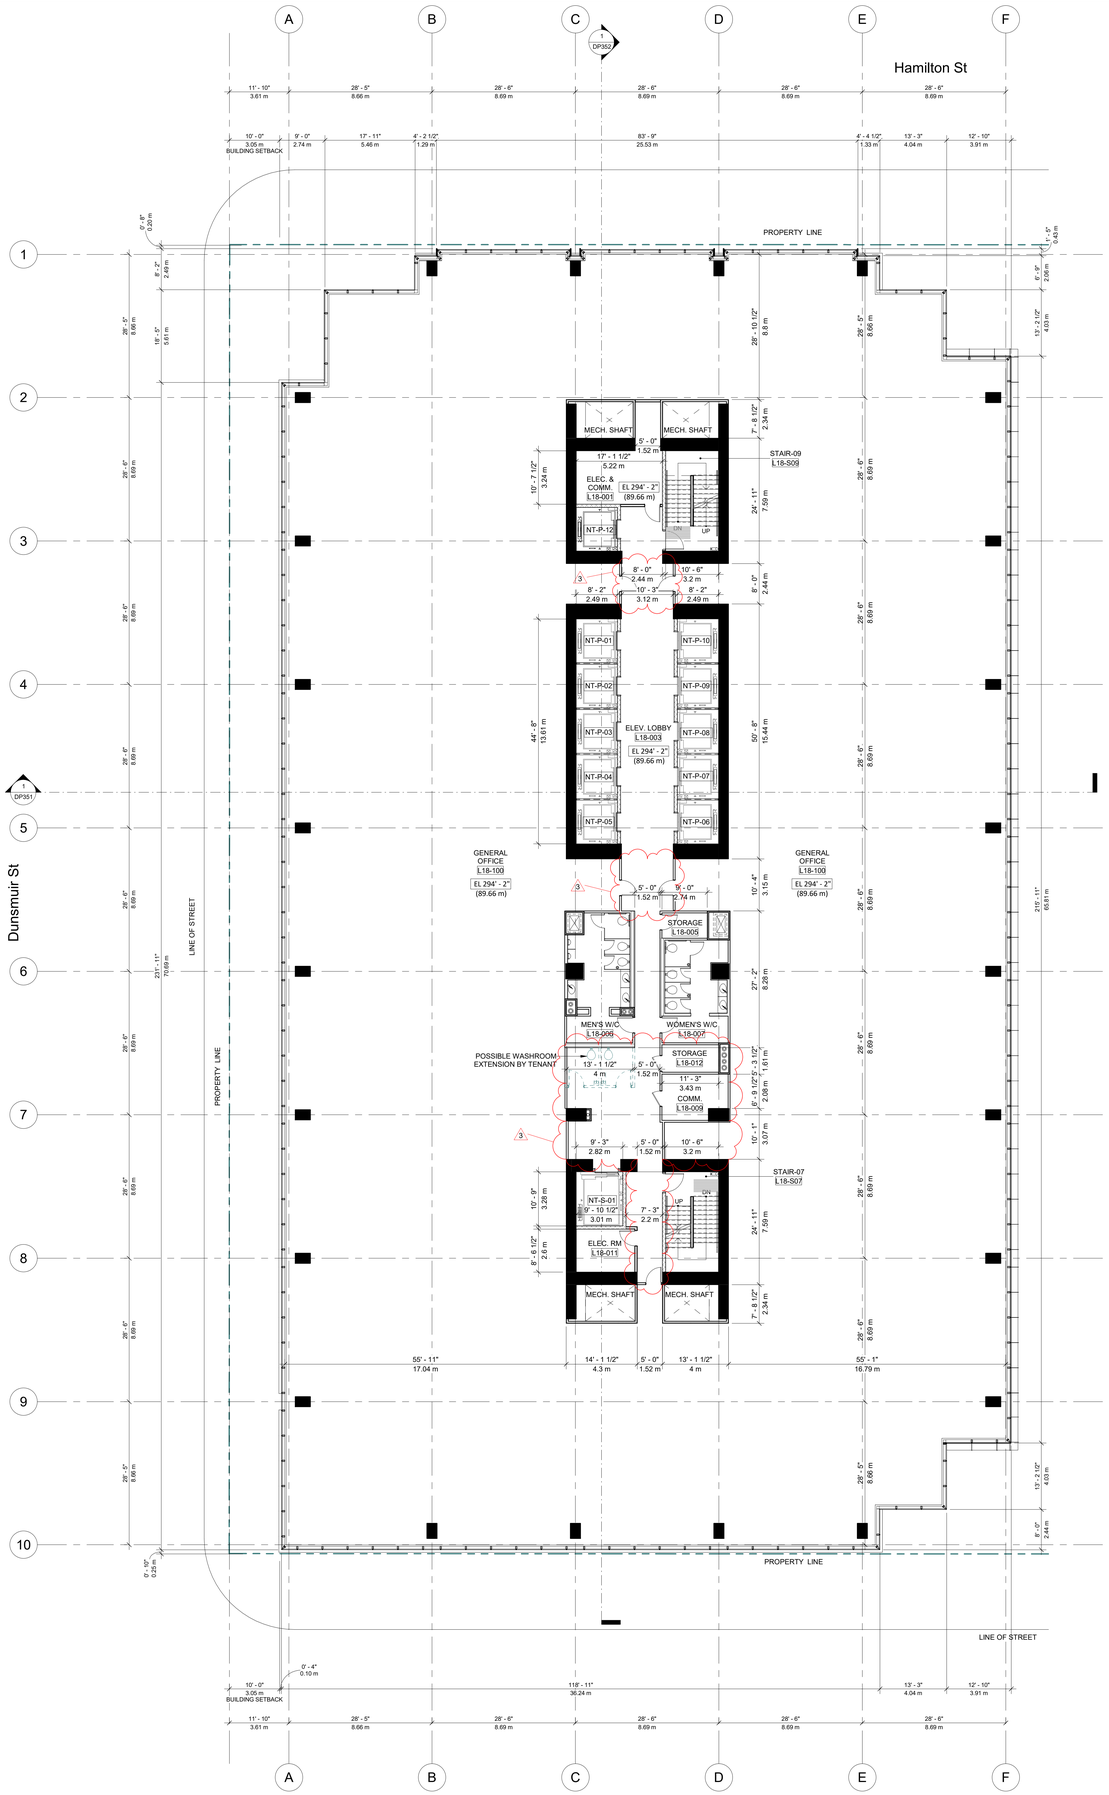

2 DP417 ENLARGED FLOOR PLAN - LEVEL 18 - OFFICE -SOUTH
SCALE: 3/32" = 1'-0"

8' - 0" 0 8' - 0" 16' - 0" 24' - 0"
Scale: 1/8" = 1'-0"

MCM

Musson Cattell Mackey Partnership

Architects Designers Planners

Oceanic Plaza
1066 West Hastings Street
Suite 1900
Vancouver, British Columbia
Canada V6E 3X1
T. 604.687. 2990
F. 604. 687. 1771
MCMParchitects.com

PROJECT NORTH
TRUE NORTH

3	2019/11/15	ISSUED FOR DP MINOR AMENDMENT
2	2019/12/10	ISSUED FOR DP PRIOR TO RESPONSE
1	2019/04/23	ISSUED FOR DP

Revisions 2019/11/15

Seal

POST ON GEORGIA

349 W. Georgia St.
Vancouver, BC

Project

Enlarged Plan
Level 18 - Office

Drawing


Scale 3/32" = 1'-0"

Project 217029


Sheet DP417

All rights reserved, property of Musson Cattell Mackey Partnership. Use or reproduction prohibited without prior written permission.

\\mcmparchitects.com\mcmdata$\Users\rkuo\217029_VPO_POD_ARCH_CEN_2019-10-11_rkuoCAJW9.rvt 2019-11-15 1:14:54 PM

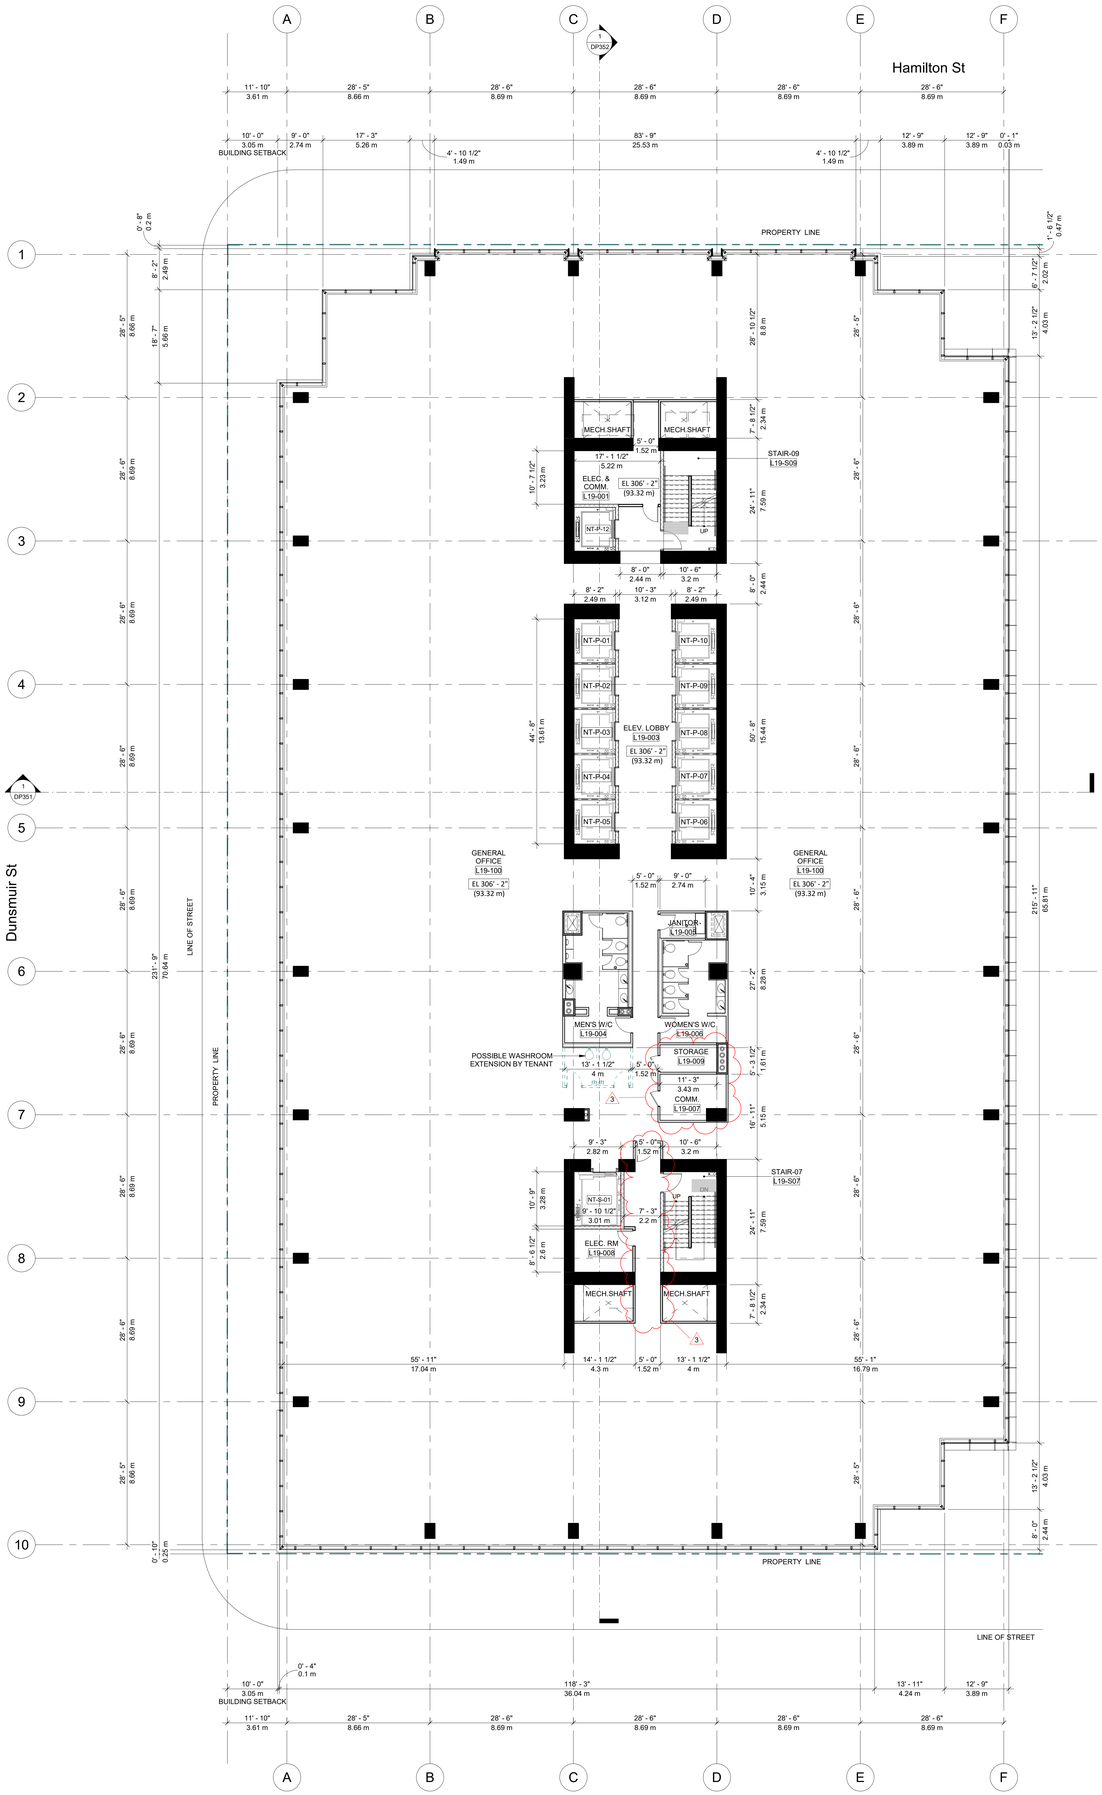

1 DP418 ENLARGED FLOOR PLAN - LEVEL 19 - OFFICE - NORTH
SCALE: 3/32" = 1'-0"

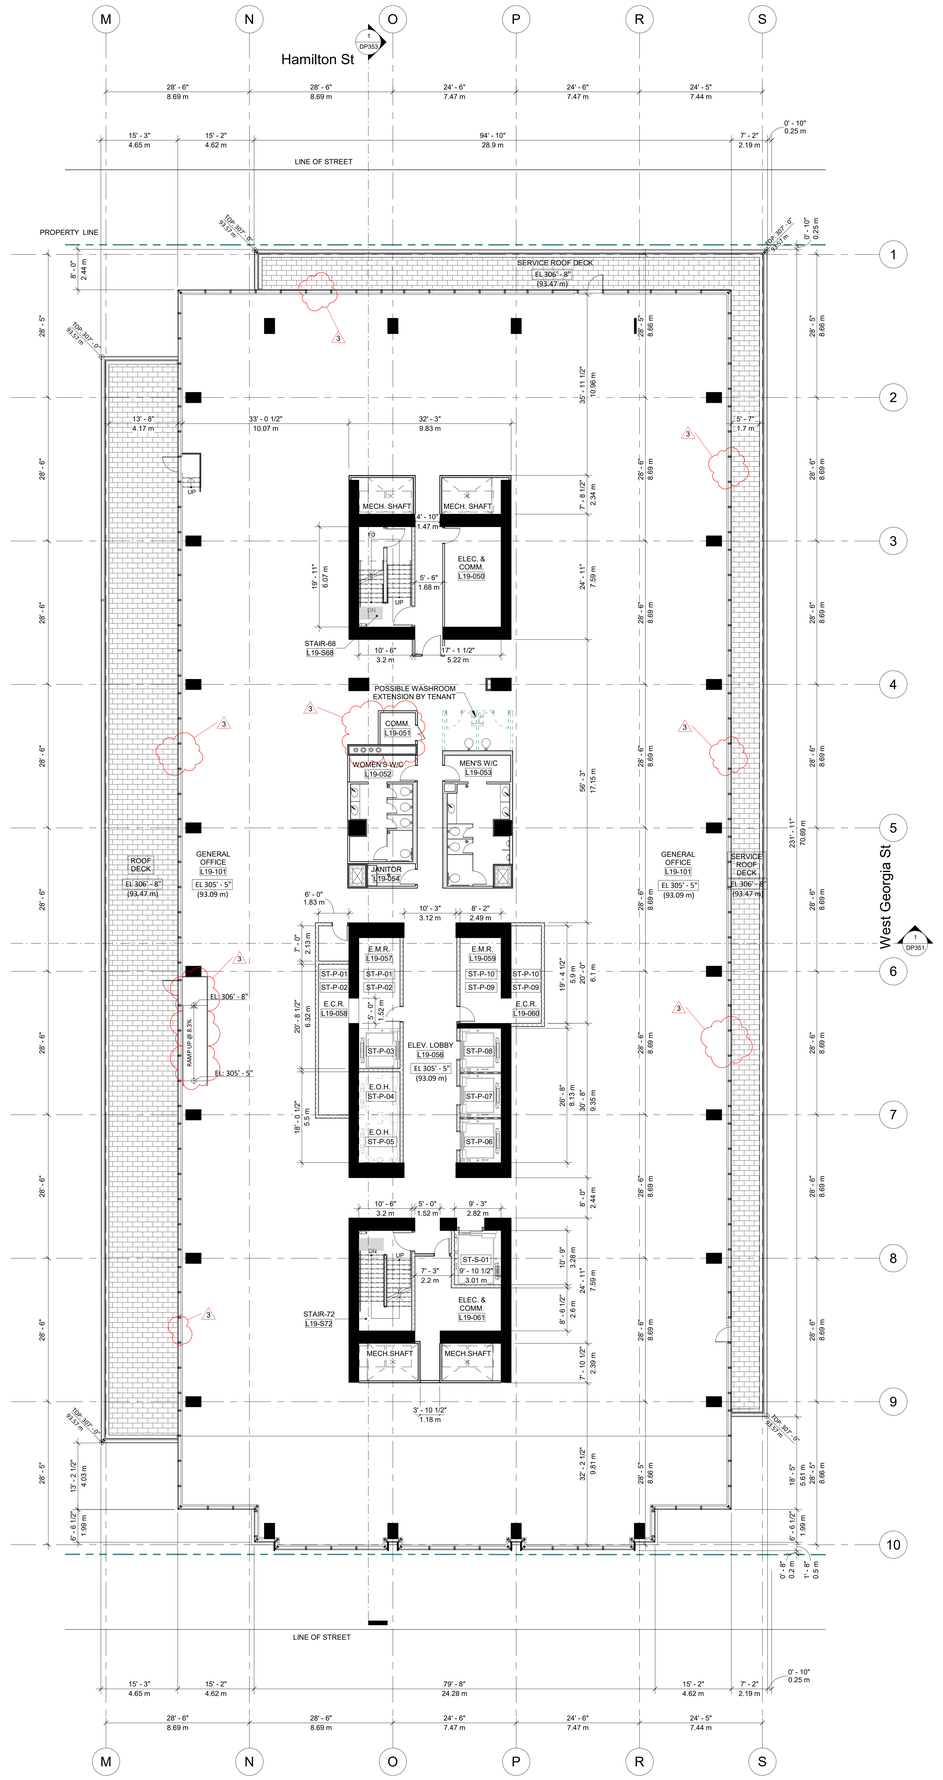

2 DP418 ENLARGED FLOOR PLAN - LEVEL 19 - OFFICE - SOUTH
SCALE: 3/32" = 1'-0"

Scale: 1/8" = 1'-0"

MCM

Musson Cattell Mackey Partnership

Architects Designers Planners

Oceanic Plaza
1066 West Hastings Street
Suite 1900
Vancouver, British Columbia
Canada V6E 3X1
T. 604.687. 2990
F. 604. 687. 1771
MCMParchitects.com

PROJECT NORTH
TRUE NORTH

3	2019/11/15	ISSUED FOR DP MINOR AMENDMENT
2	2019/12/12	ISSUED FOR DP PRIOR TO RESPONSE
1	2019/04/23	ISSUED FOR DP

Revisions 2019/11/15

Seal

POST ON GEORGIA

349 W. Georgia St.
Vancouver, BC

Project

Enlarged Plan
Level 19 - Office

Drawing

Scale 3/32" = 1'-0"


Project 217029

DP418

Sheet


All rights reserved, property of Musson Cattell Mackey Partnership. Use or reproduction prohibited without prior written permission.

\\mcmparchitects.com\mcmdata$\Users\rkuo\217029_VPO_POD_ARCH_CEN_2019-10-11_rkuoCAJW9.rvt 2019-11-15 1:15:05 PM

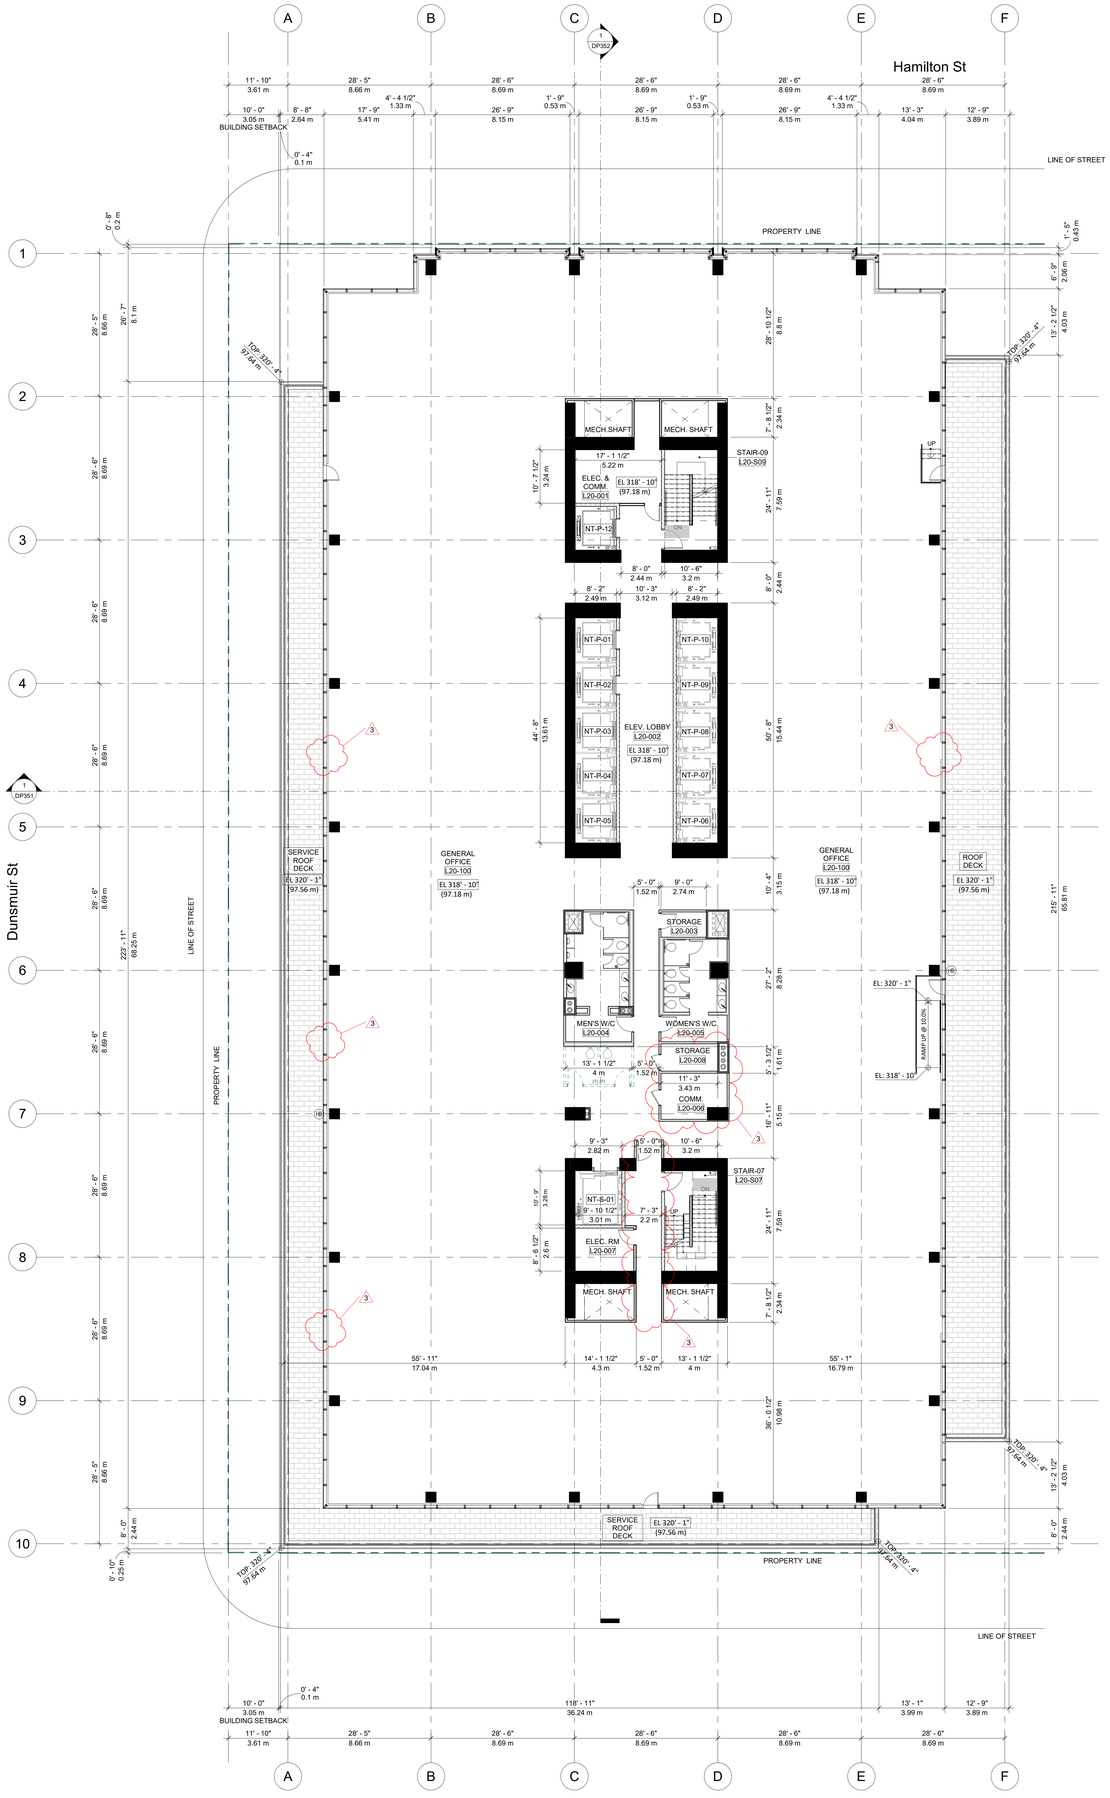

1 DP351

1 DP419 ENLARGED FLOOR PLAN - LEVEL 20 - OFFICE - NORTH
SCALE: 3/32" = 1'-0"

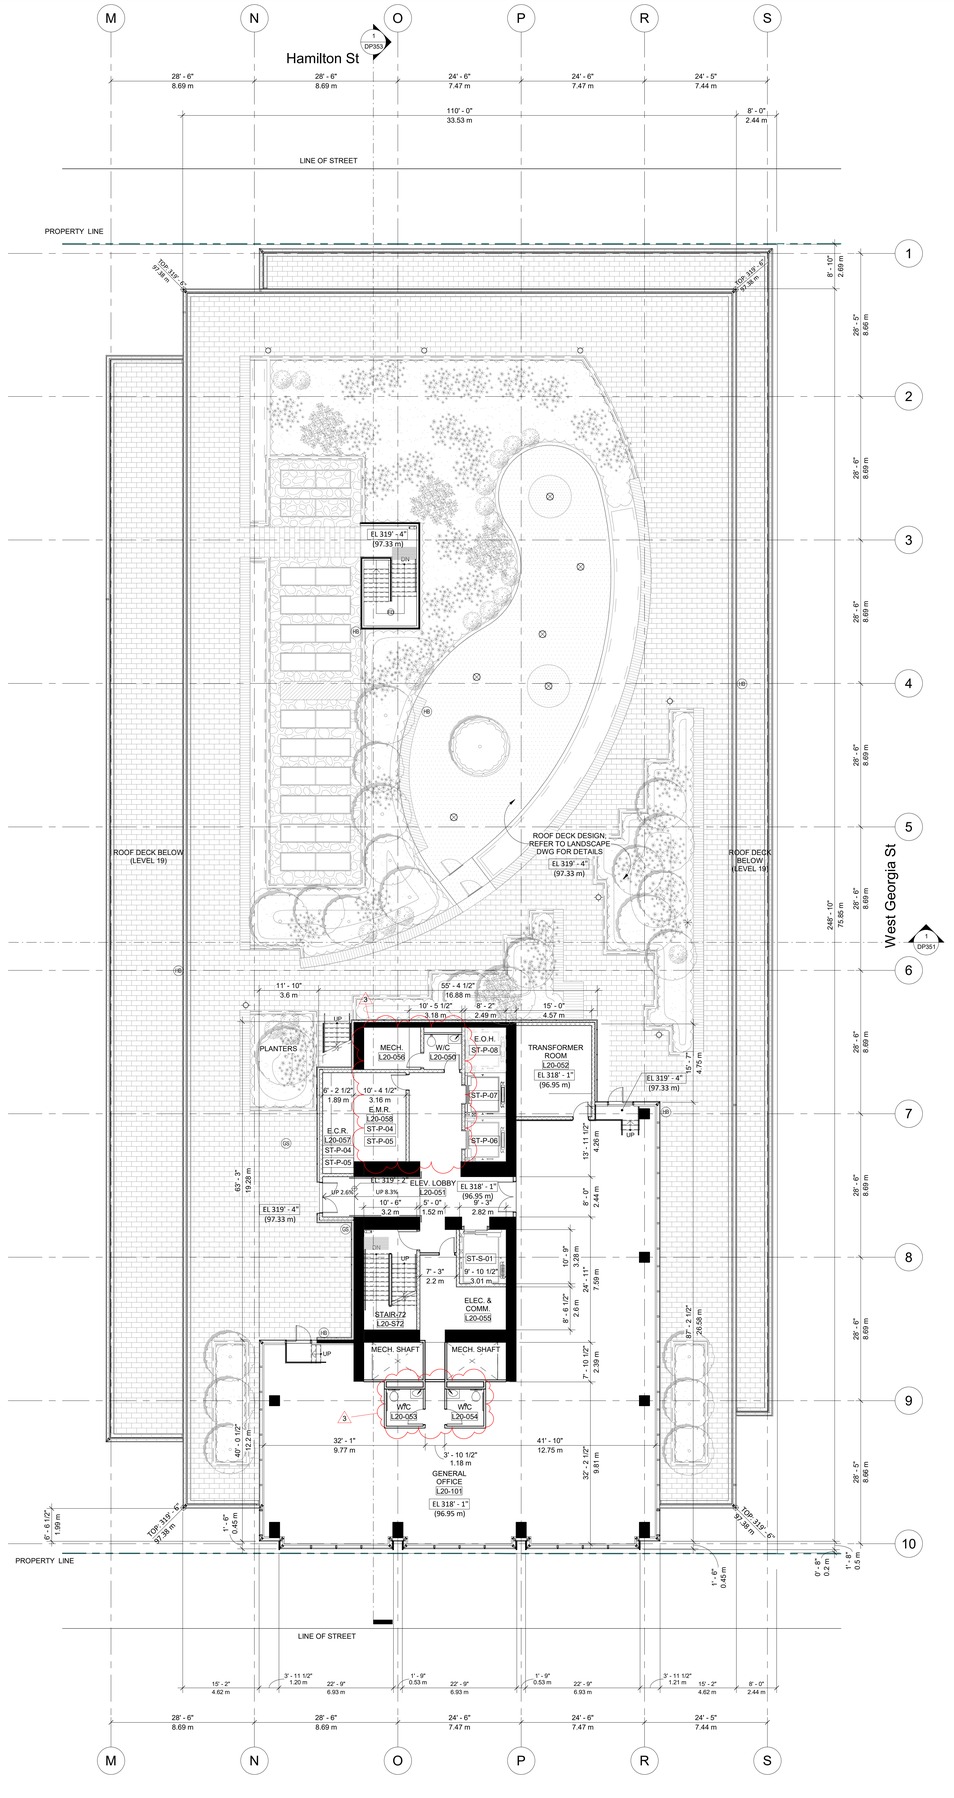

2 DP419 ENLARGED FLOOR PLAN - LEVEL 20 - OFFICE - SOUTH
SCALE: 3/32" = 1'-0"

Scale: 1/8" = 1'-0"

All rights reserved, property of Musson Cattell Mackey Partnership. Use or reproduction prohibited without prior written permission.

MCM

Musson Cattell Mackey Partnership

Architects Designers Planners

Oceanic Plaza
1066 West Hastings Street
Suite 1900
Vancouver, British Columbia
Canada V6E 3X1
T. 604.687. 2990
F. 604. 687. 1771
MCMParchitects.com

PROJECT NORTH
TRUE NORTH

3	2019/11/15	ISSUED FOR DP MINOR AMENDMENT
2	2019/12/10	ISSUED FOR DP PRIOR TO RESPONSE
1	2019/04/23	ISSUED FOR DP

Revisions 2019/11/15

Seal

POST ON GEORGIA

349 W. Georgia St.
Vancouver, BC

Project


Enlarged Plan
Level 20 - Office


Drawing

Scale 3/32" = 1'-0"

Project 217029

DP419
Sheet

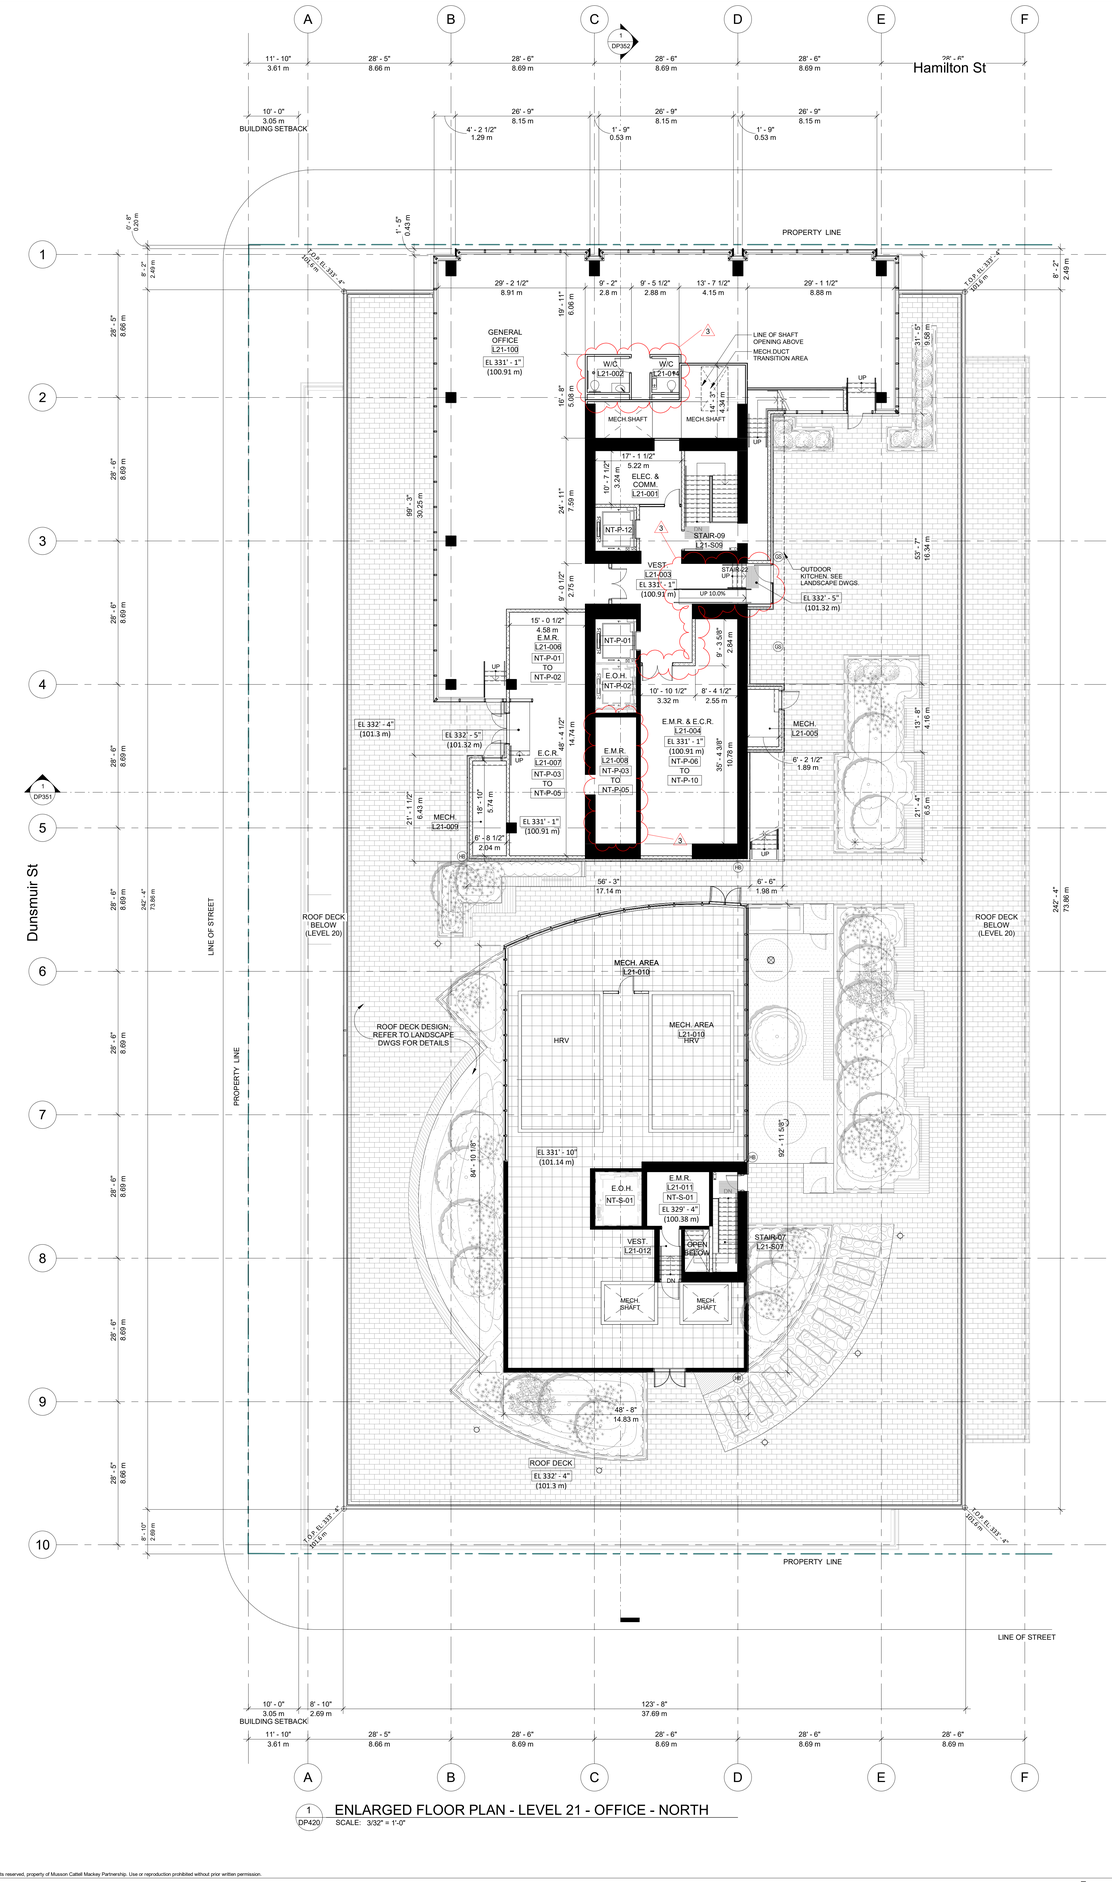

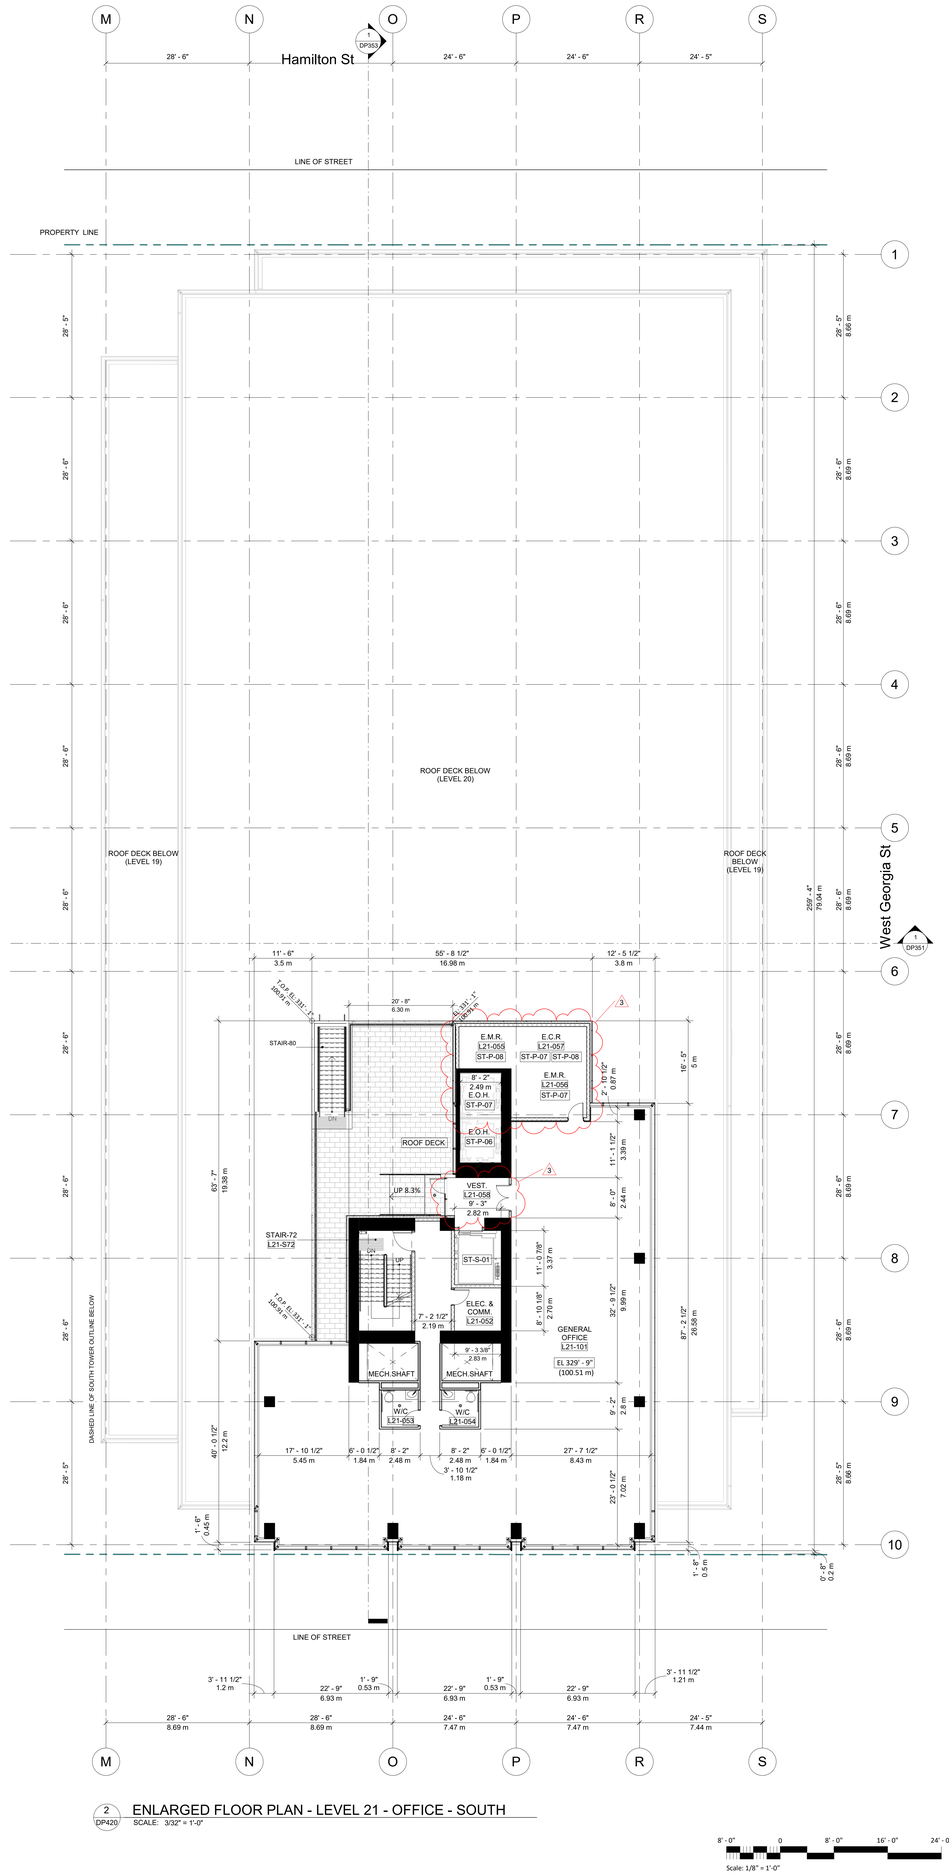

MCM

Musson Cattell Mackey Partnership

Architects Designers Planners

Oceanic Plaza
1066 West Hastings Street
Suite 1900
Vancouver, British Columbia
Canada V6E 3X1
T. 604.687. 2990
F. 604. 687. 1771
MCMParchitects.com

PROJECT NORTH
TRUE NORTH

3	2019/11/15	ISSUED FOR DP MINOR AMENDMENT
2	2019/12/10	ISSUED FOR DP PRIOR TO RESPONSE
1	2019/04/23	ISSUED FOR DP

Revisions 2019/11/15

Seal

POST ON GEORGIA

349 W. Georgia St.
Vancouver, BC

Project

Enlarged Plan
Level 21 - Office

Drawing

Scale 3/32" = 1'-0"


Project 217029

DP420


Sheet

Scale: 1/8" = 1'-0"

All rights reserved, property of Musson Cattell Mackey Partnership. Use or reproduction prohibited without prior written permission.

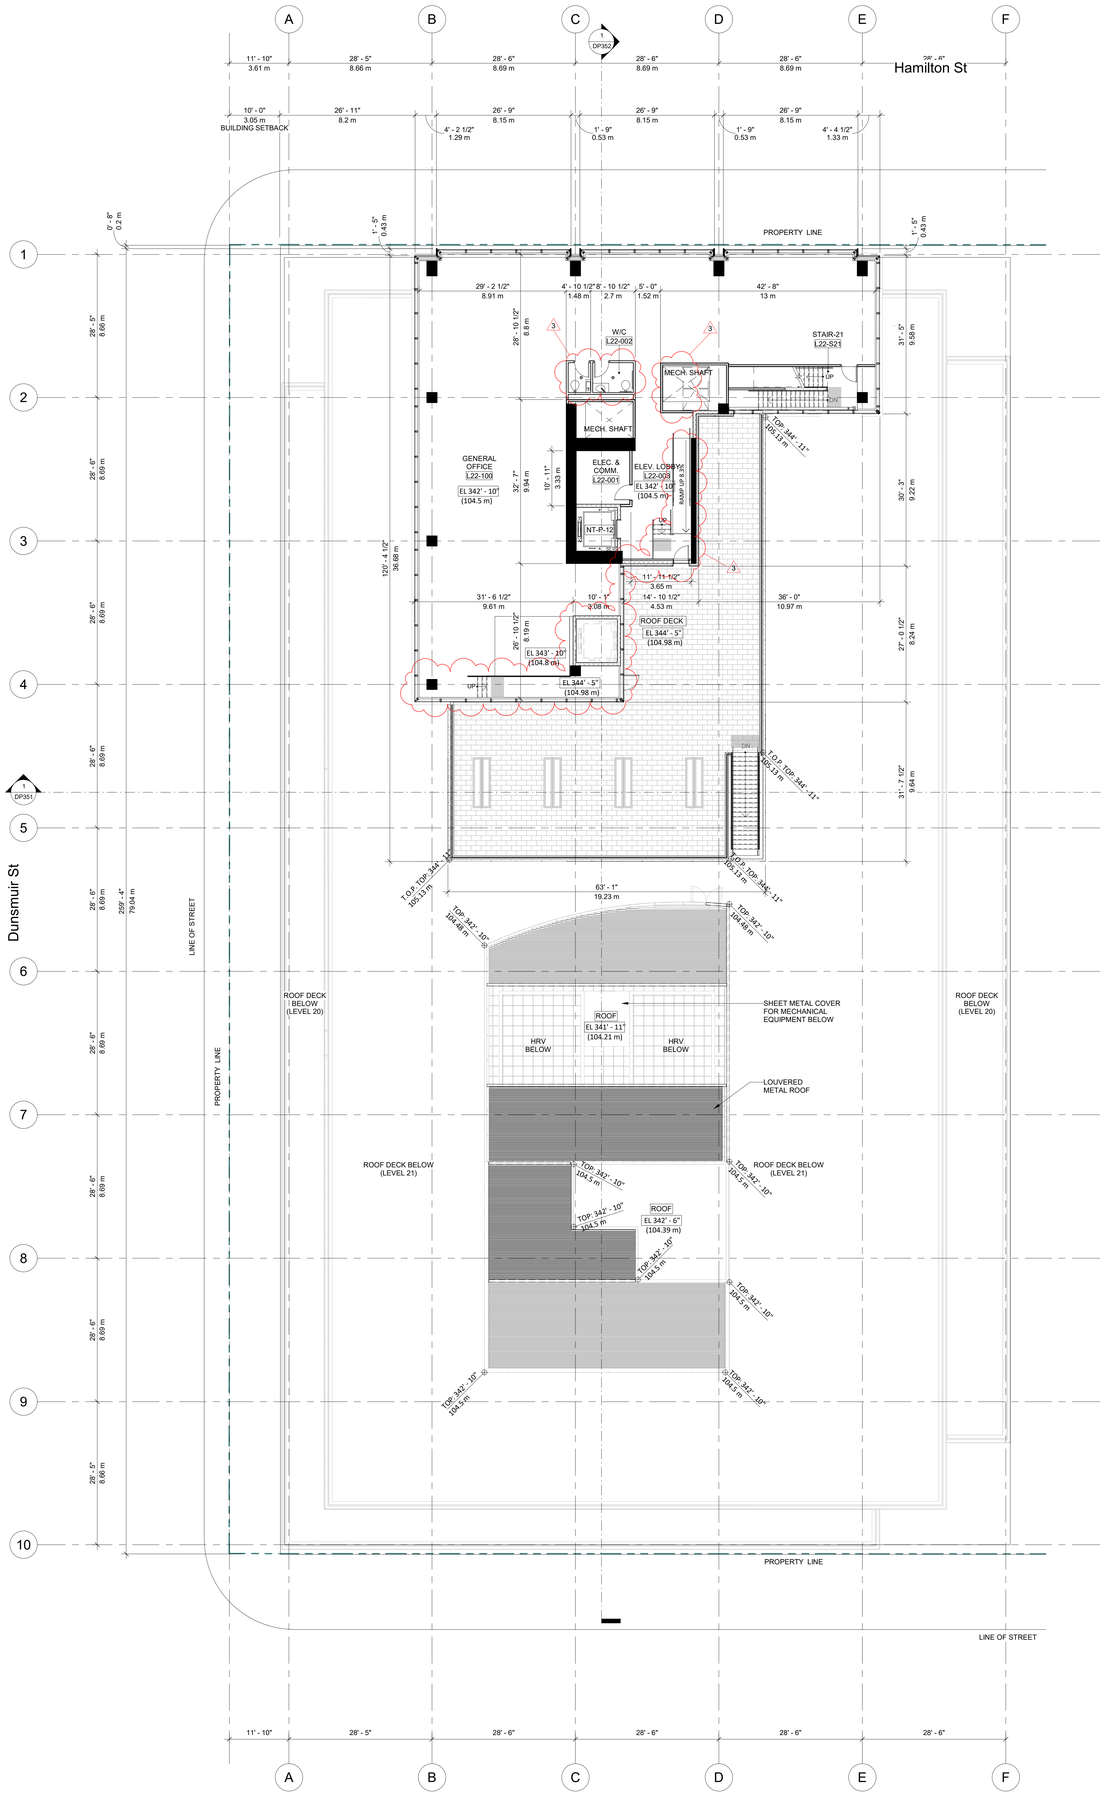

1 DP421 ENLARGED FLOOR PLAN - LEVEL 22 - OFFICE - NORTH
SCALE: 3/32" = 1'-0"

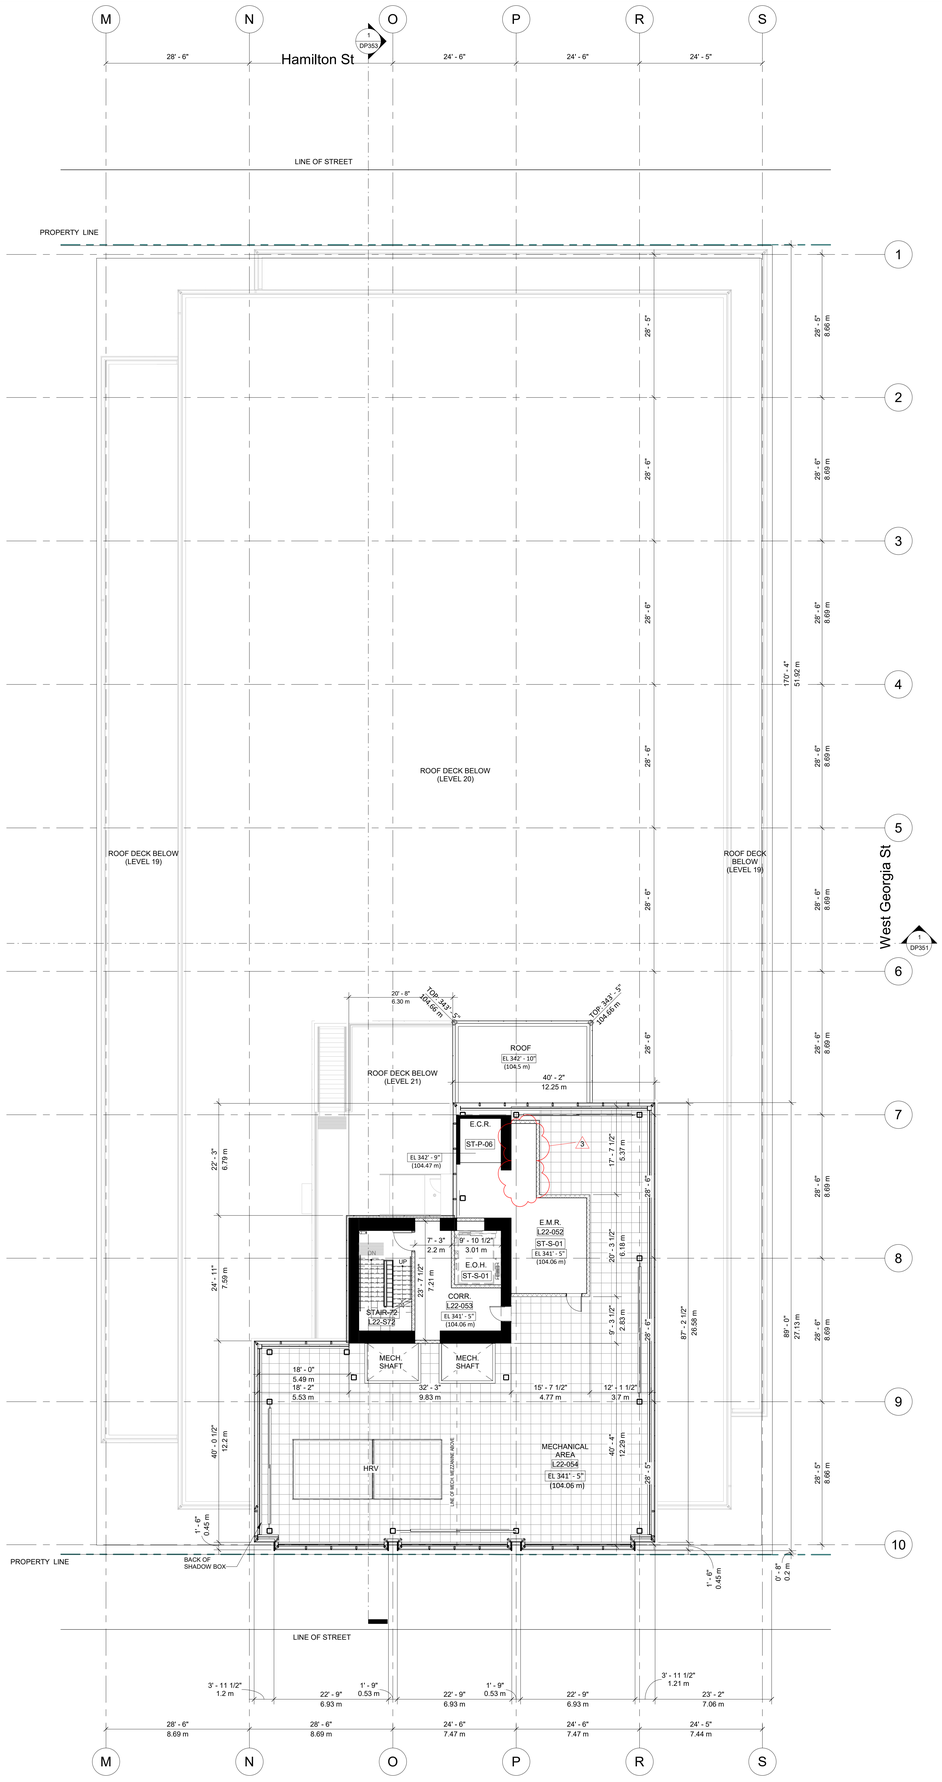

2 DP421 ENLARGED FLOOR PLAN - LEVEL 22 - MECHANICAL - SOUTH
SCALE: 3/32" = 1'-0"

8' - 0" 0 8' - 0" 16' - 0" 24' - 0"
Scale: 1/8" = 1'-0"

All rights reserved, property of Musson Cattell Mackey Partnership. Use or reproduction prohibited without prior written permission.

MCM
Musson Cattell Mackey Partnership
Architects Designers Planners
Oceanic Plaza
1066 West Hastings Street
Suite 1900
Vancouver, British Columbia
Canada V6E 3X1
T. 604.687. 2990
F. 604. 687. 1771
MCMParchitects.com

PROJECT NORTH
TRUE NORTH

3	2019/11/15	ISSUED FOR DP MINOR AMENDMENT
2	2019/12/10	ISSUED FOR DP PRIOR TO RESPONSE
1	2019/04/23	ISSUED FOR DP

Revisions 2019/11/15

Seal

POST ON GEORGIA

349 W. Georgia St.
Vancouver, BC

Project

Enlarged Plan
Level 22 - Office


Drawing

Scale 3/32" = 1'-0"

Project 217029

Sheet DP421

\\mcmparchitects.com\mcmdata$\Users\rkuo\217029_VPO_POD_ARCH_CEN_2019-10-11_rkuoCAJW9.rvt 2019-11-15 1:15:40 PM

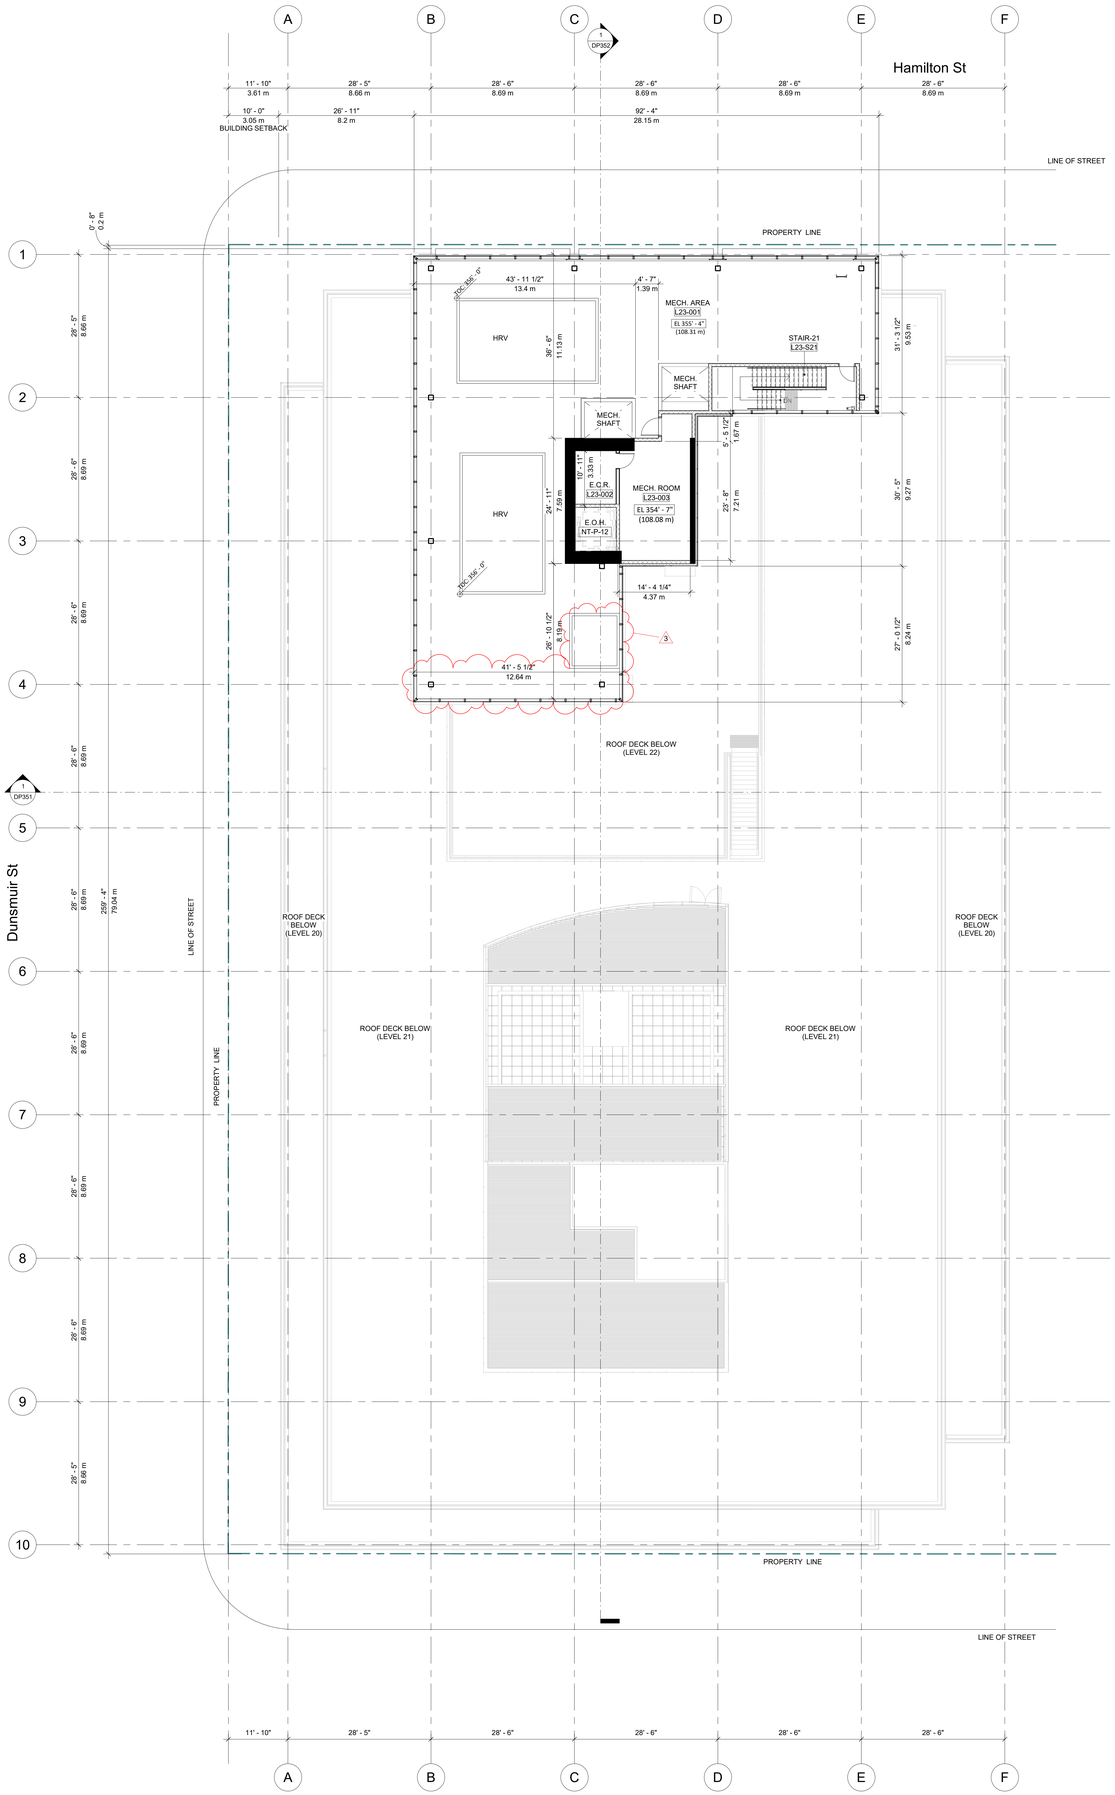

1 DP422 ENLARGED FLOOR PLAN - LEVEL 23 - MECHANICAL -NORTH
SCALE: 3/32" = 1'-0"



2 DP422 LEVEL 23 - MECHANICAL - Enlarged South - DP
SCALE: 3/32" = 1'-0"

8' - 0" 0 8' - 0" 16' - 0" 24' - 0"
Scale: 1/8" = 1'-0"

All rights reserved, property of Musson Cattell Mackey Partnership. Use or reproduction prohibited without prior written permission.

MCM
Musson Cattell Mackey Partnership
Architects Designers Planners
Oceanic Plaza
1066 West Hastings Street
Suite 1900
Vancouver, British Columbia
Canada V6E 3X1
T. 604.687. 2990
F. 604. 687. 1771
MCMParchitects.com

PROJECT NORTH
TRUE NORTH

3	2019/11/15	ISSUED FOR DP MINOR AMENDMENT
2	2019/12/10	ISSUED FOR DP PRIOR TO RESPONSE
1	2019/04/23	ISSUED FOR DP

Revisions 2019/11/15

Seal

POST ON GEORGIA

349 W. Georgia St.
Vancouver, BC

Project

Enlarged Plan
Level 23 -
Mechanical


Drawing

Scale 3/32" = 1'-0"

Project 217029

Sheet DP422

\\mcmparchitects.com\mcmdata$\Users\rkuo\217029_VPO_POD_ARCH_CEN_2019-10-11_rkuoCAJW9.rvt 2019-11-15 1:15:51 PM

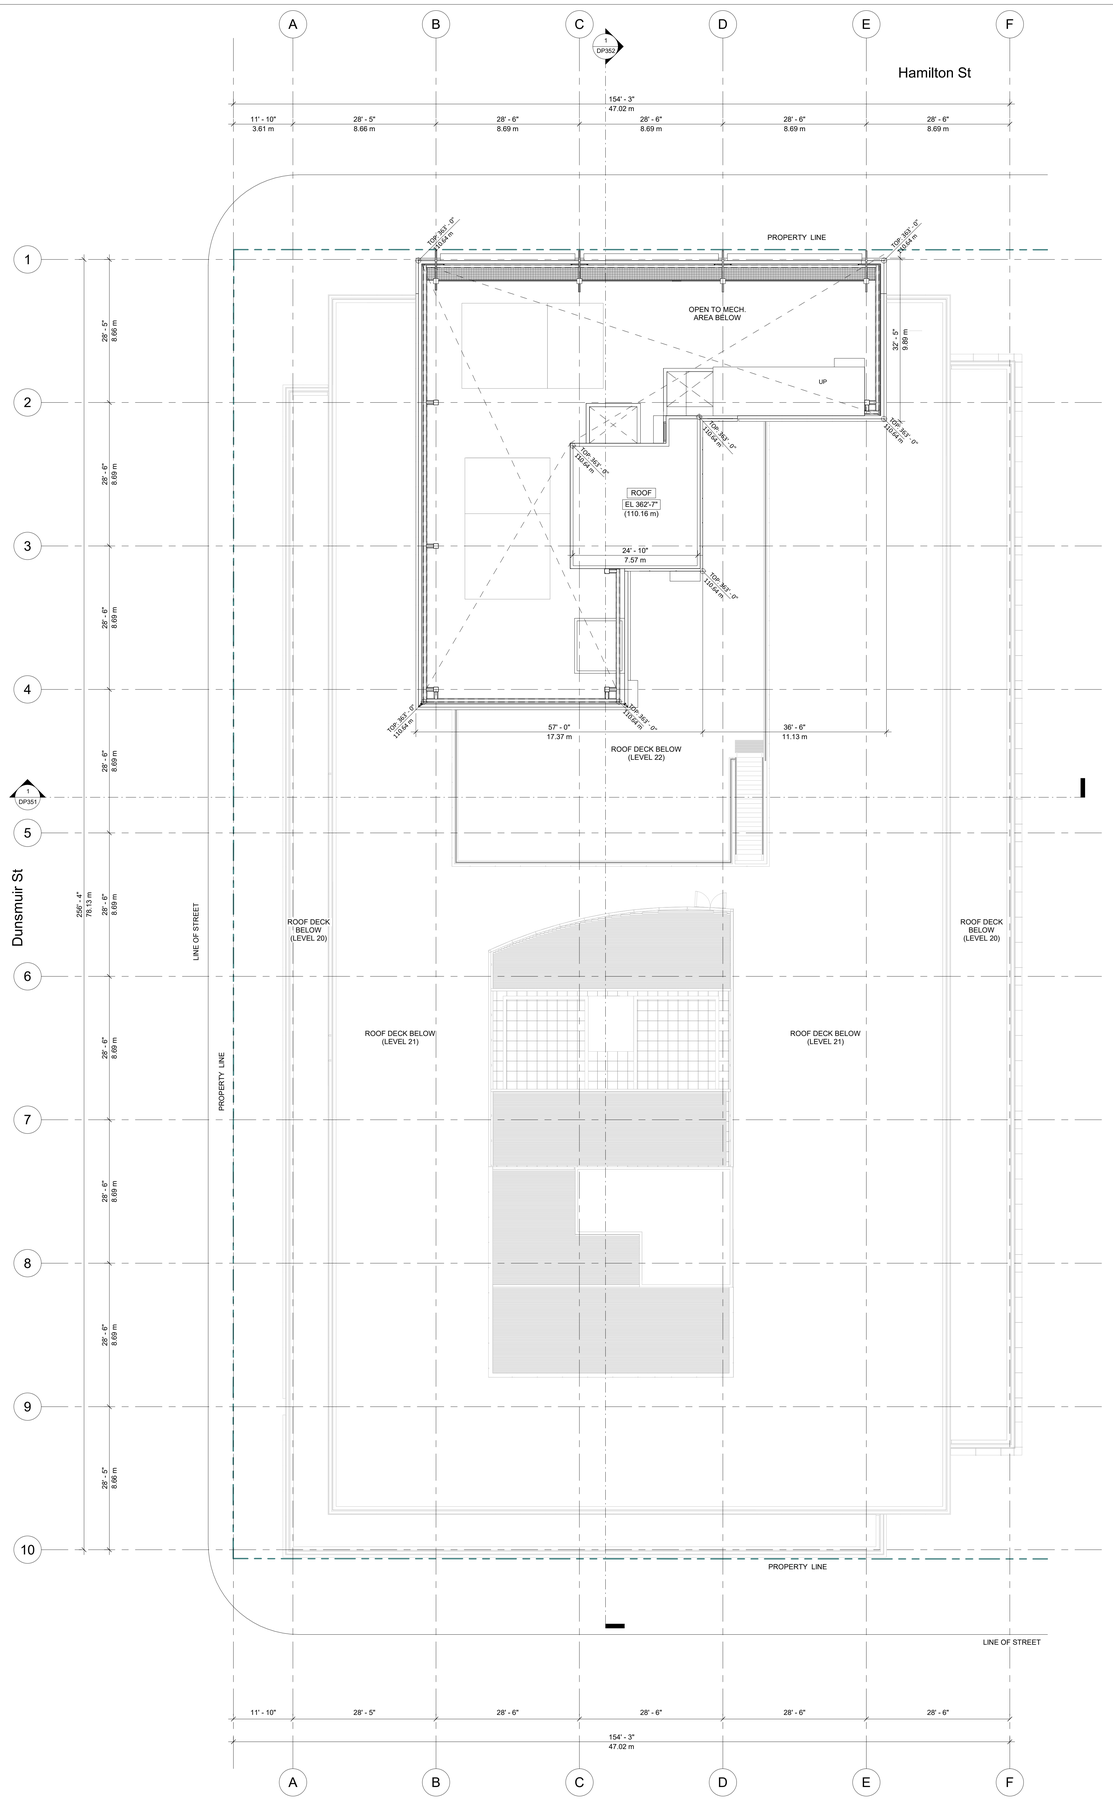



Musson Cattell Mackey Partnership

Architects Designers Planners

Oceanic Plaza
1066 West Hastings Street
Suite 1900
Vancouver, British Columbia
Canada V6E 3X1
T. 604.687. 2990
F. 604. 687. 1771
MCMParchitects.com

PROJECT NORTH
TRUE NORTH

3	2019/11/15	ISSUED FOR DP MINOR AMENDMENT
2	2019/10/18	ISSUED FOR DP PRIOR TO RESPONSE
1	2019/04/23	ISSUED FOR DP

Revisions 2019/11/15

Seal

POST ON GEORGIA

349 W. Georgia St.
Vancouver, BC

Project

Enlarged Plan
Roof Level

Drawing

Scale 3/32" = 1'-0"

Project 217029


DP423

Sheet


8' - 0" 0 8' - 0" 16' - 0" 24' - 0"
Scale: 1/8" = 1'-0"

All rights reserved, property of Musson Cattell Mackey Partnership. Use or reproduction prohibited without prior written permission.


\\mcmparchitects.com\mcmdata$\Users\rkuo\217029_VPO_POD_ARCH_CEN_2019-10-11_rkuoCAJW9.rvt 2019-11-15 1:16:03 PM

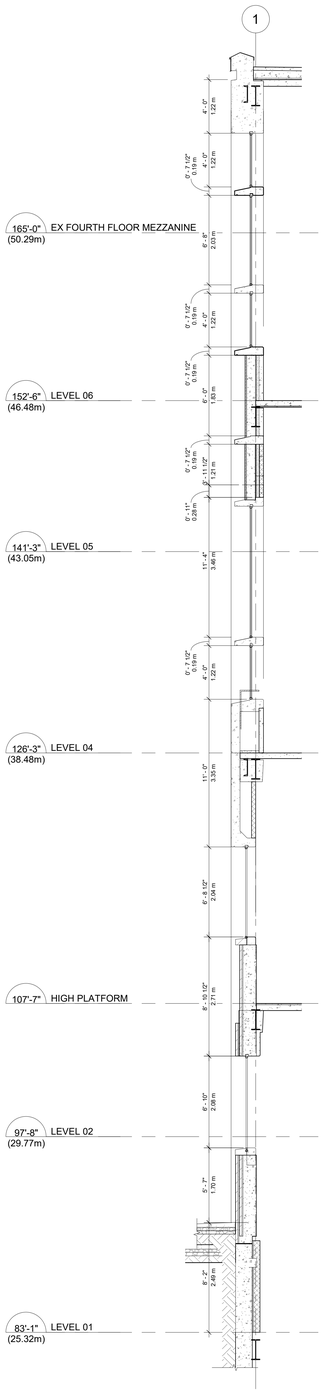


Existing Podium
Wall Section 1 - Hamilton St
1 / DP811 SCALE: 1/4" = 1'-0"

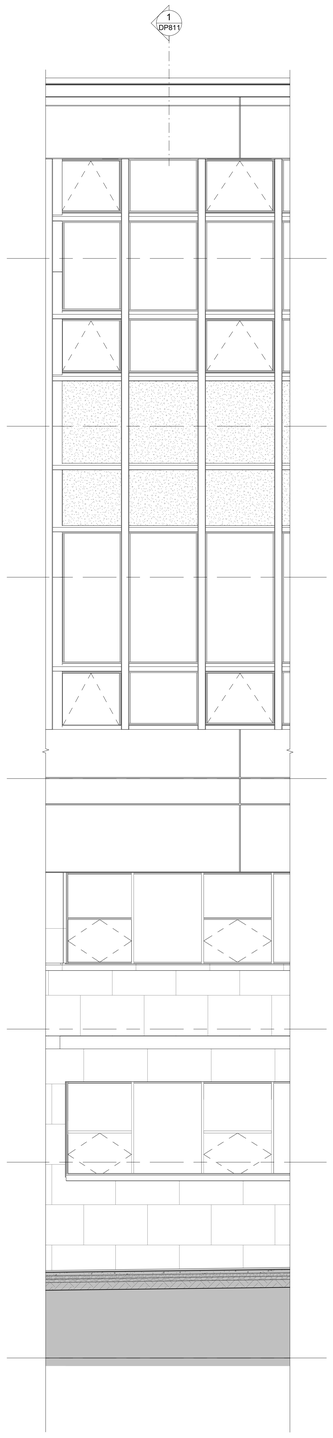


Existing Podium
Elevation 1 - Hamilton St
2 / DP811 SCALE: 1/4" = 1'-0"

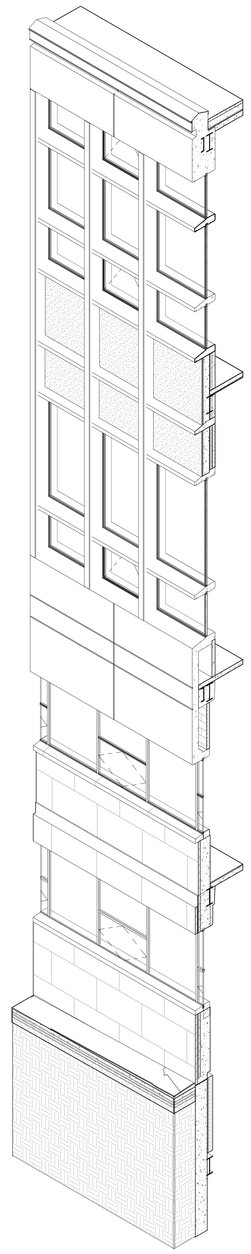


Existing Podium
Axonometric 1
3 / DP811 SCALE:

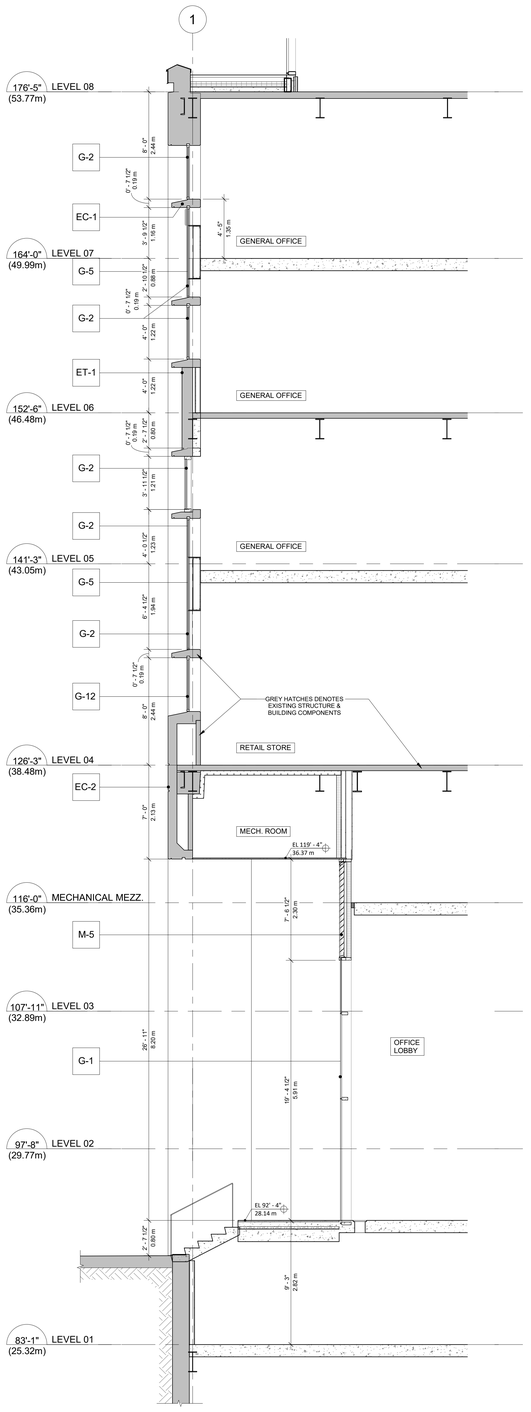


Proposed Podium
Wall Section 1 - Hamilton St
4 / DP811 SCALE: 1/4" = 1'-0"

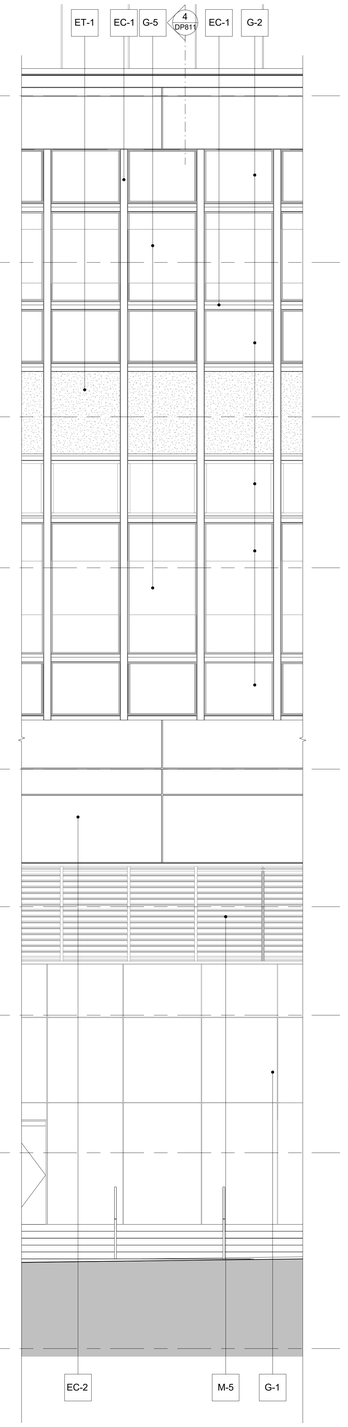

Proposed Podium
Elevation 1 - Hamilton St
5 / DP811 SCALE: 1/4" = 1'-0"

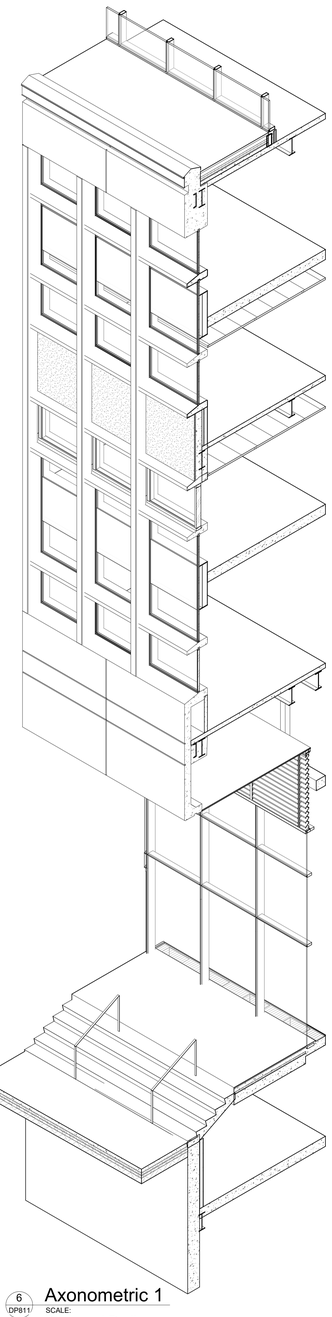

6 / DP811 SCALE:
Proposed Podium
Axonometric 1

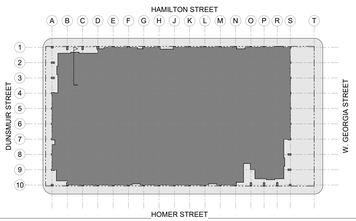

MATERIALS LEGEND

EXISTING MATERIALS

GLAZING
- EG-1 SINGLE PANE WINDOW IN ALUMINIUM FRAME TO REMAIN

TILE
- ET-1 RED TERRACOTTA
- ET-2 BLUE TERRACOTTA

CONCRETE
- EC-1 CONCRETE MULLIONS
- EC-2 ARCHITECTURAL CONCRETE
- EC-3 PRECAST CONCRETE

STONE
- ES-1 PINK GRANITE
- ES-2 GREY GRANITE FACED COLUMNS

CANOPY
- ECA-1 ALUMINUM CONCRETE CANOPY

NEW MATERIALS


GLAZING
- G-1 DOUBLE GLAZED 4 SIDE SSG, W/ CURTAIN WALL MULLION
- G-2 DOUBLE GLAZED UNIT IN EXISTING ALUM. FRAME
- G-3 GLASS LOUVER IN EXISTING ALUM. FRAME
- G-4 TRIPLE GLAZED 4 SIDED SSG W/ CURTAINWALL MULLION
- G-5 DOUBLE GLAZED SPANDREL
- G-6 TOWER STRUCTURAL GLAZING W/ GLASS FIN & S.S SPIDER CONNECTIONS
- G-7 CLEAR GLASS GUARDRAIL
- G-8 18" DEEP GLASS SUNSHADE
- G-9 PODIUM STRUCTURAL GLASS FIN & S.S SPIDER CONNECTIONS (3)
- G-10 DOUBLE GLAZED 4 SIDE SSG, W/ CURTAIN WALL MULLION - ATRIUM ROOF
- G-11 DOUBLE GLAZED SPANDREL MECH. PENTHOUSE SCREEN
- G-12 DOUBLE GLAZED UNIT IN NEW ALUM. FRAME (3)
- SF SECURITY FILM

METAL
- M-1 ANODIZED ALUM. FRAME
- M-2 EXTENDED HORIZ. ANODIZED ALUM. MULLION CAP 4" x 6"
- M-4 METAL SPANDREL
- M-5 ANODIZED ALUM. LOUVERS
- M-6 GREY ALUM. COMPOSITE PANEL
- M-7 EXTENDED ANODIZED ALUM. SHAPE 4" x 6" ON OUTRIGGER ATTACHED TO VERT. MULLION (3)

CANOPIES
- CA-1 STEEL AND GLASS CANOPY
- CA-2 STEEL AND GLASS CANOPY C/W STAND-OFFS
- CA-3 METAL CANOPY (3)

CONCRETE
- C-1 ARCHITECTURAL CONCRETE

MISC.
- S-1 BLADE SIGNAGE
- S-2 ELECTRONIC SIGNAGE (TO BE PART OF SEPARATE PERMIT)

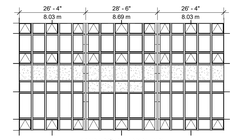

WINDOW TYPE 'B'



Scale: 1/8" = 1'-0"

All rights reserved, property of Musson Cattell Mackey Partnership. Use or reproduction prohibited without prior written permission.

MCM

Musson Cattell Mackey Partnership

Architects Designers Planners

Oceanic Plaza
1066 West Hastings Street
Suite 1900
Vancouver, British Columbia
Canada V6E 3X1
T. 604.687. 2990
F. 604. 687. 1771
MCMParchitects.com

3	2019/11/15	ISSUED FOR DP MINOR AMENDMENT
2	2019/12/02	ISSUED FOR DP PRIOR TO RESPONSE
1	2019/04/23	ISSUED FOR DP

Revisions 2019/11/15

Seal

POST ON GEORGIA

349 W. Georgia St.
Vancouver, BC

Project

Wall Section 1
Hamilton St


Drawing

Scale As indicated

Project 217029

DP811

Sheet

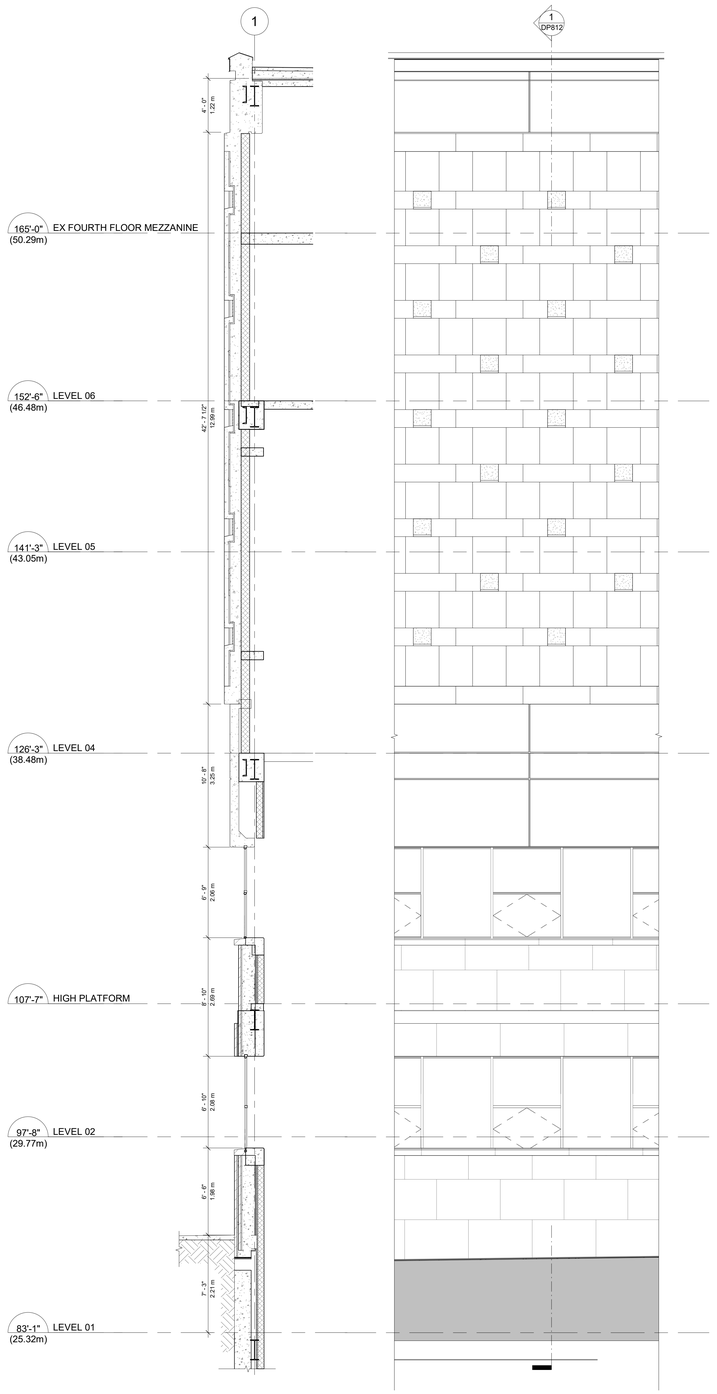

Existing Podium


1 DP812 Wall Section 2 - Hamilton St

SCALE: 1/4" = 1'-0"

Existing Podium

2 DP812 Elevation 2 - Hamilton St


SCALE: 1/4" = 1'-0"

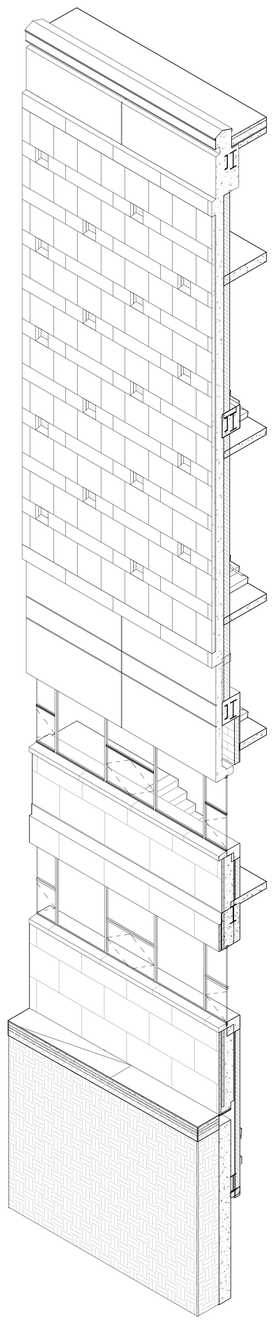

Existing Podium

3 DP812 Axonometric 2

SCALE:

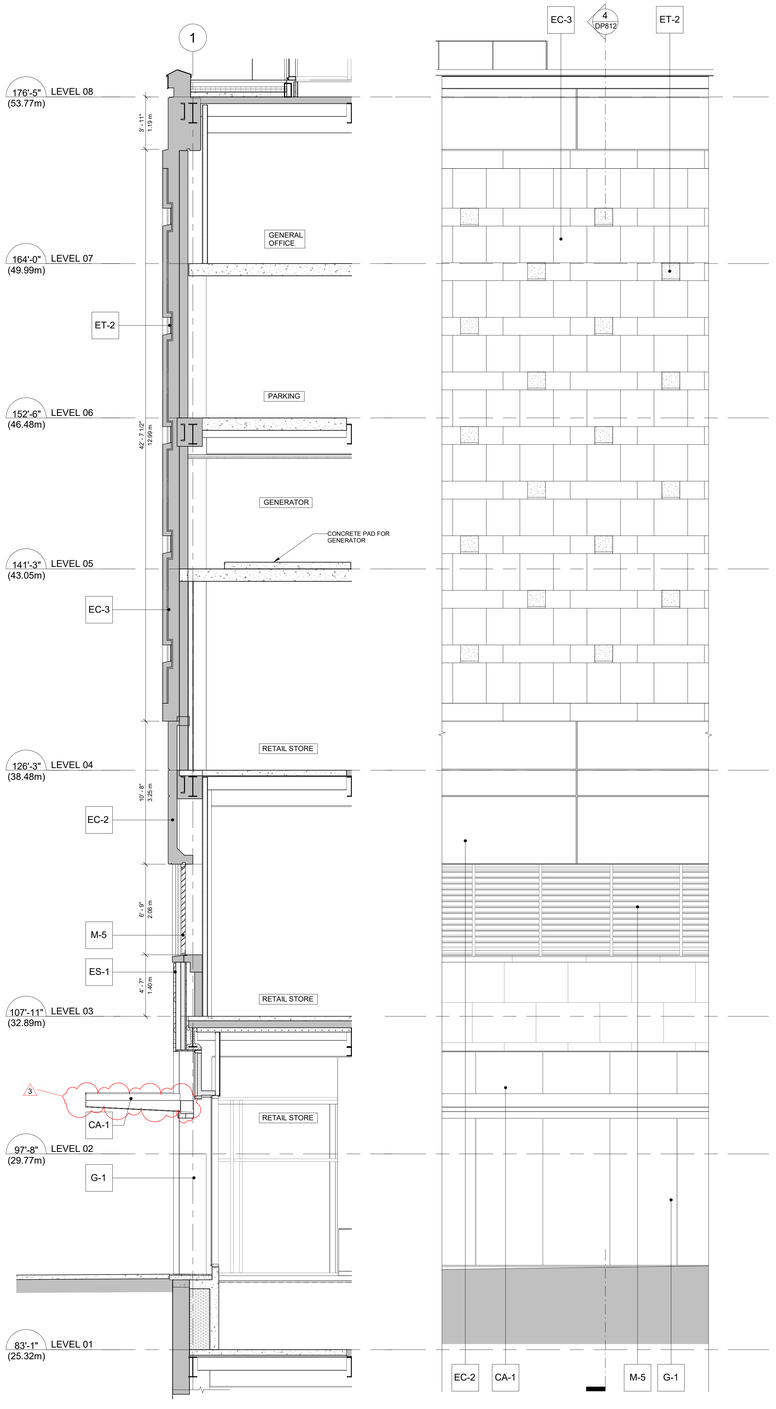

Proposed Podium


4 DP812 Wall Section 2 - Hamilton St

SCALE: 1/4" = 1'-0"

Proposed Podium

5 DP812 Elevation 2 - Hamilton St


SCALE: 1/4" = 1'-0"

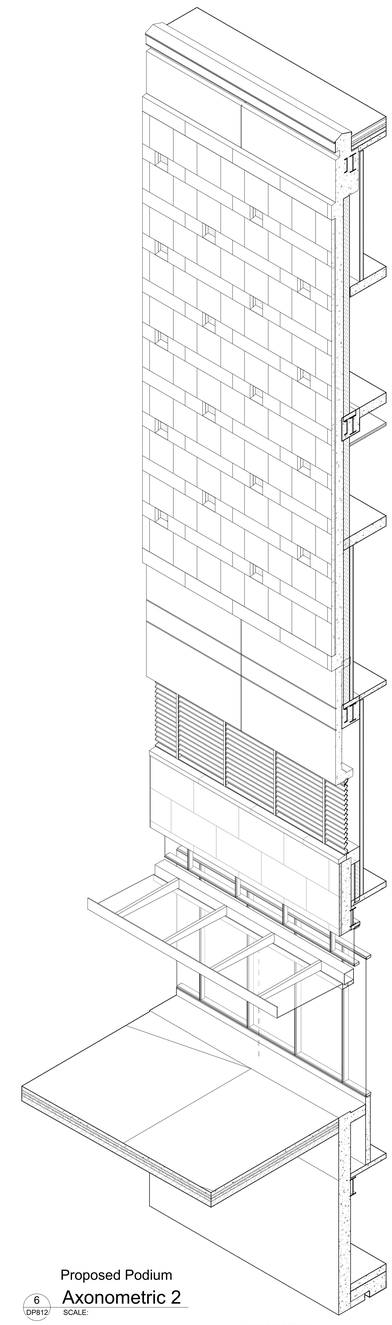

Proposed Podium

6 DP812 Axonometric 2

SCALE:

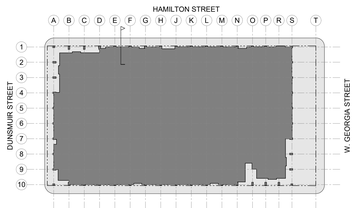

MATERIALS LEGEND

EXISTING MATERIALS

GLAZING

- EG-1 SINGLE PANE WINDOW IN ALUMINIUM FRAME TO REMAIN

TILE

- ET-1 RED TERRACOTTA
- ET-2 BLUE TERRACOTTA

CONCRETE

- EC-1 CONCRETE MULLIONS
- EC-2 ARCHITECTURAL CONCRETE
- EC-3 PRECAST CONCRETE

STONE

- ES-1 PINK GRANITE
- ES-2 GREY GRANITE FACED COLUMNS

CANOPY

- ECA-1 ALUMINUM CONCRETE CANOPY

NEW MATERIALS

GLAZING

- G-1 DOUBLE GLAZED 4 SIDE SSG, W/ CURTAIN WALL MULLION
- G-2 DOUBLE GLAZED UNIT IN EXISTING ALUM. FRAME
- G-3 GLASS LOUVER IN EXISTING ALUM. FRAME
- G-4 TRIPLE GLAZED 4 SIDED SSG W/ CURTAINWALL MULLION
- G-5 DOUBLE GLAZED SPANDREL
- G-6 TOWER STRUCTURAL GLAZING W/ GLASS FIN & S.S SPIDER CONNECTIONS
- G-7 CLEAR GLASS GUARDRAIL
- G-8 18" DEEP GLASS SUNSHADE
- G-9 PODIUM STRUCTURAL GLASS FIN & S.S SPIDER CONNECTIONS
- G-10 DOUBLE GLAZED 4 SIDE SSG, W/ CURTAIN WALL MULLION - ATRIUM ROOF
- G-11 DOUBLE GLAZED SPANDREL MECH. PENTHOUSE SCREEN
- G-12 DOUBLE GLAZED UNIT IN NEW ALUM. FRAME
- SF SECURITY FILM

METAL

- M-1 ANODIZED ALUM. FRAME
- M-2 EXTENDED HORIZ. ANODIZED ALUM. MULLION CAP 4" x 6"
- M-4 METAL SPANDREL
- M-5 ANODIZED ALUM. LOUVERS
- M-6 GREY ALUM. COMPOSITE PANEL
- M-7 EXTENDED ANODIZED ALUM. SHAPE 4" x 6" ON OUTRIGGER ATTACHED TO VERT. MULLION

CANOPIES


- CA-1 STEEL AND GLASS CANOPY
- CA-2 STEEL AND GLASS CANOPY C/W STAND-OFFS
- CA-3 METAL CANOPY

CONCRETE

- C-1 ARCHITECTURAL CONCRETE

MISC.

- S-1 BLADE SIGNAGE
- S-2 ELECTRONIC SIGNAGE (TO BE PART OF SEPARATE PERMIT)

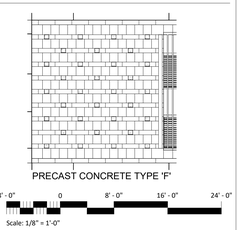

All rights reserved, property of Musson Cattell Mackey Partnership. Use or reproduction prohibited without prior written permission.

MCM

Musson Cattell Mackey Partnership

Architects Designers Planners

Oceanic Plaza
1066 West Hastings Street
Suite 1900
Vancouver, British Columbia
Canada V6E 3X1
T. 604.687. 2990
F. 604. 687. 1771
MCMParchitects.com

3	2019/11/15	ISSUED FOR DP MINOR AMENDMENT
2	2019/12/02	ISSUED FOR DP PRIOR TO RESPONSE
1	2019/04/23	ISSUED FOR DP

Revisions 2019/11/15

Seal

POST ON GEORGIA

349 W. Georgia St.
Vancouver, BC

Project

Wall Section 2
Hamilton St


Drawing

Scale As indicated

Project 217029


Sheet DP812

\\mcmparchitects.com\mcmdata$\Users\rkuo\217029_VPO_POD_ARCH_CEN_2019-10-11_rkuoCAJW9.rvt 2019-11-15 2:46:30 PM

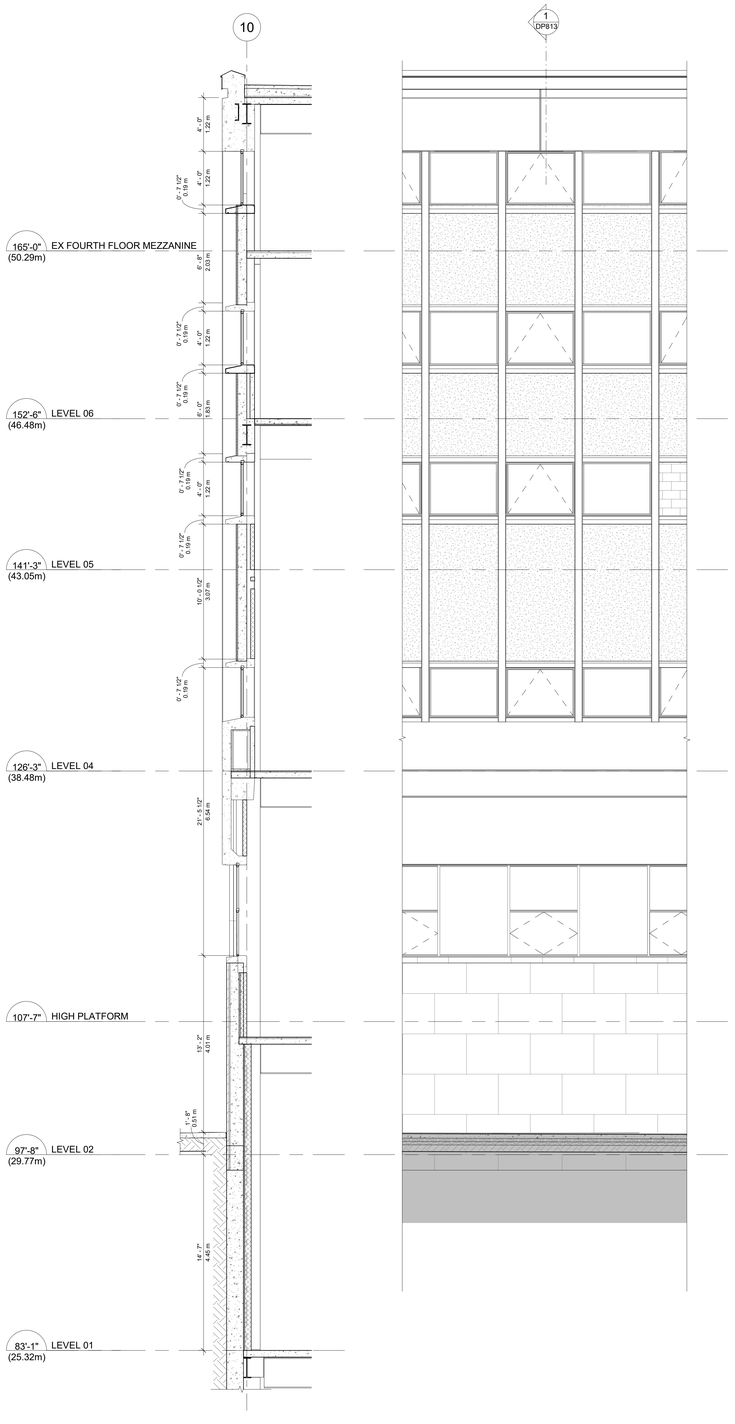


Existing Podium
Wall Section 3 - Homer St
1 / DP813 SCALE: 1/4" = 1'-0"


Existing Podium
Elevation 3 - Homer St
2 / DP813 SCALE: 1/4" = 1'-0"

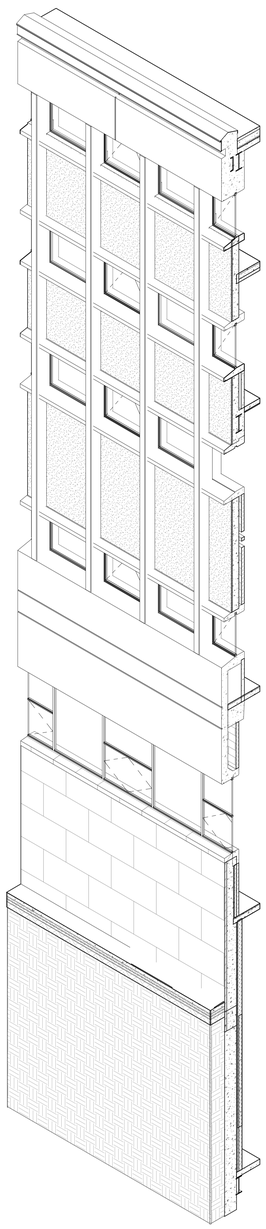


Existing Podium
Axonometric 3
3 / DP813 SCALE:

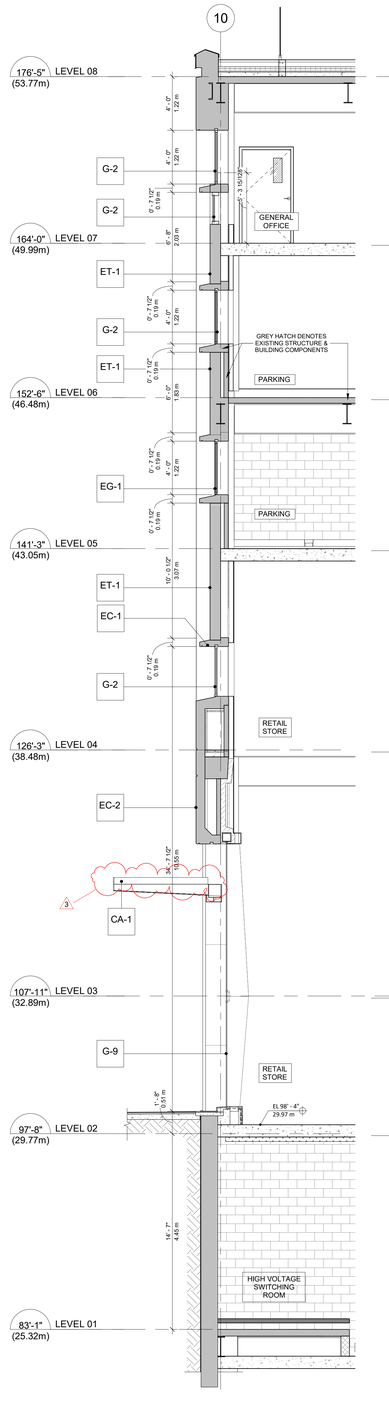

Proposed Podium
Wall Section 3 - Homer St
4 / DP813 SCALE: 1/4" = 1'-0"

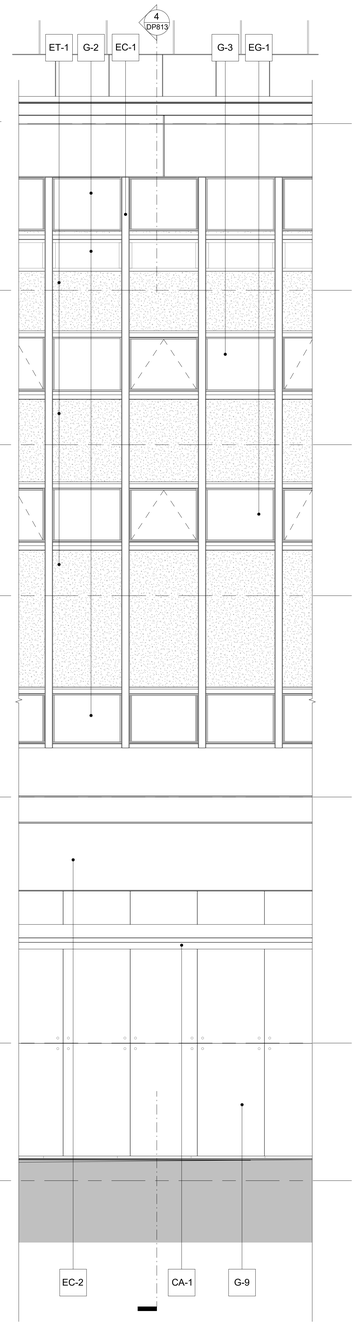

Proposed Podium
Elevation 3 - Homer St
5 / DP813 SCALE: 1/4" = 1'-0"

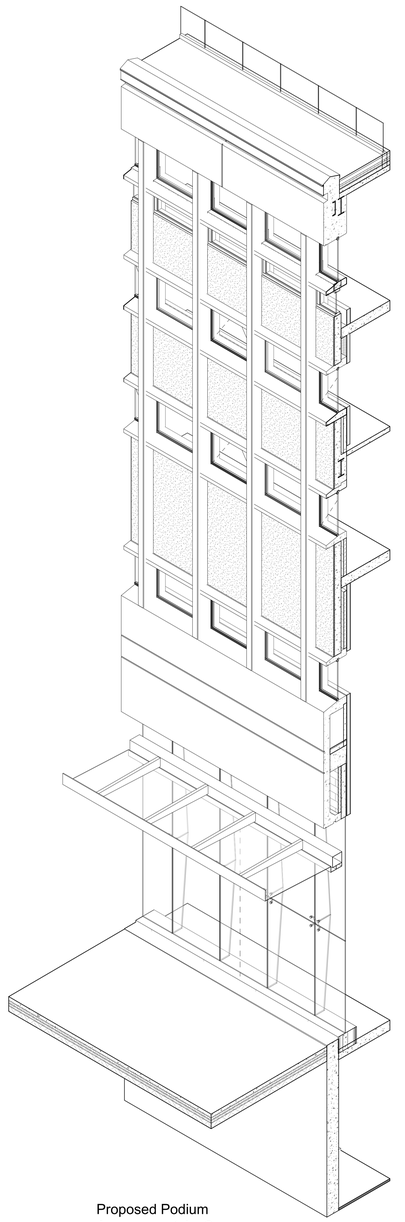

Proposed Podium
Axonometric 3
6 / DP813 SCALE:



MATERIALS LEGEND

EXISTING MATERIALS

GLAZING
- EG-1 SINGLE PANE WINDOW IN ALUMINIUM FRAME TO REMAIN

TILE
- ET-1 RED TERRACOTTA
- ET-2 BLUE TERRACOTTA

CONCRETE
- EC-1 CONCRETE MULLIONS
- EC-2 ARCHITECTURAL CONCRETE
- EC-3 PRECAST CONCRETE

STONE
- ES-1 PINK GRANITE
- ES-2 GREY GRANITE FACED COLUMNS

CANOPY
- ECA-1 ALUMINUM CONCRETE CANOPY

NEW MATERIALS


GLAZING
- G-1 DOUBLE GLAZED 4 SIDE SSG, W/ CURTAIN WALL MULLION
- G-2 DOUBLE GLAZED UNIT IN EXISTING ALUM. FRAME
- G-3 GLASS LOUVER IN EXISTING ALUM. FRAME
- G-4 TRIPLE GLAZED 4 SIDED SSG W/ CURTAINWALL MULLION
- G-5 DOUBLE GLAZED SPANDREL
- G-6 TOWER STRUCTURAL GLAZING W/ GLASS FIN & S.S SPIDER CONNECTIONS
- G-7 CLEAR GLASS GUARDRAIL
- G-8 18" DEEP GLASS SUNSHADE
- G-9 PODIUM STRUCTURAL GLASS FIN & S.S SPIDER CONNECTIONS
- G-10 DOUBLE GLAZED 4 SIDE SSG, W/ CURTAIN WALL MULLION - ATRIUM ROOF
- G-11 DOUBLE GLAZED SPANDREL MECH. PENTHOUSE SCREEN
- G-12 DOUBLE GLAZED UNIT IN NEW ALUM. FRAME
- SF SECURITY FILM

METAL
- M-1 ANODIZED ALUM. FRAME
- M-2 EXTENDED HORIZ. ANODIZED ALUM. MULLION CAP 4" x 6"
- M-4 METAL SPANDREL
- M-5 ANODIZED ALUM. LOUVERS
- M-6 GREY ALUM. COMPOSITE PANEL
- M-7 EXTENDED ANODIZED ALUM. SHAPE 4" x 6" ON OUTRIGGER ATTACHED TO VERT. MULLION

CANOPIES
- CA-1 STEEL AND GLASS CANOPY
- CA-2 STEEL AND GLASS CANOPY C/W STAND-OFFS
- CA-3 METAL CANOPY

CONCRETE
- C-1 ARCHITECTURAL CONCRETE

MISC.
- S-1 BLADE SIGNAGE
- S-2 ELECTRONIC SIGNAGE (TO BE PART OF SEPARATE PERMIT)

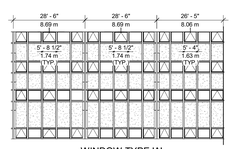

All rights reserved, property of Musson Cattell Mackey Partnership. Use or reproduction prohibited without prior written permission.

MCM
Musson Cattell Mackey Partnership
Architects Designers Planners
Oceanic Plaza
1066 West Hastings Street
Suite 1900
Vancouver, British Columbia
Canada V6E 3X1
T. 604.687. 2990
F. 604. 687. 1771
MCMParchitects.com

3	2019/11/15	ISSUED FOR DP MINOR AMENDMENT
2	2019/12/10	ISSUED FOR DP PRIOR TO RESPONSE
1	2019/04/23	ISSUED FOR DP

Revisions 2019/11/15

Seal

POST ON GEORGIA

349 W. Georgia St.
Vancouver, BC


Project
Wall Section 3
Homer St

Drawing


Scale As indicated

Project 217029

Sheet **DP813**

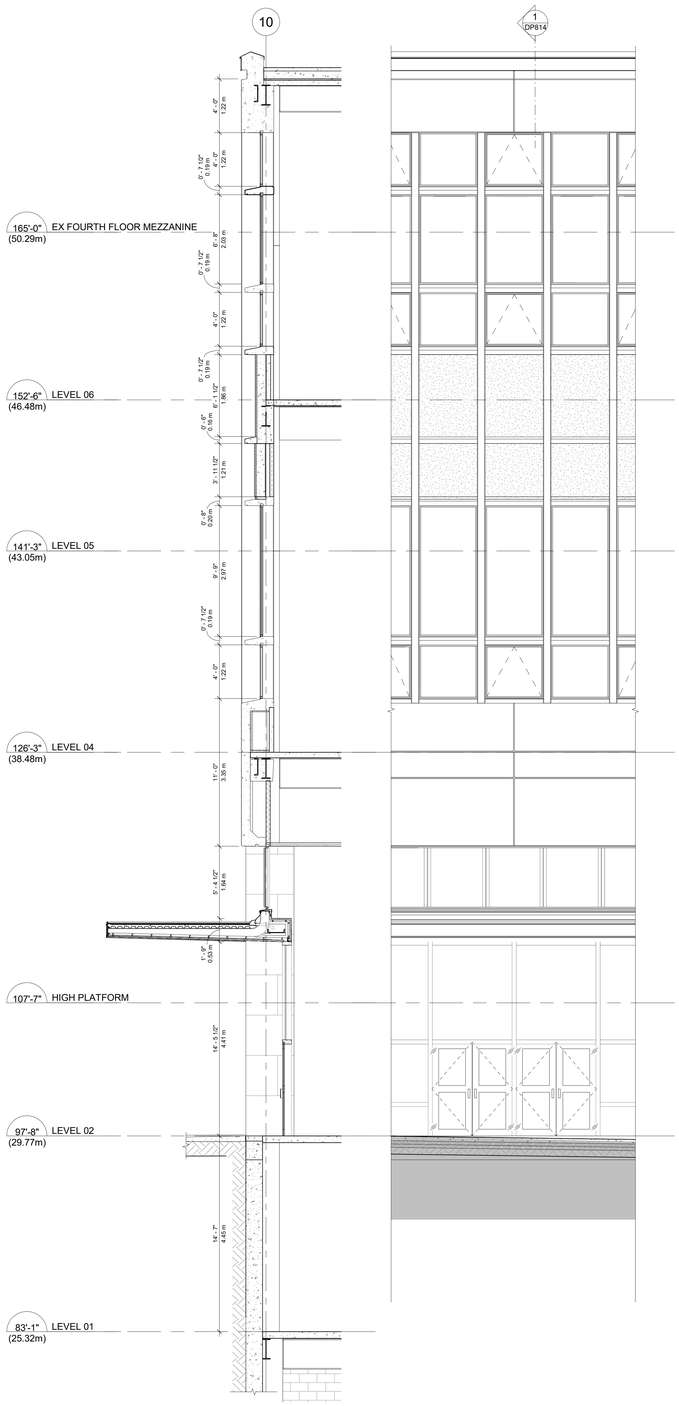


Existing Podium
Wall Section 4 - Homer St
1 DP814 SCALE: 1/4" = 1'-0"

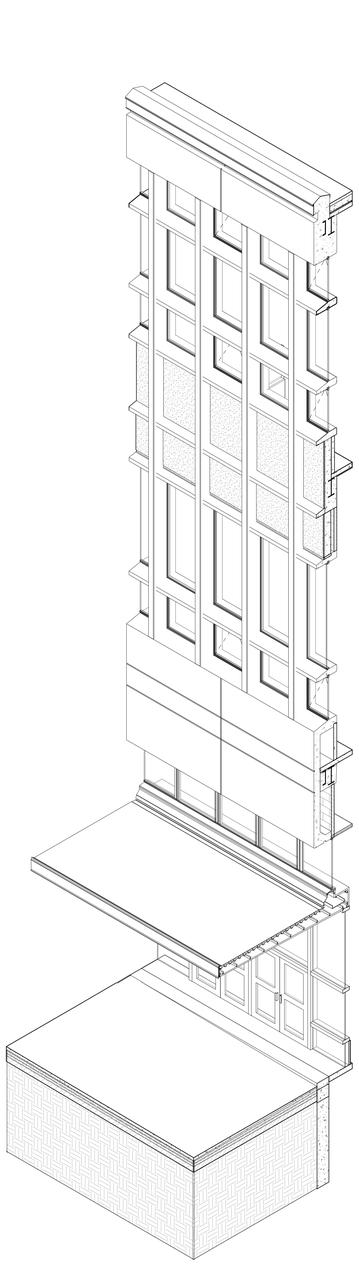


Existing Podium
Elevation 4 - Homer St
2 DP814 SCALE: 1/4" = 1'-0"

Existing Podium
Axonometric 4
3 DP814 SCALE:

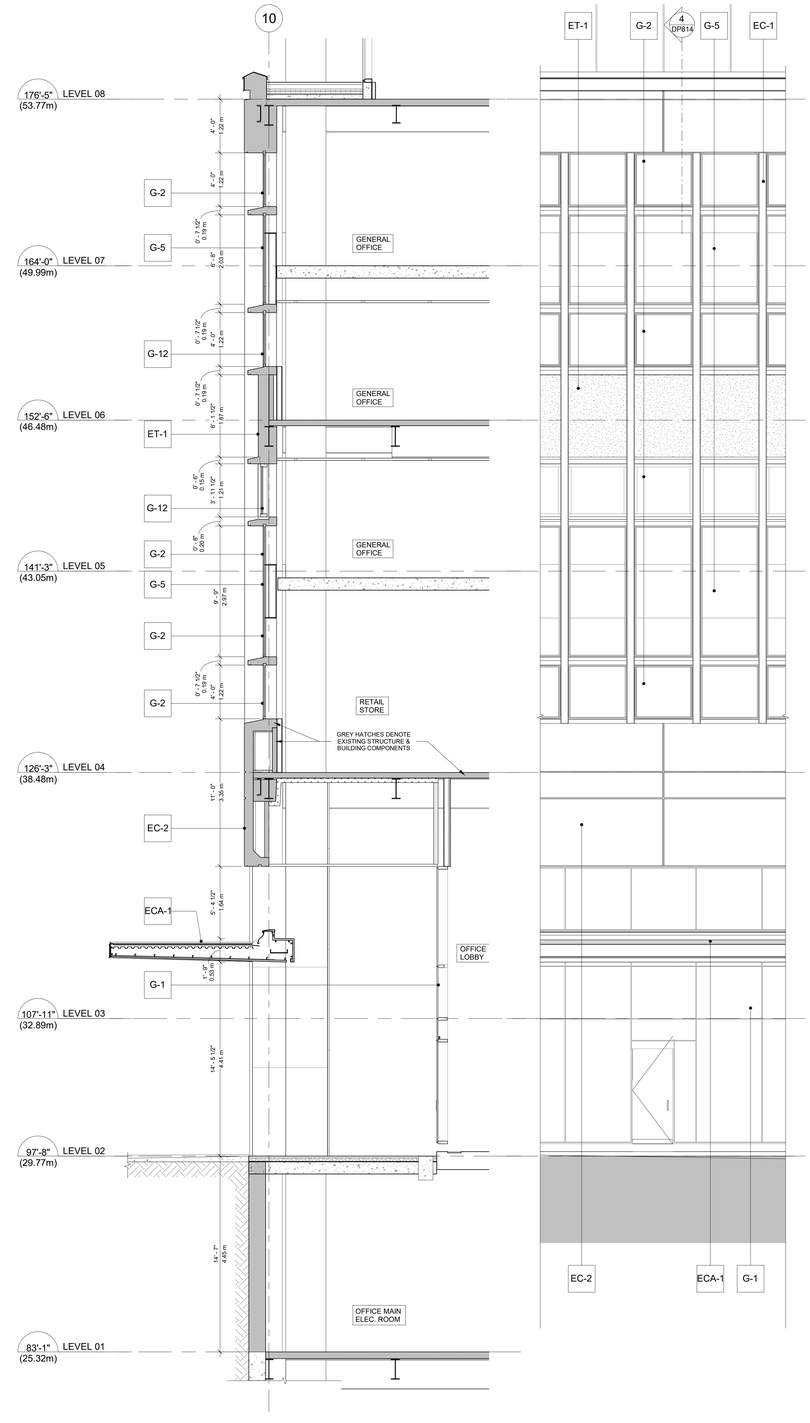

Proposed Podium
Wall Section 4 - Homer St
4 DP814 SCALE: 1/4" = 1'-0"

Proposed Podium
Elevation 4 - Homer St
5 DP814 SCALE: 1/4" = 1'-0"

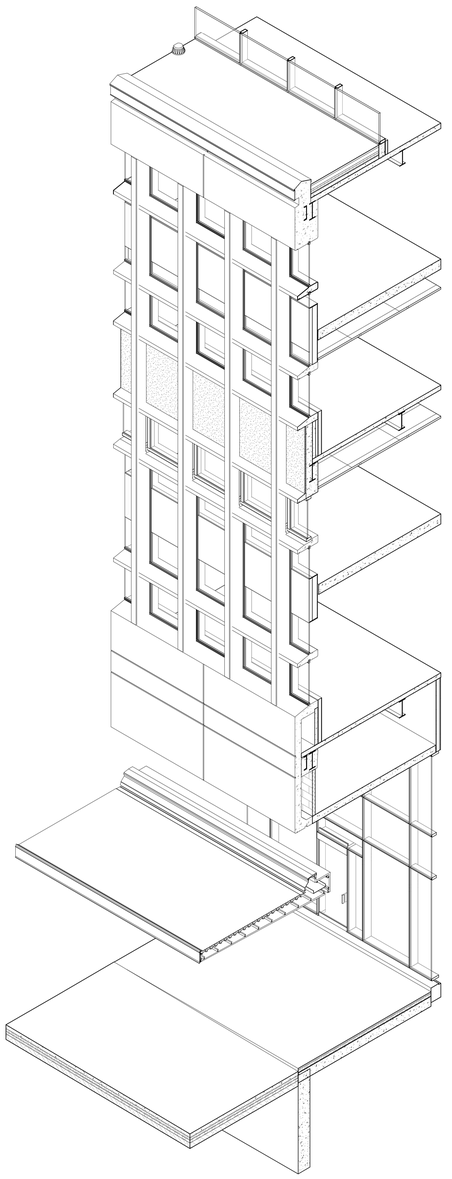

Proposed Podium
Axonometric 4
6 DP814 SCALE:



MATERIALS LEGEND

EXISTING MATERIALS

GLAZING
- EG-1 SINGLE PANE WINDOW IN ALUMINIUM FRAME TO REMAIN

TILE
- ET-1 RED TERRACOTTA
- ET-2 BLUE TERRACOTTA

CONCRETE
- EC-1 CONCRETE MULLIONS
- EC-2 ARCHITECTURAL CONCRETE
- EC-3 PRECAST CONCRETE

STONE
- ES-1 PINK GRANITE
- ES-2 GREY GRANITE FACED COLUMNS

CANOPY
- ECA-1 ALUMINUM CONCRETE CANOPY

NEW MATERIALS


GLAZING
- G-1 DOUBLE GLAZED 4 SIDE SSG, W/ CURTAIN WALL MULLION
- G-2 DOUBLE GLAZED UNIT IN EXISTING ALUM. FRAME
- G-3 GLASS LOUVER IN EXISTING ALUM. FRAME
- G-4 TRIPLE GLAZED 4 SIDED SSG W/ CURTAINWALL MULLION
- G-5 DOUBLE GLAZED SPANDREL
- G-6 TOWER STRUCTURAL GLAZING W/ GLASS FIN & S.S SPIDER CONNECTIONS
- G-7 CLEAR GLASS GUARDRAIL
- G-8 18" DEEP GLASS SUNSHADE
- G-9 PODIUM STRUCTURAL GLASS FIN & S.S SPIDER CONNECTIONS
- G-10 DOUBLE GLAZED 4 SIDE SSG, W/ CURTAIN WALL MULLION - ATRIUM ROOF
- G-11 DOUBLE GLAZED SPANDREL MECH. PENTHOUSE SCREEN
- G-12 DOUBLE GLAZED UNIT IN NEW ALUM. FRAME
- SF SECURITY FILM

METAL
- M-1 ANODIZED ALUM. FRAME
- M-2 EXTENDED HORIZ. ANODIZED ALUM. MULLION CAP 4" x 6"
- M-4 METAL SPANDREL
- M-5 ANODIZED ALUM. LOUVERS
- M-6 GREY ALUM. COMPOSITE PANEL
- M-7 EXTENDED ANODIZED ALUM. SHAPE 4" x 6" ON OUTRIGGER ATTACHED TO VERT. MULLION

CANOPIES
- CA-1 STEEL AND GLASS CANOPY
- CA-2 STEEL AND GLASS CANOPY C/W STAND-OFFS
- CA-3 METAL CANOPY

CONCRETE
- C-1 ARCHITECTURAL CONCRETE

MISC.
- S-1 BLADE SIGNAGE
- S-2 ELECTRONIC SIGNAGE (TO BE PART OF SEPARATE PERMIT)

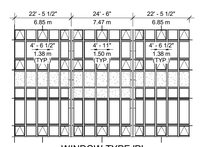

WINDOW TYPE 'D'

8' - 0" 0 8' - 0" 16' - 0" 24' - 0"
Scale: 1/8" = 1'-0"

All rights reserved, property of Musson Cattell Mackey Partnership. Use or reproduction prohibited without prior written permission.

MCM

Musson Cattell Mackey Partnership

Architects Designers Planners

Oceanic Plaza
1066 West Hastings Street
Suite 1900
Vancouver, British Columbia
Canada V6E 3X1
T. 604.687. 2990
F. 604. 687. 1771
MCMParchitects.com

3	2019/11/15	ISSUED FOR DP MINOR AMENDMENT
2	2019/12/10	ISSUED FOR DP PRIOR TO RESPONSE
1	2019/04/23	ISSUED FOR DP

Revisions 2019/11/15

Seal

POST ON GEORGIA

349 W. Georgia St.
Vancouver, BC

Project

Wall Section 4
Homer St


Drawing

Scale As indicated

Project 217029


Sheet **DP814**

\\mcmparchitects.com\mcmdata$\Users\rkuo\217029_VPO_POD_ARCH_CEN_2019-10-11_rkuoCAJW9.rvt 2019-11-15 2:47:01 PM

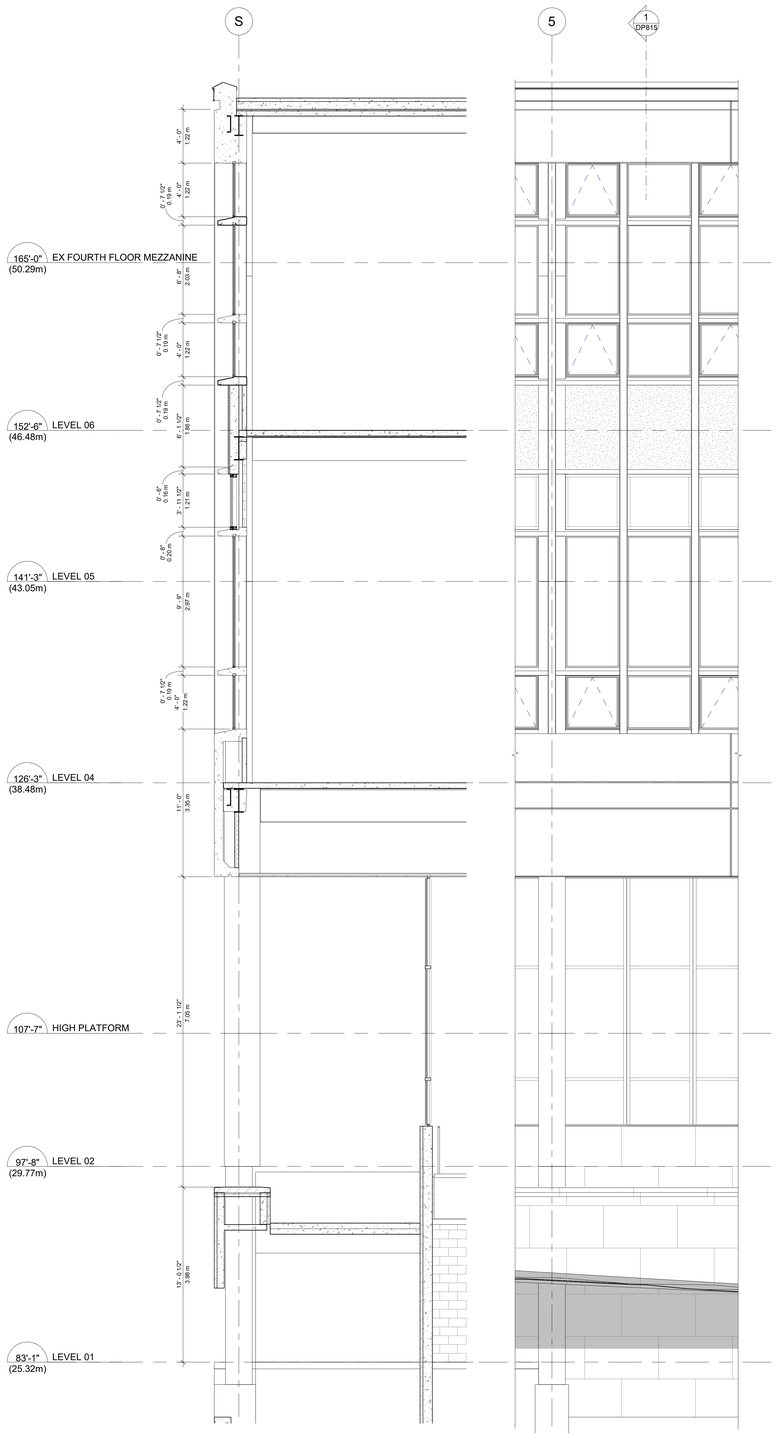


Existing Podium
1 DP815 Wall Section 5 - Georgia St
SCALE: 1/4" = 1'-0"

Existing Podium
2 DP815 Elevation 5 - Georgia St
SCALE: 1/4" = 1'-0"

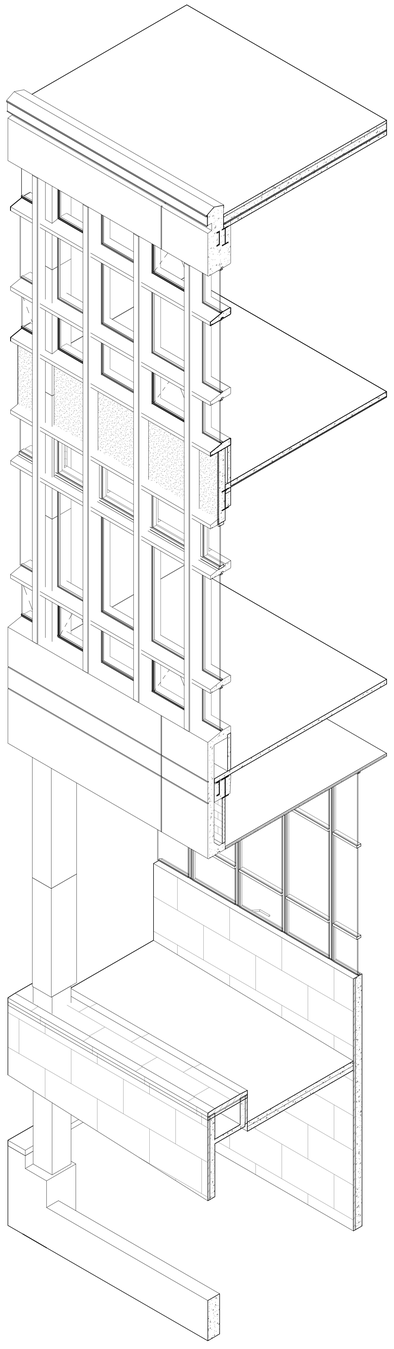


Existing Podium
3 DP815 Axonometric 5
SCALE:

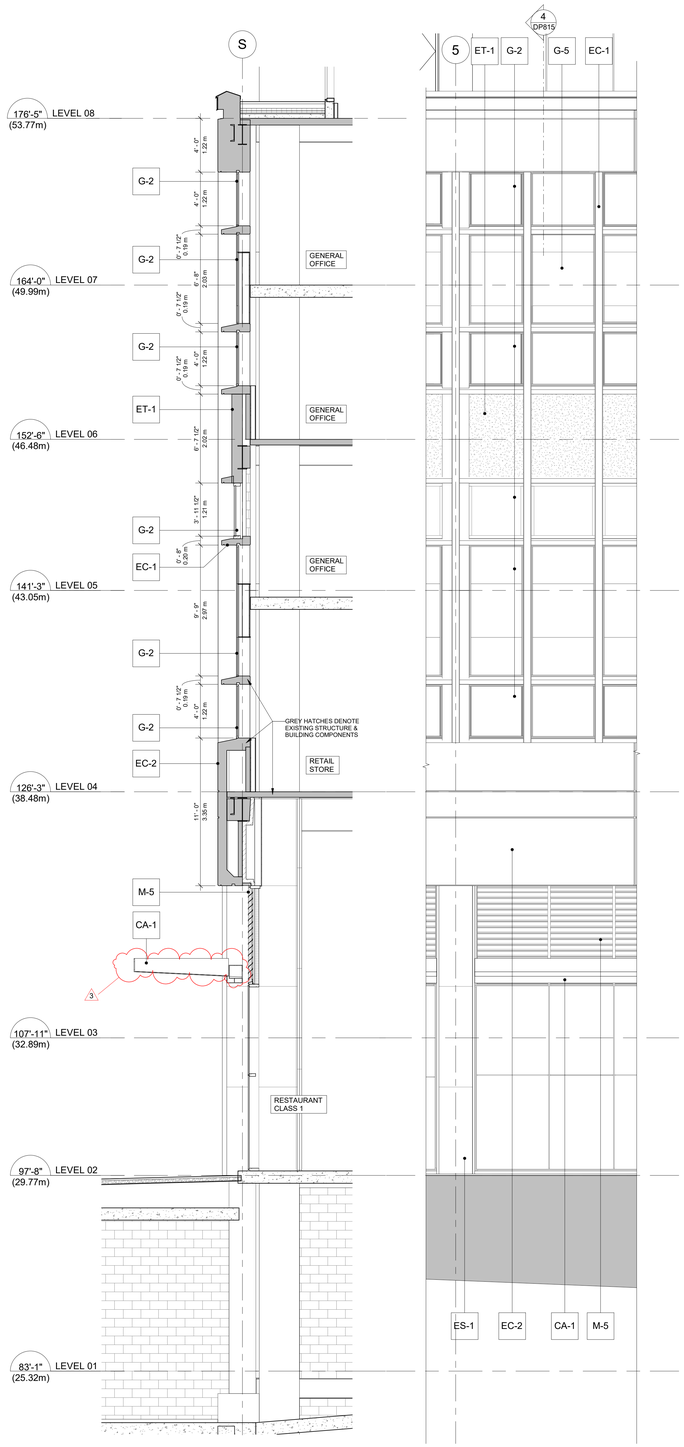


Proposed Podium
4 DP815 Wall Section 2 - Georgia St
SCALE: 1/4" = 1'-0"

Proposed Podium
5 DP815 Elevation 5 - Georgia St
SCALE: 1/4" = 1'-0"

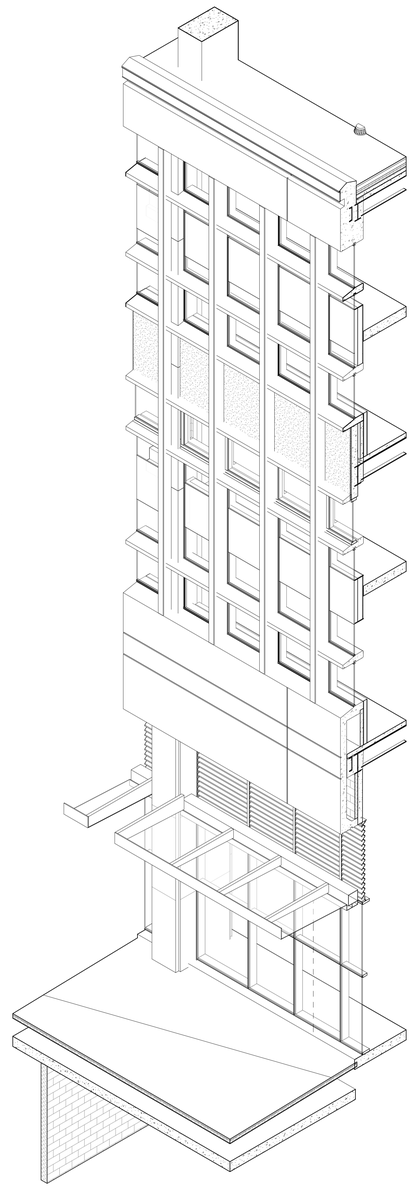

Proposed Podium
6 DP815 Axonometric 5
SCALE:

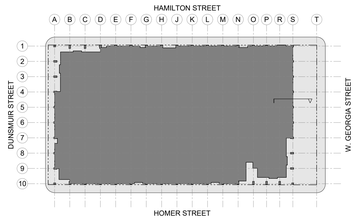

MATERIALS LEGEND

EXISTING MATERIALS

GLAZING
- EG-1 SINGLE PANE WINDOW IN ALUMINIUM FRAME TO REMAIN

TILE
- ET-1 RED TERRACOTTA
- ET-2 BLUE TERRACOTTA

CONCRETE
- EC-1 CONCRETE MULLIONS
- EC-2 ARCHITECTURAL CONCRETE
- EC-3 PRECAST CONCRETE

STONE
- ES-1 PINK GRANITE
- ES-2 GREY GRANITE FACED COLUMNS

CANOPY
- ECA-1 ALUMINUM CONCRETE CANOPY

NEW MATERIALS


GLAZING
- G-1 DOUBLE GLAZED 4 SIDE SSG, W/ CURTAIN WALL MULLION
- G-2 DOUBLE GLAZED UNIT IN EXISTING ALUM. FRAME
- G-3 GLASS LOUVER IN EXISTING ALUM. FRAME
- G-4 TRIPLE GLAZED 4 SIDED SSG W/ CURTAINWALL MULLION
- G-5 DOUBLE GLAZED SPANDREL
- G-6 TOWER STRUCTURAL GLAZING W/ GLASS FIN & S.S SPIDER CONNECTIONS
- G-7 CLEAR GLASS GUARDRAIL
- G-8 18" DEEP GLASS SUNSHADE
- 3 G-9 PODIUM STRUCTURAL GLASS FIN & S.S SPIDER CONNECTIONS
- G-10 DOUBLE GLAZED 4 SIDE SSG, W/ CURTAIN WALL MULLION - ATRIUM ROOF
- G-11 DOUBLE GLAZED SPANDREL MECH. PENTHOUSE SCREEN
- 3 G-12 DOUBLE GLAZED UNIT IN NEW ALUM. FRAME
- SF SECURITY FILM

METAL
- M-1 ANODIZED ALUM. FRAME
- M-2 EXTENDED HORIZ. ANODIZED ALUM. MULLION CAP 4" x 6"
- M-4 METAL SPANDREL
- M-5 ANODIZED ALUM. LOUVERS
- M-6 GREY ALUM. COMPOSITE PANEL
- 3 M-7 EXTENDED ANODIZED ALUM. SHAPE 4" x 6" ON OUTRIGGER ATTACHED TO VERT. MULLION

CANOPIES
- CA-1 STEEL AND GLASS CANOPY
- CA-2 STEEL AND GLASS CANOPY C/W STAND-OFFS
- 3 CA-3 METAL CANOPY

CONCRETE
- C-1 ARCHITECTURAL CONCRETE

MISC.
- S-1 BLADE SIGNAGE
- S-2 ELECTRONIC SIGNAGE (TO BE PART OF SEPARATE PERMIT)

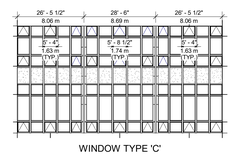

WINDOW TYPE 'C'

All rights reserved, property of Musson Cattell Mackey Partnership. Use or reproduction prohibited without prior written permission.

MCM

Musson Cattell Mackey Partnership

Architects Designers Planners

Oceanic Plaza
1066 West Hastings Street
Suite 1900
Vancouver, British Columbia
Canada V6E 3X1
T. 604.687. 2990
F. 604. 687. 1771
MCMParchitects.com

3	2019/11/15	ISSUED FOR DP MINOR AMENDMENT
2	2019/12/19	ISSUED FOR DP PRIOR TO RESPONSE
1	2019/04/23	ISSUED FOR DP

Revisions 2019/11/15

Seal

POST ON GEORGIA

349 W. Georgia St.
Vancouver, BC

Project

Wall Section 5 Georgia St


Drawing

Scale As indicated

Project 217029


DP815

Sheet

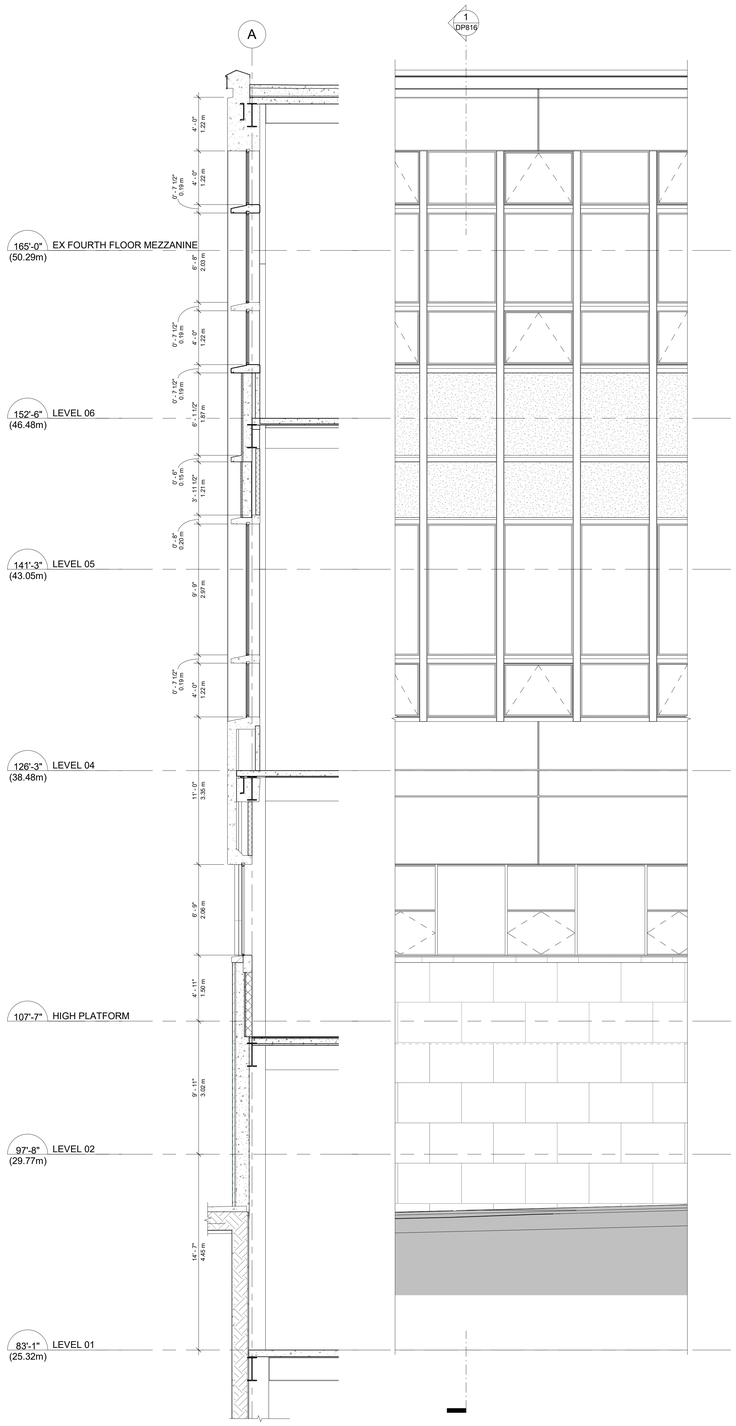


Existing Podium
Wall Section 6 - Dunsmuir St
1 DP816 SCALE: 1/4" = 1'-0"

Existing Podium
Elevation 6 - Dunsmuir St
2 DP816 SCALE: 1/4" = 1'-0"

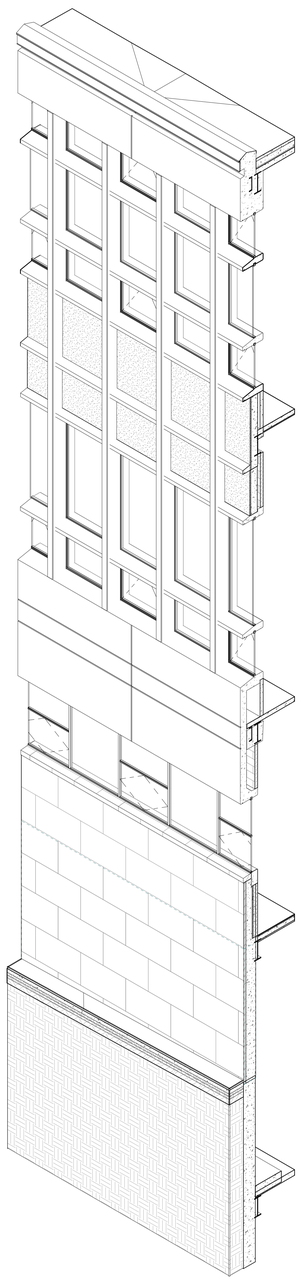


Existing Podium
Axonometric 6
3 DP816 SCALE:

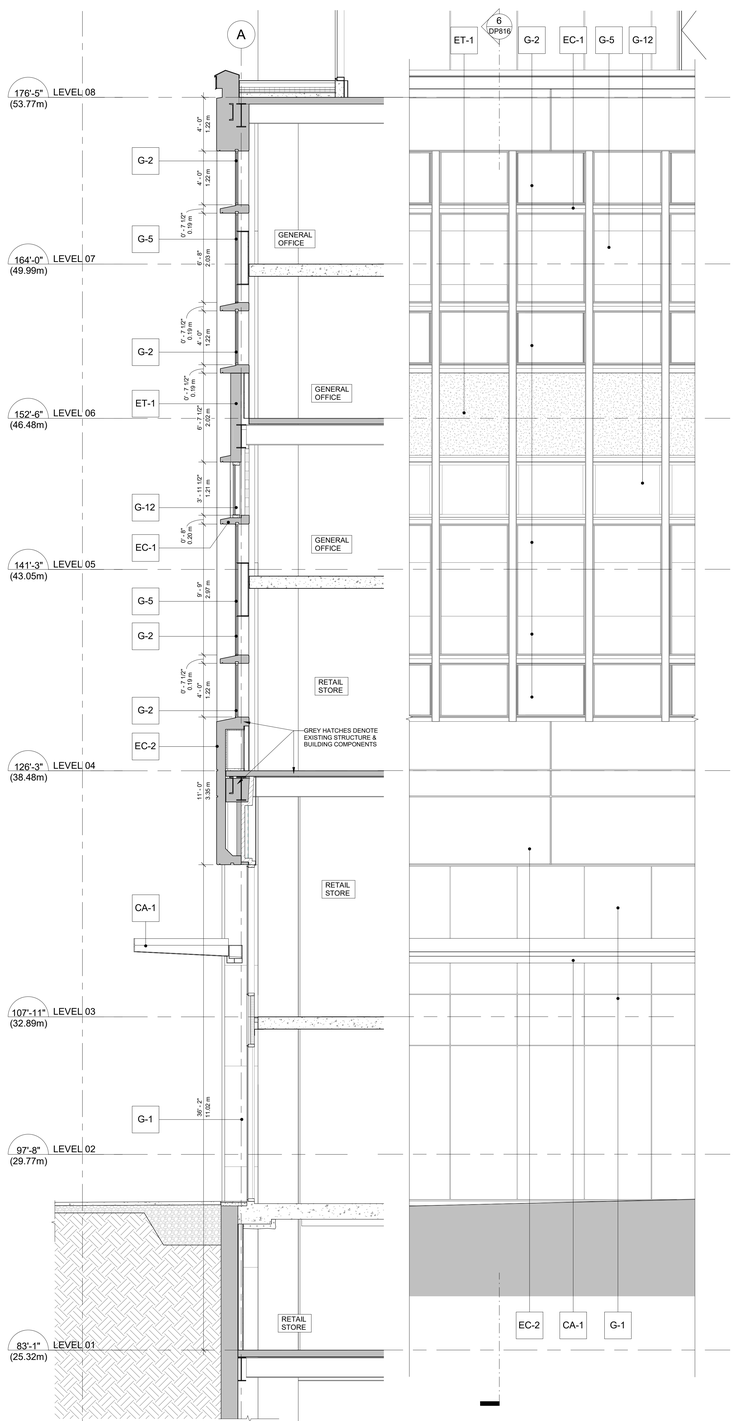

Proposed Podium
Wall Section 6 - Dunsmuir St
6 DP816 SCALE: 1/4" = 1'-0"

Proposed Podium
Elevation 6 - Dunsmuir St
4 DP816 SCALE: 1/4" = 1'-0"

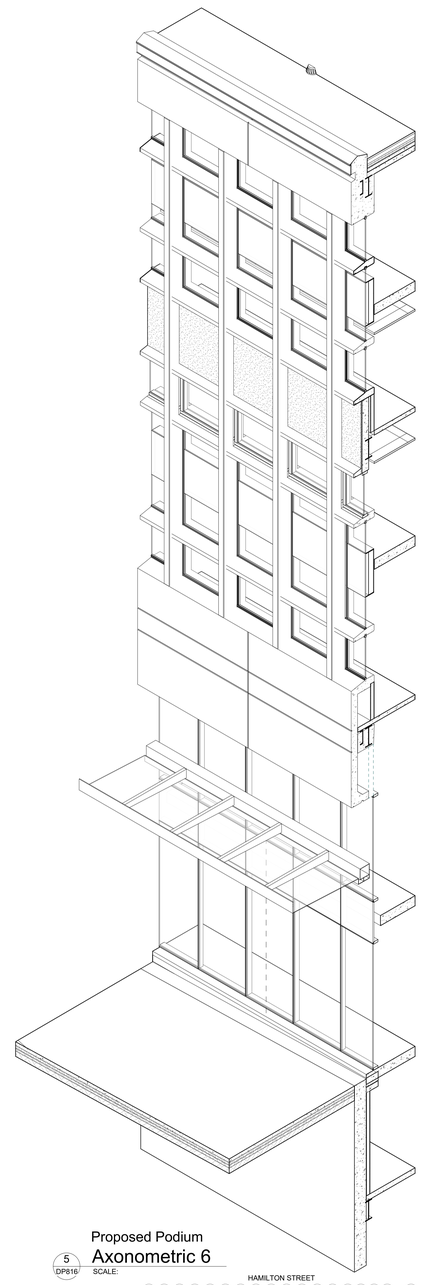

Proposed Podium
Axonometric 6
5 DP816 SCALE:



MATERIALS LEGEND

EXISTING MATERIALS

GLAZING
- EG-1 SINGLE PANE WINDOW IN ALUMINIUM FRAME TO REMAIN

TILE
- ET-1 RED TERRACOTTA
- ET-2 BLUE TERRACOTTA

CONCRETE
- EC-1 CONCRETE MULLIONS
- EC-2 ARCHITECTURAL CONCRETE
- EC-3 PRECAST CONCRETE

STONE
- ES-1 PINK GRANITE
- ES-2 GREY GRANITE FACED COLUMNS

CANOPY
- ECA-1 ALUMINUM CONCRETE CANOPY

NEW MATERIALS


GLAZING
- G-1 DOUBLE GLAZED 4 SIDE SSG, W/ CURTAIN WALL MULLION
- G-2 DOUBLE GLAZED UNIT IN EXISTING ALUM. FRAME
- G-3 GLASS LOUVER IN EXISTING ALUM. FRAME
- G-4 TRIPLE GLAZED 4 SIDED SSG W/ CURTAINWALL MULLION
- G-5 DOUBLE GLAZED SPANDREL
- G-6 TOWER STRUCTURAL GLAZING W/ GLASS FIN & S.S SPIDER CONNECTIONS
- G-7 CLEAR GLASS GUARDRAIL
- G-8 18" DEEP GLASS SUNSHADE
- G-9 PODIUM STRUCTURAL GLASS FIN & S.S SPIDER CONNECTIONS
- G-10 DOUBLE GLAZED 4 SIDE SSG, W/ CURTAIN WALL MULLION - ATRIUM ROOF
- G-11 DOUBLE GLAZED SPANDREL MECH. PENTHOUSE SCREEN
- G-12 DOUBLE GLAZED UNIT IN NEW ALUM. FRAME
- SF SECURITY FILM

METAL
- M-1 ANODIZED ALUM. FRAME
- M-2 EXTENDED HORIZ. ANODIZED ALUM. MULLION CAP 4" x 6"
- M-4 METAL SPANDREL
- M-5 ANODIZED ALUM. LOUVERS
- M-6 GREY ALUM. COMPOSITE PANEL
- M-7 EXTENDED ANODIZED ALUM. SHAPE 4" x 6" ON OUTRIGGER ATTACHED TO VERT. MULLION

CANOPIES
- CA-1 STEEL AND GLASS CANOPY
- CA-2 STEEL AND GLASS CANOPY C/W STAND-OFFS
- CA-3 METAL CANOPY

CONCRETE
- C-1 ARCHITECTURAL CONCRETE

MISC.
- S-1 BLADE SIGNAGE
- S-2 ELECTRONIC SIGNAGE (TO BE PART OF SEPARATE PERMIT)

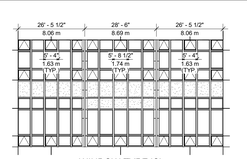

WINDOW TYPE 'C'

8' - 0" 0 8' - 0" 16' - 0" 24' - 0"
Scale: 1/8" = 1'-0"

All rights reserved, property of Musson Cattell Mackey Partnership. Use or reproduction prohibited without prior written permission.

MCM
Musson Cattell Mackey Partnership
Architects Designers Planners
Oceanic Plaza
1066 West Hastings Street
Suite 1900
Vancouver, British Columbia
Canada V6E 3X1
T. 604.687. 2990
F. 604. 687. 1771
MCMParchitects.com

3	2019/11/15	ISSUED FOR DP MINOR AMENDMENT
2	2019/12/12	ISSUED FOR DP PRIOR TO RESPONSE
1	2019/04/23	ISSUED FOR DP

Revisions 2019/11/15

Seal

POST ON GEORGIA

349 W. Georgia St.
Vancouver, BC

Project


Wall Section 6
Dunsmuir St

Drawing

Scale As indicated


Project 217029

Sheet **DP816**

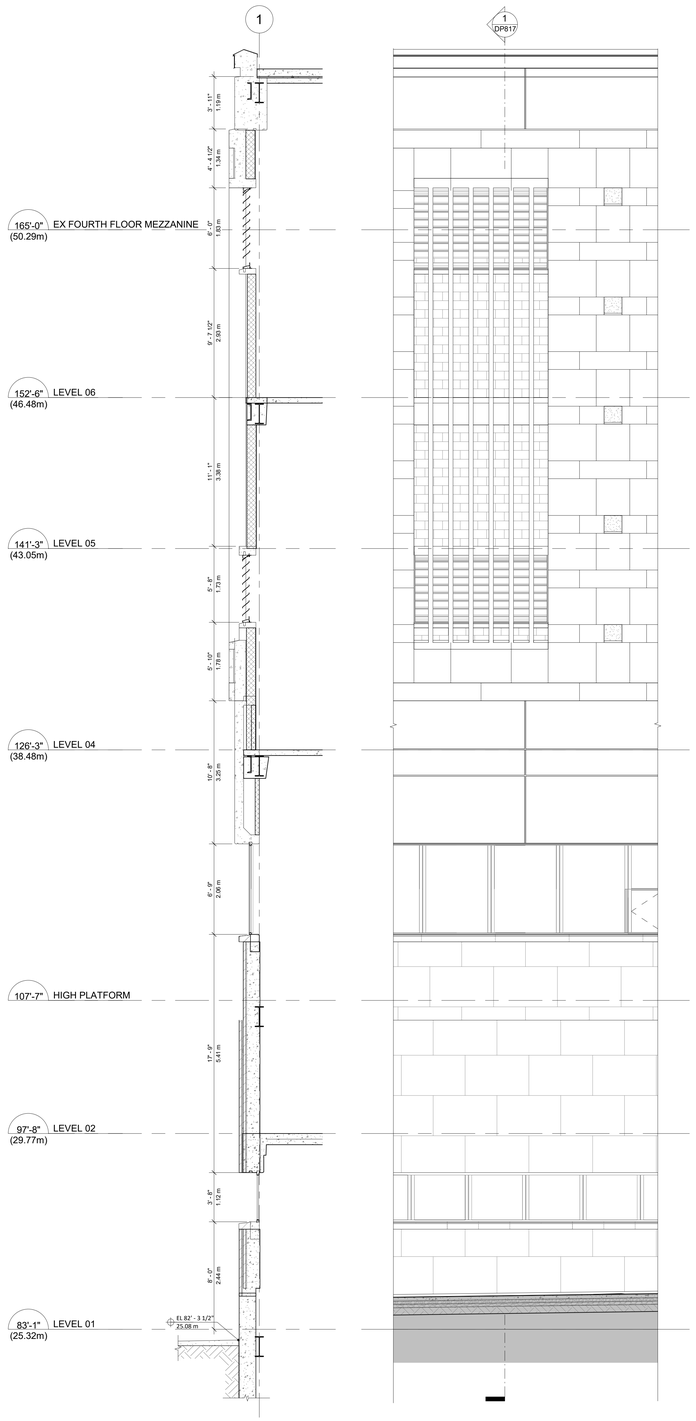


Existing Podium
Wall Section 7 - Hamilton St
1 / DP817 SCALE: 1/4" = 1'-0"


Existing Podium
Elevation 7 - Hamilton St
2 / DP817 SCALE: 1/4" = 1'-0"

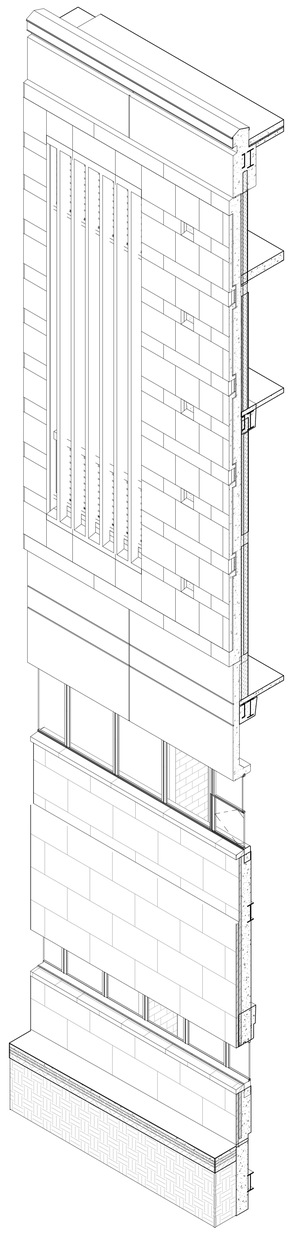


Existing Podium
Axonometric 7
3 / DP817 SCALE:

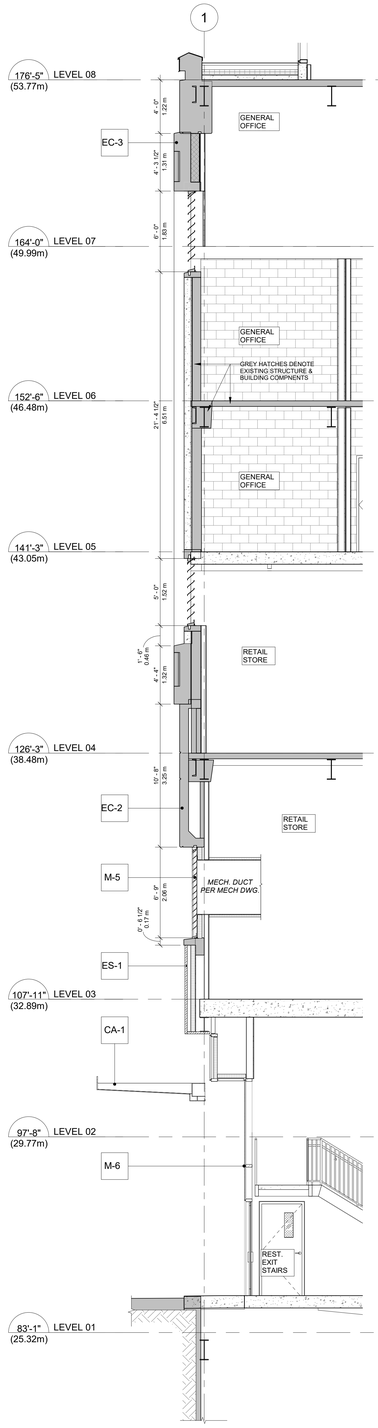

Proposed Podium
Wall Section 7 - Hamilton St
4 / DP817 SCALE: 1/4" = 1'-0"

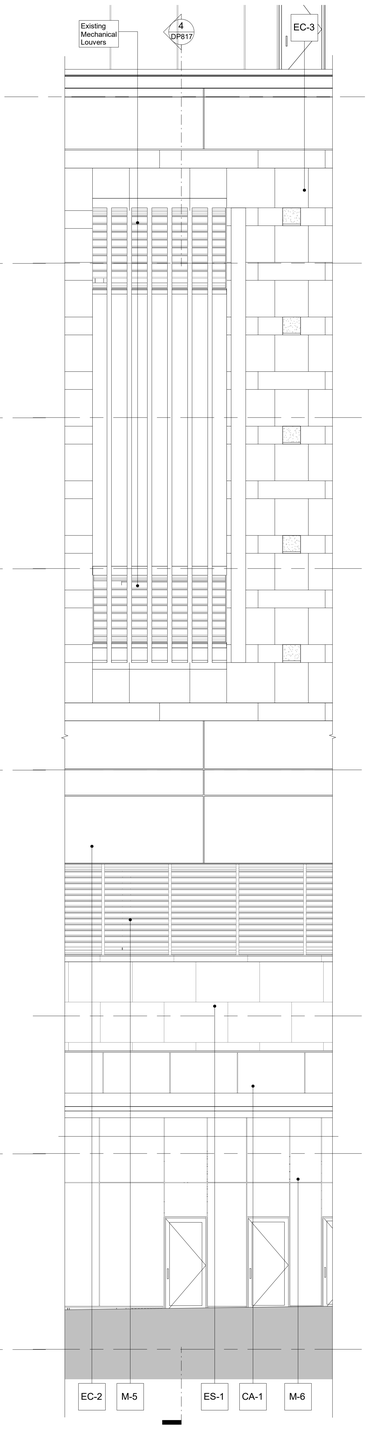

Proposed Podium
Elevation 7 - Hamilton St
5 / DP817 SCALE: 1/4" = 1'-0"

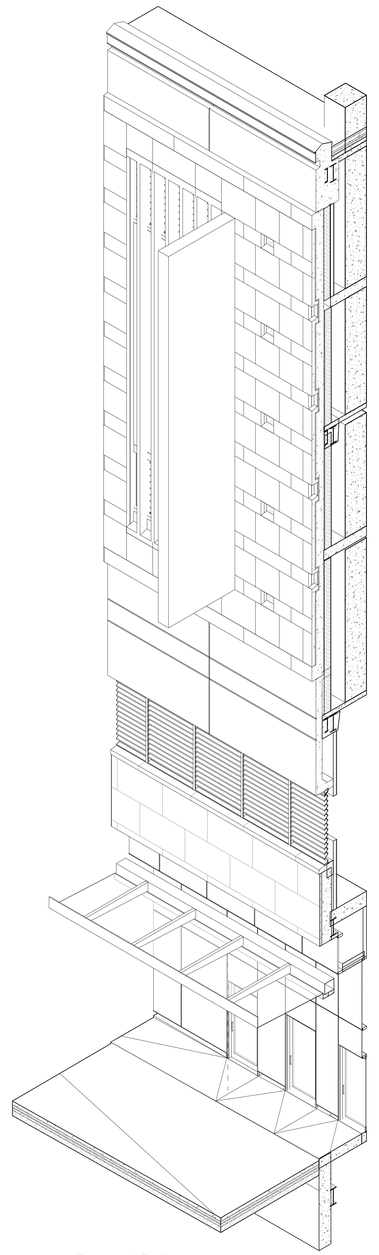

Proposed Podium
Axonometric 7
6 / DP817 SCALE:



MATERIALS LEGEND

EXISTING MATERIALS

GLAZING
- EG-1 SINGLE PANE WINDOW IN ALUMINIUM FRAME TO REMAIN

TILE
- ET-1 RED TERRACOTTA
- ET-2 BLUE TERRACOTTA

CONCRETE
- EC-1 CONCRETE MULLIONS
- EC-2 ARCHITECTURAL CONCRETE
- EC-3 PRECAST CONCRETE

STONE
- ES-1 PINK GRANITE
- ES-2 GREY GRANITE FACED COLUMNS

CANOPY
- ECA-1 ALUMINUM CONCRETE CANOPY

NEW MATERIALS


GLAZING
- G-1 DOUBLE GLAZED 4 SIDE SSG, W/ CURTAIN WALL MULLION
- G-2 DOUBLE GLAZED UNIT IN EXISTING ALUM. FRAME
- G-3 GLASS LOUVER IN EXISTING ALUM. FRAME
- G-4 TRIPLE GLAZED 4 SIDED SSG W/ CURTAINWALL MULLION
- G-5 DOUBLE GLAZED SPANDREL
- G-6 TOWER STRUCTURAL GLAZING W/ GLASS FIN & S.S SPIDER CONNECTIONS
- G-7 CLEAR GLASS GUARDRAIL
- G-8 18" DEEP GLASS SUNSHADE
- G-9 PODIUM STRUCTURAL GLASS FIN & S.S SPIDER CONNECTIONS
- G-10 DOUBLE GLAZED 4 SIDE SSG, W/ CURTAIN WALL MULLION - ATRIUM ROOF
- G-11 DOUBLE GLAZED SPANDREL MECH. PENTHOUSE SCREEN
- G-12 DOUBLE GLAZED UNIT IN NEW ALUM. FRAME
- SF SECURITY FILM


METAL
- M-1 ANODIZED ALUM. FRAME
- M-2 EXTENDED HORIZ. ANODIZED ALUM. MULLION CAP 4" x 6"
- M-4 METAL SPANDREL
- M-5 ANODIZED ALUM. LOUVERS
- M-6 GREY ALUM. COMPOSITE PANEL
- M-7 EXTENDED ANODIZED ALUM. SHAPE 4" x 6" ON OUTRIGGER ATTACHED TO VERT. MULLION

CANOPIES
- CA-1 STEEL AND GLASS CANOPY
- CA-2 STEEL AND GLASS CANOPY C/W STAND-OFFS
- CA-3 METAL CANOPY

CONCRETE
- C-1 ARCHITECTURAL CONCRETE

MISC.
- S-1 BLADE SIGNAGE
- S-2 ELECTRONIC SIGNAGE (TO BE PART OF SEPARATE PERMIT)

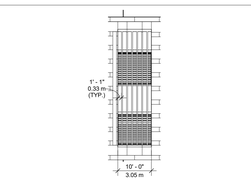

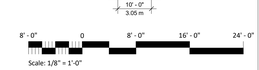

All rights reserved, property of Musson Cattell Mackey Partnership. Use or reproduction prohibited without prior written permission.

MCM

Musson Cattell Mackey Partnership

Architects Designers Planners

Oceanic Plaza
1066 West Hastings Street
Suite 1900
Vancouver, British Columbia
Canada V6E 3X1
T. 604.687. 2990
F. 604. 687. 1771
MCMParchitects.com

3	2019/11/15	ISSUED FOR DP MINOR AMENDMENT
2	2019/10/15	ISSUED FOR DP PRIOR TO RESPONSE
1	2019/04/23	ISSUED FOR DP

Revisions 2019/11/15

Seal

POST ON GEORGIA

349 W. Georgia St.
Vancouver, BC

Project

Wall Section 7
Hamilton St


Drawing

Scale As indicated

Project 217029

DP817

Sheet

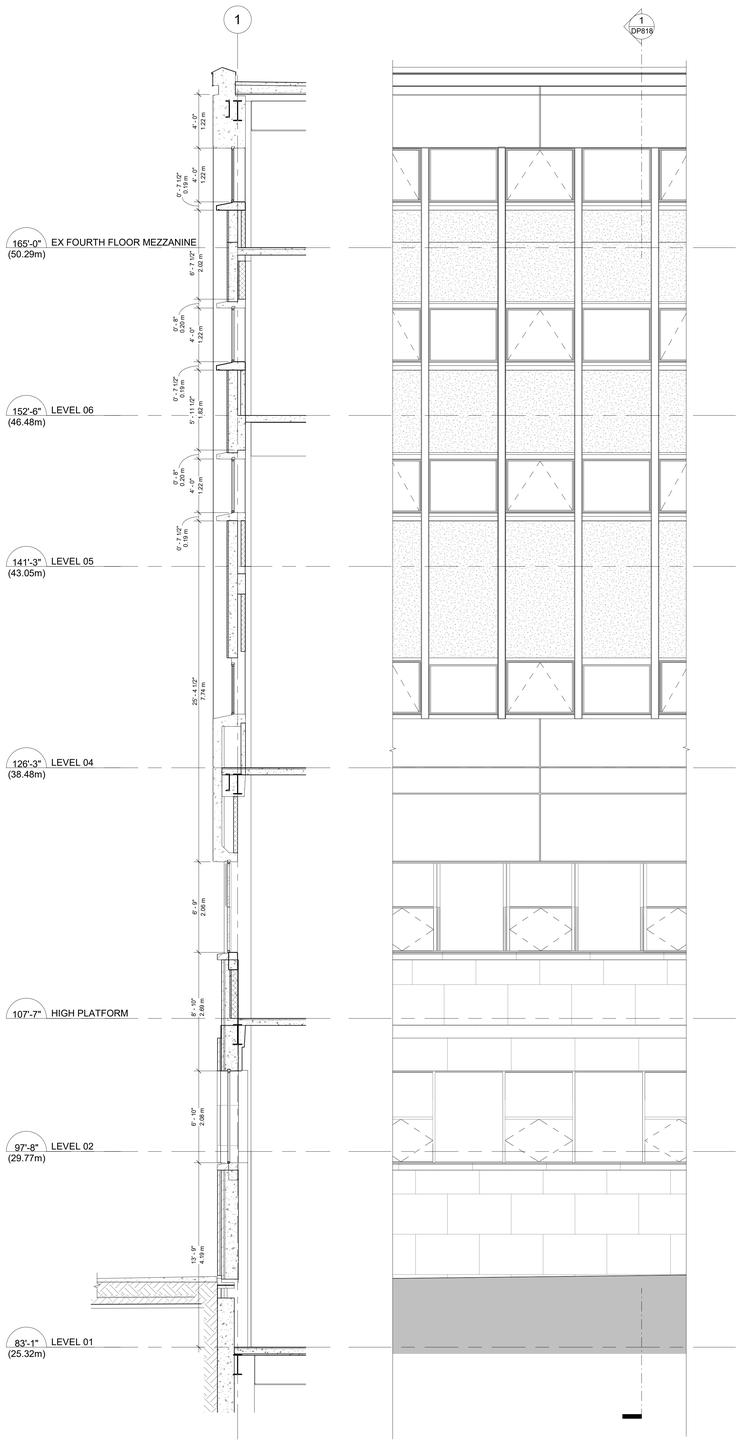


1 DP818 SCALE: 1/4" = 1'-0"

Existing Podium
Wall Section 8 - Hamilton St


2 DP818 SCALE: 1/4" = 1'-0"

Existing Podium
Elevation 8 - Hamilton St

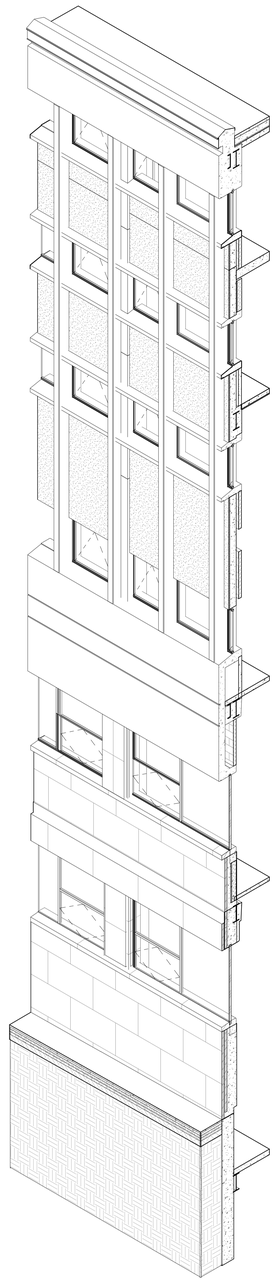

3 DP818 SCALE:

Existing Podium
Existing Podium_ Axonometric 8

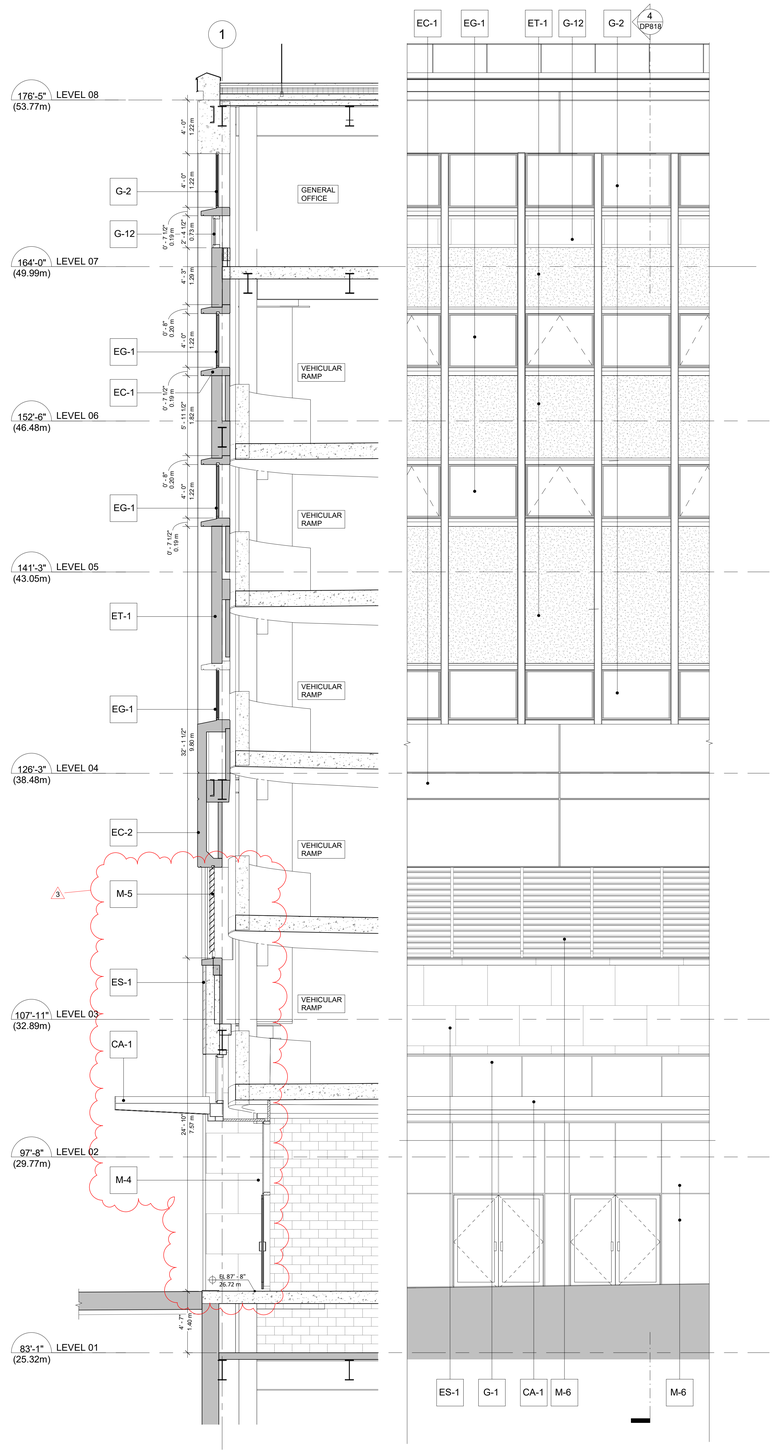


4 DP818 SCALE: 1/4" = 1'-0"

Proposed Podium
Wall Section - Hamilton St


5 DP818 SCALE: 1/4" = 1'-0"

Proposed Podium
Elevation 8 - Hamilton St

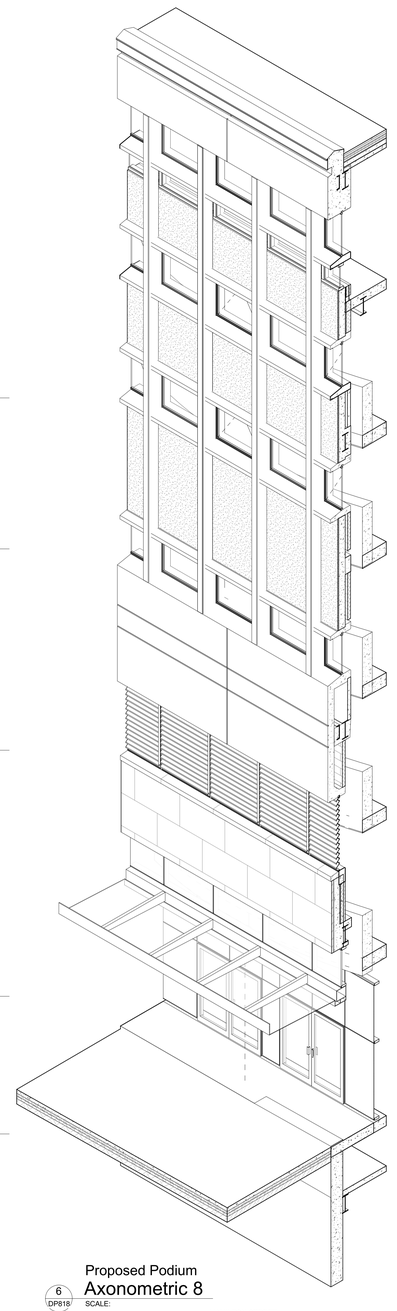

6 DP818 SCALE:

Proposed Podium
Axonometric 8

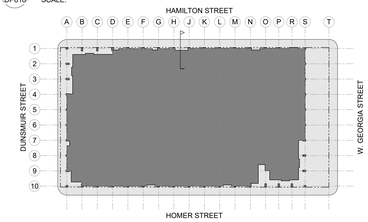

MATERIALS LEGEND

EXISTING MATERIALS

GLAZING
- EG-1 SINGLE PANE WINDOW IN ALUMINIUM FRAME TO REMAIN

TILE
- ET-1 RED TERRACOTTA
- ET-2 BLUE TERRACOTTA

CONCRETE
- EC-1 CONCRETE MULLIONS
- EC-2 ARCHITECTURAL CONCRETE
- EC-3 PRECAST CONCRETE

STONE
- ES-1 PINK GRANITE
- ES-2 GREY GRANITE FACED COLUMNS

CANOPY
- ECA-1 ALUMINUM CONCRETE CANOPY

NEW MATERIALS


GLAZING
- G-1 DOUBLE GLAZED 4 SIDE SSG, W/ CURTAIN WALL MULLION
- G-2 DOUBLE GLAZED UNIT IN EXISTING ALUM. FRAME
- G-3 GLASS LOUVER IN EXISTING ALUM. FRAME
- G-4 TRIPLE GLAZED 4 SIDED SSG W/ CURTAINWALL MULLION
- G-5 DOUBLE GLAZED SPANDREL
- G-6 TOWER STRUCTURAL GLAZING W/ GLASS FIN & S.S SPIDER CONNECTIONS
- G-7 CLEAR GLASS GUARDRAIL
- G-8 18" DEEP GLASS SUNSHADE
- 3 G-9 PODIUM STRUCTURAL GLASS FIN & S.S SPIDER CONNECTIONS
- G-10 DOUBLE GLAZED 4 SIDE SSG, W/ CURTAIN WALL MULLION - ATRIUM ROOF
- G-11 DOUBLE GLAZED SPANDREL MECH. PENTHOUSE SCREEN
- 3 G-12 DOUBLE GLAZED UNIT IN NEW ALUM. FRAME
- SF SECURITY FILM

METAL
- M-1 ANODIZED ALUM. FRAME
- M-2 EXTENDED HORIZ. ANODIZED ALUM. MULLION CAP 4" x 6"
- M-4 METAL SPANDREL
- M-5 ANODIZED ALUM. LOUVERS
- M-6 GREY ALUM. COMPOSITE PANEL
- 3 M-7 EXTENDED ANODIZED ALUM. SHAPE 4" x 6" ON OUTRIGGER ATTACHED TO VERT. MULLION


CANOPIES
- CA-1 STEEL AND GLASS CANOPY
- CA-2 STEEL AND GLASS CANOPY C/W STAND-OFFS
- 3 CA-3 METAL CANOPY

CONCRETE
- C-1 ARCHITECTURAL CONCRETE

MISC.
- S-1 BLADE SIGNAGE
- S-2 ELECTRONIC SIGNAGE (TO BE PART OF SEPARATE PERMIT)

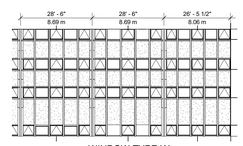

WINDOW TYPE 'A'

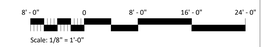

Scale: 1/8" = 1'-0"

All rights reserved, property of Musson Cattell Mackey Partnership. Use or reproduction prohibited without prior written permission.

MCM
Musson Cattell Mackey Partnership
Architects Designers Planners
Oceanic Plaza
1066 West Hastings Street
Suite 1900
Vancouver, British Columbia
Canada V6E 3X1
T. 604.687. 2990
F. 604. 687. 1771
MCMParchitects.com

3	2019/11/15	ISSUED FOR DP MINOR AMENDMENT
2	2019/12/10	ISSUED FOR DP PRIOR TO RESPONSE
1	2019/04/23	ISSUED FOR DP

Revisions 2019/11/15

Seal

POST ON GEORGIA

349 W. Georgia St.
Vancouver, BC

Project

Wall Section 8
Hamilton St


Drawing

Scale As indicated

Project 217029

DP818

Sheet

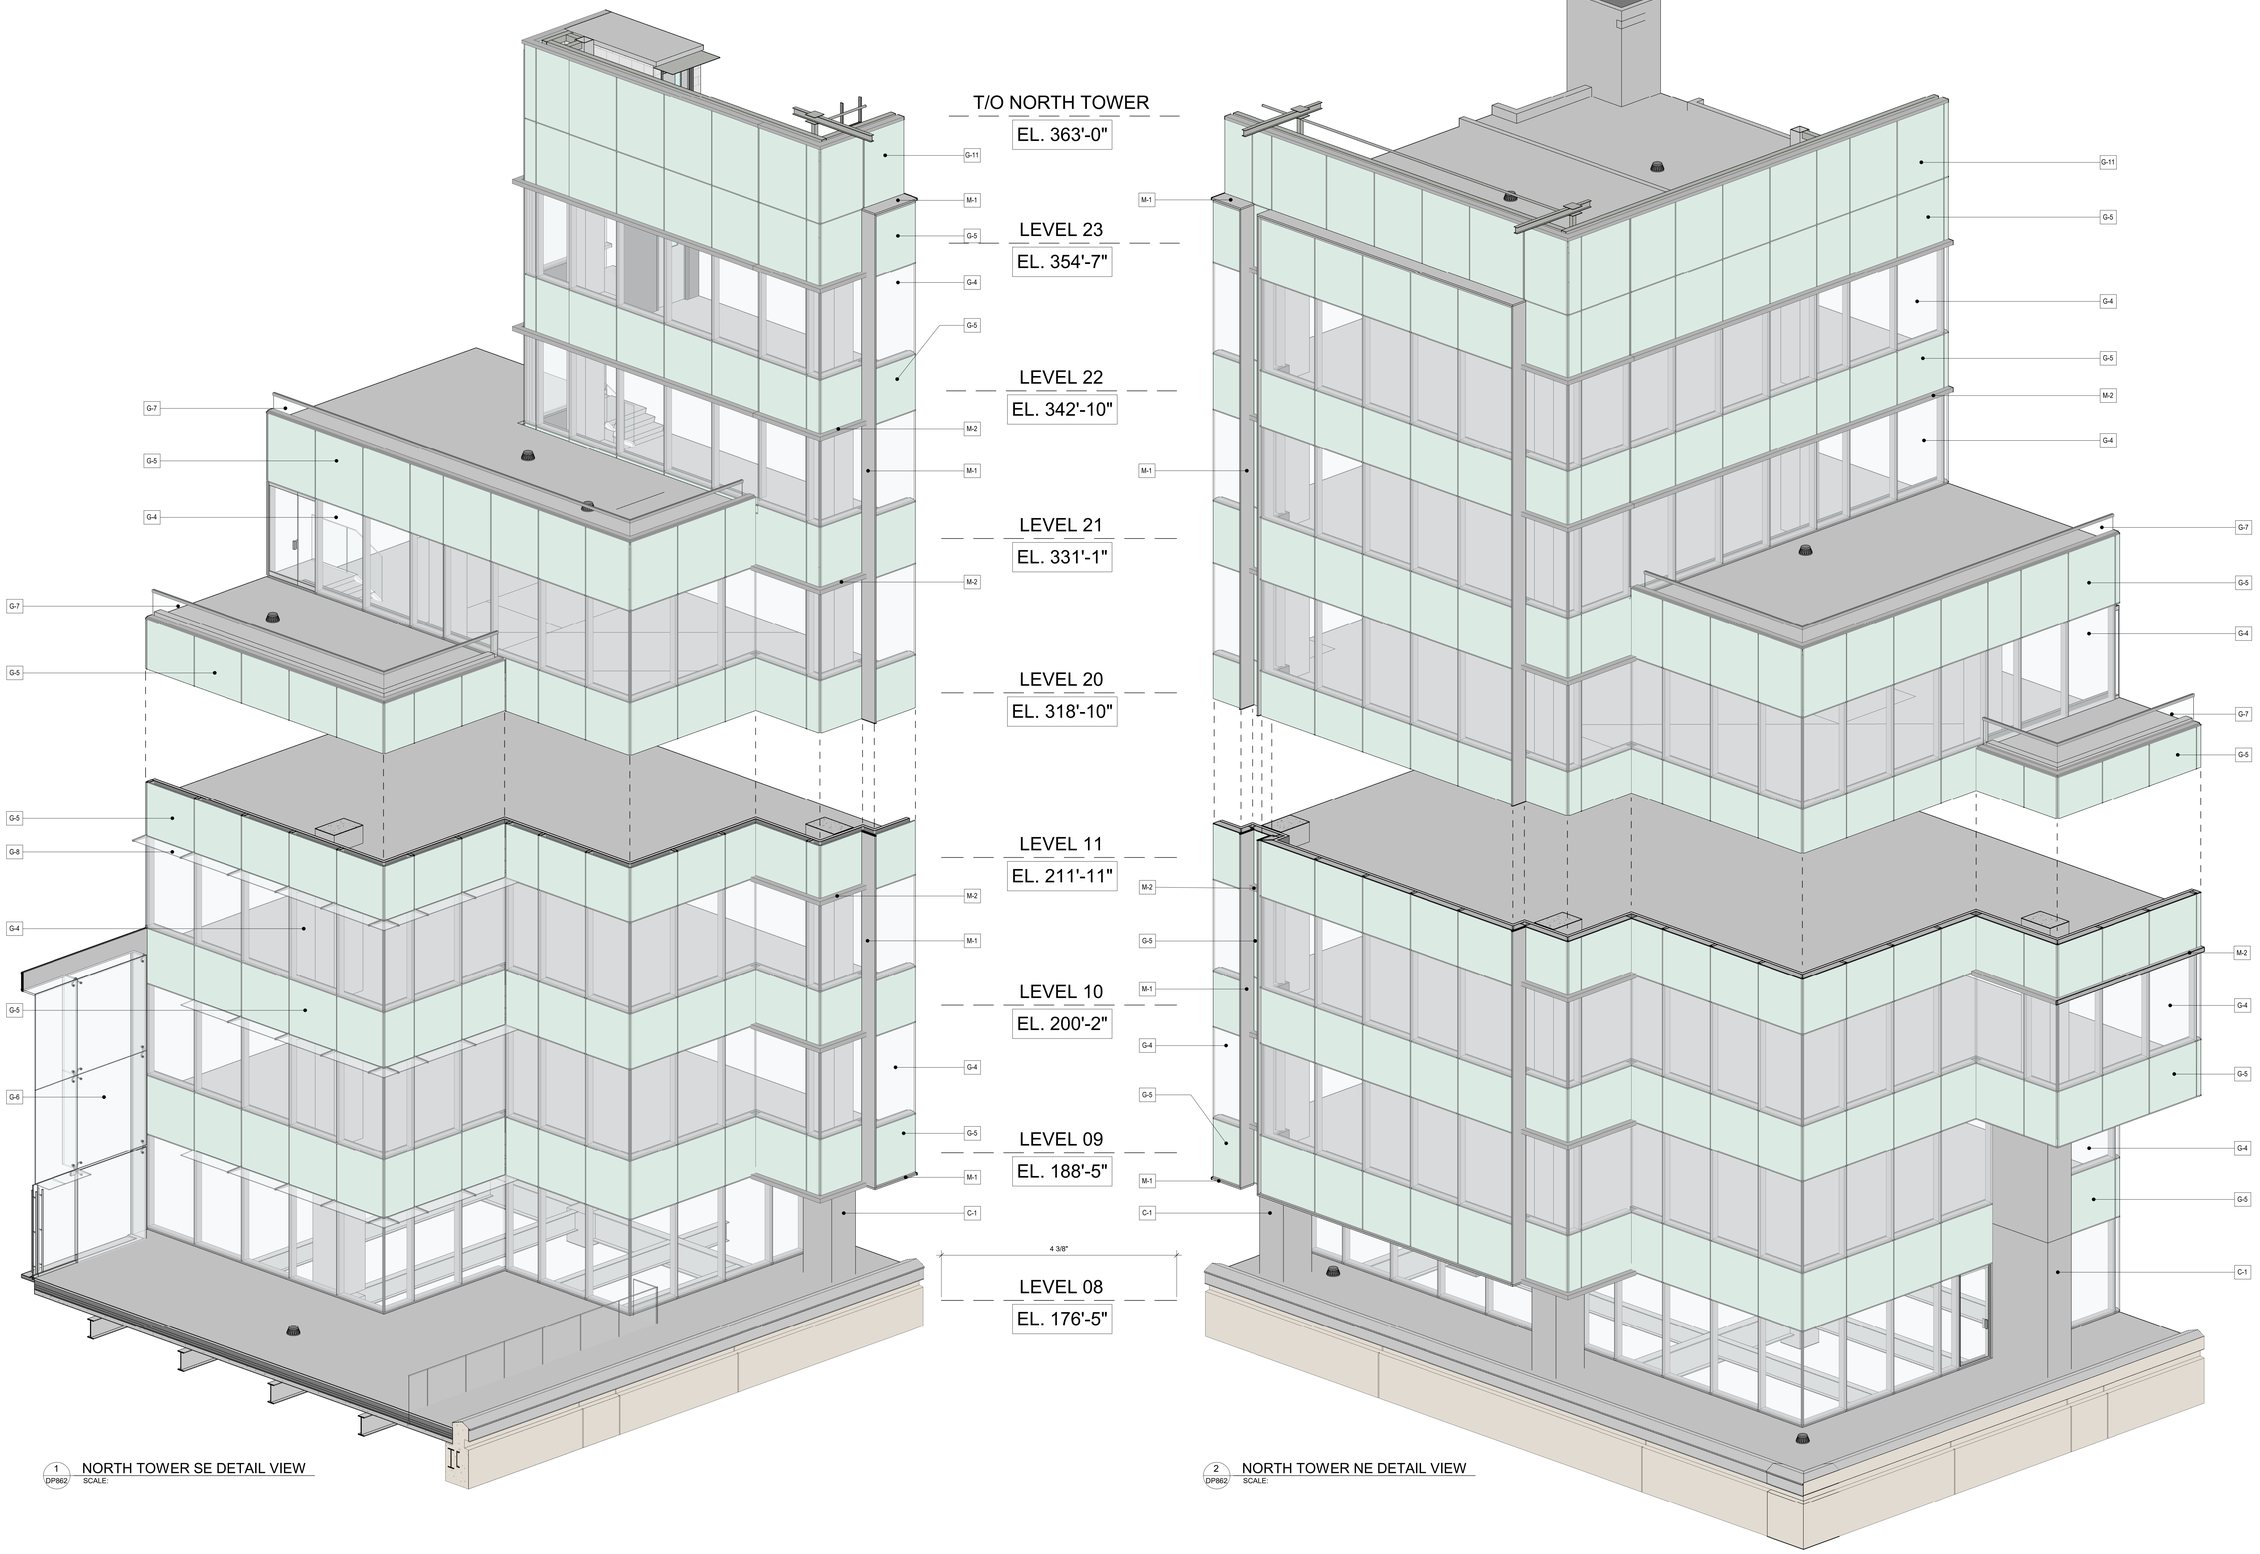

1 DP862 NORTH TOWER SE DETAIL VIEW
SCALE:

2 DP862 NORTH TOWER NE DETAIL VIEW
SCALE:

MATERIALS LEGEND

EXISTING MATERIALS

GLAZING

- EG-1 SINGLE PANE WINDOW IN ALUMINIUM FRAME TO REMAIN

TILE

- ET-1 RED TERRACOTTA
- ET-2 BLUE TERRACOTTA

CONCRETE

- EC-1 CONCRETE MULLIONS
- EC-2 ARCHITECTURAL CONCRETE
- EC-3 PRECAST CONCRETE

STONE

- ES-1 PINK GRANITE
- ES-2 GREY GRANITE FACED COLUMNS

CANOPY

- ECA-1 ALUMINUM CONCRETE CANOPY

NEW MATERIALS

GLAZING

- G-1 DOUBLE GLAZED 4 SIDE SSG, W/ CURTAIN WALL MULLION
- G-2 DOUBLE GLAZED UNIT IN EXISTING ALUM. FRAME
- G-3 GLASS LOUVER IN EXISTING ALUM. FRAME
- G-4 TRIPLE GLAZED 4 SIDED SSG W/ CURTAINWALL MULLION
- G-5 DOUBLE GLAZED SPANDREL
- G-6 TOWER STRUCTURAL GLAZING W/ GLASS FIN & S.S SPIDER CONNECTIONS
- G-7 CLEAR GLASS GUARDRAIL
- G-8 18" DEEP GLASS SUNSHADE
- G-9 PODIUM STRUCTURAL GLASS FIN & S.S SPIDER CONNECTIONS
- G-10 DOUBLE GLAZED 4 SIDE SSG, W/ CURTAIN WALL MULLION - ATRIUM ROOF
- G-11 DOUBLE GLAZED SPANDREL MECH. PENTHOUSE SCREEN
- G-12 DOUBLE GLAZED UNIT IN NEW ALUM. FRAME
- SF SECURITY FILM

METAL

- M-1 ANODIZED ALUM. FRAME
- M-2 EXTENDED HORIZ. ANODIZED ALUM. MULLION CAP 4" x 6"
- M-4 METAL SPANDREL
- M-5 ANODIZED ALUM. LOUVERS
- M-6 GREY ALUM. COMPOSITE PANEL
- M-7 EXTENDED ANODIZED ALUM. SHAPE 4" x 6" ON OUTRIGGER ATTACHED TO VERT. MULLION

CANOPIES

- CA-1 STEEL AND GLASS CANOPY
- CA-2 STEEL AND GLASS CANOPY C/W STAND-OFFS
- CA-3 METAL CANOPY


CONCRETE

- C-1 ARCHITECTURAL CONCRETE

MISC.

- S-1 BLADE SIGNAGE
- S-2 ELECTRONIC SIGNAGE (TO BE PART OF SEPARATE PERMIT)

KEY ELEVATION - NORTH TOWER: EAST

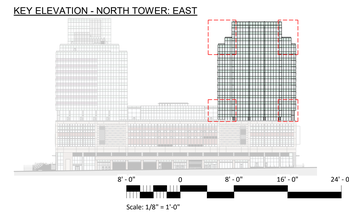

All rights reserved, property of Musson Cattell Mackey Partnership. Use or reproduction prohibited without prior written permission.

MCM

Musson Cattell Mackey Partnership

Architects Designers Planners

Oceanic Plaza
1066 West Hastings Street
Suite 1900
Vancouver, British Columbia
Canada V6E 3X1
T. 604.687. 2990
F. 604. 687. 1771
MCMParchitects.com

2	2019/11/15	ISSUED FOR DP MINOR AMENDMENT
1	2019/12/10	ISSUED FOR DP PRIOR TO RESPONSE

Revisions 2019/11/15

Seal

POST ON GEORGIA

349 W. Georgia St.
Vancouver, BC

Project

North Tower Detail Views


Drawing

Scale As indicated

Project 217029

Sheet **DP862**

\\mcmparchitects.com\mcmdata$\Users\rkuo\217029_VPO_POD_ARCH_CEN_2019-10-11_rkuoCAJW9.rvt 2019-11-15 3:11:29 PM

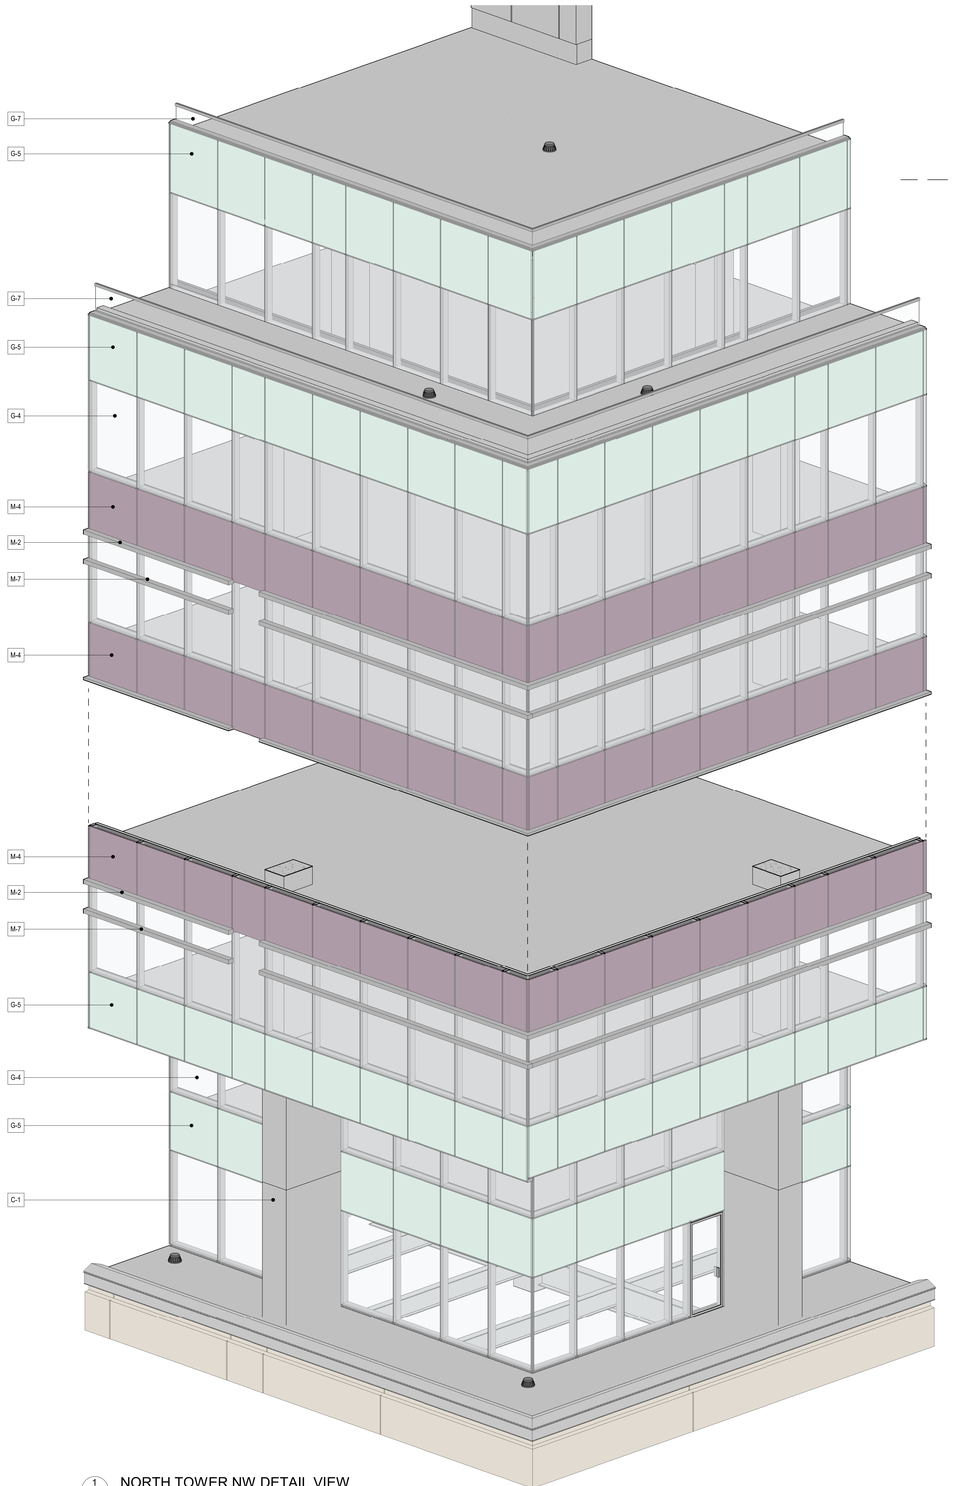

1 NORTH TOWER NW DETAIL VIEW
SCALE:

LEVEL 21
EL. 331'-10"

LEVEL 20
EL. 318'-10"

LEVEL 19
EL. 306'-2"


LEVEL 18
EL. 294'-2"

LEVEL 11
EL. 211'-11"

LEVEL 10
EL. 200'-2"

LEVEL 09
EL. 188'-5"

LEVEL 08
EL. 176'-5"

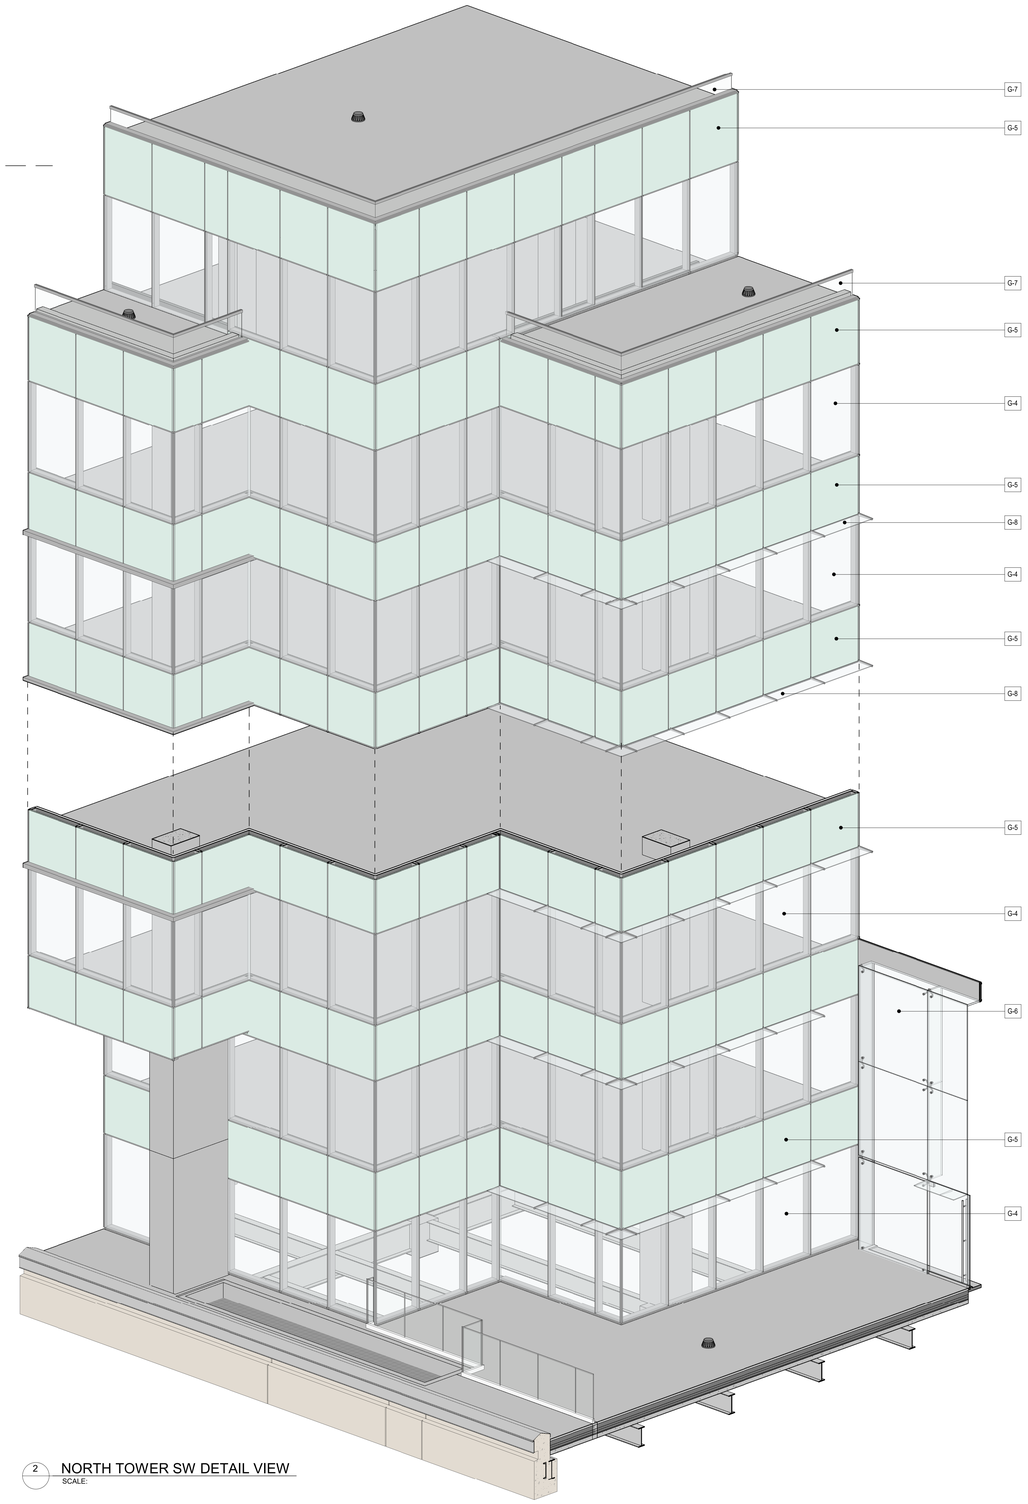

2 NORTH TOWER SW DETAIL VIEW
SCALE:

MATERIALS LEGEND

EXISTING MATERIALS

GLAZING
- EG-1 SINGLE PANE WINDOW IN ALUMINIUM FRAME TO REMAIN

TILE
- ET-1 RED TERRACOTTA
- ET-2 BLUE TERRACOTTA

CONCRETE
- EC-1 CONCRETE MULLIONS
- EC-2 ARCHITECTURAL CONCRETE
- EC-3 PRECAST CONCRETE

STONE
- ES-1 PINK GRANITE
- ES-2 GREY GRANITE FACED COLUMNS

CANOPY
- ECA-1 ALUMINUM CONCRETE CANOPY

NEW MATERIALS

GLAZING
- G-1 DOUBLE GLAZED 4 SIDE SSG, W/ CURTAIN WALL MULLION
- G-2 DOUBLE GLAZED UNIT IN EXISTING ALUM. FRAME
- G-3 GLASS LOUVER IN EXISTING ALUM. FRAME
- G-4 TRIPLE GLAZED 4 SIDED SSG W/ CURTAINWALL MULLION
- G-5 DOUBLE GLAZED SPANDREL
- G-6 TOWER STRUCTURAL GLAZING W/ GLASS FIN & S.S SPIDER CONNECTIONS
- G-7 CLEAR GLASS GUARDRAIL
- G-8 18" DEEP GLASS SUNSHADE
- G-9 PODIUM STRUCTURAL GLASS FIN & S.S SPIDER CONNECTIONS
- G-10 DOUBLE GLAZED 4 SIDE SSG, W/ CURTAIN WALL MULLION - ATRIUM ROOF
- G-11 DOUBLE GLAZED SPANDREL MECH. PENTHOUSE SCREEN
- G-12 DOUBLE GLAZED UNIT IN NEW ALUM. FRAME
- SF SECURITY FILM


METAL
- M-1 ANODIZED ALUM. FRAME
- M-2 EXTENDED HORIZ. ANODIZED ALUM. MULLION CAP 4" x 6"
- M-4 METAL SPANDREL
- M-5 ANODIZED ALUM. LOUVERS
- M-6 GREY ALUM. COMPOSITE PANEL
- M-7 EXTENDED ANODIZED ALUM. SHAPE 4" x 6" ON OUTRIGGER ATTACHED TO VERT. MULLION

CANOPIES
- CA-1 STEEL AND GLASS CANOPY
- CA-2 STEEL AND GLASS CANOPY C/W STAND-OFFS
- CA-3 METAL CANOPY

CONCRETE
- C-1 ARCHITECTURAL CONCRETE

MISC.
- S-1 BLADE SIGNAGE
- S-2 ELECTRONIC SIGNAGE (TO BE PART OF SEPARATE PERMIT)

KEY ELEVATION - NORTH TOWER: WEST

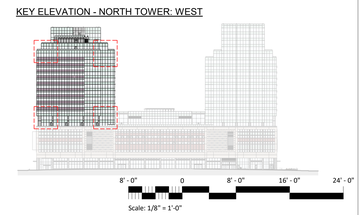

All rights reserved, property of Musson Cattell Mackey Partnership. Use or reproduction prohibited without prior written permission.

MCM
Musson Cattell Mackey Partnership
Architects Designers Planners
Oceanic Plaza
1066 West Hastings Street
Suite 1900
Vancouver, British Columbia
Canada V6E 3X1
T. 604.687. 2990
F. 604. 687. 1771
MCMParchitects.com

2	2019/11/15	ISSUED FOR DP MINOR AMENDMENT
1	2019/12/10	ISSUED FOR DP PRIOR TO RESPONSE

Revisions 2019/11/15

Seal

POST ON GEORGIA

349 W. Georgia St.
Vancouver, BC

Project
North Tower Detail Views


Drawing

Scale As indicated

Project 217029

DP863

Sheet

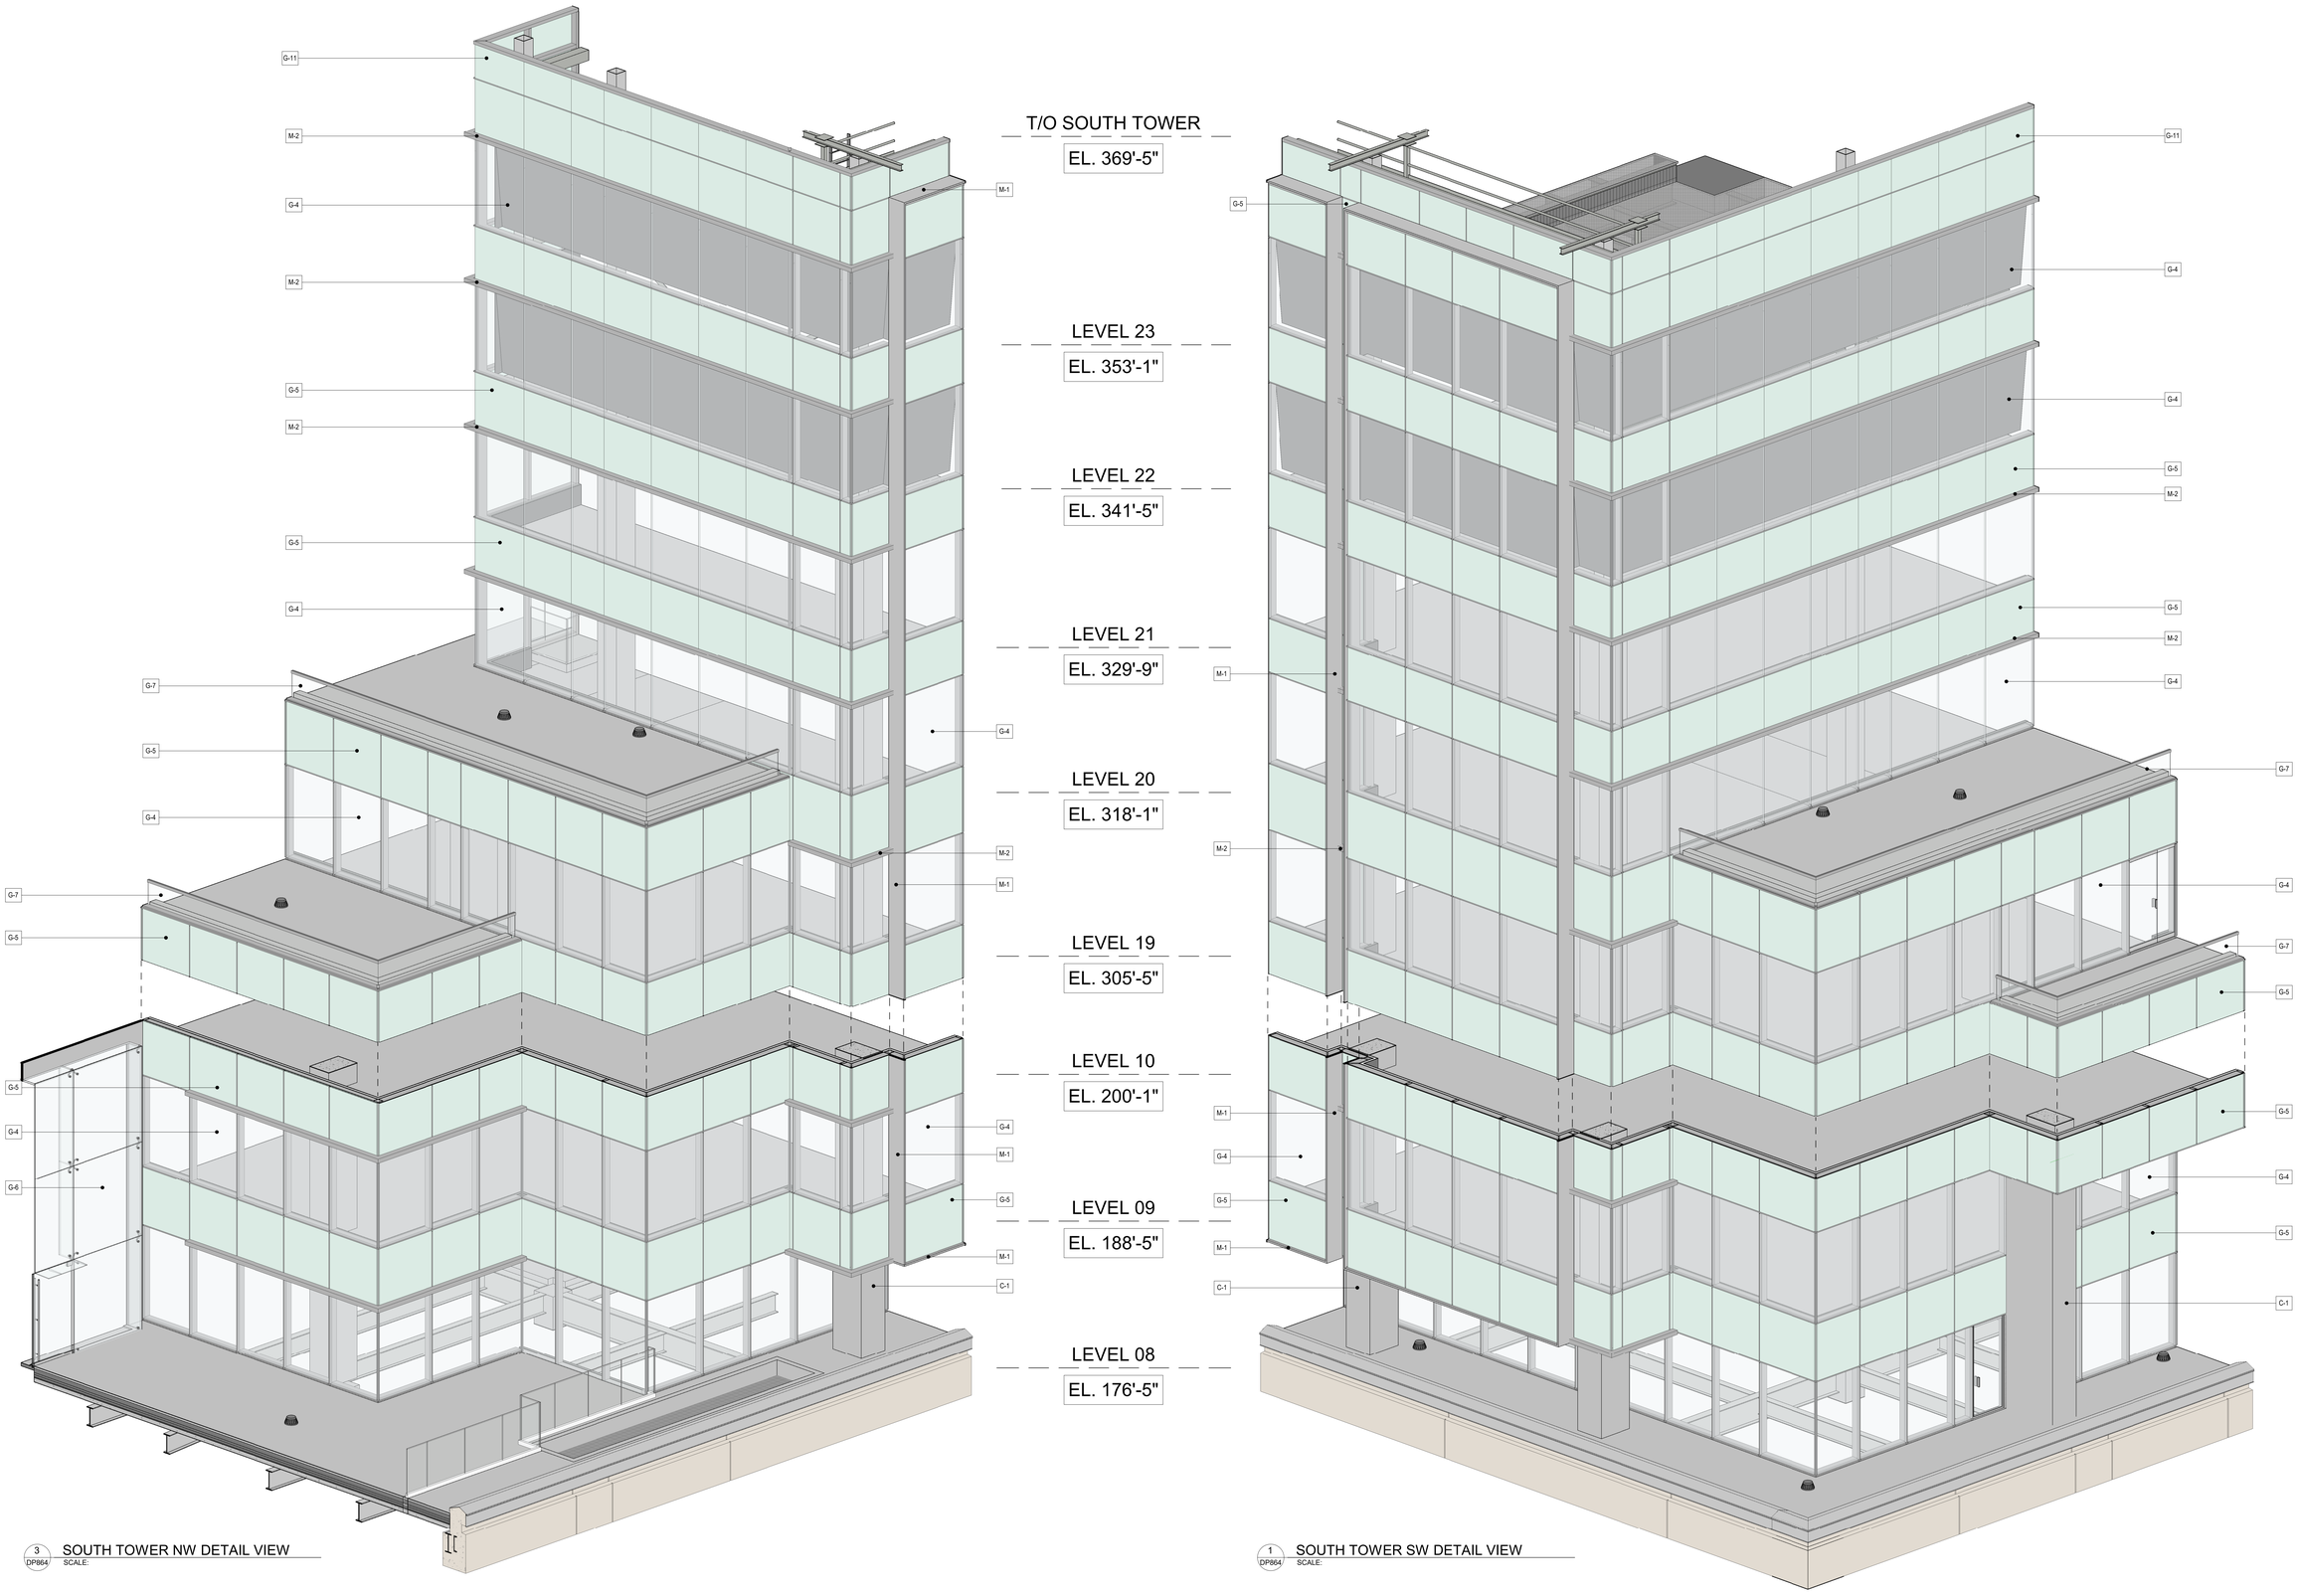

3 DP864 SOUTH TOWER NW DETAIL VIEW
SCALE:

1 DP864 SOUTH TOWER SW DETAIL VIEW
SCALE:

MATERIALS LEGEND

EXISTING MATERIALS

GLAZING

- EG-1 SINGLE PANE WINDOW IN ALUMINIUM FRAME TO REMAIN

TILE

- ET-1 RED TERRACOTTA
- ET-2 BLUE TERRACOTTA

CONCRETE

- EC-1 CONCRETE MULLIONS
- EC-2 ARCHITECTURAL CONCRETE
- EC-3 PRECAST CONCRETE

STONE

- ES-1 PINK GRANITE
- ES-2 GREY GRANITE FACED COLUMNS

CANOPY

- ECA-1 ALUMINUM CONCRETE CANOPY

NEW MATERIALS

GLAZING

- G-1 DOUBLE GLAZED 4 SIDE SSG, W/ CURTAIN WALL MULLION
- G-2 DOUBLE GLAZED UNIT IN EXISTING ALUM. FRAME
- G-3 GLASS LOUVER IN EXISTING ALUM. FRAME
- G-4 TRIPLE GLAZED 4 SIDED SSG W/ CURTAINWALL MULLION
- G-5 DOUBLE GLAZED SPANDREL
- G-6 TOWER STRUCTURAL GLAZING W/ GLASS FIN & S.S SPIDER CONNECTIONS
- G-7 CLEAR GLASS GUARDRAIL
- G-8 18" DEEP GLASS SUNSHADE
- G-9 PODIUM STRUCTURAL GLASS FIN & S.S SPIDER CONNECTIONS
- G-10 DOUBLE GLAZED 4 SIDE SSG, W/ CURTAIN WALL MULLION - ATRIUM ROOF
- G-11 DOUBLE GLAZED SPANDREL MECH. PENTHOUSE SCREEN
- G-12 DOUBLE GLAZED UNIT IN NEW ALUM. FRAME
- SF SECURITY FILM

METAL

- M-1 ANODIZED ALUM. FRAME
- M-2 EXTENDED HORIZ. ANODIZED ALUM. MULLION CAP 4" x 6"
- M-4 METAL SPANDREL
- M-5 ANODIZED ALUM. LOUVERS
- M-6 GREY ALUM. COMPOSITE PANEL
- M-7 EXTENDED ANODIZED ALUM. SHAPE 4" x 6" ON OUTRIGGER ATTACHED TO VERT. MULLION

CANOPIES

- CA-1 STEEL AND GLASS CANOPY
- CA-2 STEEL AND GLASS CANOPY C/W STAND-OFFS
- CA-3 METAL CANOPY


CONCRETE

- C-1 ARCHITECTURAL CONCRETE

MISC.

- S-1 BLADE SIGNAGE
- S-2 ELECTRONIC SIGNAGE (TO BE PART OF SEPARATE PERMIT)

KEY ELEVATION - SOUTH TOWER: WEST

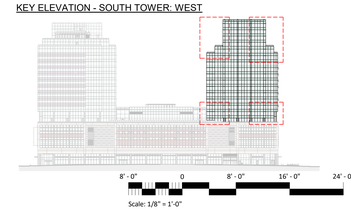

All rights reserved, property of Musson Cattell Mackey Partnership. Use or reproduction prohibited without prior written permission.

MCM
Musson Cattell Mackey Partnership
Architects Designers Planners
Oceanic Plaza
1066 West Hastings Street
Suite 1900
Vancouver, British Columbia
Canada V6E 3X1
T. 604.687. 2990
F. 604. 687. 1771
MCMParchitects.com

2	2019/11/15	ISSUED FOR DP MINOR AMENDMENT
1	2019/12/12	ISSUED FOR DP PRIOR TO RESPONSE

Revisions 2019/11/15

Seal

POST ON GEORGIA

349 W. Georgia St.
Vancouver, BC

Project

South Tower Detail Views


Drawing

Scale As indicated

Project 217029

Sheet

DP864

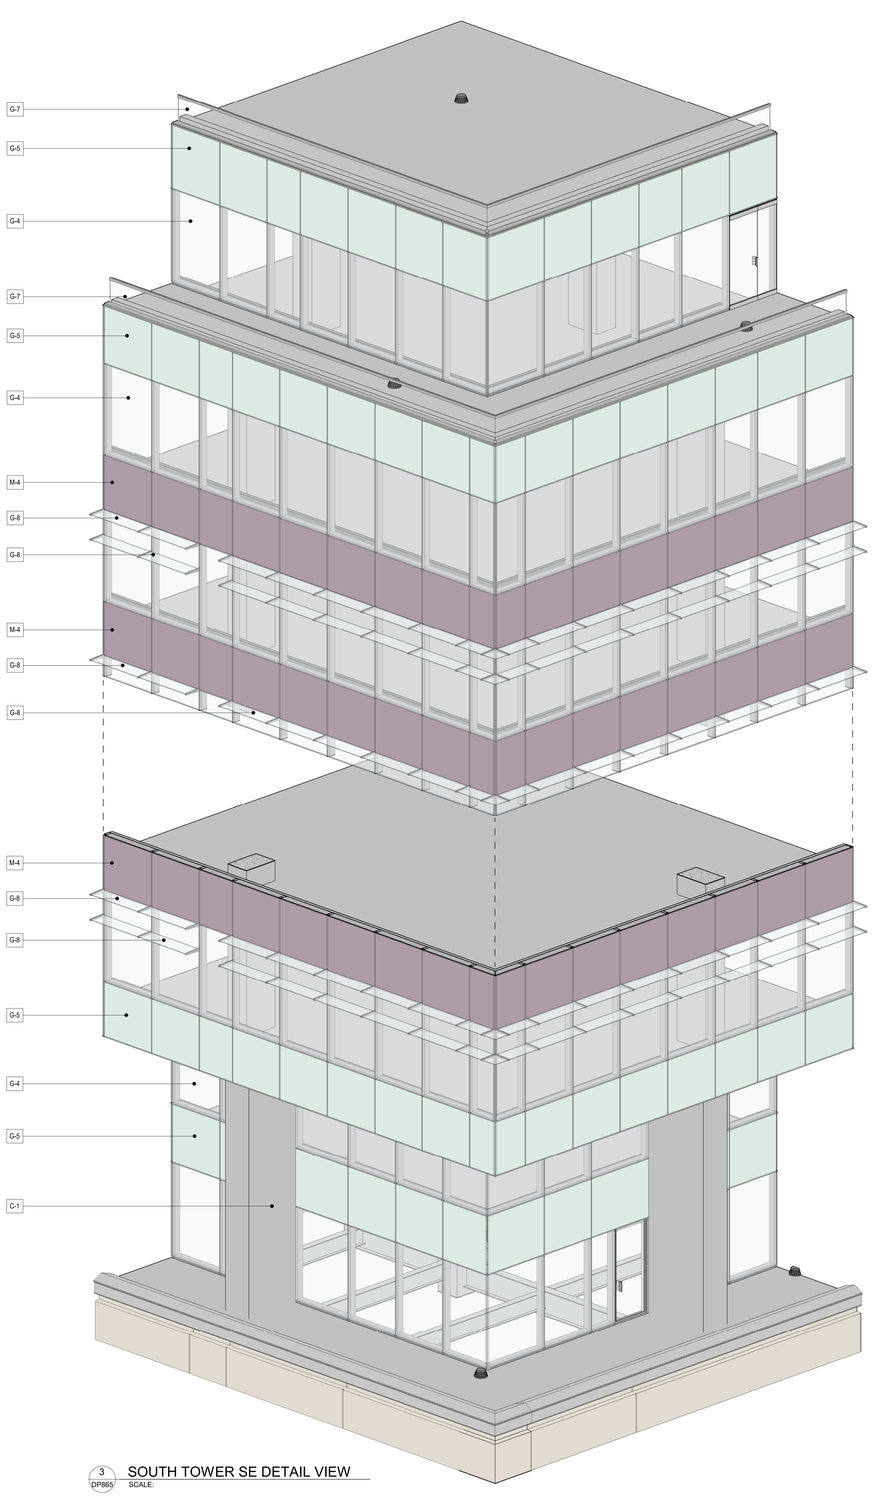

3 DP865 SOUTH TOWER SE DETAIL VIEW
SCALE:

LEVEL 20
EL. 318'-1"

LEVEL 19
EL. 305'-5"

LEVEL 18
EL. 293'-5"


LEVEL 17
EL. 381'-9"

LEVEL 11
EL. 211'-9"

LEVEL 10
EL. 200'-1"

LEVEL 09
EL. 188'-5"

LEVEL 08
EL. 176'-5"

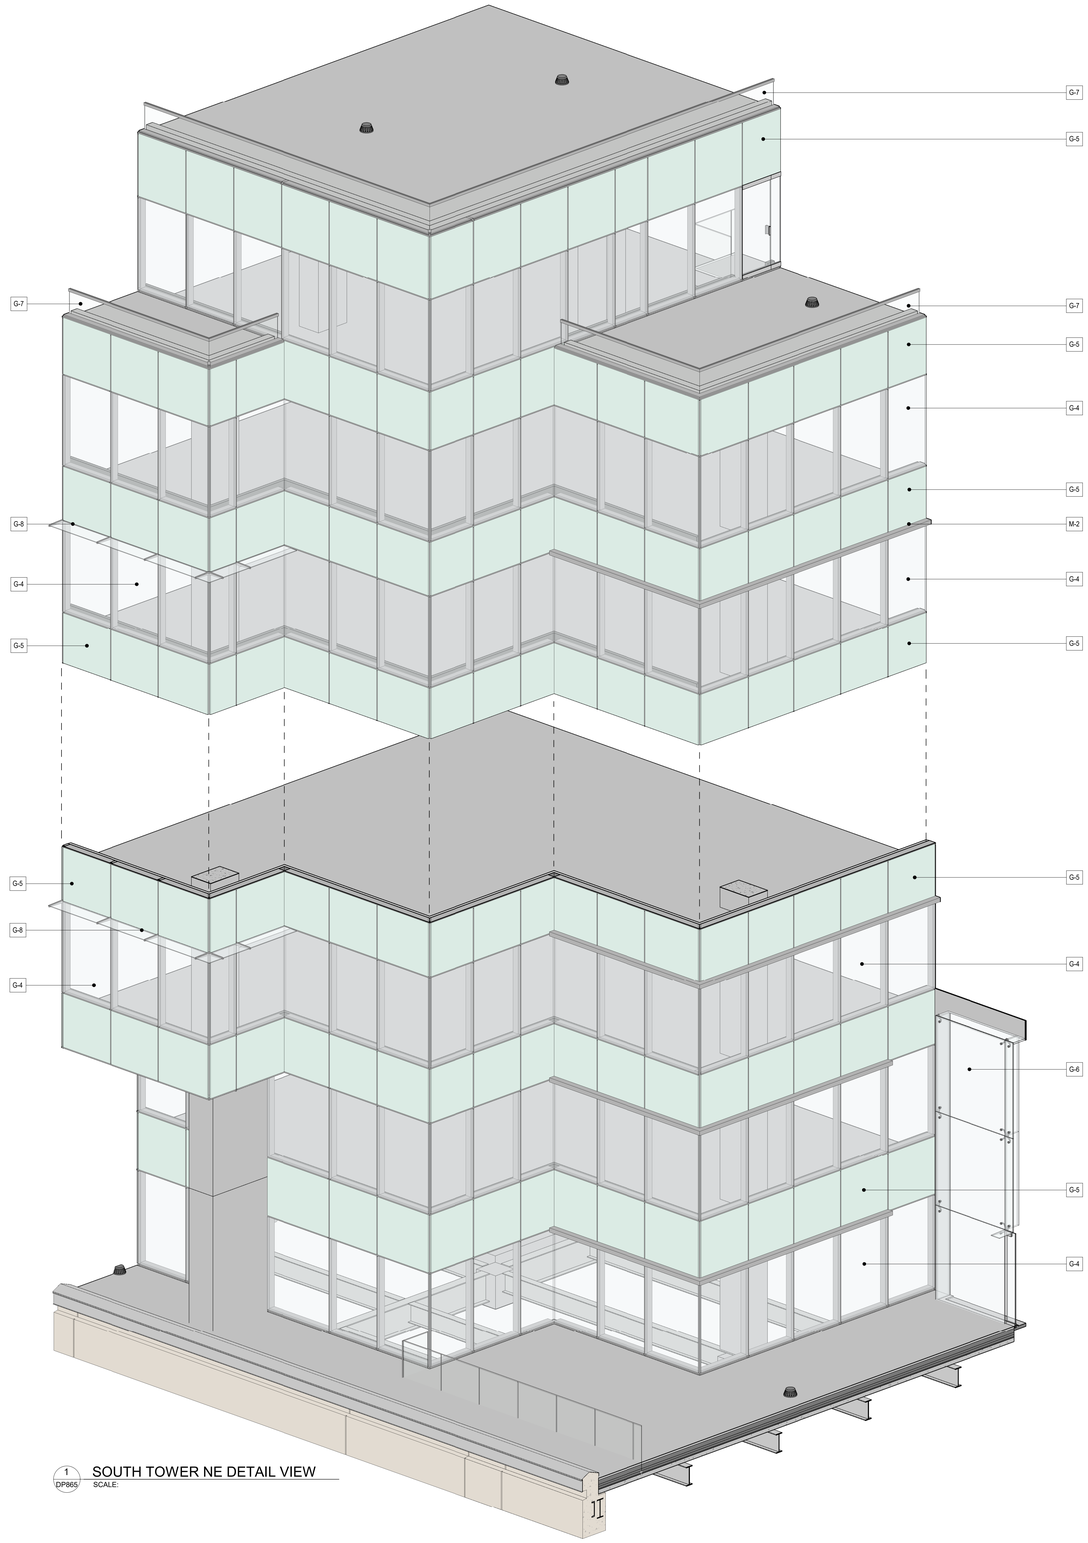

1 DP865 SOUTH TOWER NE DETAIL VIEW
SCALE:

MATERIALS LEGEND

EXISTING MATERIALS

GLAZING

- EG-1 SINGLE PANE WINDOW IN ALUMINIUM FRAME TO REMAIN

TILE

- ET-1 RED TERRACOTTA
- ET-2 BLUE TERRACOTTA

CONCRETE

- EC-1 CONCRETE MULLIONS
- EC-2 ARCHITECTURAL CONCRETE
- EC-3 PRECAST CONCRETE

STONE

- ES-1 PINK GRANITE
- ES-2 GREY GRANITE FACED COLUMNS

CANOPY

- ECA-1 ALUMINUM CONCRETE CANOPY

NEW MATERIALS

GLAZING

- G-1 DOUBLE GLAZED 4 SIDE SSG, W/ CURTAIN WALL MULLION
- G-2 DOUBLE GLAZED UNIT IN EXISTING ALUM. FRAME
- G-3 GLASS LOUVER IN EXISTING ALUM. FRAME
- G-4 TRIPLE GLAZED 4 SIDED SSG W/ CURTAINWALL MULLION
- G-5 DOUBLE GLAZED SPANDREL
- G-6 TOWER STRUCTURAL GLAZING W/ GLASS FIN & S.S SPIDER CONNECTIONS
- G-7 CLEAR GLASS GUARDRAIL
- G-8 18" DEEP GLASS SUNSHADE
- G-9 PODIUM STRUCTURAL GLASS FIN & S.S SPIDER CONNECTIONS
- G-10 DOUBLE GLAZED 4 SIDE SSG, W/ CURTAIN WALL MULLION - ATRIUM ROOF
- G-11 DOUBLE GLAZED SPANDREL MECH. PENTHOUSE SCREEN
- G-12 DOUBLE GLAZED UNIT IN NEW ALUM. FRAME
- SF SECURITY FILM

METAL

- M-1 ANODIZED ALUM. FRAME
- M-2 EXTENDED HORIZ. ANODIZED ALUM. MULLION CAP 4" x 6"
- M-4 METAL SPANDREL
- M-5 ANODIZED ALUM. LOUVERS
- M-6 GREY ALUM. COMPOSITE PANEL
- M-7 EXTENDED ANODIZED ALUM. SHAPE 4" x 6" ON OUTRIGGER ATTACHED TO VERT. MULLION

CANOPIES

- CA-1 STEEL AND GLASS CANOPY
- CA-2 STEEL AND GLASS CANOPY C/W STAND-OFFS
- CA-3 METAL CANOPY


CONCRETE

- C-1 ARCHITECTURAL CONCRETE

MISC.

- S-1 BLADE SIGNAGE
- S-2 ELECTRONIC SIGNAGE (TO BE PART OF SEPARATE PERMIT)

KEY ELEVATION - SOUTH TOWER: EAST

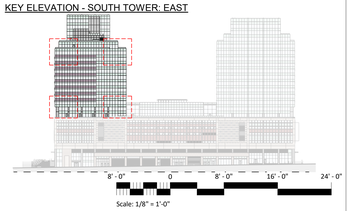

Scale: 1/8" = 1'-0"

All rights reserved, property of Musson Cattell Mackey Partnership. Use or reproduction prohibited without prior written permission.

MCM
Musson Cattell Mackey Partnership
Architects Designers Planners
Oceanic Plaza
1066 West Hastings Street
Suite 1900
Vancouver, British Columbia
Canada V6E 3X1
T. 604.687. 2990
F. 604. 687. 1771
MCMParchitects.com

2	2019/11/15	ISSUED FOR DP MINOR AMENDMENT
1	2019/12/10	ISSUED FOR DP PRIOR TO RESPONSE

Revisions 2019/11/15

Seal

POST ON GEORGIA

349 W. Georgia St.
Vancouver, BC

Project

South Tower Detail Views


Drawing

Scale As indicated


Project 217029

DP865


Sheet

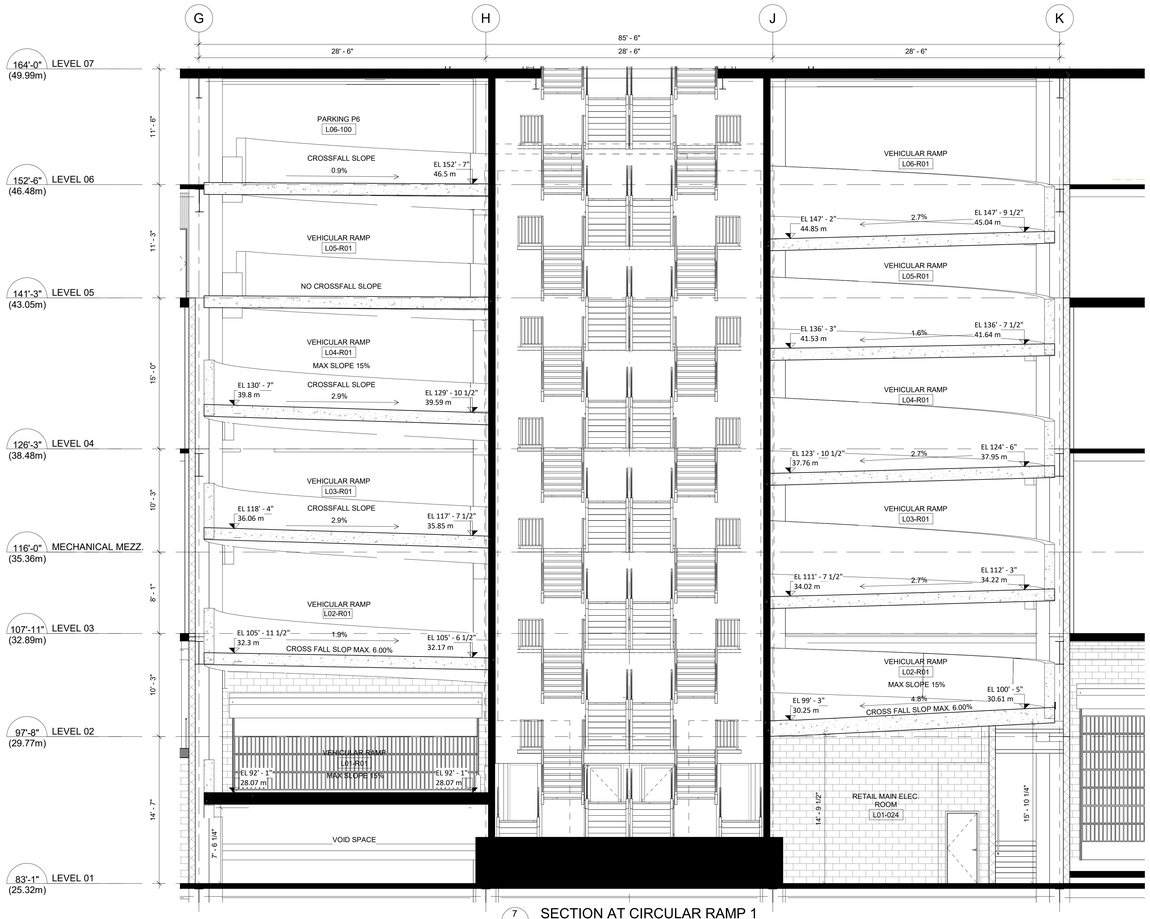


7 DP871 SECTION AT CIRCULAR RAMP 1
SCALE: 3/16" = 1'-0"

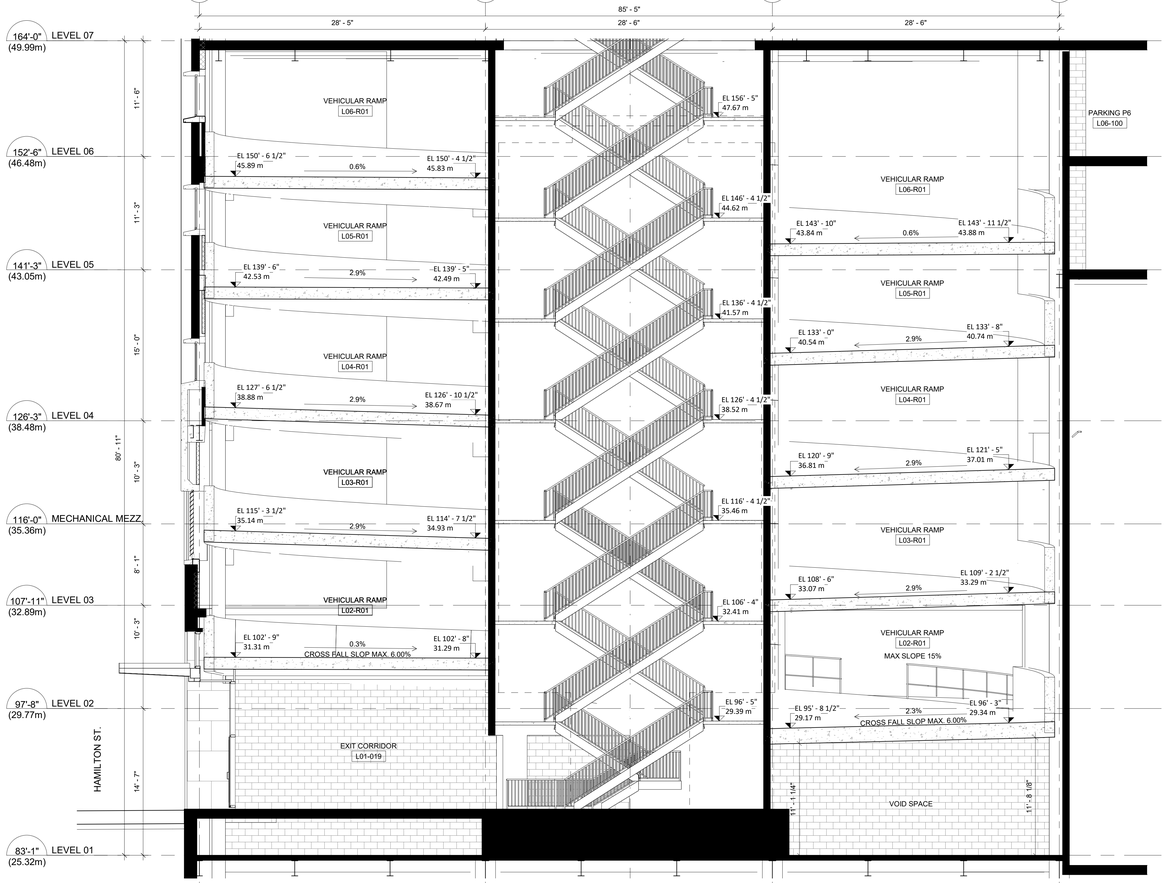


8 DP871 SECTION AT CIRCULAR RAMP 2
SCALE: 3/16" = 1'-0"

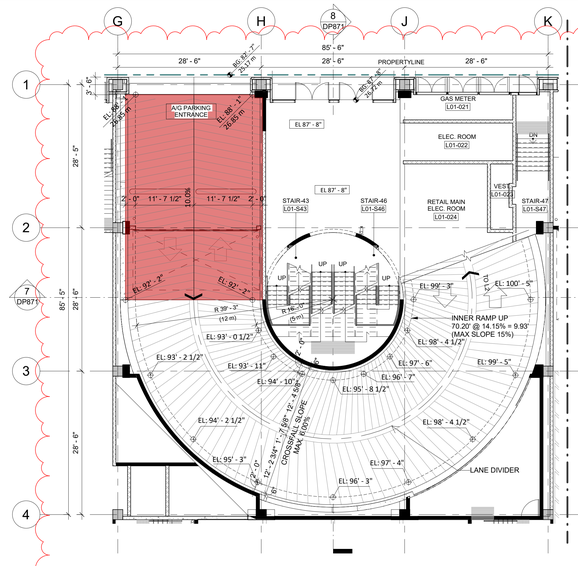


1 DP871 ENLARGED L01 PLAN AT CIRCULAR RAMP
SCALE: 3/32" = 1'-0"

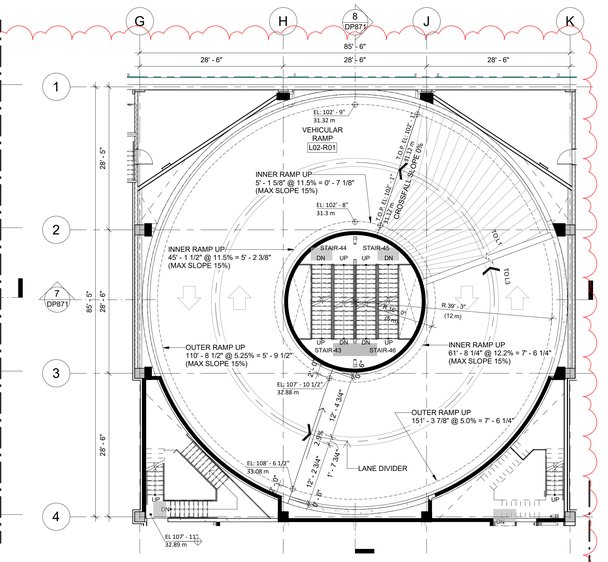


2 DP871 ENLARGED L02 PLAN AT CIRCULAR RAMP
SCALE: 3/32" = 1'-0"

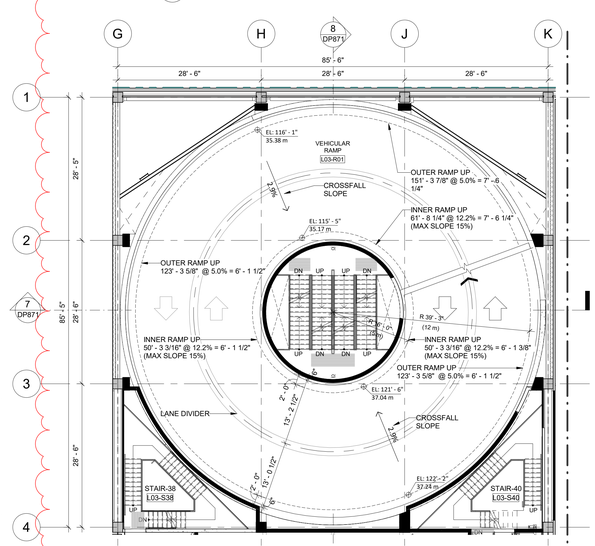


3 DP871 ENLARGED L03 PLAN AT CIRCULAR RAMP
SCALE: 3/32" = 1'-0"

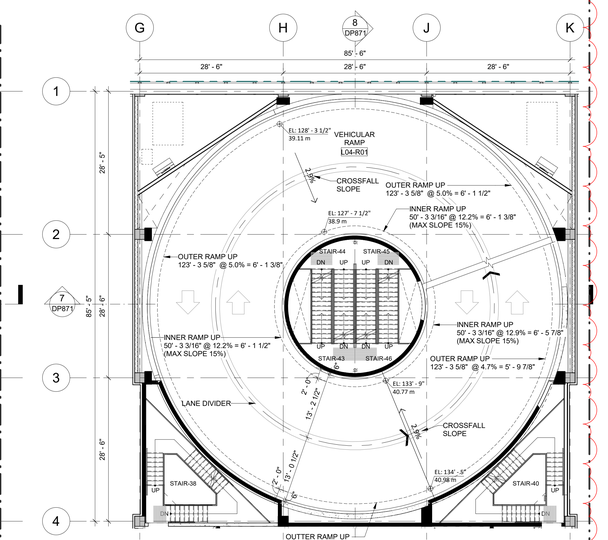

4 DP871 ENLARGED L04 PLAN AT CIRCULAR RAMP
SCALE: 3/32" = 1'-0"

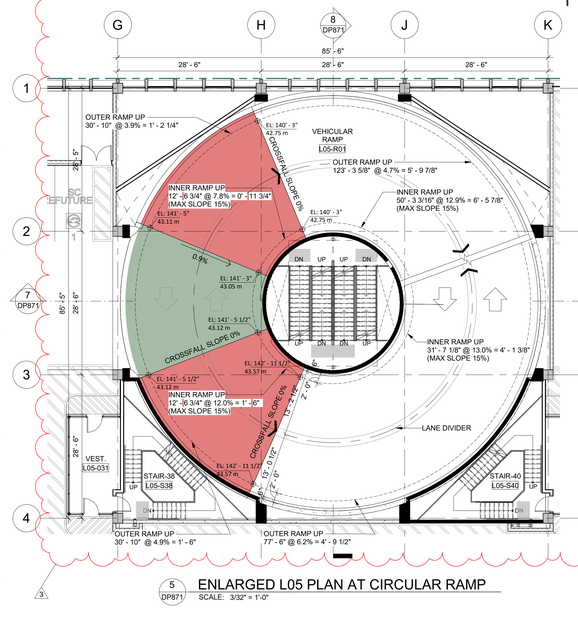

6 DP871 ENLARGED L05 PLAN AT CIRCULAR RAMP
SCALE: 3/32" = 1'-0"

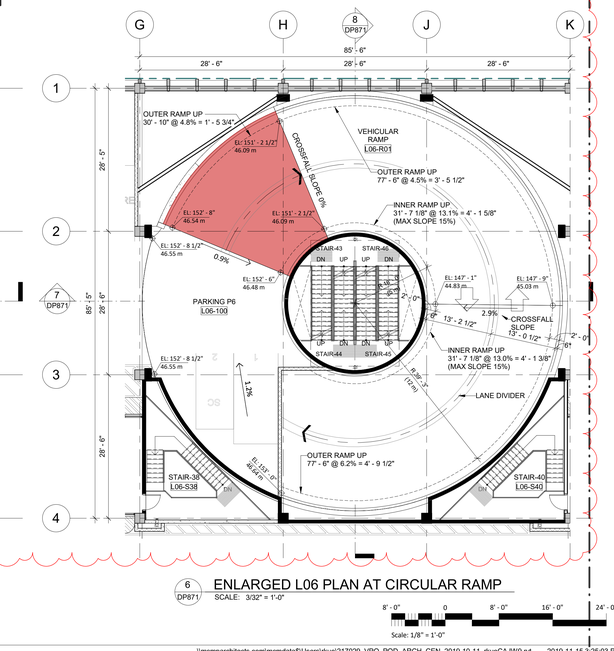

6 DP871 ENLARGED L06 PLAN AT CIRCULAR RAMP
SCALE: 3/32" = 1'-0"

8' - 0" 0 8' - 0" 16' - 0" 24' - 0"
Scale: 1/8" = 1'-0"

All rights reserved, property of Musson Cattell Mackey Partnership. Use or reproduction prohibited without prior written permission.

MCM
Musson Cattell Mackey Partnership
Architects Designers Planners
Oceanic Plaza
1066 West Hastings Street
Suite 1900
Vancouver, British Columbia
Canada V6E 3X1
T. 604.687. 2990
F. 604. 687. 1771
MCMParchitects.com

PROJECT NORTH
TRUE NORTH

ELEVATORS LEGEND

ST - South Tower
NT - North Tower
S - Service Elevator
P - Passenger Elevator
PS - Parking Shuttle
R - Restaurant Elevator
A - Atrium Elevator
F - Freight Elevator
E.M.R. - Elevator Machine Room
E.C.R. - Elevator Control Room
E.O.H. - Elevator Overhead
PD - Pit Drain

RAMP LEGEND:
LANDING
TRANSITION RAMP

3	2019/11/15	ISSUED FOR DP MINOR AMENDMENT
2	2019/12/12	ISSUED FOR DP PRIOR TO RESPONSE
1	2019/04/23	ISSUED FOR DP

Revisions 2019/11/15

Seal
POST ON GEORGIA


349 W. Georgia St.
Vancouver, BC

Project
Circular Ramp Plans And Sections


Drawing
Scale As indicated
Project 217029

DP871
Sheet


\\mcmparchitects.com\mcmdata$\Users\rkuo\217029_VPO_POD_ARCH_CEN_2019-10-11_rkuoCAJW9.rvt 2019-11-15 3:25:03 PM

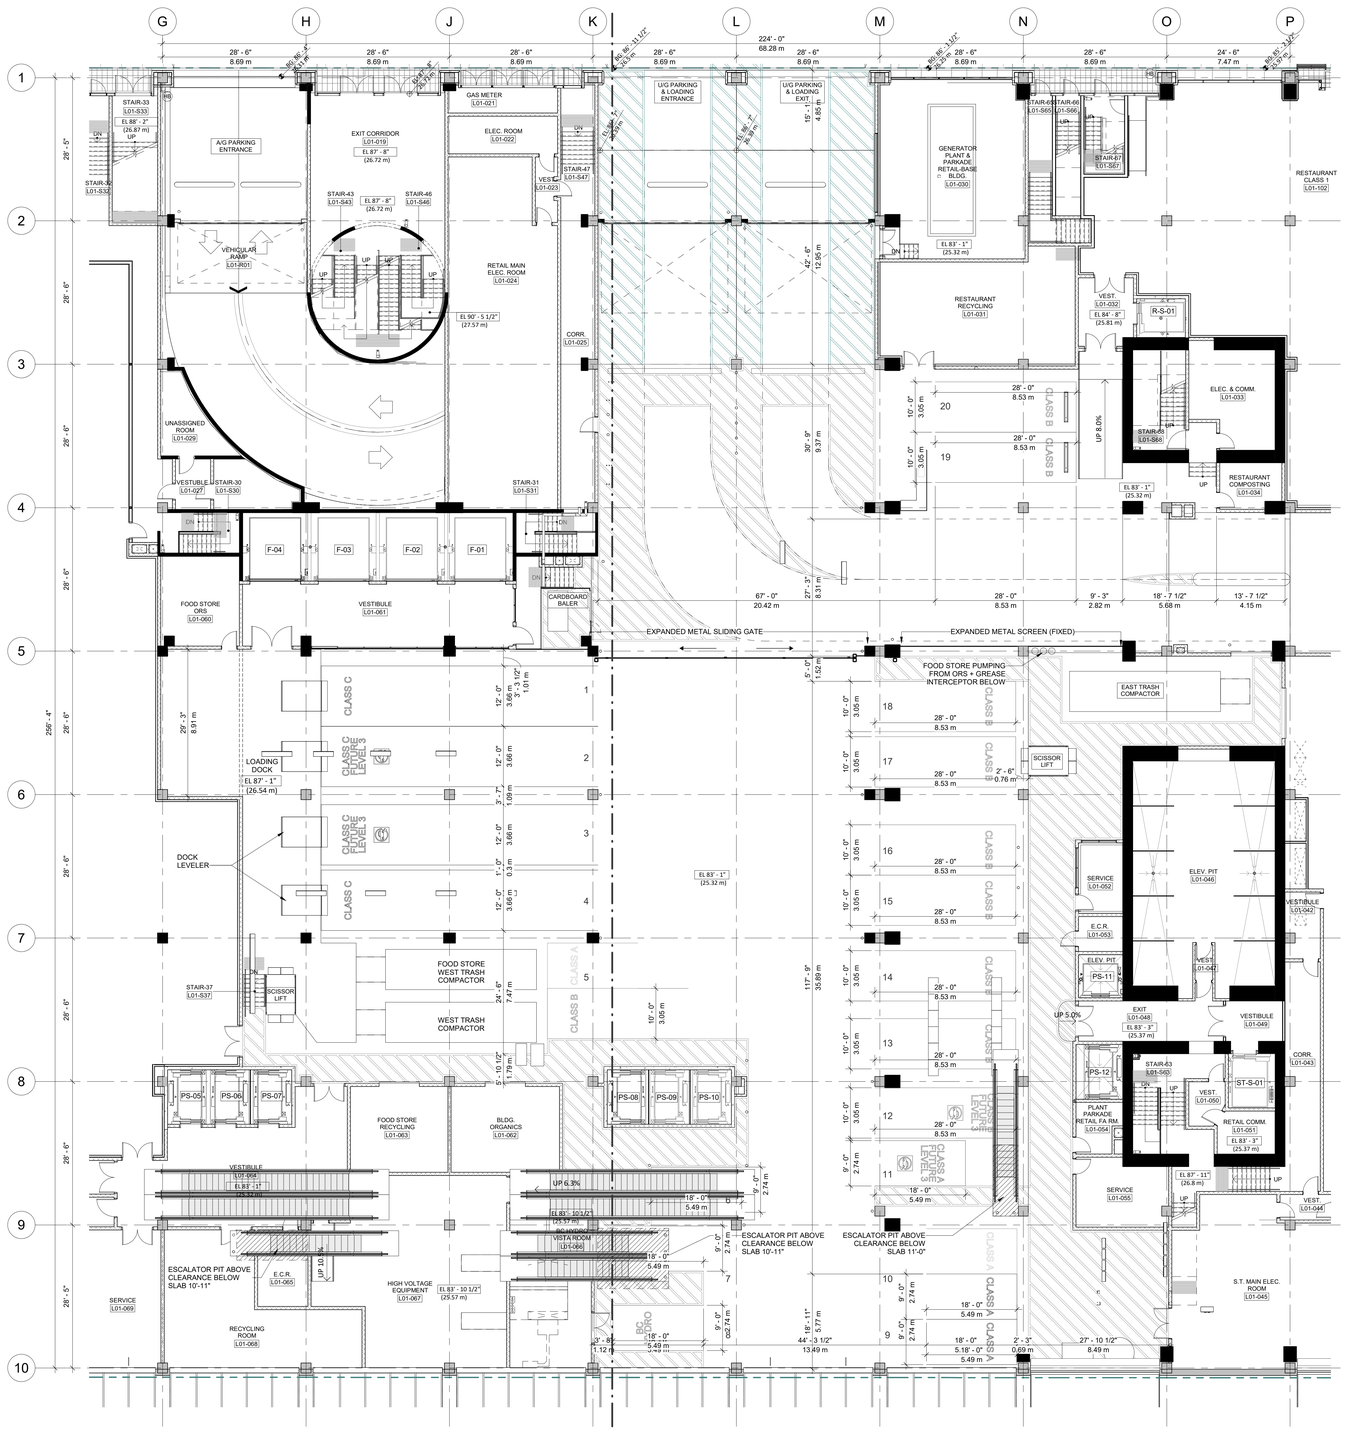


1 DP881 ENLARGED L01 PLAN AT LOADING DOCK AREA
SCALE: 3/32" = 1'-0"

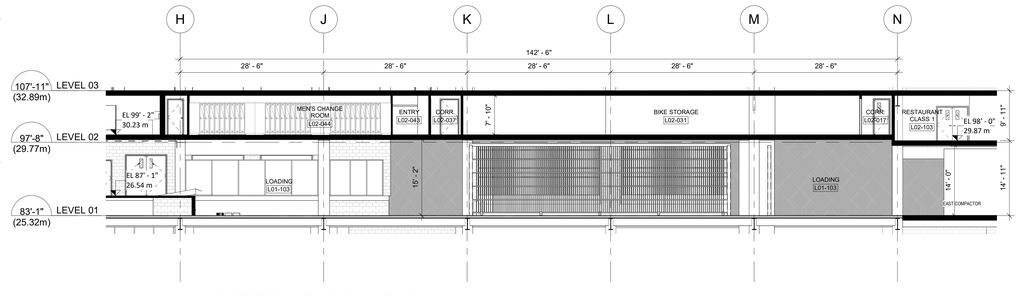


3 DP881 NS SECTION AT LOADING DOCK
SCALE: 3/32" = 1'-0"

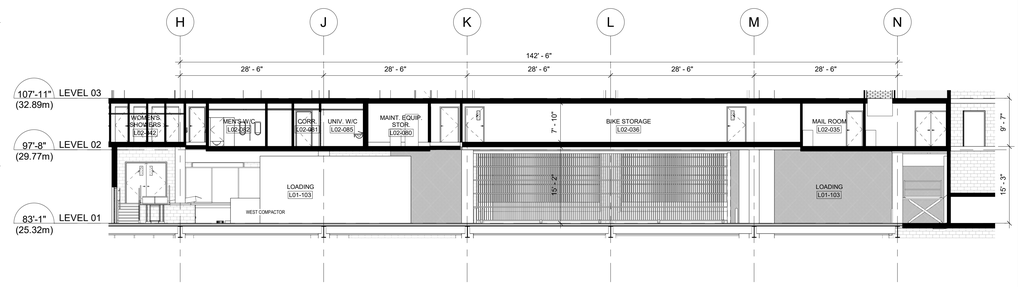

4 DP881 NS SECTION AT LOADING DOCK
SCALE: 3/32" = 1'-0"

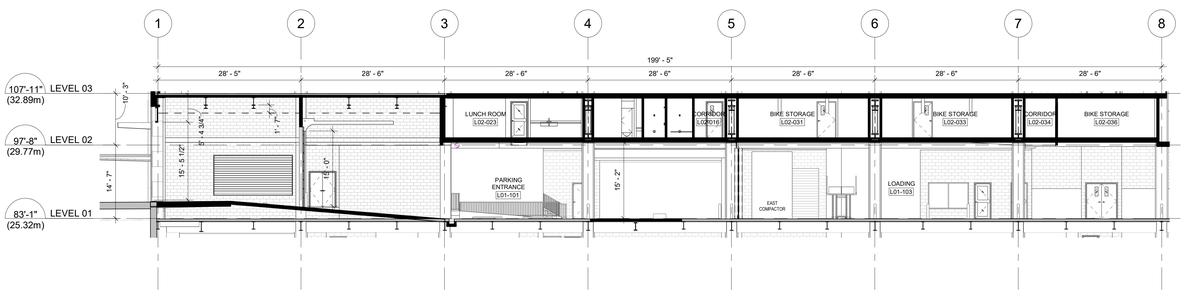

2 DP881 EW SECTION AT LOADING DOCK
SCALE: 3/32" = 1'-0"

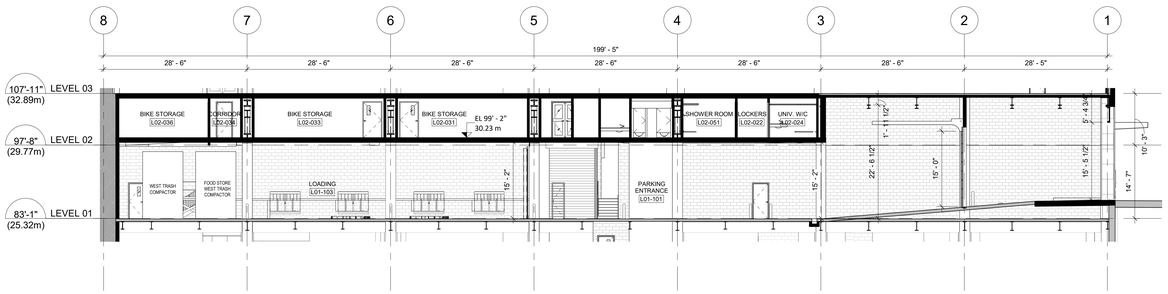

5 DP881 EW SECTION AT LOADING DOCK
SCALE: 3/32" = 1'-0"

8' - 0" 0 8' - 0" 16' - 0" 24' - 0"
Scale: 1/8" = 1'-0"

All rights reserved, property of Musson Cattell Mackey Partnership. Use or reproduction prohibited without prior written permission.

MCM

Musson Cattell Mackey Partnership

Architects Designers Planners

Oceanic Plaza
1066 West Hastings Street
Suite 1900
Vancouver, British Columbia
Canada V6E 3X1
T. 604.687. 2990
F. 604. 687. 1771
MCMParchitects.com

PROJECT NORTH
TRUE NORTH

ELEVATORS LEGEND

ST - South Tower
NT - North Tower
S - Service Elevator
P - Passenger Elevator
PS - Parking Shuttle
R - Restaurant Elevator
A - Atrium Elevator
F - Freight Elevator
E.M.R. - Elevator Machine Room
E.C.R. - Elevator Control Room
E.O.H. - Elevator Overhead
PD - Pit Drain

2	2019/11/15	ISSUED FOR DP MINOR AMENDMENT
1	2019/12/10	ISSUED FOR DP PRIOR TO RESPONSE

Revisions 2019/11/15

Seal

POST ON GEORGIA

349 W. Georgia St.
Vancouver, BC

Project

Loading Bay Plan And Sections

Drawing

Scale 3/32" = 1'-0"

Project 217029

DP881

Sheet