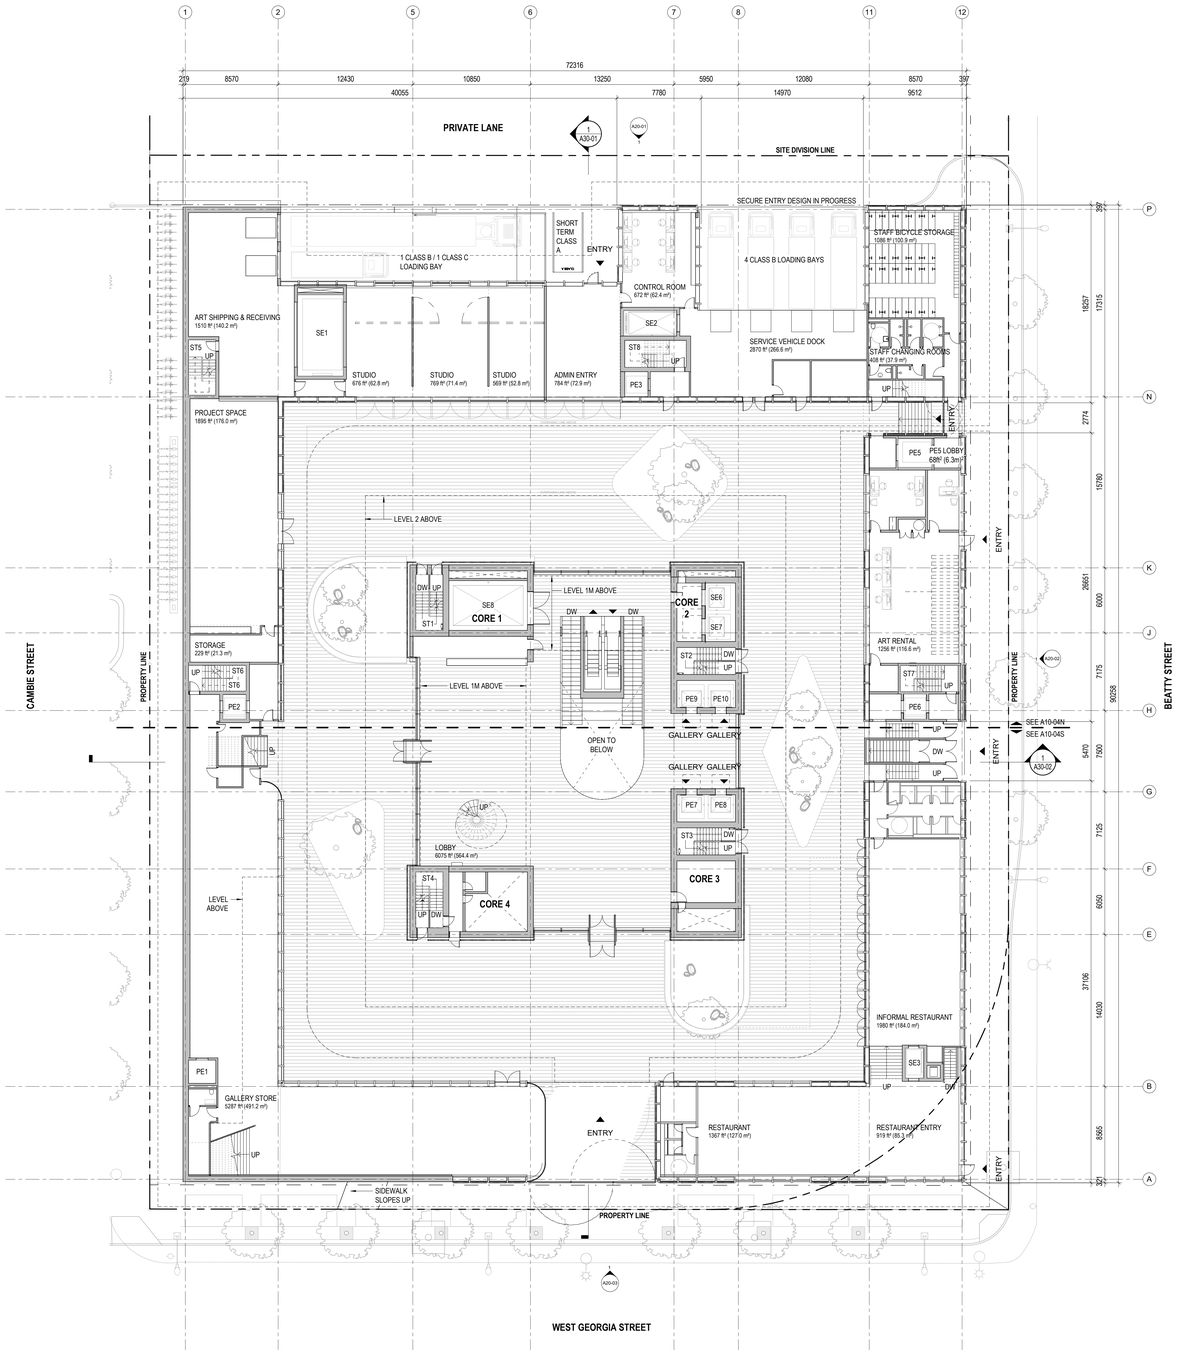

1 LEVEL 1
1 : 200

VANCOUVER ART GALLERY

DESIGN CONSULTANT
Herzog & de Meuron
Rheinschanze 6
Basel, Switzerland
T. +41 (0)61 385 5757

EXECUTIVE ARCHITECT
Perkins+Will
1220 Homer Street
Vancouver, British Columbia
Canada V6B 2Y5
T. +1 (604) 684-5446

REGISTERED ARCHITECT DAVID DOVE BRITISH COLUMBIA
2021-12-17

NOTES

ISSUE	DESCRIPTION	DATE
A	Development Permit Application	2121.02.22
B	DP Submission Rev 01	2021.07.07
C	DP Submission Rev 02	2021.12.17

KEY

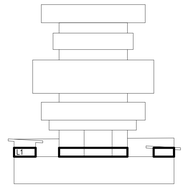

SCALE	1 : 200
FORMAT	DIN A0 (1189x840)
PROJECT NUMBER	411421

DRAWING TITLE
FLOOR PLAN - LEVEL 1 - OVERALL

DRAWING NUMBER
A10-04

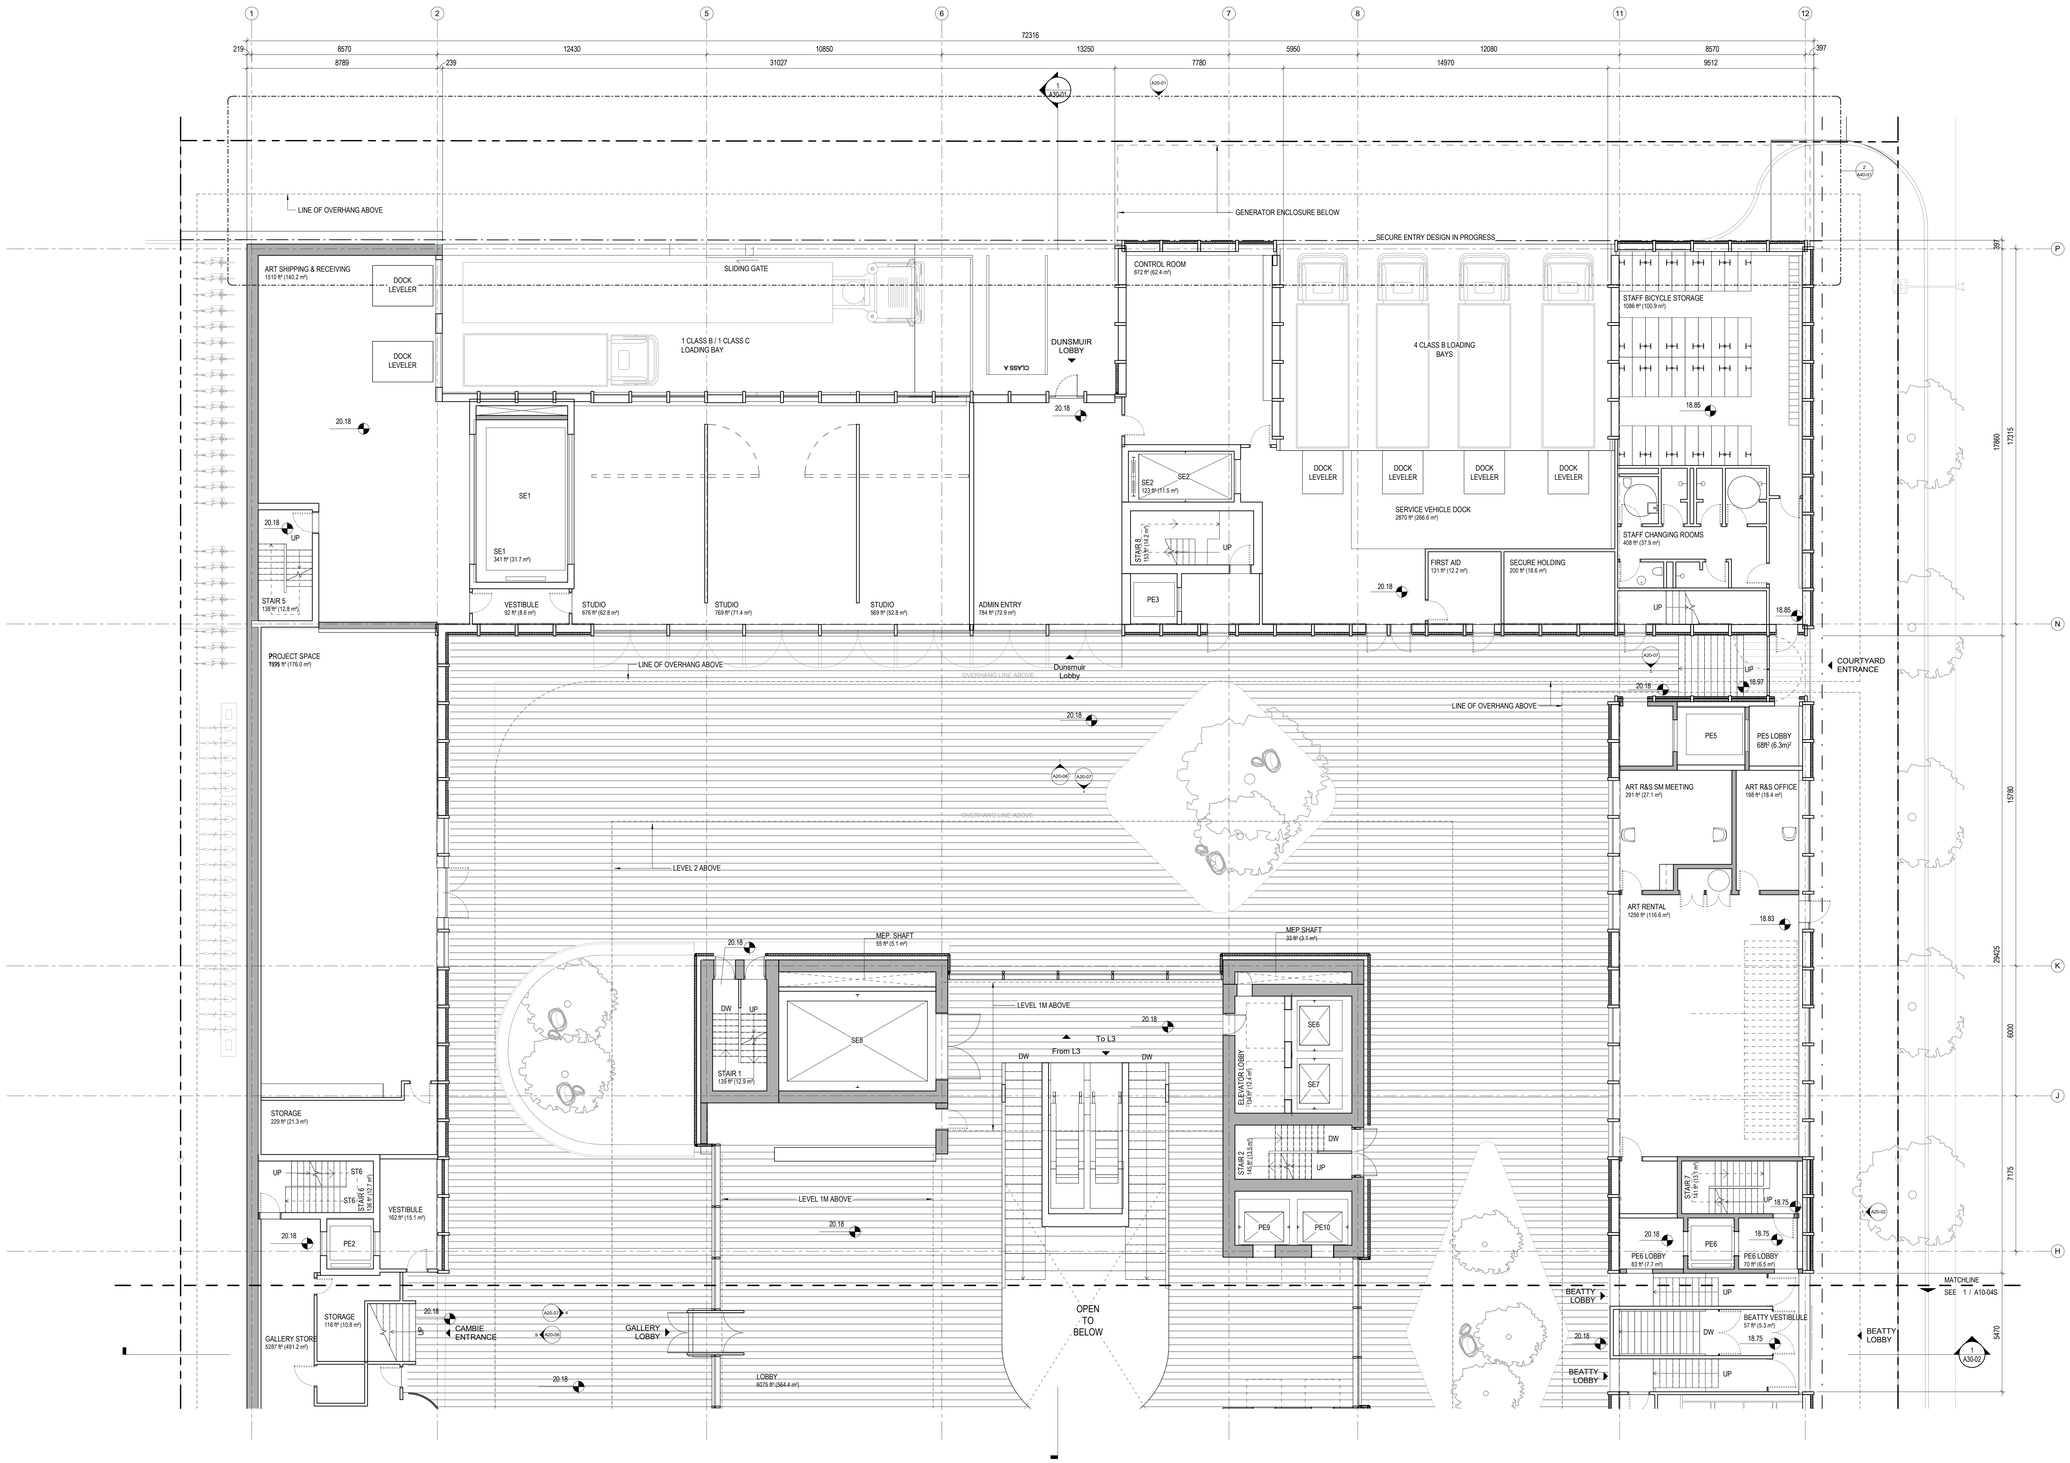

1 LEVEL 1 - NORTH
1 : 100

VANCOUVER ART GALLERY

DESIGN CONSULTANT
Herzog & de Meuron
Rheinschanze 6
Basel, Switzerland
T. +41 (0)61 385 5757

EXECUTIVE ARCHITECT
Perkins+Will
1220 Homer Street
Vancouver, British Columbia
Canada V6B 2Y5
T. +1 (604) 684-5446

REGISTERED ARCHITECT DAVID DOVE BRITISH COLUMBIA
2021-12-17

NOTES

ISSUE	DESCRIPTION	DATE
A	Development Permit Application	2121.02.22
B	DP Submission Rev 01	2021.07.07
C	DP Submission Rev 02	2021.12.17

KEY

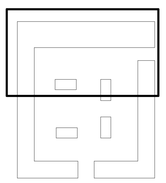

SCALE	1 : 100
FORMAT	DIN A0 (1189x840)
PROJECT NUMBER	411421

DRAWING TITLE
FLOOR PLAN - LEVEL 1 - NORTH

DRAWING NUMBER
A10-04N

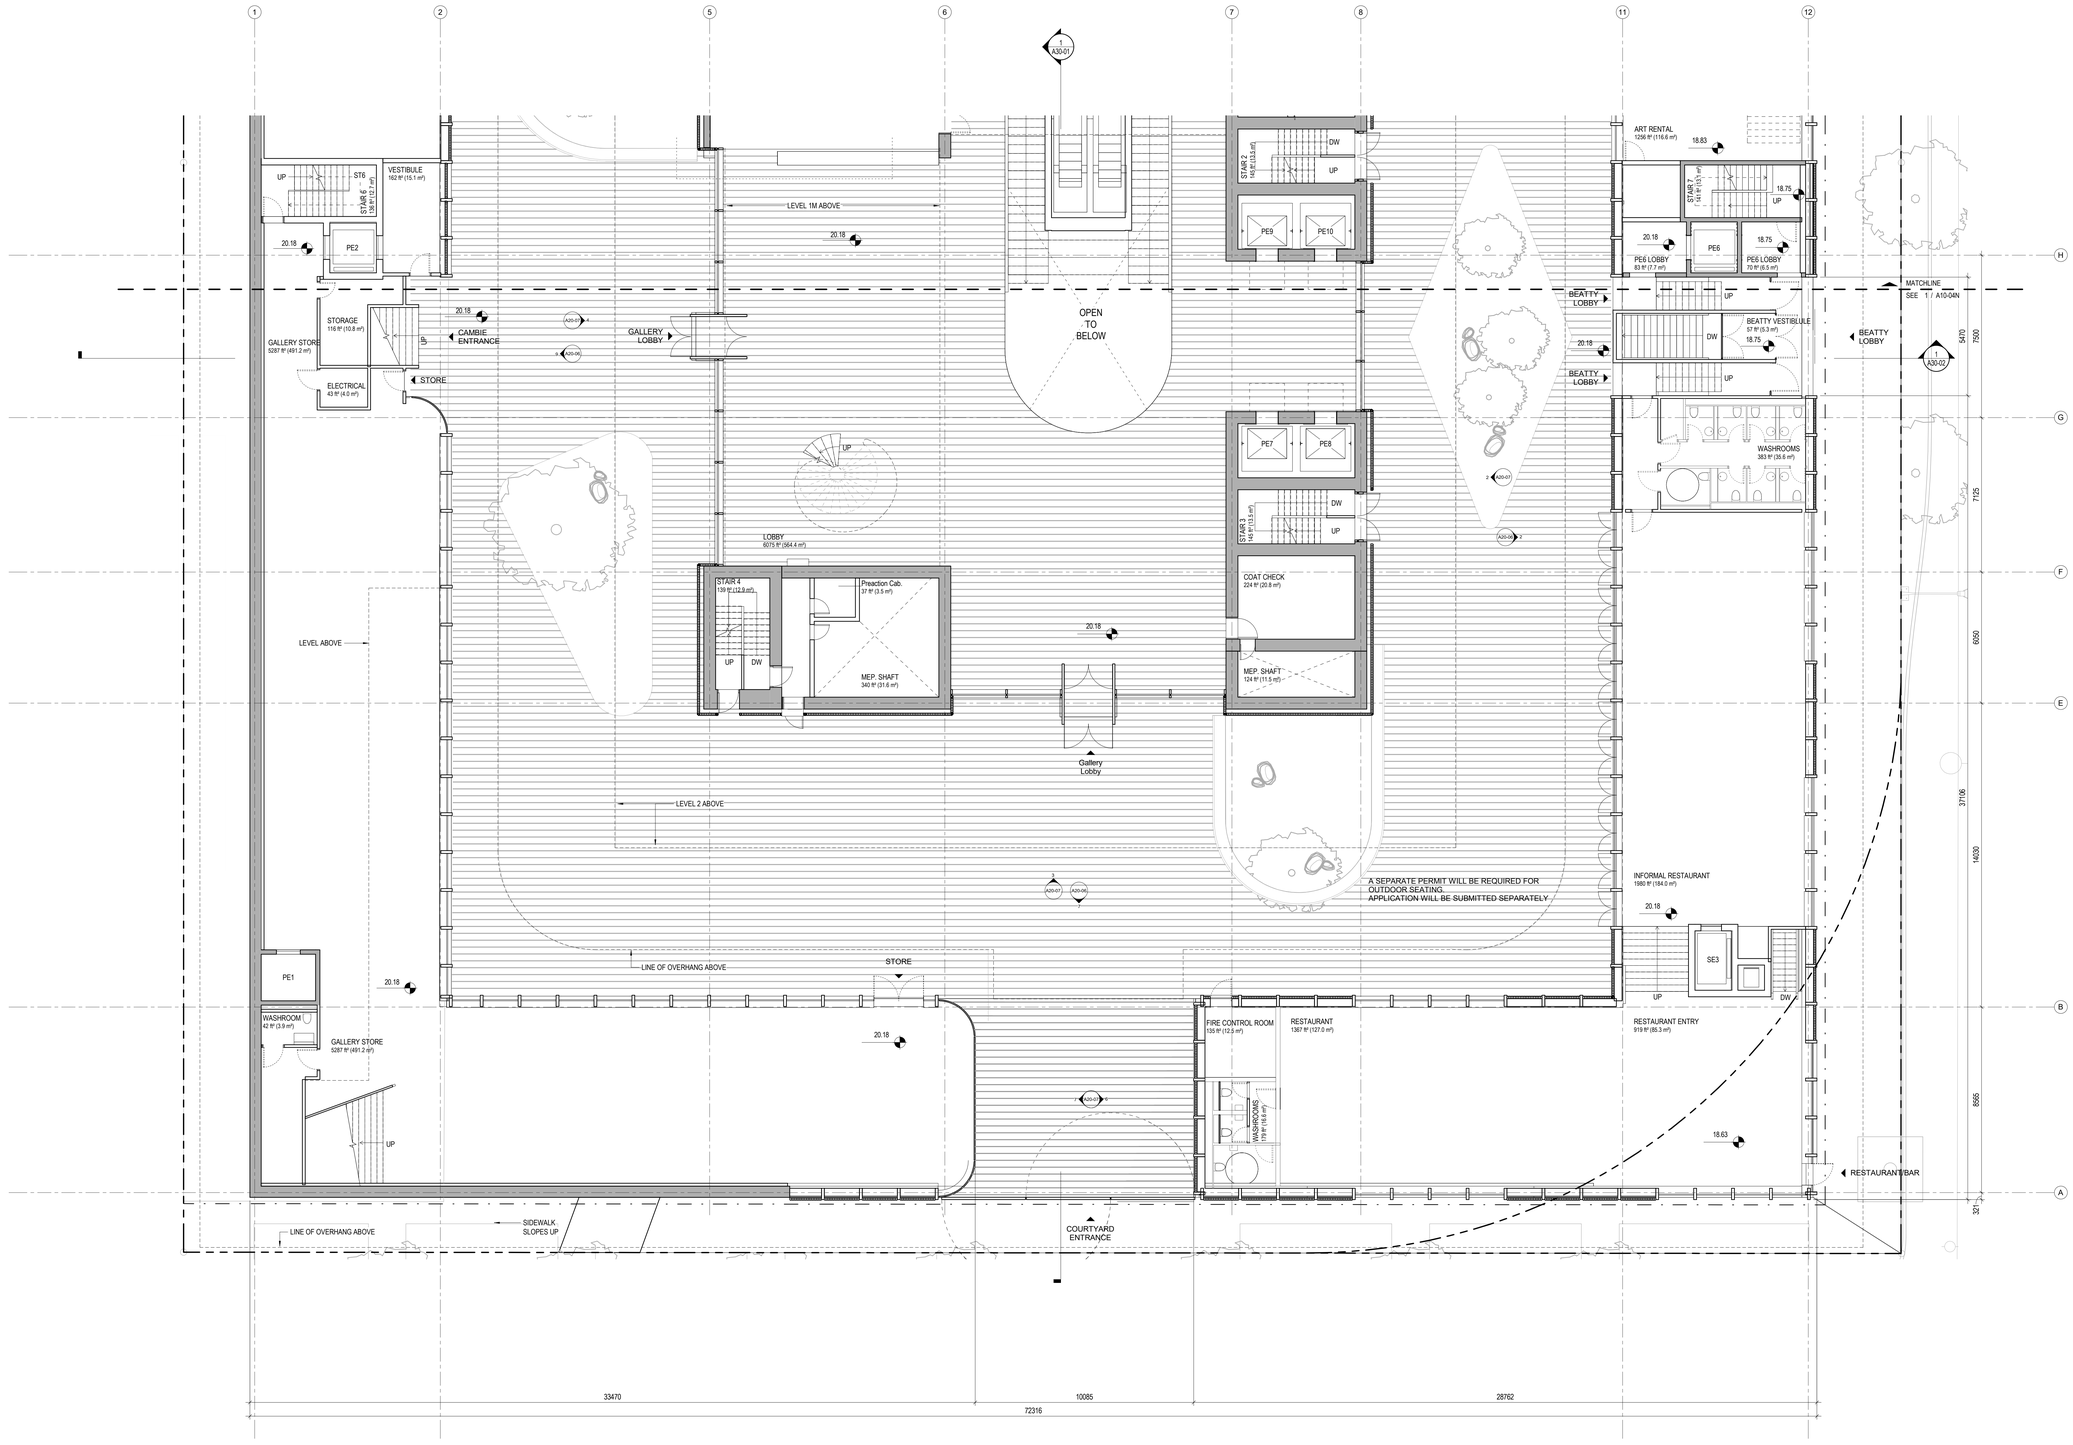

1 LEVEL 1 - SOUTH
1 : 100

VANCOUVER ART GALLERY

DESIGN CONSULTANT
Herzog & de Meuron
Rheinschanze 6
Basel, Switzerland
T. +41 (0)61 385 5757

EXECUTIVE ARCHITECT
Perkins+Will
1220 Homer Street
Vancouver, British Columbia
Canada V6B 2Y5
T. +1 (604) 684-5446

REGISTERED ARCHITECT DAVID DOVE BRITISH COLUMBIA
2021-12-17

NOTES

ISSUE	DESCRIPTION	DATE
A	Development Permit Application	2121.02.22
B	DP Submission Rev 01	2021.07.07
C	DP Submission Rev 02	2021.12.17

KEY

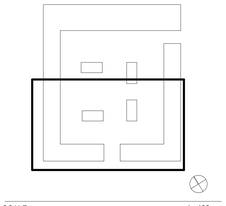

SCALE	1 : 100
FORMAT	DIN A0 (1189x840)
PROJECT NUMBER	411421

DRAWING TITLE
FLOOR PLAN - LEVEL 1 - SOUTH

DRAWING NUMBER
A10-04S

1 LEVEL 1 MEZZ PERIMETER
1 : 200

VANCOUVER
ART GALLERY

DESIGN CONSULTANT
Herzog & de Meuron
Rheinschanze 6
Basel, Switzerland
T. +41 (0)61 385 5757

EXECUTIVE ARCHITECT
Perkins+Will
1220 Homer Street
Vancouver, British Columbia
Canada V6B 2Y5
T. +1 (604) 684-5446

REGISTERED ARCHITECT
DAVID DOVE
BRITISH COLUMBIA
2021-12-17

NOTES

ISSUE	DESCRIPTION	DATE
A	DP Submission Rev 02	2021.12.17

KEY

SCALE	1 : 200
FORMAT	DIN A0 (1189x840)
PROJECT NUMBER	411421

DRAWING TITLE
FLOOR PLAN - LEVEL 1M
PERIMETER - OVERALL

DRAWING NUMBER
A10-05

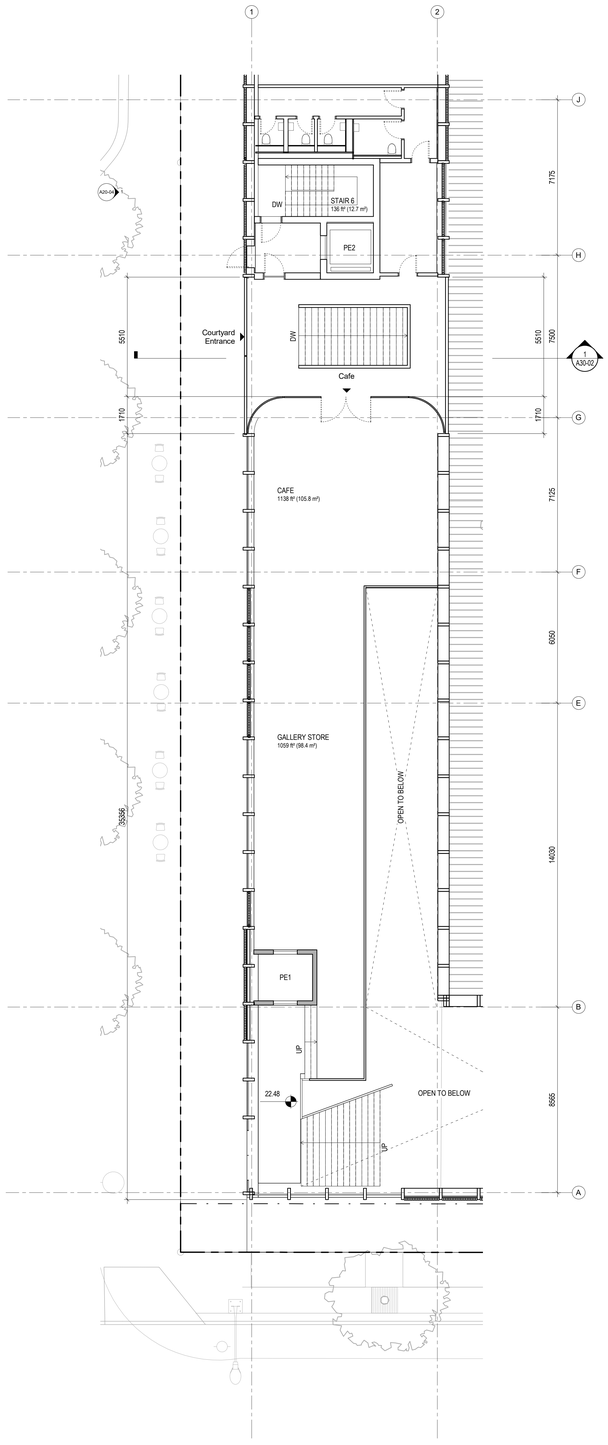

2 LEVEL 1 MEZZ PERIMETER - SOUTH WEST
1 : 100

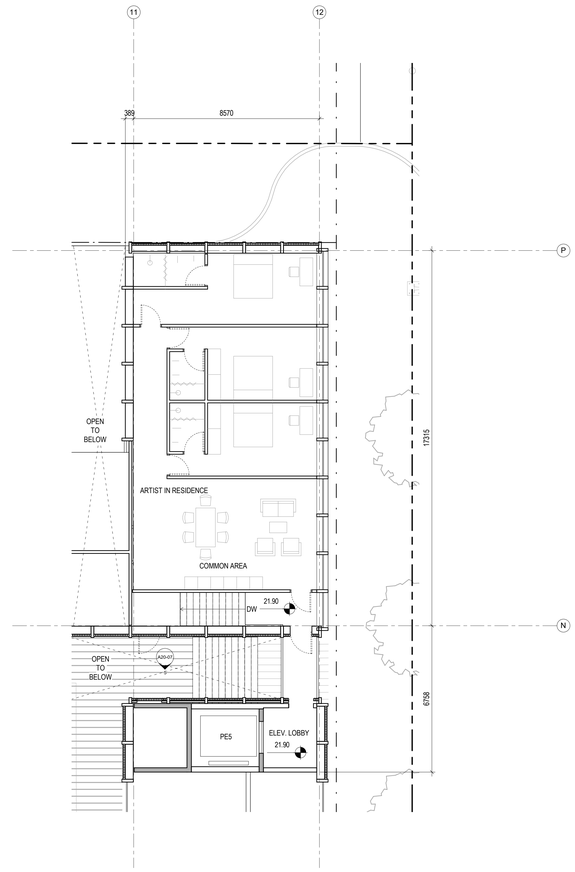

1 LEVEL 1 MEZZ PERIMETER - NORTH EAST
1 : 100

VANCOUVER ART GALLERY

DESIGN CONSULTANT
Herzog & de Meuron
Rheinschanze 6
Basel, Switzerland
T. +41 (0)61 385 5757

EXECUTIVE ARCHITECT
Perkins+Will
1220 Homer Street
Vancouver, British Columbia
Canada V6B 2Y5
T. +1 (604) 684-5446

REGISTERED ARCHITECT DAVID DOVE BRITISH COLUMBIA
2021-12-17

NOTES

ISSUE	DESCRIPTION	DATE
A	DP Submission Rev 02	2021.12.17

KEY

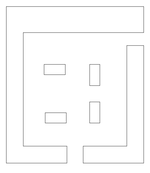

SCALE	1 : 100
FORMAT	DIN A0 (1189x840)
PROJECT NUMBER	411421

DRAWING TITLE
FLOOR PLAN - LEVEL 1M
PERIMETER - ENLARGED

DRAWING NUMBER
A10-05A

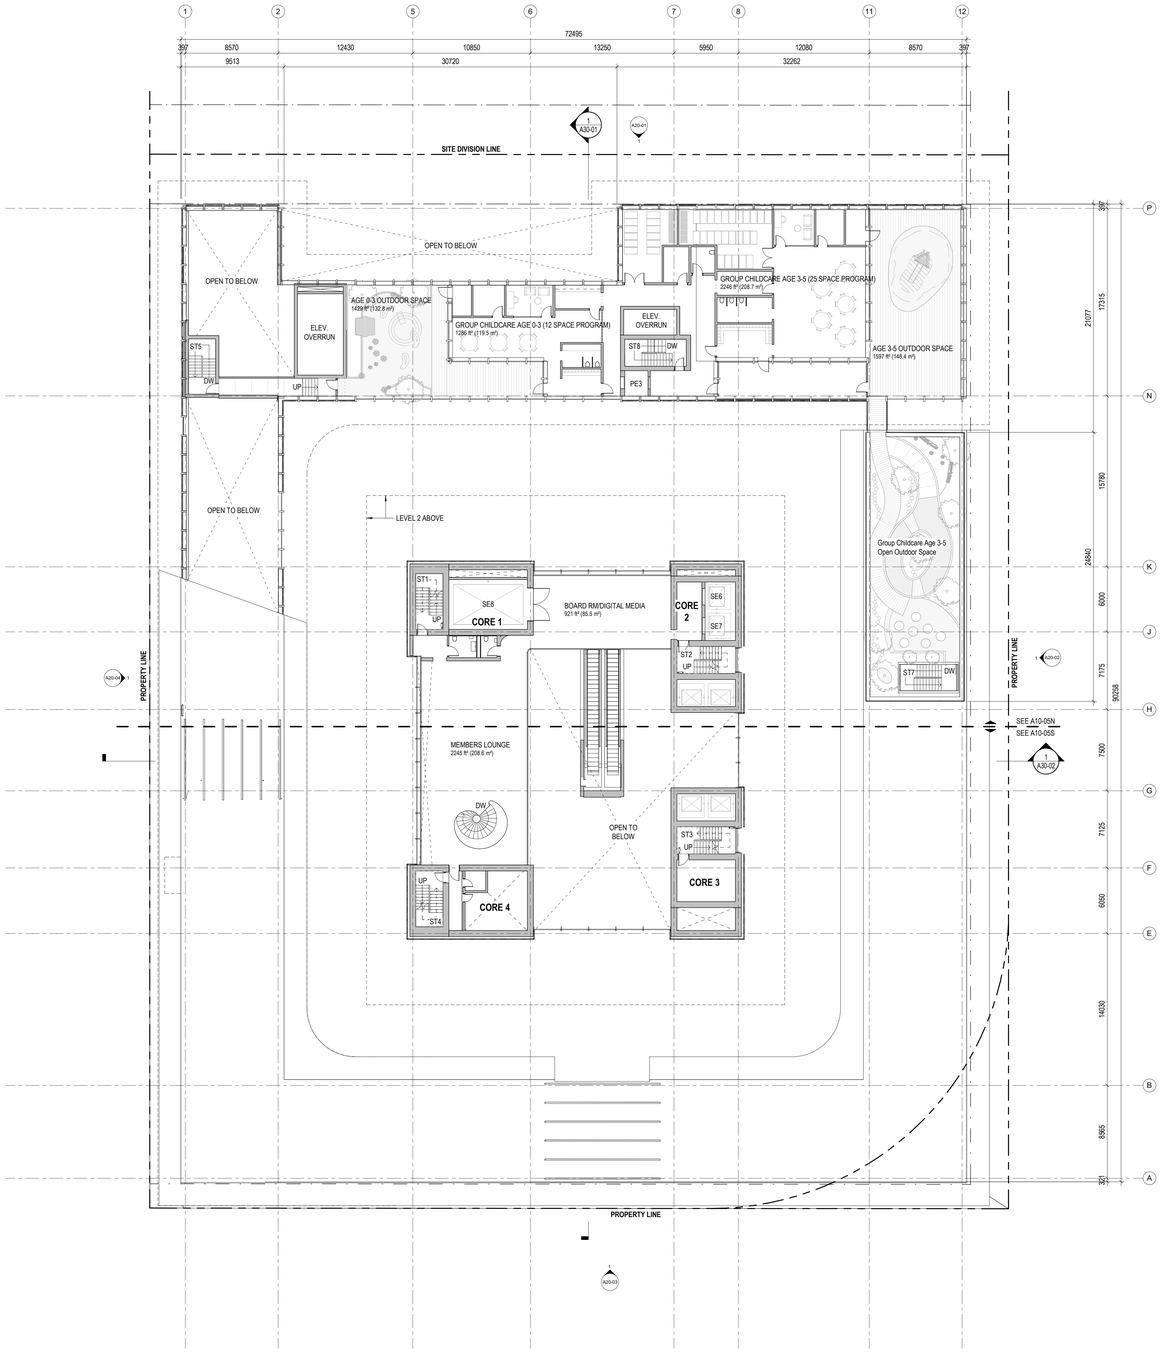

1 LEVEL 1 MEZZANINE & LEVEL 2 PERIMETER
1 : 200

VANCOUVER ART GALLERY

DESIGN CONSULTANT
Herzog & de Meuron
Rheinschanze 6
Basel, Switzerland
T. +41 (0)61 385 5757

EXECUTIVE ARCHITECT
Perkins+Will
1220 Homer Street
Vancouver, British Columbia
Canada V6B 2Y5
T. +1 (604) 684-5446

REGISTERED ARCHITECT DAVID DOVE BRITISH COLUMBIA
2021-12-17

NOTES

ISSUE	DESCRIPTION	DATE
A	Development Permit Application	2121.02.22
B	DP Submission Rev 01	2021.07.07
C	DP Submission Rev 02	2021.12.17

KEY

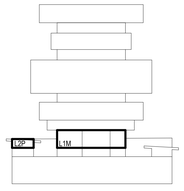

SCALE	1 : 200
FORMAT	DIN A0 (1189x840)
PROJECT NUMBER	411421

DRAWING TITLE
FLOOR PLAN - LEVEL 1M / LEVEL 2P - OVERALL

DRAWING NUMBER
A10-06

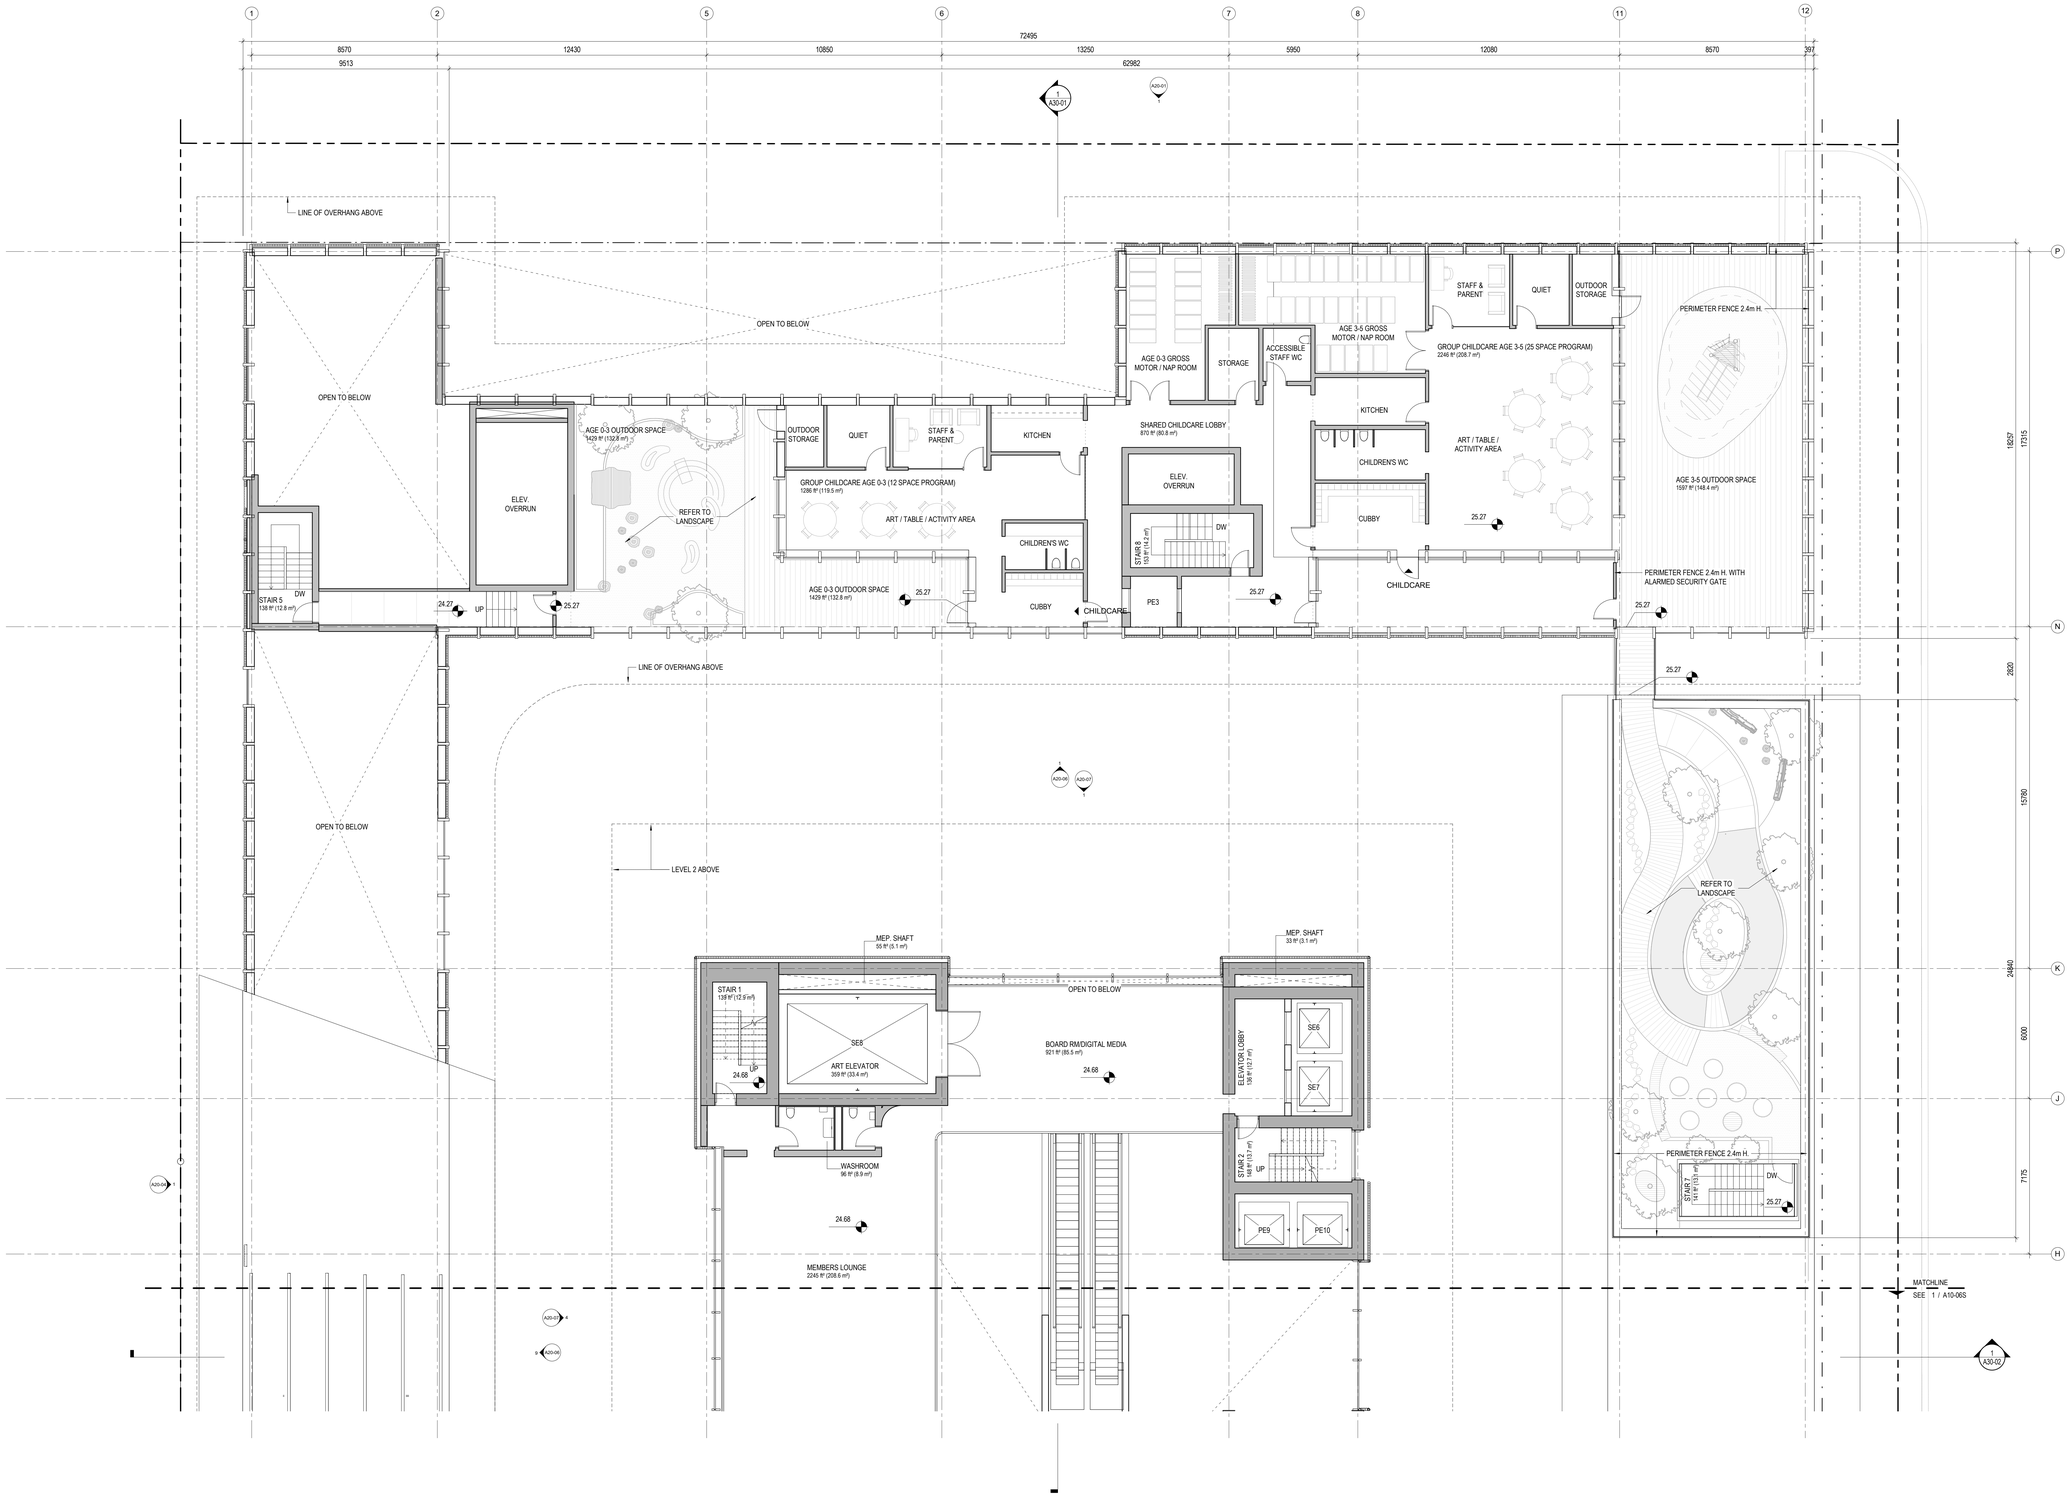

1 LEVEL 1 MEZZANINE & LEVEL 2 PERIMETER - NORTH
1 : 100

VANCOUVER ART GALLERY

DESIGN CONSULTANT
Herzog & de Meuron
Rheinschanze 6
Basel, Switzerland
T. +41 (0)61 385 5757

EXECUTIVE ARCHITECT
Perkins+Will
1220 Homer Street
Vancouver, British Columbia
Canada V6B 2Y5
T. +1 (604) 684-5446

REGISTERED ARCHITECT DAVID DOVE BRITISH COLUMBIA
2021-12-17

NOTES

ISSUE	DESCRIPTION	DATE
A	Development Permit Application	2121.02.22
B	DP Submission Rev 01	2021.07.07
C	DP Submission Rev 02	2021.12.17

KEY

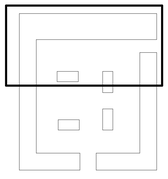

SCALE	1 : 100
FORMAT	DIN A0 (1189x840)
PROJECT NUMBER	411421

DRAWING TITLE
LEVEL 2 PERMETER - NORTH

DRAWING NUMBER
A10-06N

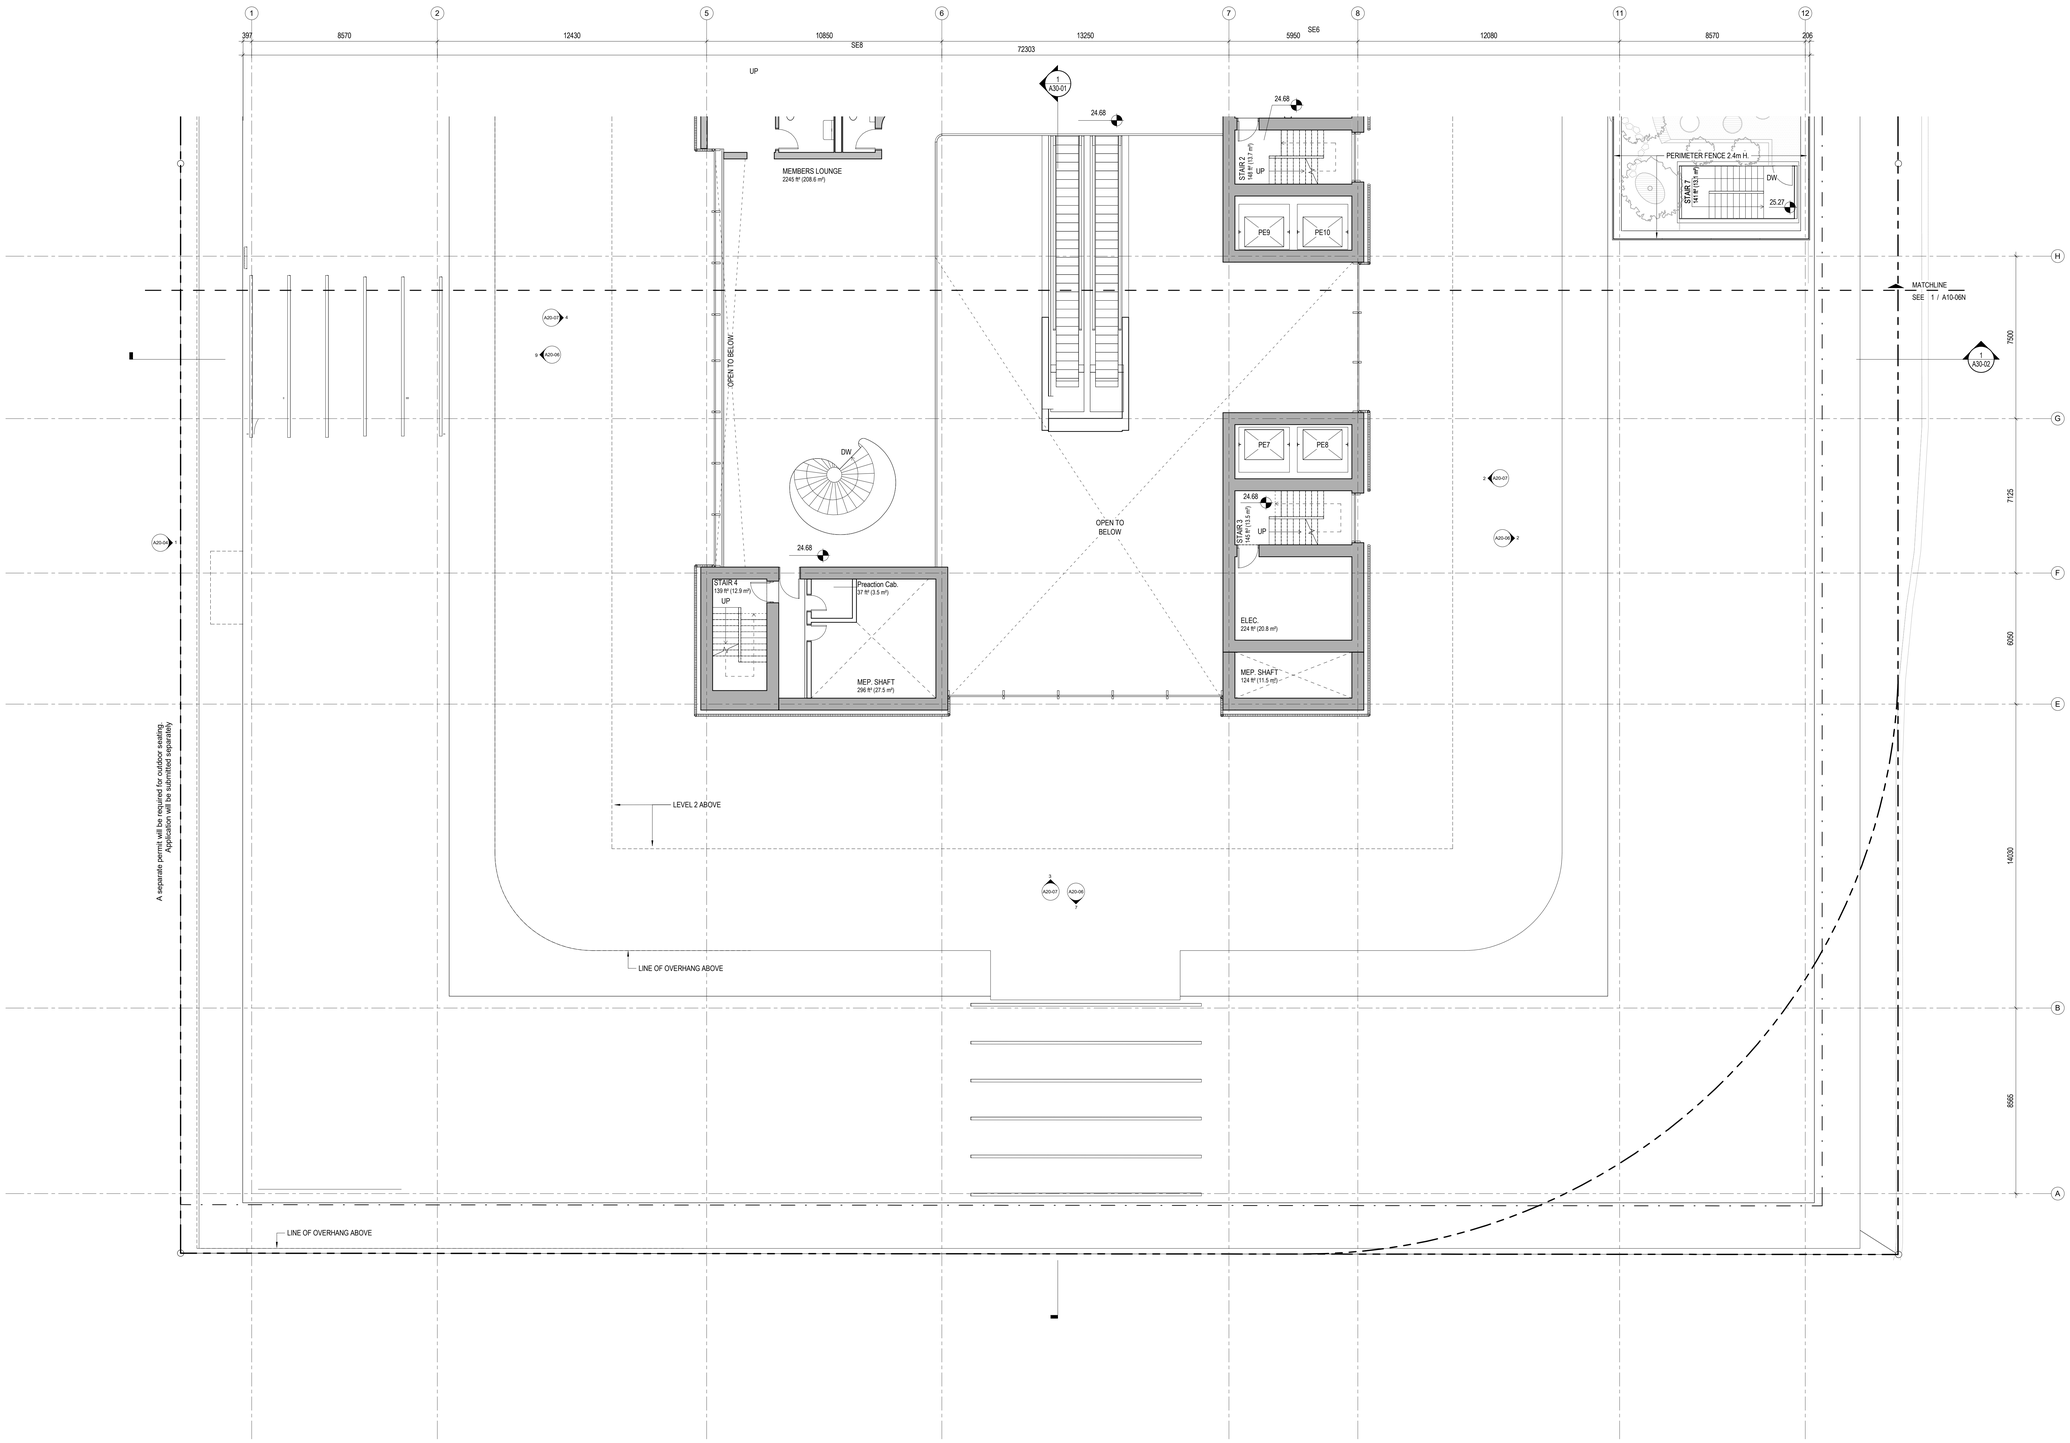

1 LEVEL 1 MEZZANINE & LEVEL 2 PERIMETER - SOUTH
1 : 100

VANCOUVER ART GALLERY

DESIGN CONSULTANT
Herzog & de Meuron
Rheinschanze 6
Basel, Switzerland
T. +41 (0)61 385 5757

EXECUTIVE ARCHITECT
Perkins+Will
1220 Homer Street
Vancouver, British Columbia
Canada V6B 2Y5
T. +1 (604) 684-5446

REGISTERED ARCHITECT DAVID DOVE BRITISH COLUMBIA
2021-12-17

NOTES

ISSUE	DESCRIPTION	DATE
A	Development Permit Application	2121.02.22
B	DP Submission Rev 01	2021.07.07
C	DP Submission Rev 02	2021.12.17

KEY

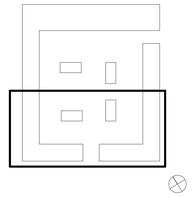

SCALE	1 : 100
FORMAT	DIN A0 (1189x840)
PROJECT NUMBER	411421

DRAWING TITLE
LEVEL 2 PERMETER - SOUTH

DRAWING NUMBER
A10-06S

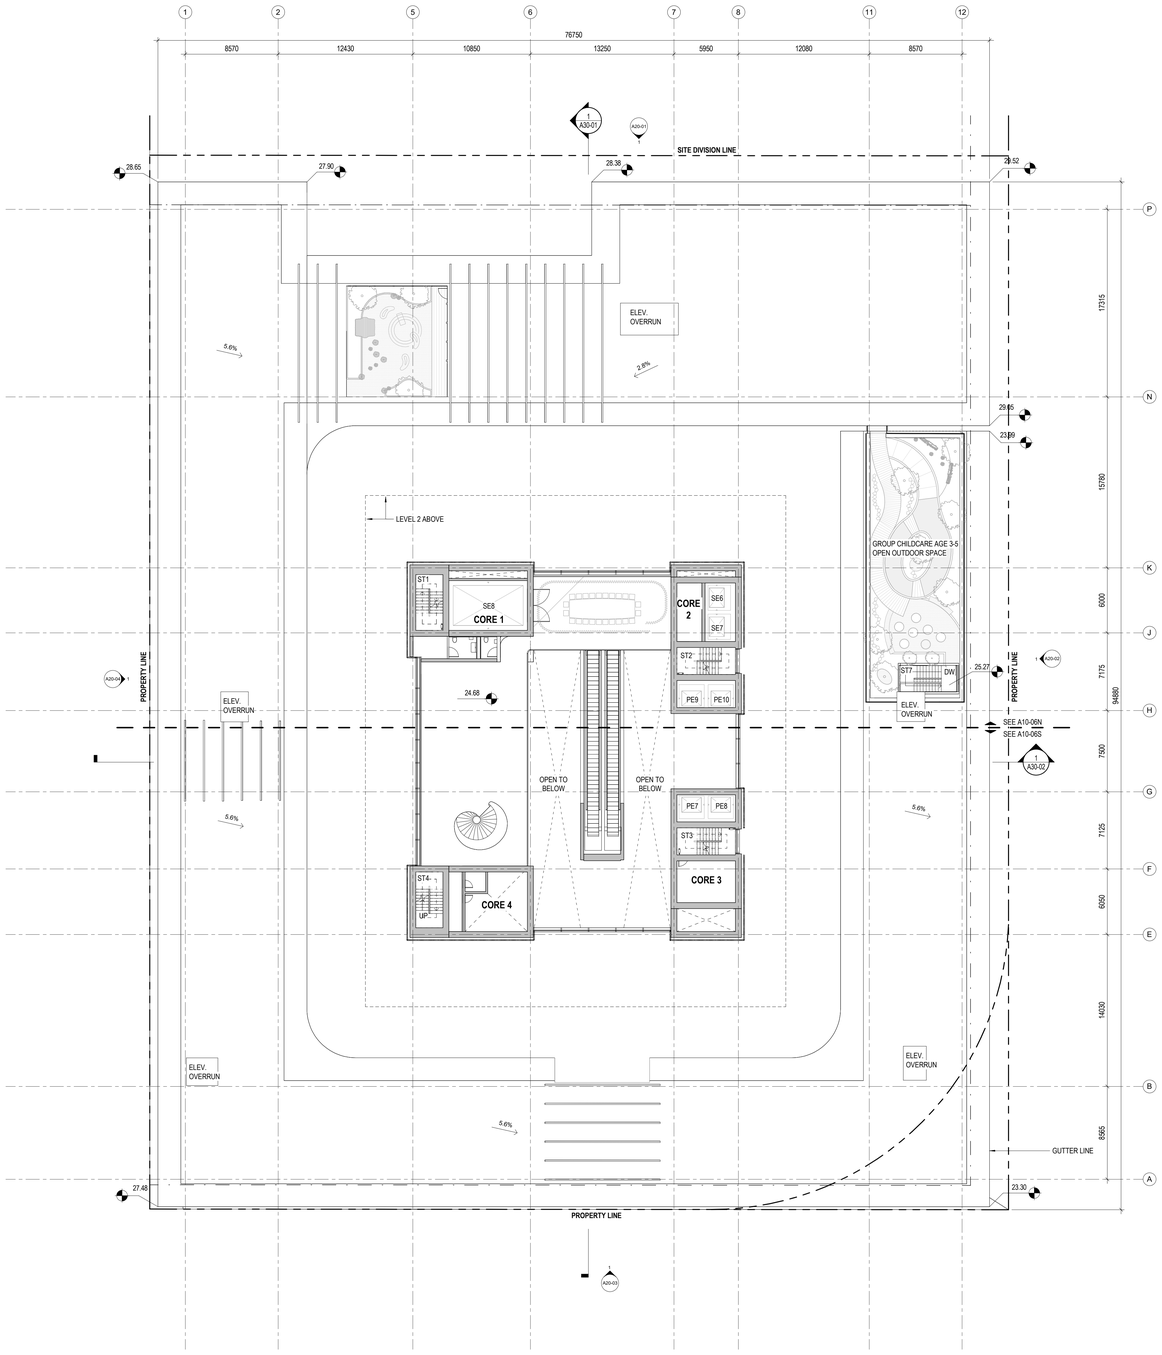

1 ROOF PERIMETER
1 : 200

VANCOUVER ART GALLERY

DESIGN CONSULTANT
Herzog & de Meuron
Rheinschanze 6
Basel, Switzerland
T. +41 (0)61 385 5757

EXECUTIVE ARCHITECT
Perkins+Will
1220 Homer Street
Vancouver, British Columbia
Canada V6B 2Y5
T. +1 (604) 684-5446

REGISTERED ARCHITECT DAVID DOVE BRITISH COLUMBIA
2021-12-17

NOTES

ISSUE	DESCRIPTION	DATE
A	Development Permit Application	2121.02.22
B	DP Submission Rev 01	2021.07.07
C	DP Submission Rev 02	2021.12.17

KEY

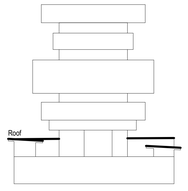

SCALE	1 : 200
FORMAT	DIN A0 (1189x840)
PROJECT NUMBER	411421

DRAWING TITLE
FLOOR PLAN - ROOF PERIMETER - OVERALL

DRAWING NUMBER
A10-07

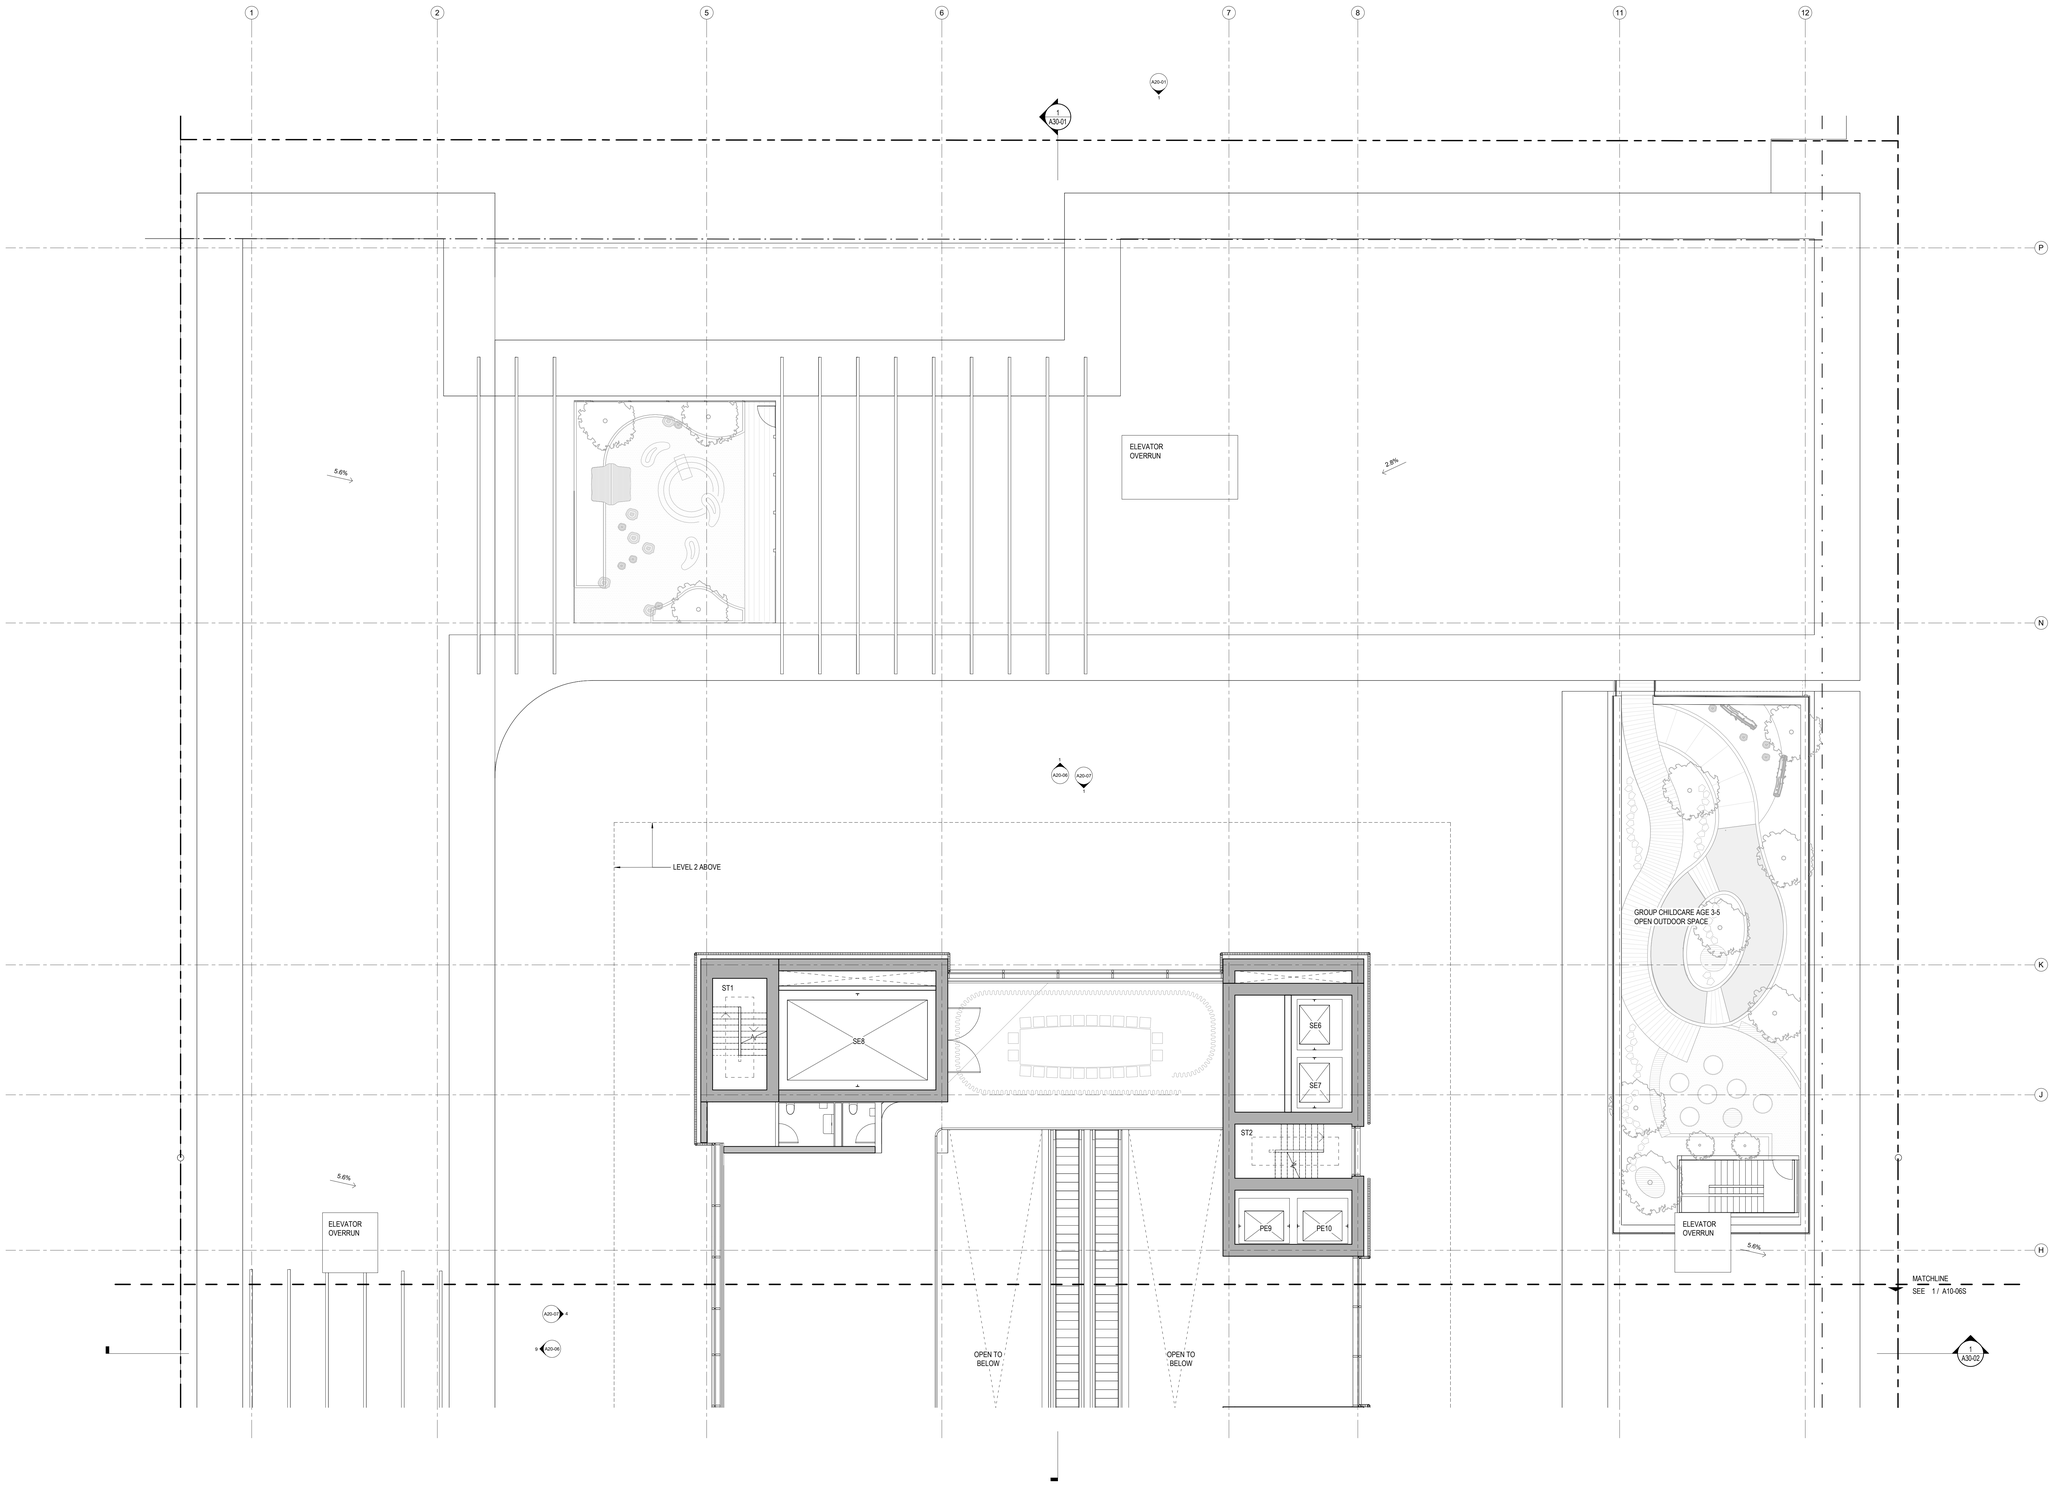

1 ROOF PERIMETER - NORTH
1 : 100

VANCOUVER
ART GALLERY

DESIGN CONSULTANT
Herzog & de Meuron
Rheinschanze 6
Basel, Switzerland
T. +41 (0)61 385 5757

EXECUTIVE ARCHITECT
Perkins+Will
1220 Homer Street
Vancouver, British Columbia
Canada V6B 2Y5
T. +1 (604) 684-5446

REGISTERED ARCHITECT
DAVID DOVE
BRITISH COLUMBIA
2021-12-17

NOTES

ISSUE	DESCRIPTION	DATE
A	Development Permit Application	2121.02.22
B	DP Submission Rev 01	2021.07.07
C	DP Submission Rev 02	2021.12.17

KEY

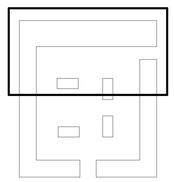

SCALE	1 : 100
FORMAT	DIN A0 (1189x840)
PROJECT NUMBER	411421

DRAWING TITLE
FLOOR PLAN - ROOF
PERIMETER - NORTH

DRAWING NUMBER
A10-07N

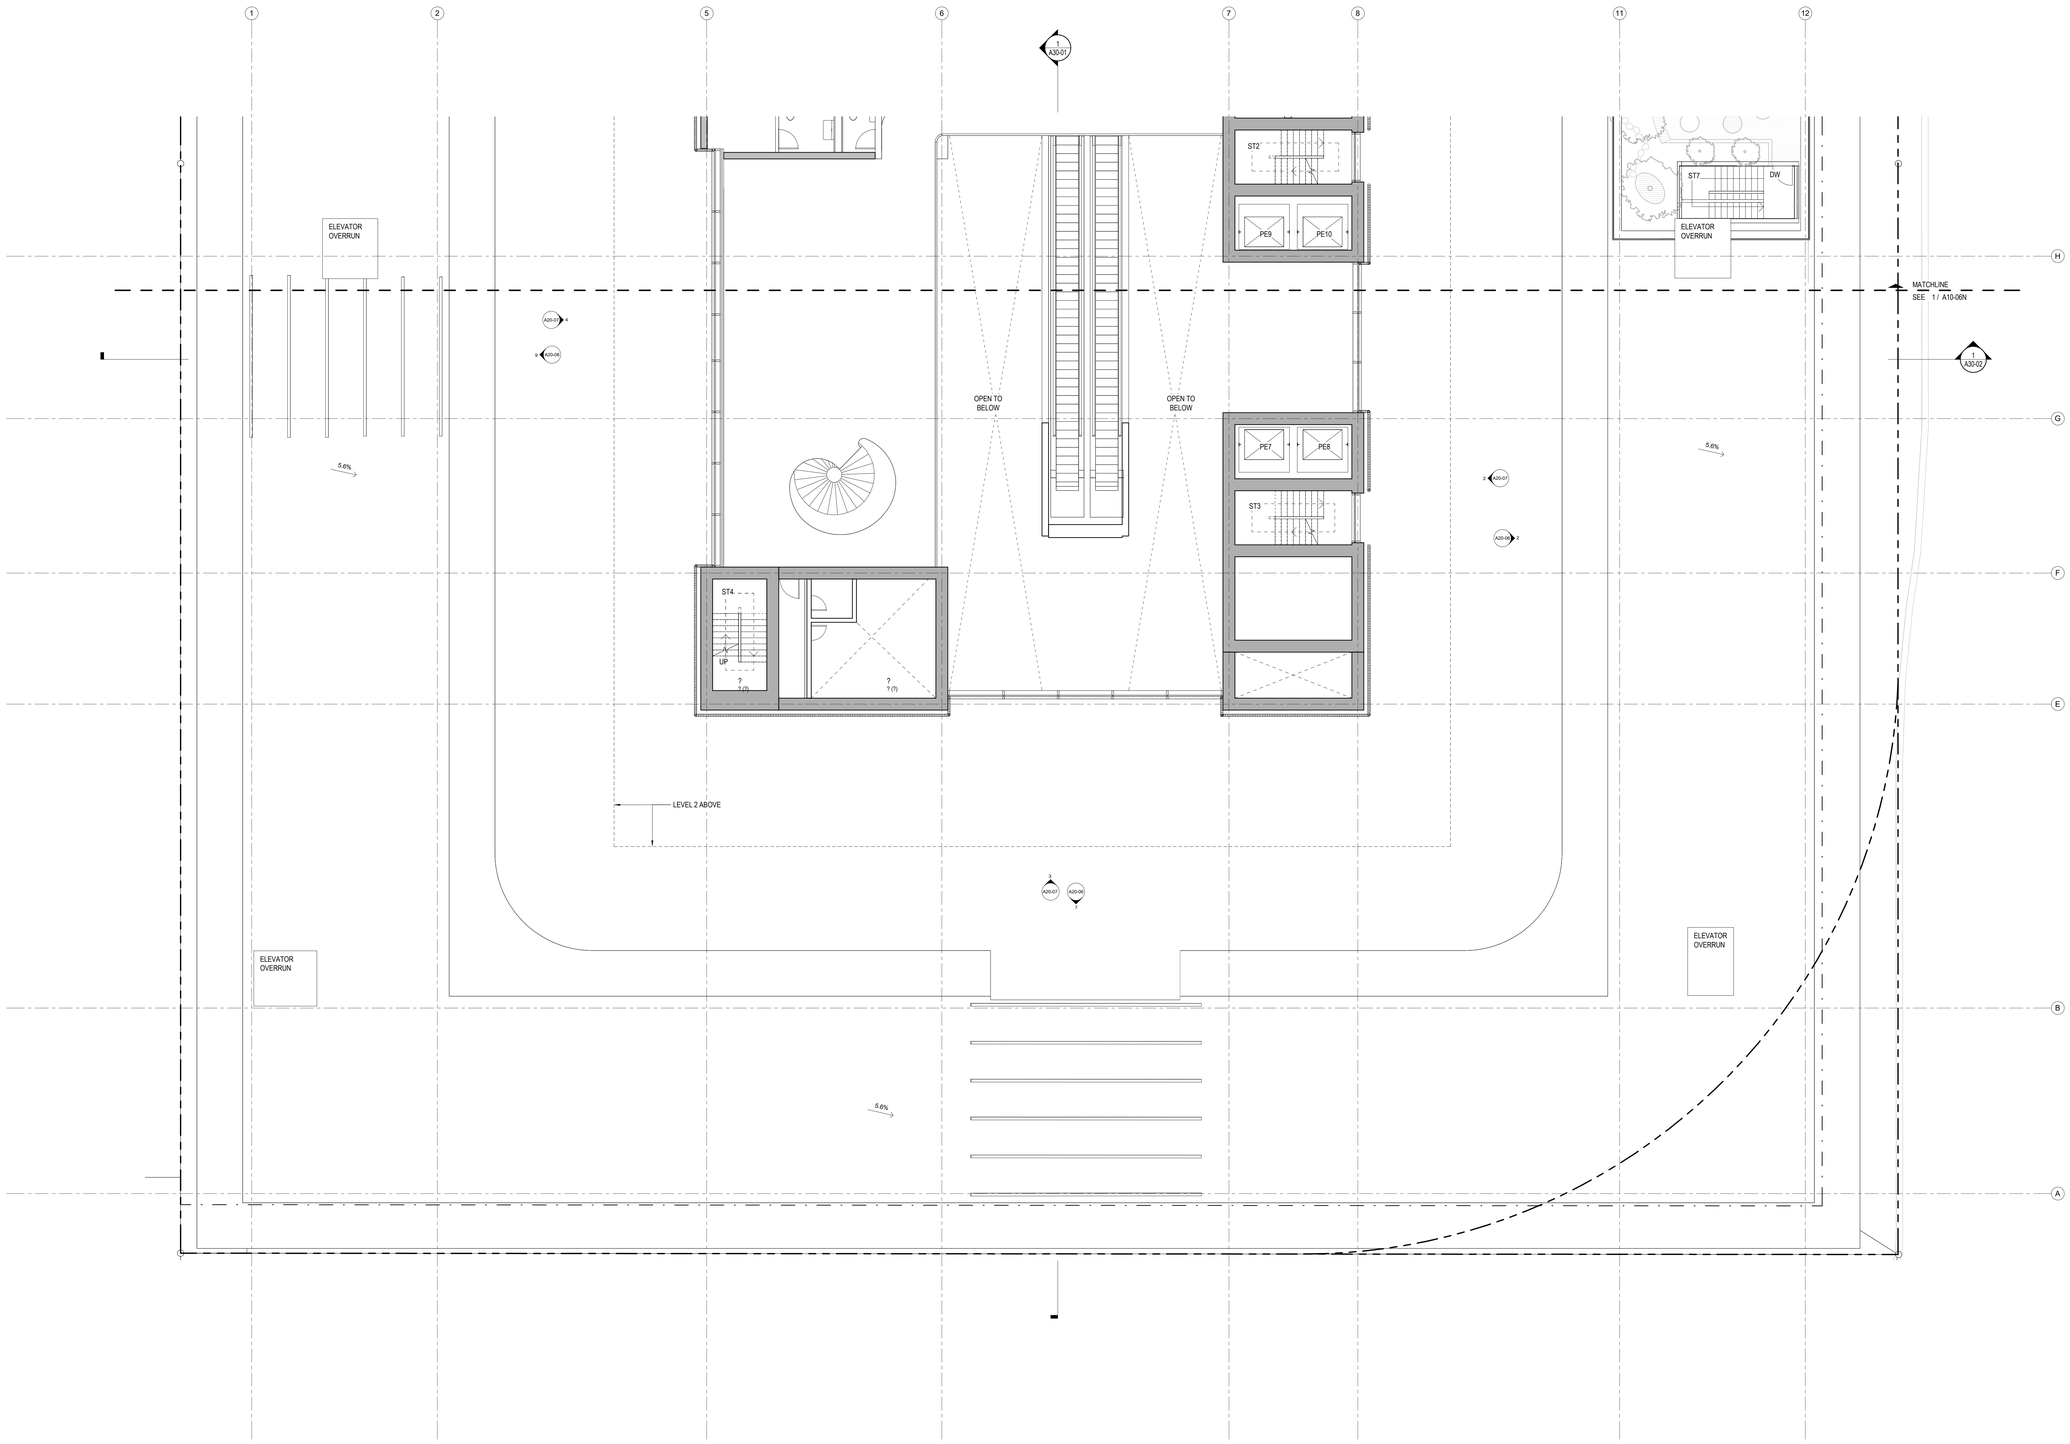

1 ROOF PERIMETER - SOUTH
1 : 100

VANCOUVER ART GALLERY

DESIGN CONSULTANT
Herzog & de Meuron
Rheinschanze 6
Basel, Switzerland
T. +41 (0)61 385 5757

EXECUTIVE ARCHITECT
Perkins+Will
1220 Homer Street
Vancouver, British Columbia
Canada V6B 2Y5
T. +1 (604) 684-5446

REGISTERED ARCHITECT DAVID DOVE BRITISH COLUMBIA
2021-12-17

NOTES

ISSUE	DESCRIPTION	DATE
A	Development Permit Application	2121.02.22
B	DP Submission Rev 01	2021.07.07
C	DP Submission Rev 02	2021.12.17

KEY

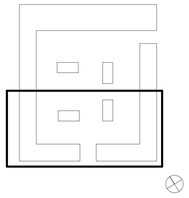

SCALE	1 : 100
FORMAT	DIN A0 (1189x840)
PROJECT NUMBER	411421

DRAWING TITLE
FLOOR PLAN - ROOF PERIMETER - SOUTH

DRAWING NUMBER
A10-07S

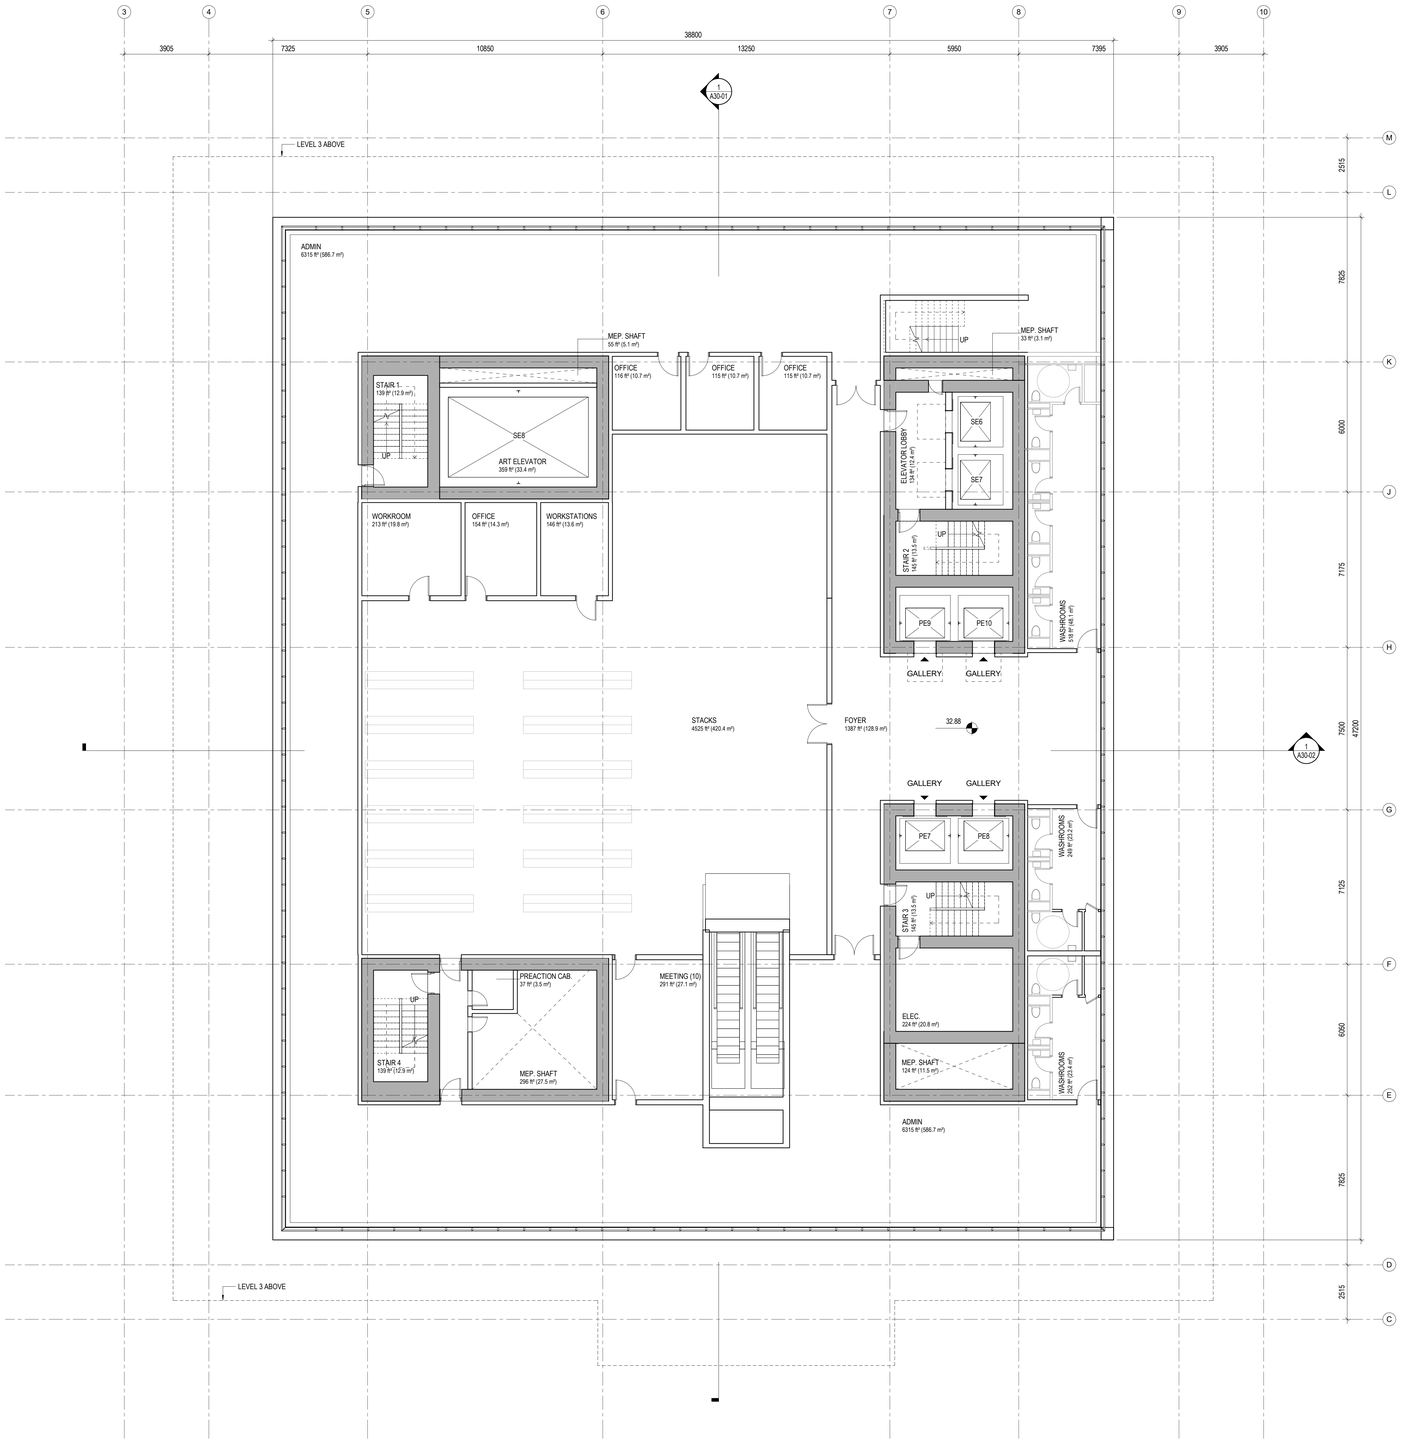

1 LEVEL 2
1 : 100

VANCOUVER
ART GALLERY

DESIGN CONSULTANT
Herzog & de Meuron
Rheinschanze 6
Basel, Switzerland
T. +41 (0)61 385 5757

EXECUTIVE ARCHITECT
Perkins+Will
1220 Homer Street
Vancouver, British Columbia
Canada V6B 2Y5
T. +1 (604) 684-5446

REGISTERED ARCHITECT
DAVID DOVE
BRITISH COLUMBIA
2021-12-17

NOTES

ISSUE	DESCRIPTION	DATE
A	Development Permit Application	2121.02.22
B	DP Submission Rev 01	2021.07.07
C	DP Submission Rev 02	2021.12.17

KEY

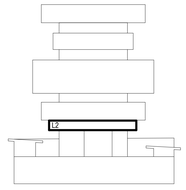

SCALE	1 : 100
FORMAT	DIN A0 (1189x840)
PROJECT NUMBER	411421

DRAWING TITLE

FLOOR PLAN - LEVEL 2

DRAWING NUMBER

A10-08

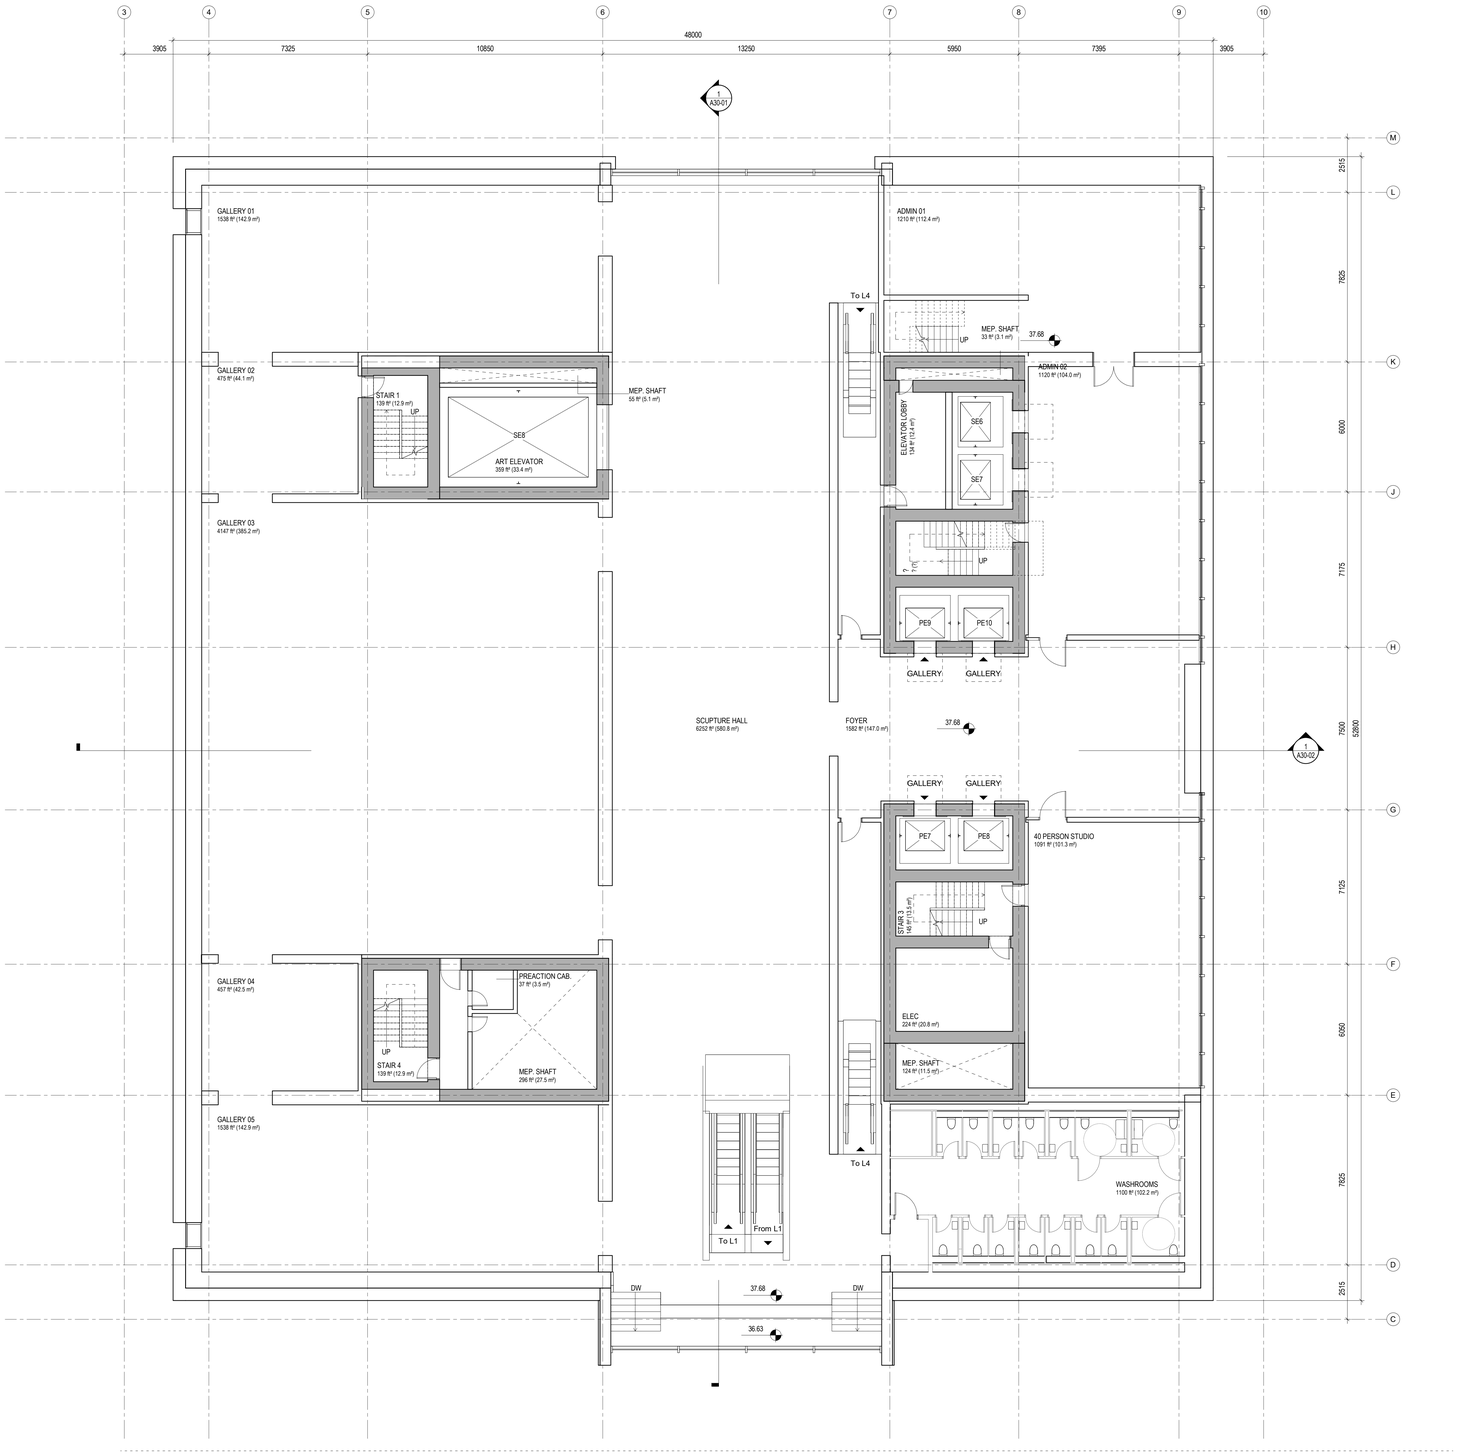

1 LEVEL 3
1 : 100

VANCOUVER
ART GALLERY

DESIGN CONSULTANT
Herzog & de Meuron
Rheinschanze 6
Basel, Switzerland
T. +41 (0)61 385 5757

EXECUTIVE ARCHITECT
Perkins+Will
1220 Homer Street
Vancouver, British Columbia
Canada V6B 2Y5
T. +1 (604) 684-5446

REGISTERED ARCHITECT
DAVID DOVE
BRITISH COLUMBIA
2021-12-17

NOTES

ISSUE	DESCRIPTION	DATE
A	Development Permit Application	2121.02.22
B	DP Submission Rev 01	2021.07.07
C	DP Submission Rev 02	2021.12.17

KEY

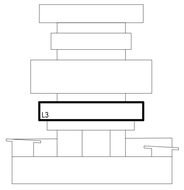

SCALE	1 : 100
FORMAT	DIN A0 (1189x840)
PROJECT NUMBER	411421

DRAWING TITLE

FLOOR PLAN - LEVEL 3

DRAWING NUMBER

A10-09

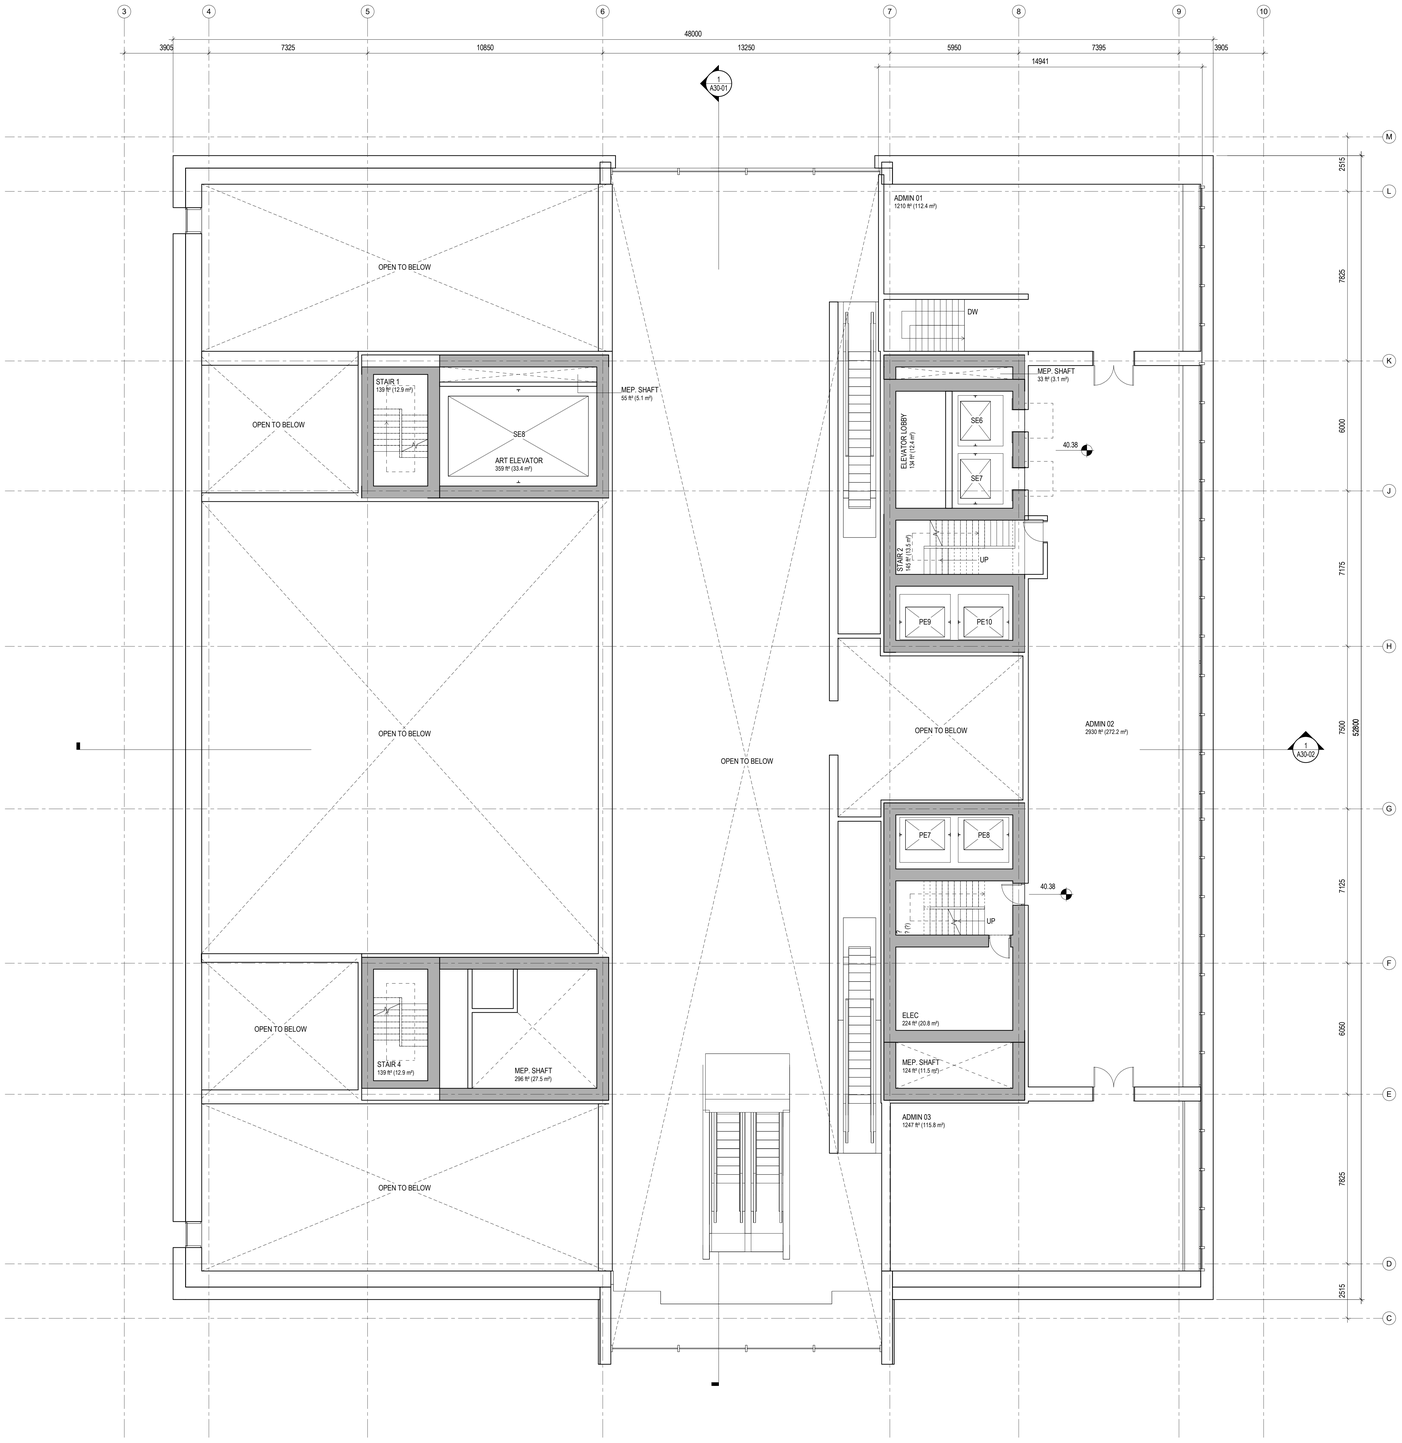

1 Level 3Mezz
1 : 100

VANCOUVER ART GALLERY

DESIGN CONSULTANT
Herzog & de Meuron
Rheinschanze 6
Basel, Switzerland
T. +41 (0)61 385 5757

EXECUTIVE ARCHITECT
Perkins+Will
1220 Homer Street
Vancouver, British Columbia
Canada V6B 2Y5
T. +1 (604) 684-5446

REGISTERED ARCHITECT DAVID DOVE BRITISH COLUMBIA
2021-12-17

NOTES

ISSUE	DESCRIPTION	DATE
A	Development Permit Application	2121.02.22
B	DP Submission Rev 01	2021.07.07
C	DP Submission Rev 02	2021.12.17

KEY

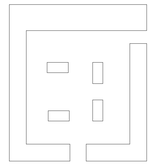

SCALE	1 : 100
FORMAT	DIN A0 (1189x840)
PROJECT NUMBER	411421

DRAWING TITLE
FLOOR PLAN - LEVEL 3 MEZZ

DRAWING NUMBER
A10-10

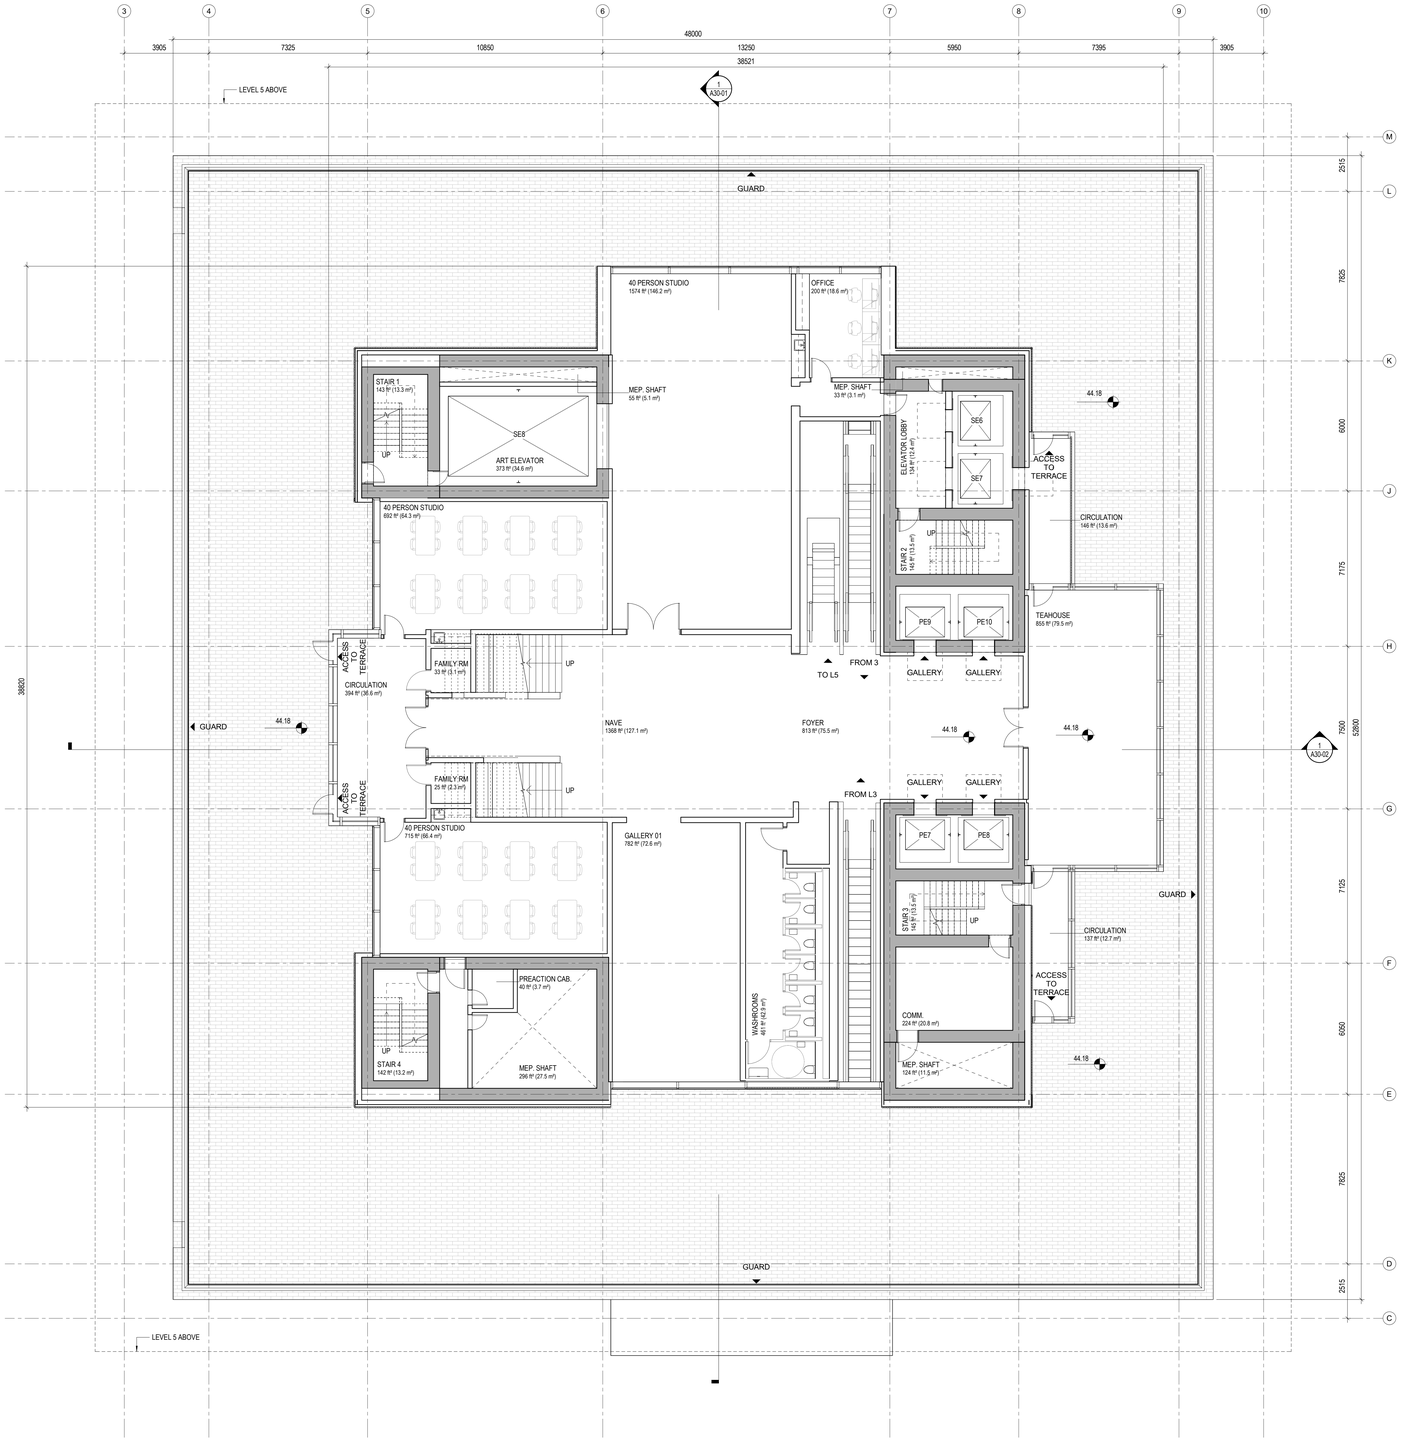

1 LEVEL 4
1 : 100

VANCOUVER ART GALLERY

DESIGN CONSULTANT
Herzog & de Meuron
Rheinschanze 6
Basel, Switzerland
T. +41 (0)61 385 5757

EXECUTIVE ARCHITECT
Perkins+Will
1220 Homer Street
Vancouver, British Columbia
Canada V6B 2Y5
T. +1 (604) 684-5446

REGISTERED ARCHITECT DAVID DOVE BRITISH COLUMBIA
2021-12-17

NOTES

ISSUE	DESCRIPTION	DATE
A	Development Permit Application	2121.02.22
B	DP Submission Rev 01	2021.07.07
C	DP Submission Rev 02	2021.12.17

KEY

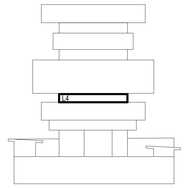

SCALE	1 : 100
FORMAT	DIN A0 (1189x840)
PROJECT NUMBER	411421
DRAWING TITLE	FLOOR PLAN - LEVEL 4
DRAWING NUMBER	A10-11

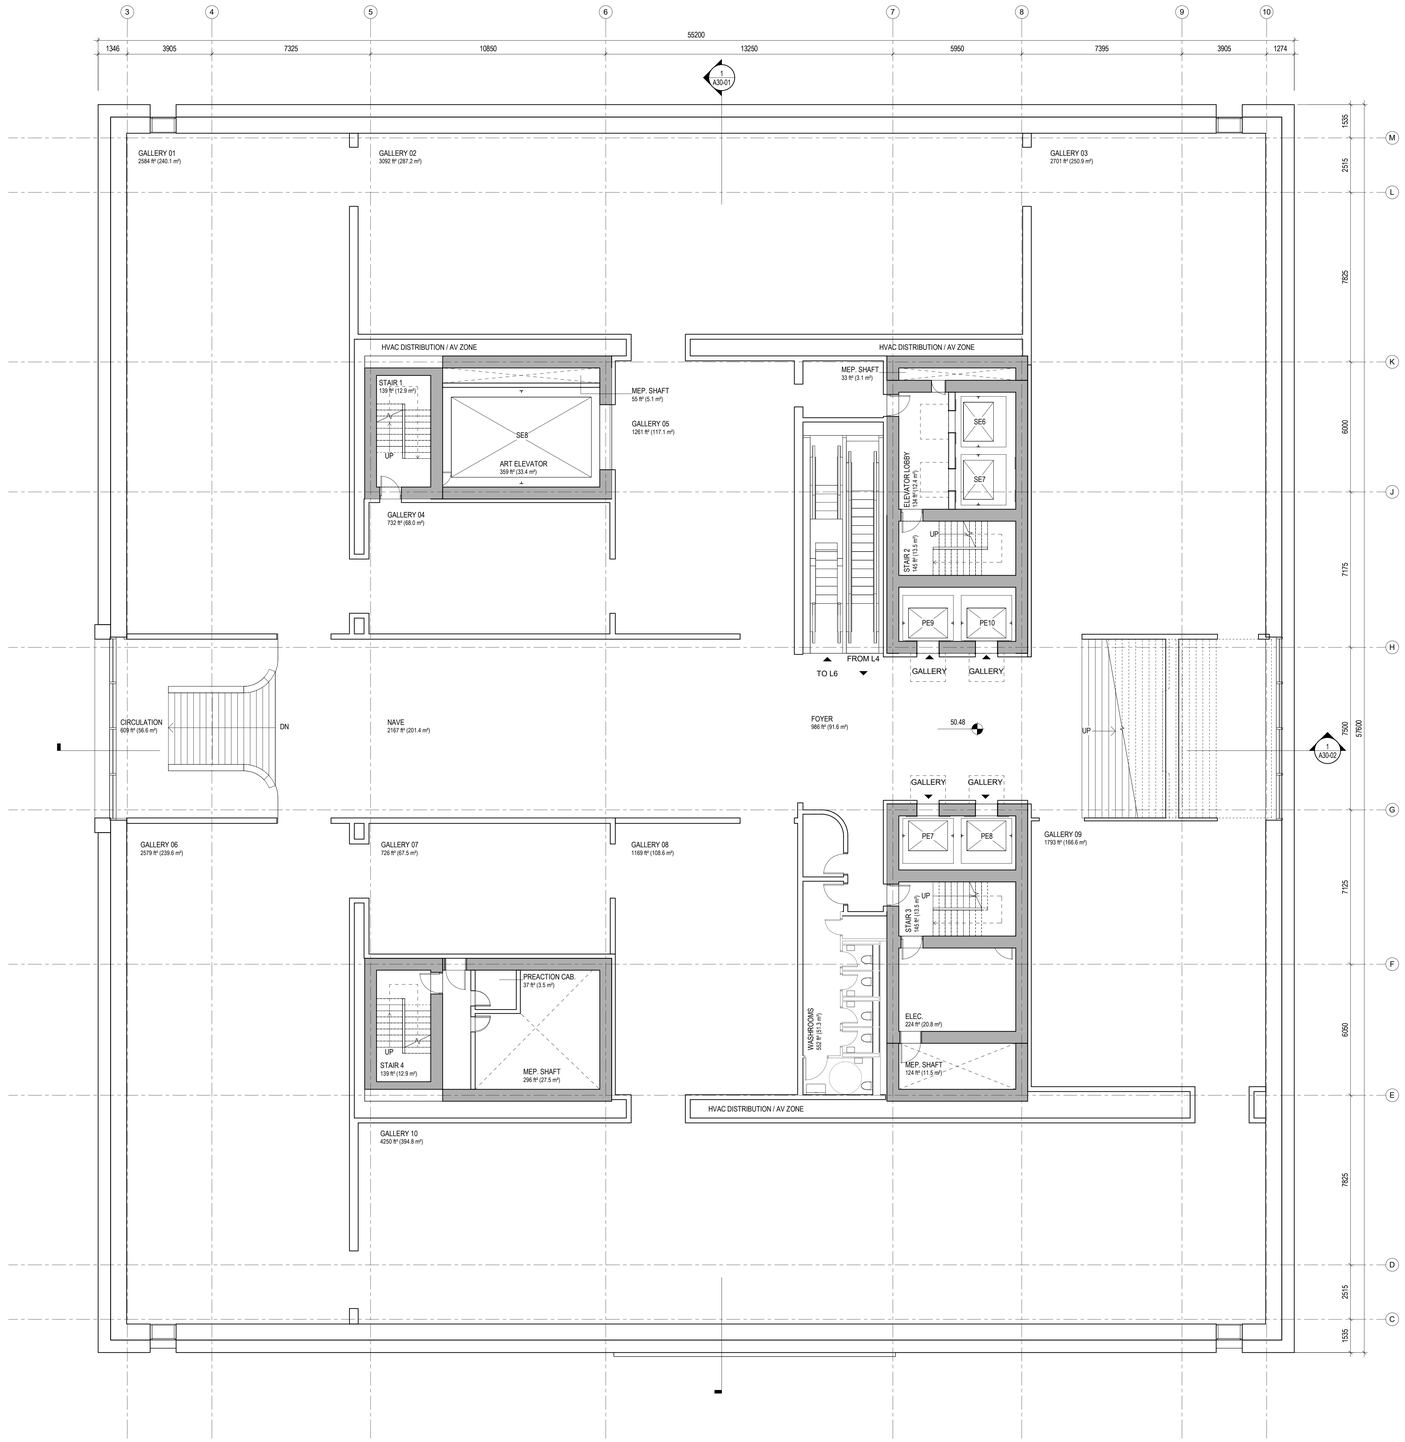

1 LEVEL 5
1 : 100

VANCOUVER
ART GALLERY

DESIGN CONSULTANT
Herzog & de Meuron
Rheinschanze 6
Basel, Switzerland
T. +41 (0)61 385 5757

EXECUTIVE ARCHITECT
Perkins+Will
1220 Homer Street
Vancouver, British Columbia
Canada V6B 2Y5
T. +1 (604) 684-5446

REGISTERED ARCHITECT
DAVID DOVE
BRITISH COLUMBIA
2021-12-17

NOTES

ISSUE	DESCRIPTION	DATE
A	Development Permit Application	2121.02.22
B	DP Submission Rev 01	2021.07.07
C	DP Submission Rev 02	2021.12.17

KEY

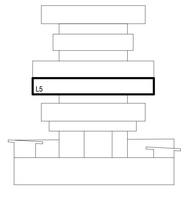

SCALE	1 : 100
FORMAT	DIN A0 (1189x840)
PROJECT NUMBER	411421

DRAWING TITLE

FLOOR PLAN - LEVEL 5

DRAWING NUMBER

A10-12

1 LEVEL 6
1 : 100

VANCOUVER
ART GALLERY

DESIGN CONSULTANT
Herzog & de Meuron
Rheinschanze 6
Basel, Switzerland
T. +41 (0)61 385 5757

EXECUTIVE ARCHITECT
Perkins+Will
1220 Homer Street
Vancouver, British Columbia
Canada V6B 2Y5
T. +1 (604) 684-5446

REGISTERED ARCHITECT
DAVID DOVE
BRITISH COLUMBIA
2021-12-17

NOTES

ISSUE	DESCRIPTION	DATE
A	Development Permit Application	2121.02.22
B	DP Submission Rev 01	2021.07.07
C	DP Submission Rev 02	2021.12.17

KEY

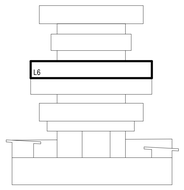

SCALE	1 : 100
FORMAT	DIN A0 (1189x840)
PROJECT NUMBER	411421

DRAWING TITLE

FLOOR PLAN - LEVEL 6

DRAWING NUMBER

A10-13

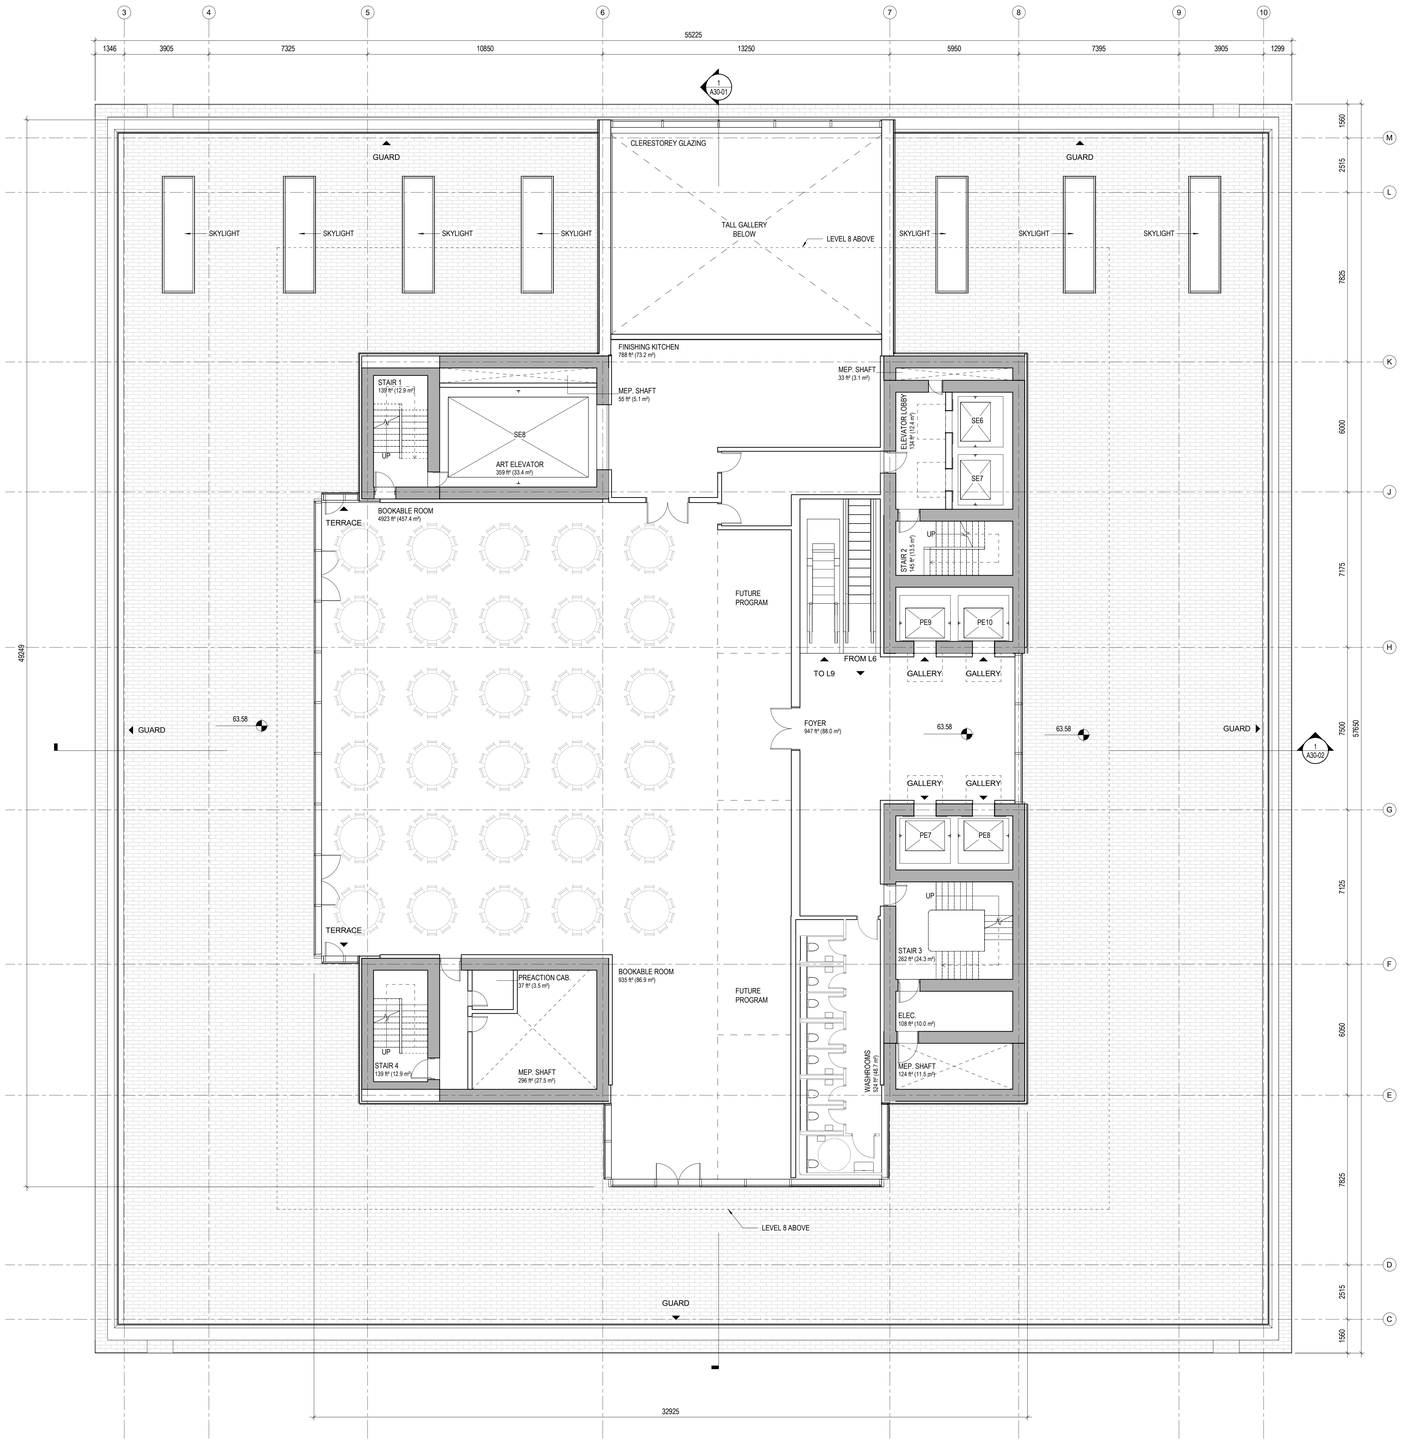

1 LEVEL 7
1 : 100

VANCOUVER ART GALLERY

DESIGN CONSULTANT
Herzog & de Meuron
Rheinschanze 6
Basel, Switzerland
T. +41 (0)61 385 5757

EXECUTIVE ARCHITECT
Perkins+Will
1220 Homer Street
Vancouver, British Columbia
Canada V6B 2Y5
T. +1 (604) 684-5446

REGISTERED ARCHITECT DAVID DOVE BRITISH COLUMBIA
2021-12-17

NOTES

ISSUE	DESCRIPTION	DATE
A	Development Permit Application	2121.02.22
B	DP Submission Rev 01	2021.07.07
C	DP Submission Rev 02	2021.12.17

KEY

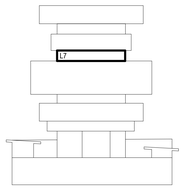

SCALE	1 : 100
FORMAT	DIN A0 (1189x840)
PROJECT NUMBER	411421

DRAWING TITLE

FLOOR PLAN - LEVEL 7

DRAWING NUMBER

A10-14

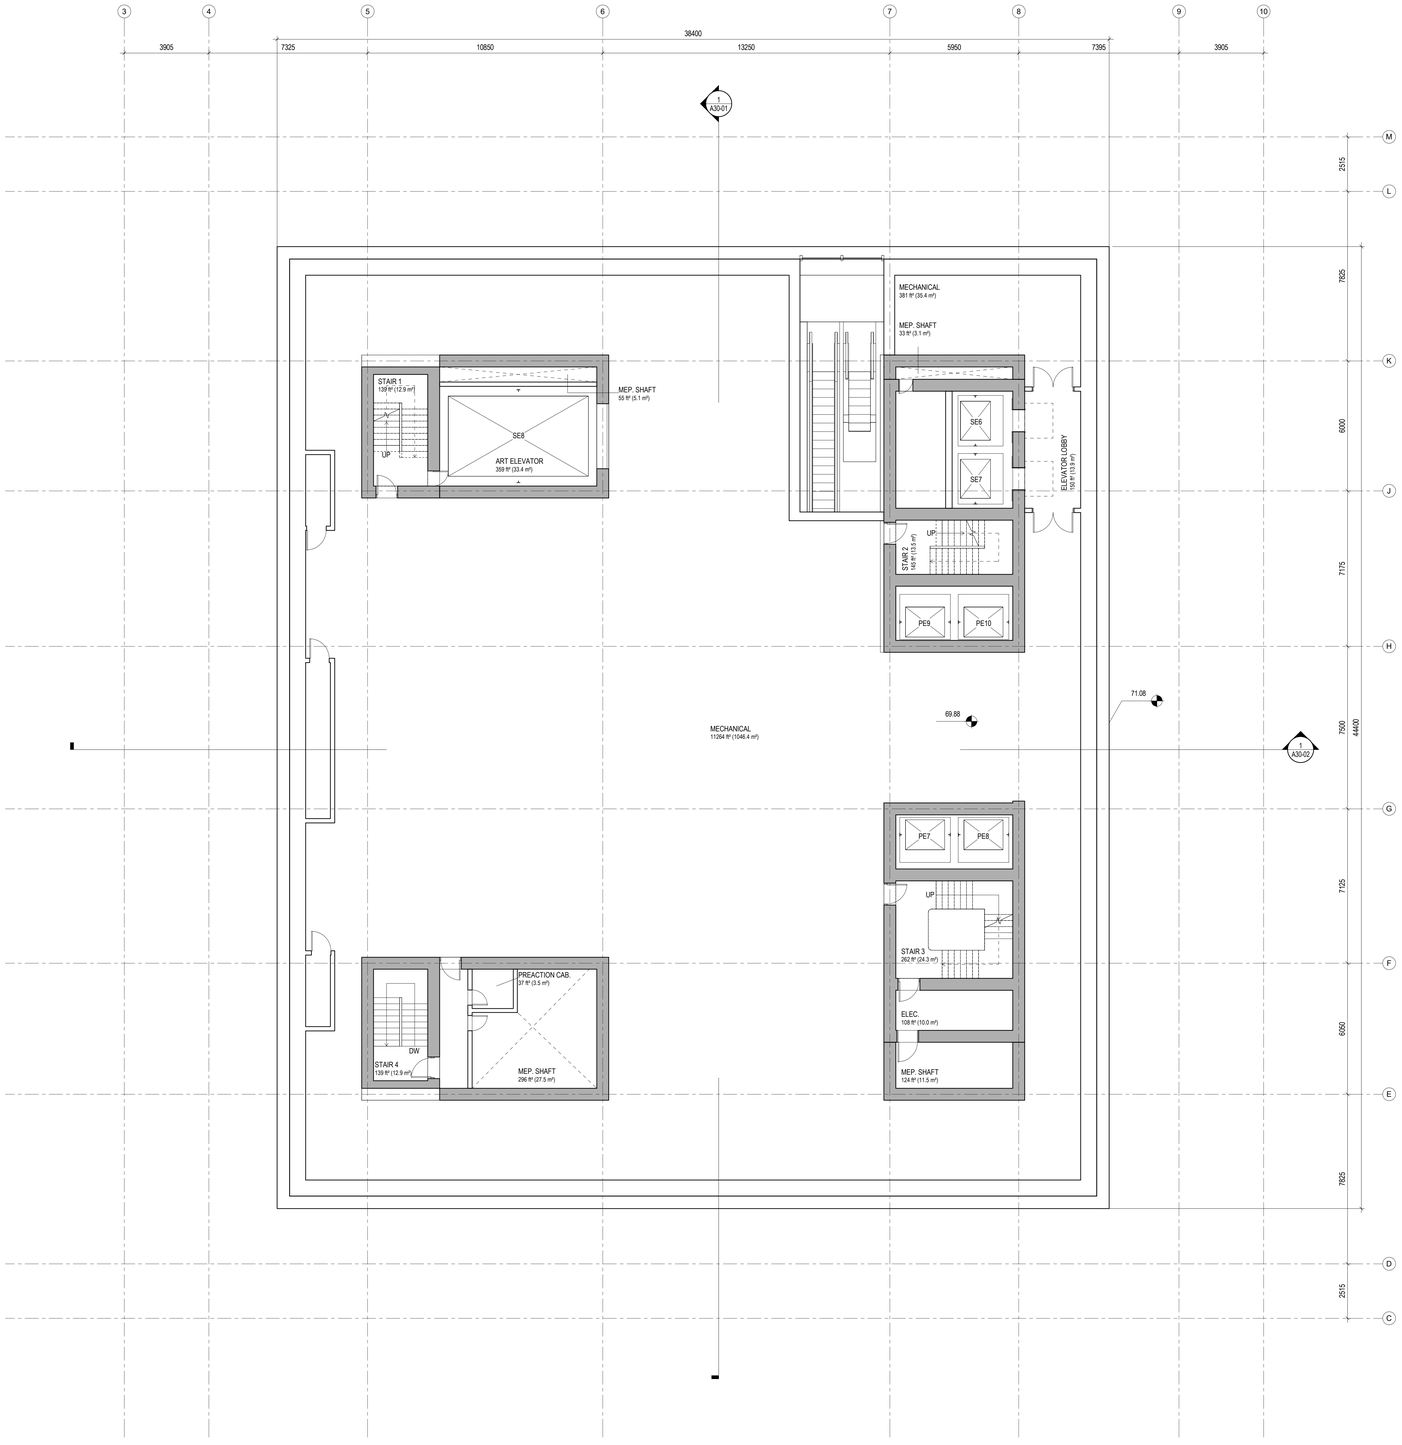

1 LEVEL 8
1 : 100

VANCOUVER
ART GALLERY

DESIGN CONSULTANT
Herzog & de Meuron
Rheinschanze 6
Basel, Switzerland
T. +41 (0)61 385 5757

EXECUTIVE ARCHITECT
Perkins+Will
1220 Homer Street
Vancouver, British Columbia
Canada V6B 2Y5
T. +1 (604) 684-5446

REGISTERED ARCHITECT
DAVID DOVE
BRITISH COLUMBIA
2021-12-17

NOTES

ISSUE	DESCRIPTION	DATE
A	Development Permit Application	2121.02.22
B	DP Submission Rev 01	2021.07.07
C	DP Submission Rev 02	2021.12.17

KEY

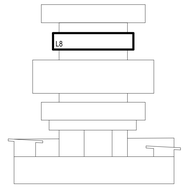

SCALE	1 : 100
FORMAT	DIN A0 (1189x840)
PROJECT NUMBER	411421

DRAWING TITLE

FLOOR PLAN - LEVEL 8

DRAWING NUMBER

A10-15

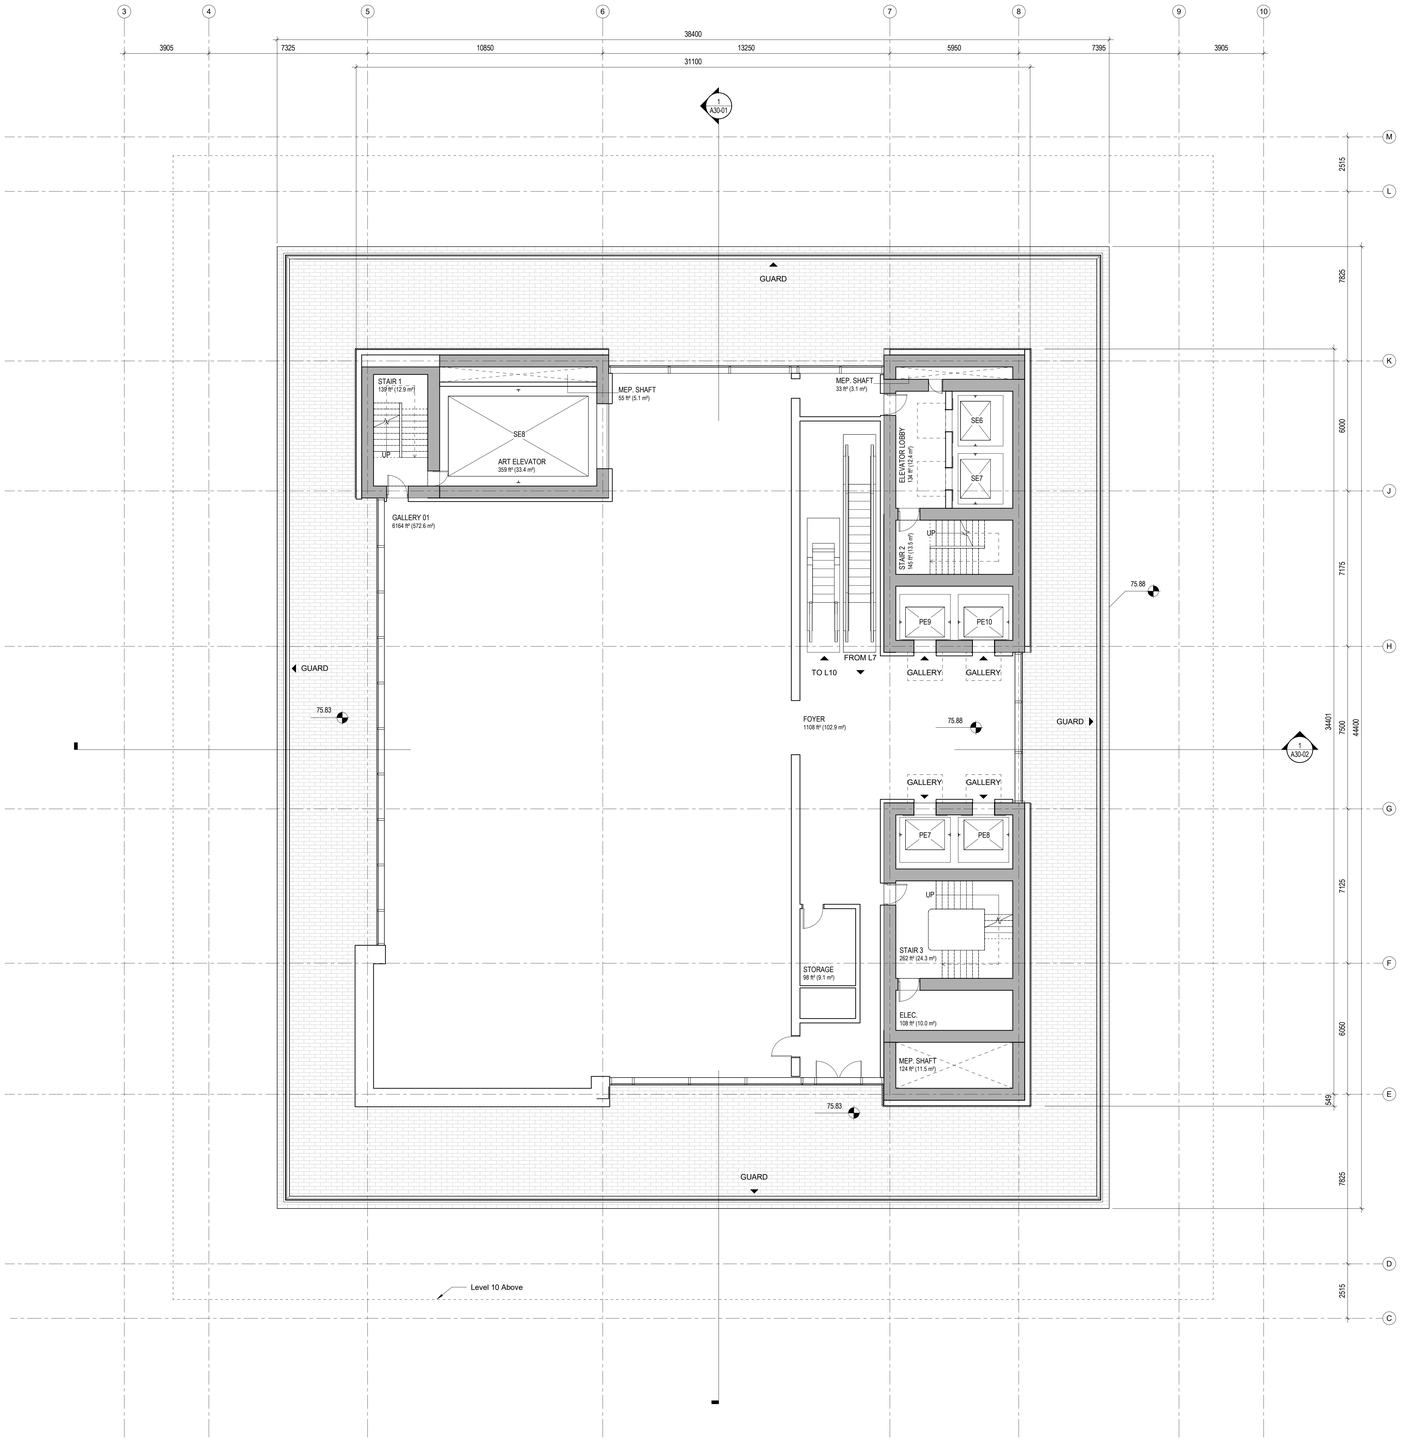

1 LEVEL 9
1 : 100

VANCOUVER ART GALLERY

DESIGN CONSULTANT
Herzog & de Meuron
Rheinschanze 6
Basel, Switzerland
T. +41 (0)61 385 5757

EXECUTIVE ARCHITECT
Perkins+Will
1220 Homer Street
Vancouver, British Columbia
Canada V6B 2Y5
T. +1 (604) 684-5446

REGISTERED ARCHITECT DAVID DOVE BRITISH COLUMBIA
2021-12-17

NOTES

ISSUE	DESCRIPTION	DATE
A	Development Permit Application	2121.02.22
B	DP Submission Rev 01	2021.07.07
C	DP Submission Rev 02	2021.12.17

KEY

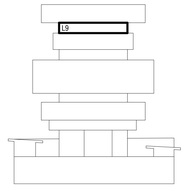

SCALE	1 : 100
FORMAT	DIN A0 (1189x840)
PROJECT NUMBER	411421

DRAWING TITLE

FLOOR PLAN - LEVEL 9

DRAWING NUMBER

A10-16

1 LEVEL 9
1 : 100

VANCOUVER
ART GALLERY

DESIGN CONSULTANT
Herzog & de Meuron
Rheinschanze 6
Basel, Switzerland
T. +41 (0)61 385 5757

EXECUTIVE ARCHITECT
Perkins+Will
1220 Homer Street
Vancouver, British Columbia
Canada V6B 2Y5
T. +1 (604) 684-5446

REGISTERED ARCHITECT
DAVID DOVE
BRITISH COLUMBIA
2021-12-17

NOTES

ISSUE	DESCRIPTION	DATE
A	Development Permit Application	2121.02.22
B	DP Submission Rev 01	2021.07.07
C	DP Submission Rev 02	2021.12.17

KEY

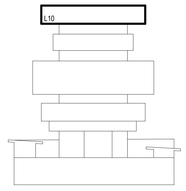

SCALE	1 : 100
FORMAT	DIN A0 (1189x840)
PROJECT NUMBER	411421

DRAWING TITLE

FLOOR PLAN - LEVEL 10

DRAWING NUMBER

A10-17

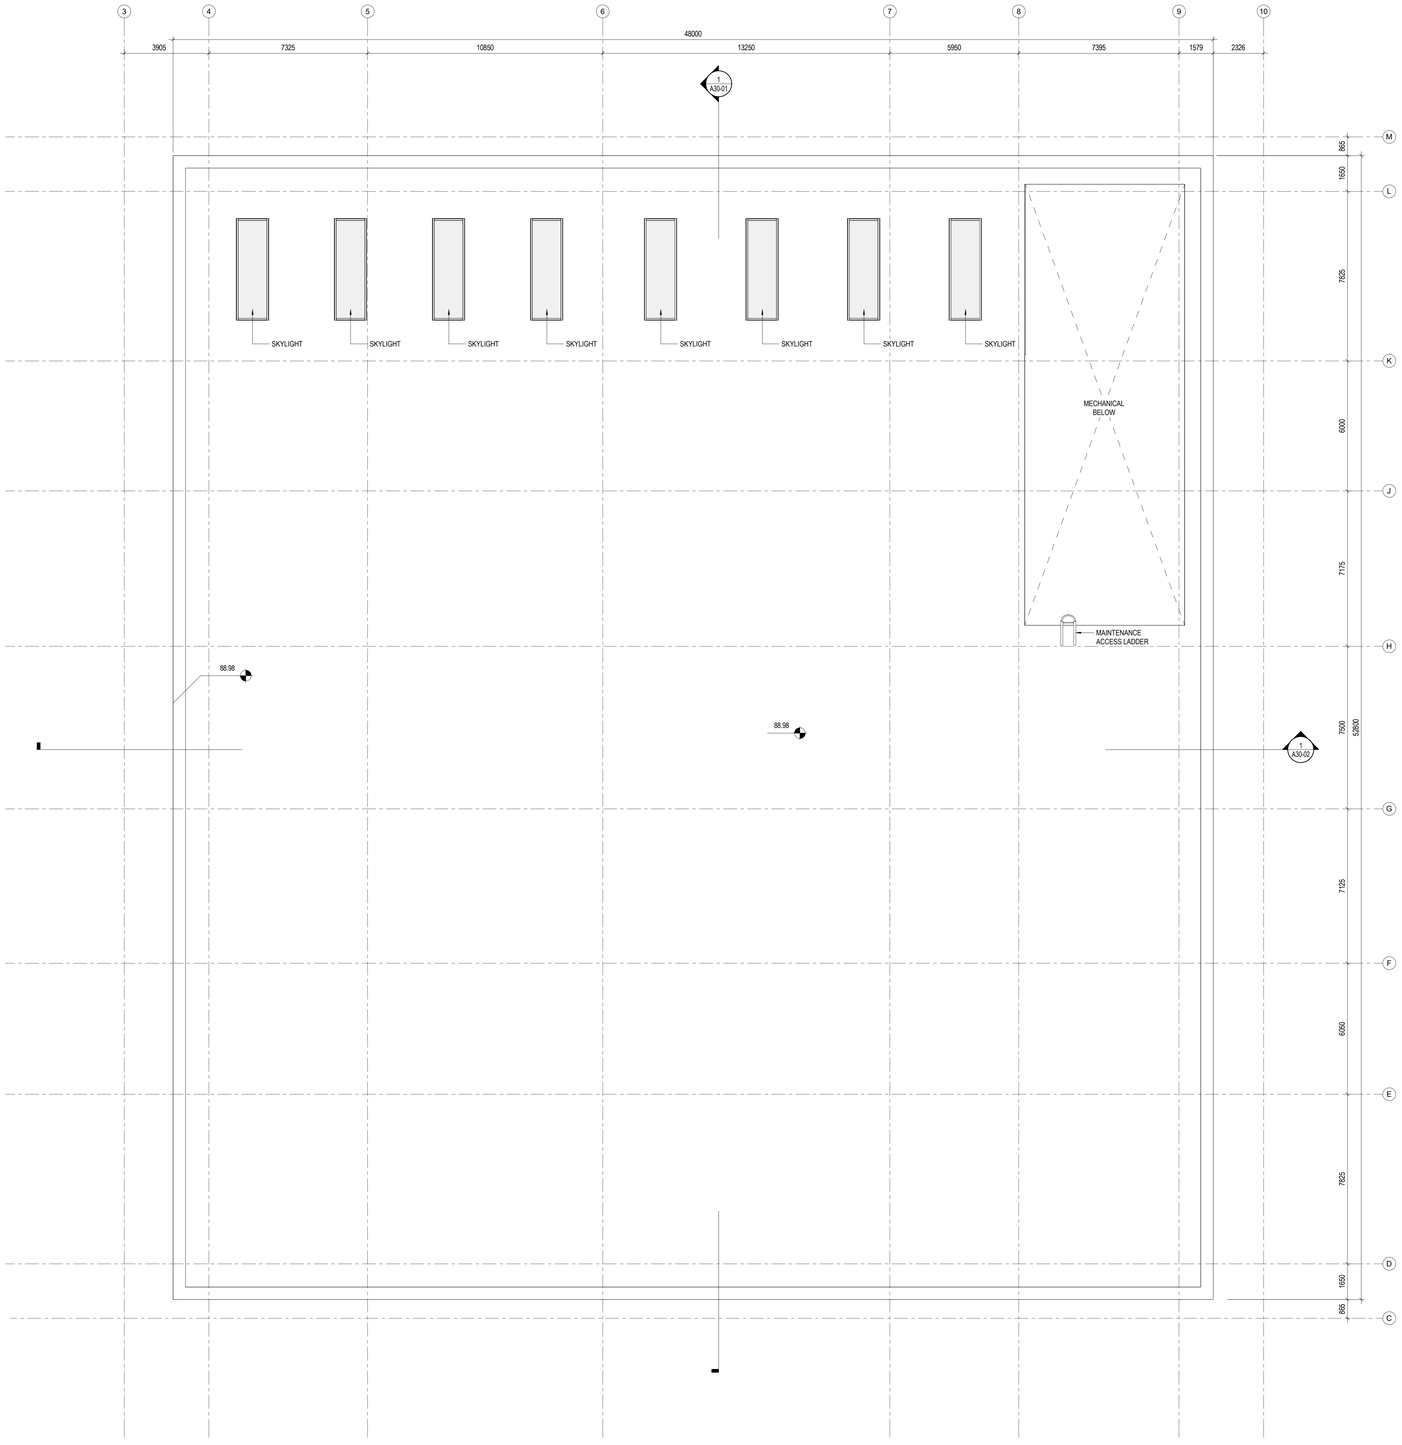

1 Level +10
1 : 100

VANCOUVER
ART GALLERY

DESIGN CONSULTANT
Herzog & de Meuron
Rheinschanze 6
Basel, Switzerland
T. +41 (0)61 385 5757

EXECUTIVE ARCHITECT
Perkins+Will
1220 Homer Street
Vancouver, British Columbia
Canada V6B 2Y5
T. +1 (604) 684-5446

REGISTERED ARCHITECT
DAVID DOVE
BRITISH COLUMBIA
2021-12-17

NOTES

ISSUE	DESCRIPTION	DATE
A	Development Permit Application	2121.02.22
B	DP Submission Rev 01	2021.07.07
C	DP Submission Rev 02	2021.12.17

KEY

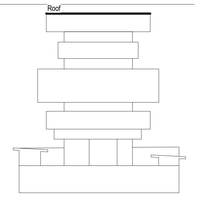

SCALE	1 : 100
FORMAT	DIN A0 (1189x840)
PROJECT NUMBER	411421

DRAWING TITLE

ROOF PLAN

DRAWING NUMBER

A10-18

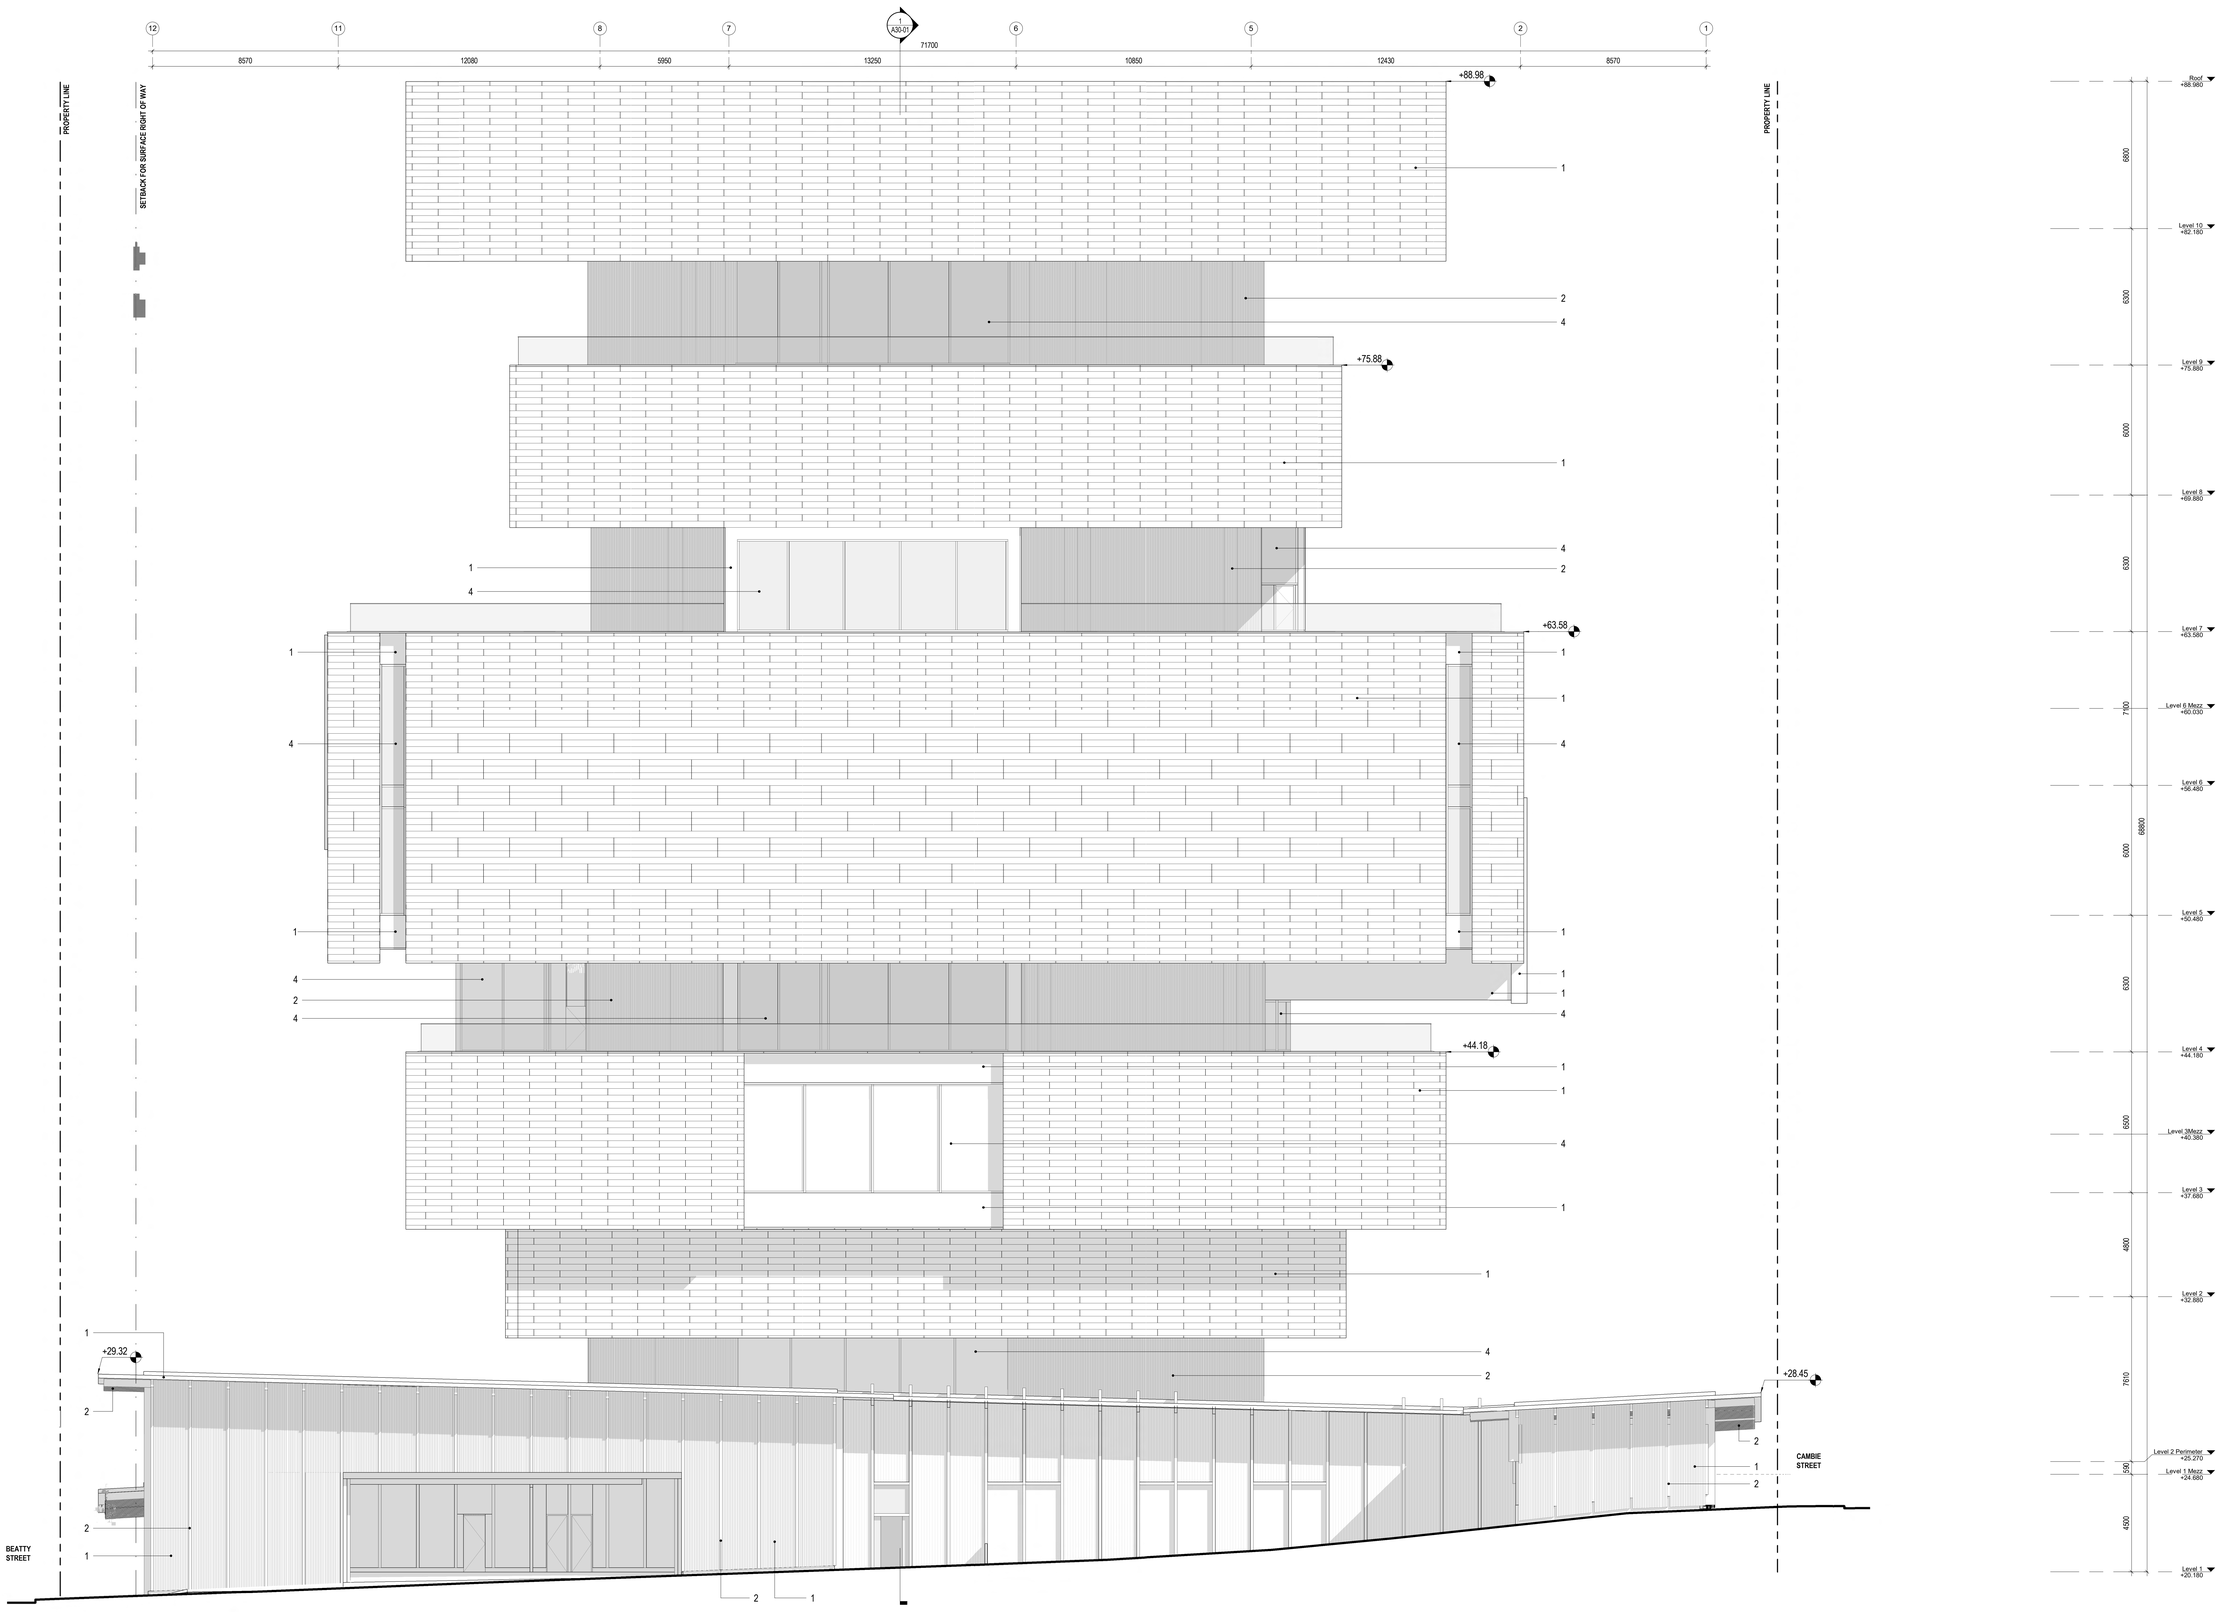

MATERIALS:
1. COPPER COLOURED METAL
2. WOOD - WESTERN RED CEDAR
3. CONCRETE
4. GLASS

1 TOWER-ELEVATION-NORTH
1 : 100

VANCOUVER ART GALLERY

DESIGN CONSULTANT
Herzog & de Meuron
Rheinschanze 6
Basel, Switzerland
T. +41 (0)61 385 5757

EXECUTIVE ARCHITECT
Perkins+Will
1220 Homer Street
Vancouver, British Columbia
Canada V6B 2Y5
T. +1 (604) 684-5446

REGISTERED ARCHITECT DAVID DOVE BRITISH COLUMBIA
2021-12-17

NOTES

ISSUE	DESCRIPTION	DATE
A	Development Permit Application	2121.02.22
B	DP Submission Rev 01	2021.07.07
C	DP Submission Rev 02	2021.12.17

KEY

SCALE	As indicated
FORMAT	DIN A0 (1189x840)
PROJECT NUMBER	411421

DRAWING TITLE
NORTH ELEVATION

DRAWING NUMBER
A20-01

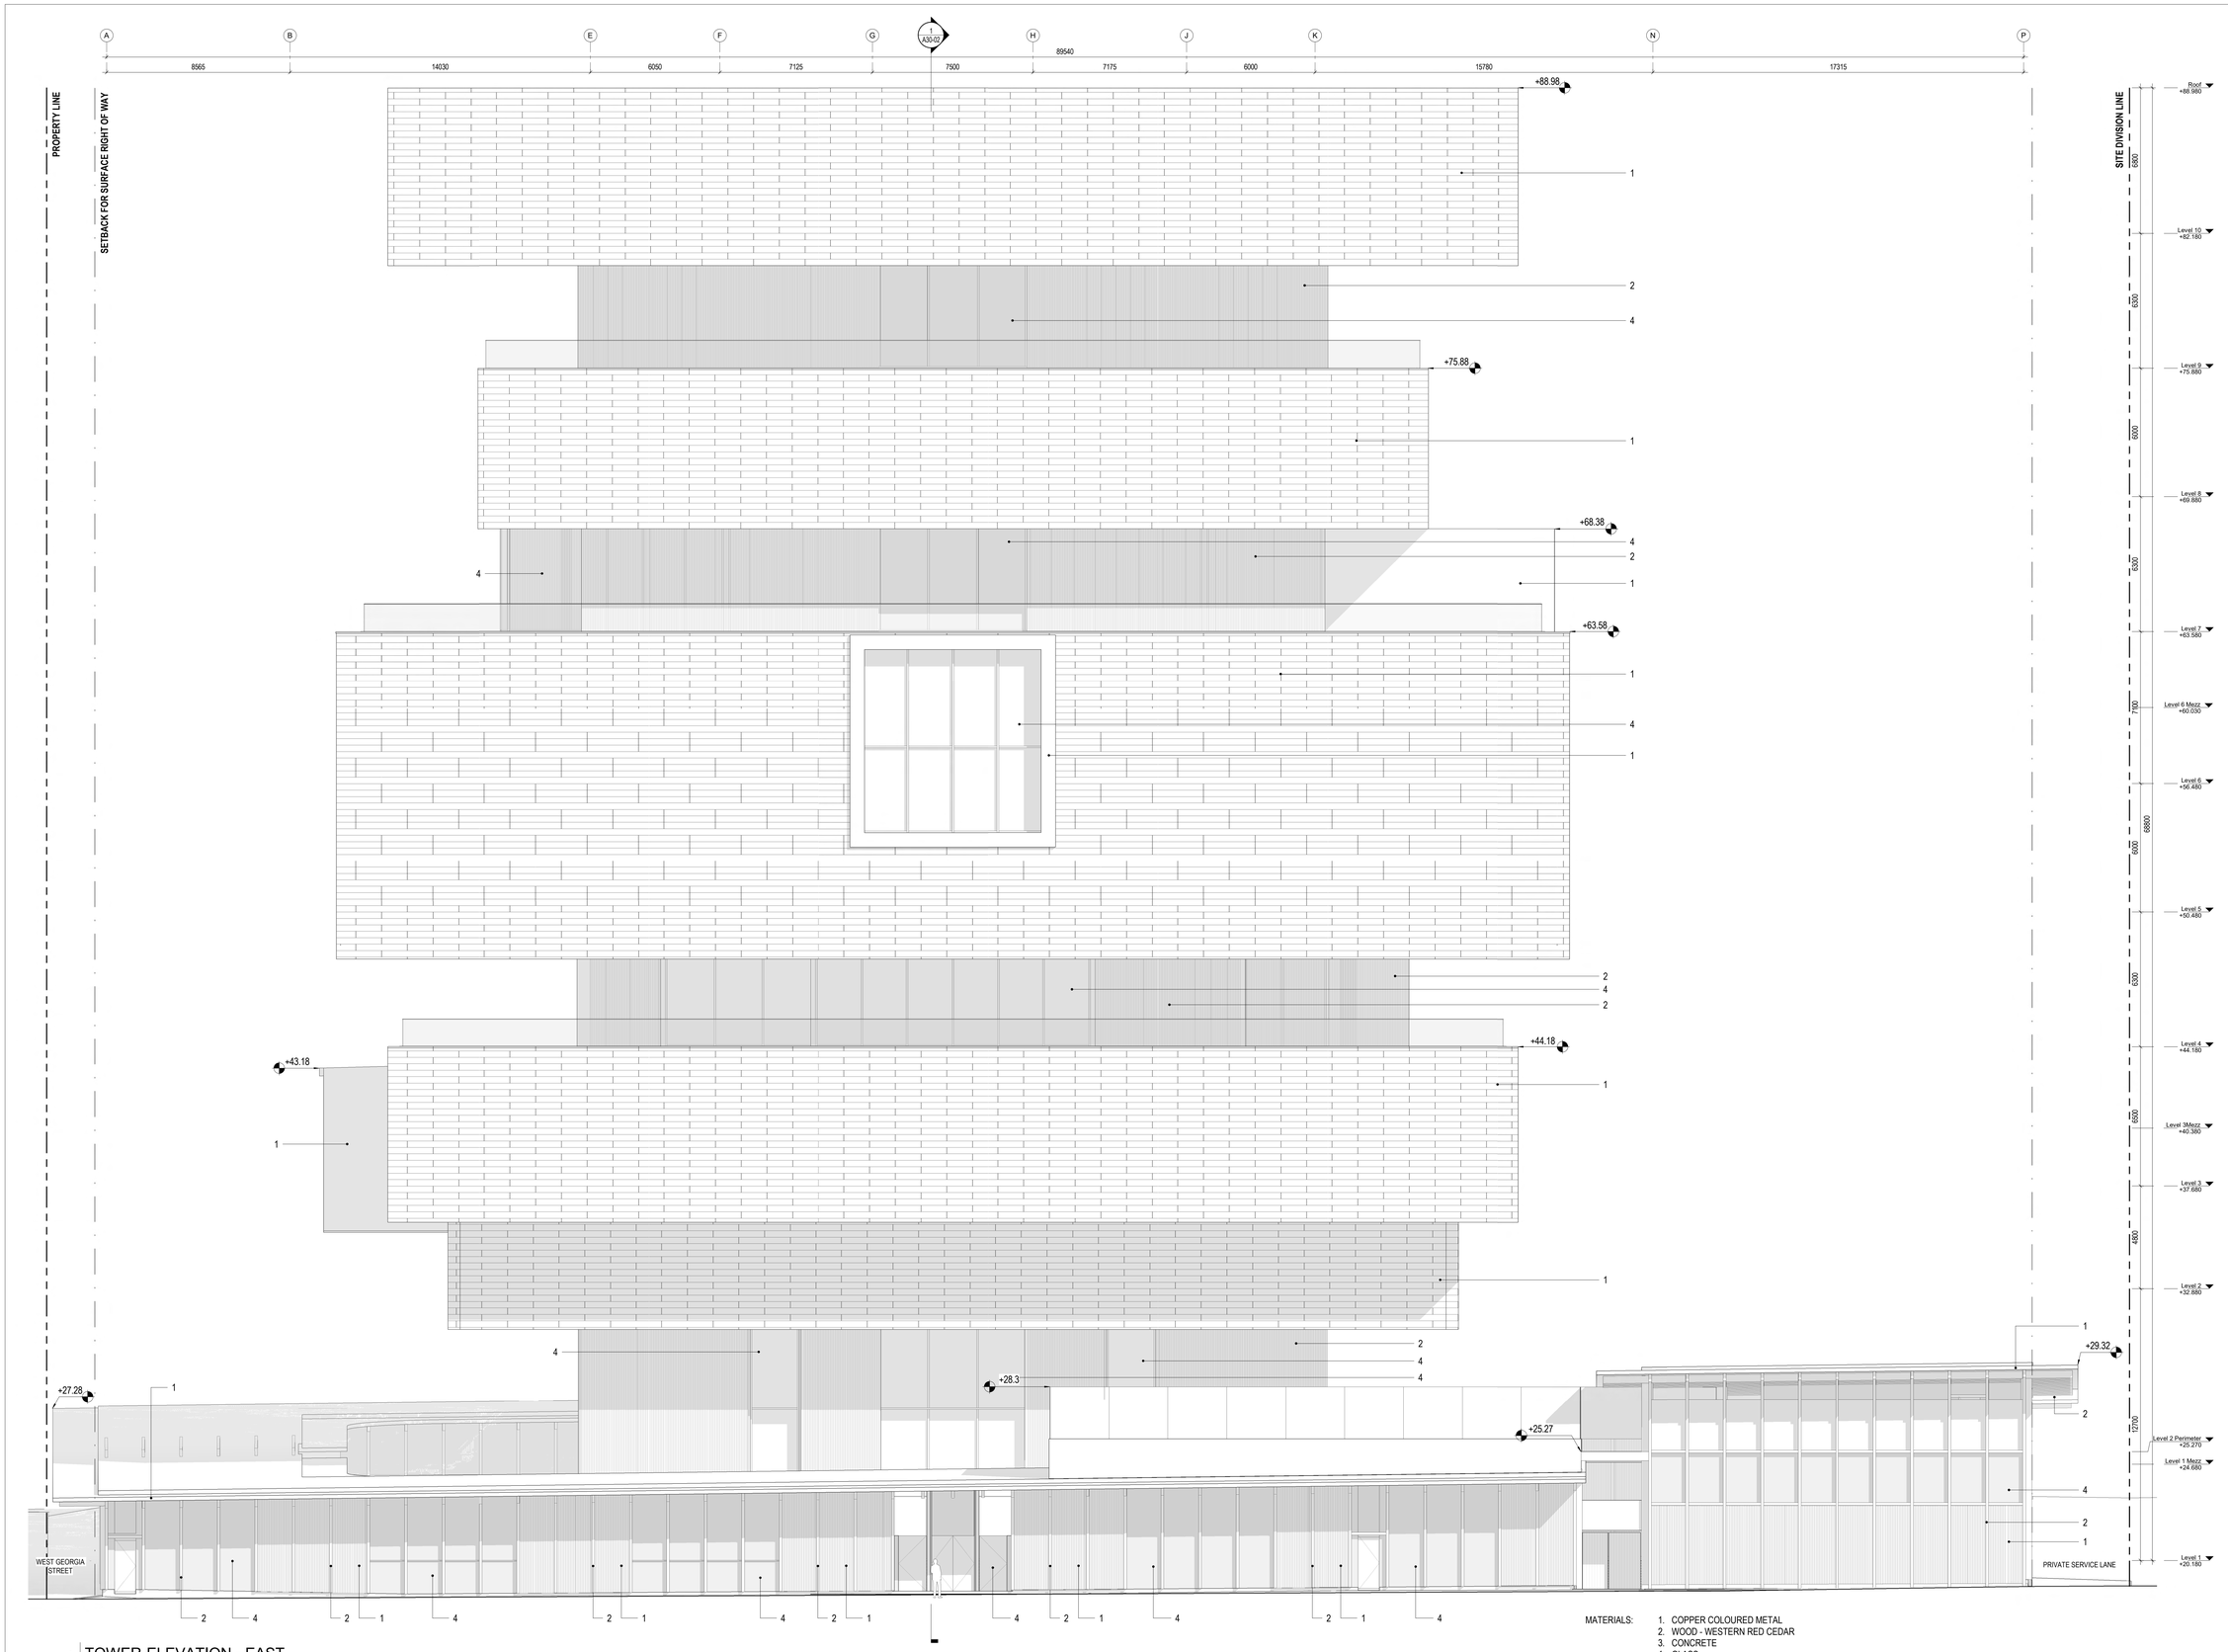

1 TOWER-ELEVATION - EAST
1 : 100

MATERIALS:

1. COPPER COLOURED METAL
2. WOOD - WESTERN RED CEDAR
3. CONCRETE
4. GLASS

VANCOUVER ART GALLERY

DESIGN CONSULTANT
Herzog & de Meuron
Rheinschanze 6
Basel, Switzerland
T. +41 (0)61 385 5757

EXECUTIVE ARCHITECT
Perkins+Will
1220 Homer Street
Vancouver, British Columbia
Canada V6B 2Y5
T. +1 (604) 684-5446

REGISTERED ARCHITECT
DAVID DOVE
BRITISH COLUMBIA
2021-12-17

NOTES

ISSUE	DESCRIPTION	DATE
A	Development Permit Application	2121.02.22
B	DP Submission Rev 01	2021.07.07
C	DP Submission Rev 02	2021.12.17

KEY

SCALE	As indicated
FORMAT	DIN A0 (1189x840)
PROJECT NUMBER	411421
DRAWING TITLE	EAST ELEVATION
DRAWING NUMBER	A20-02

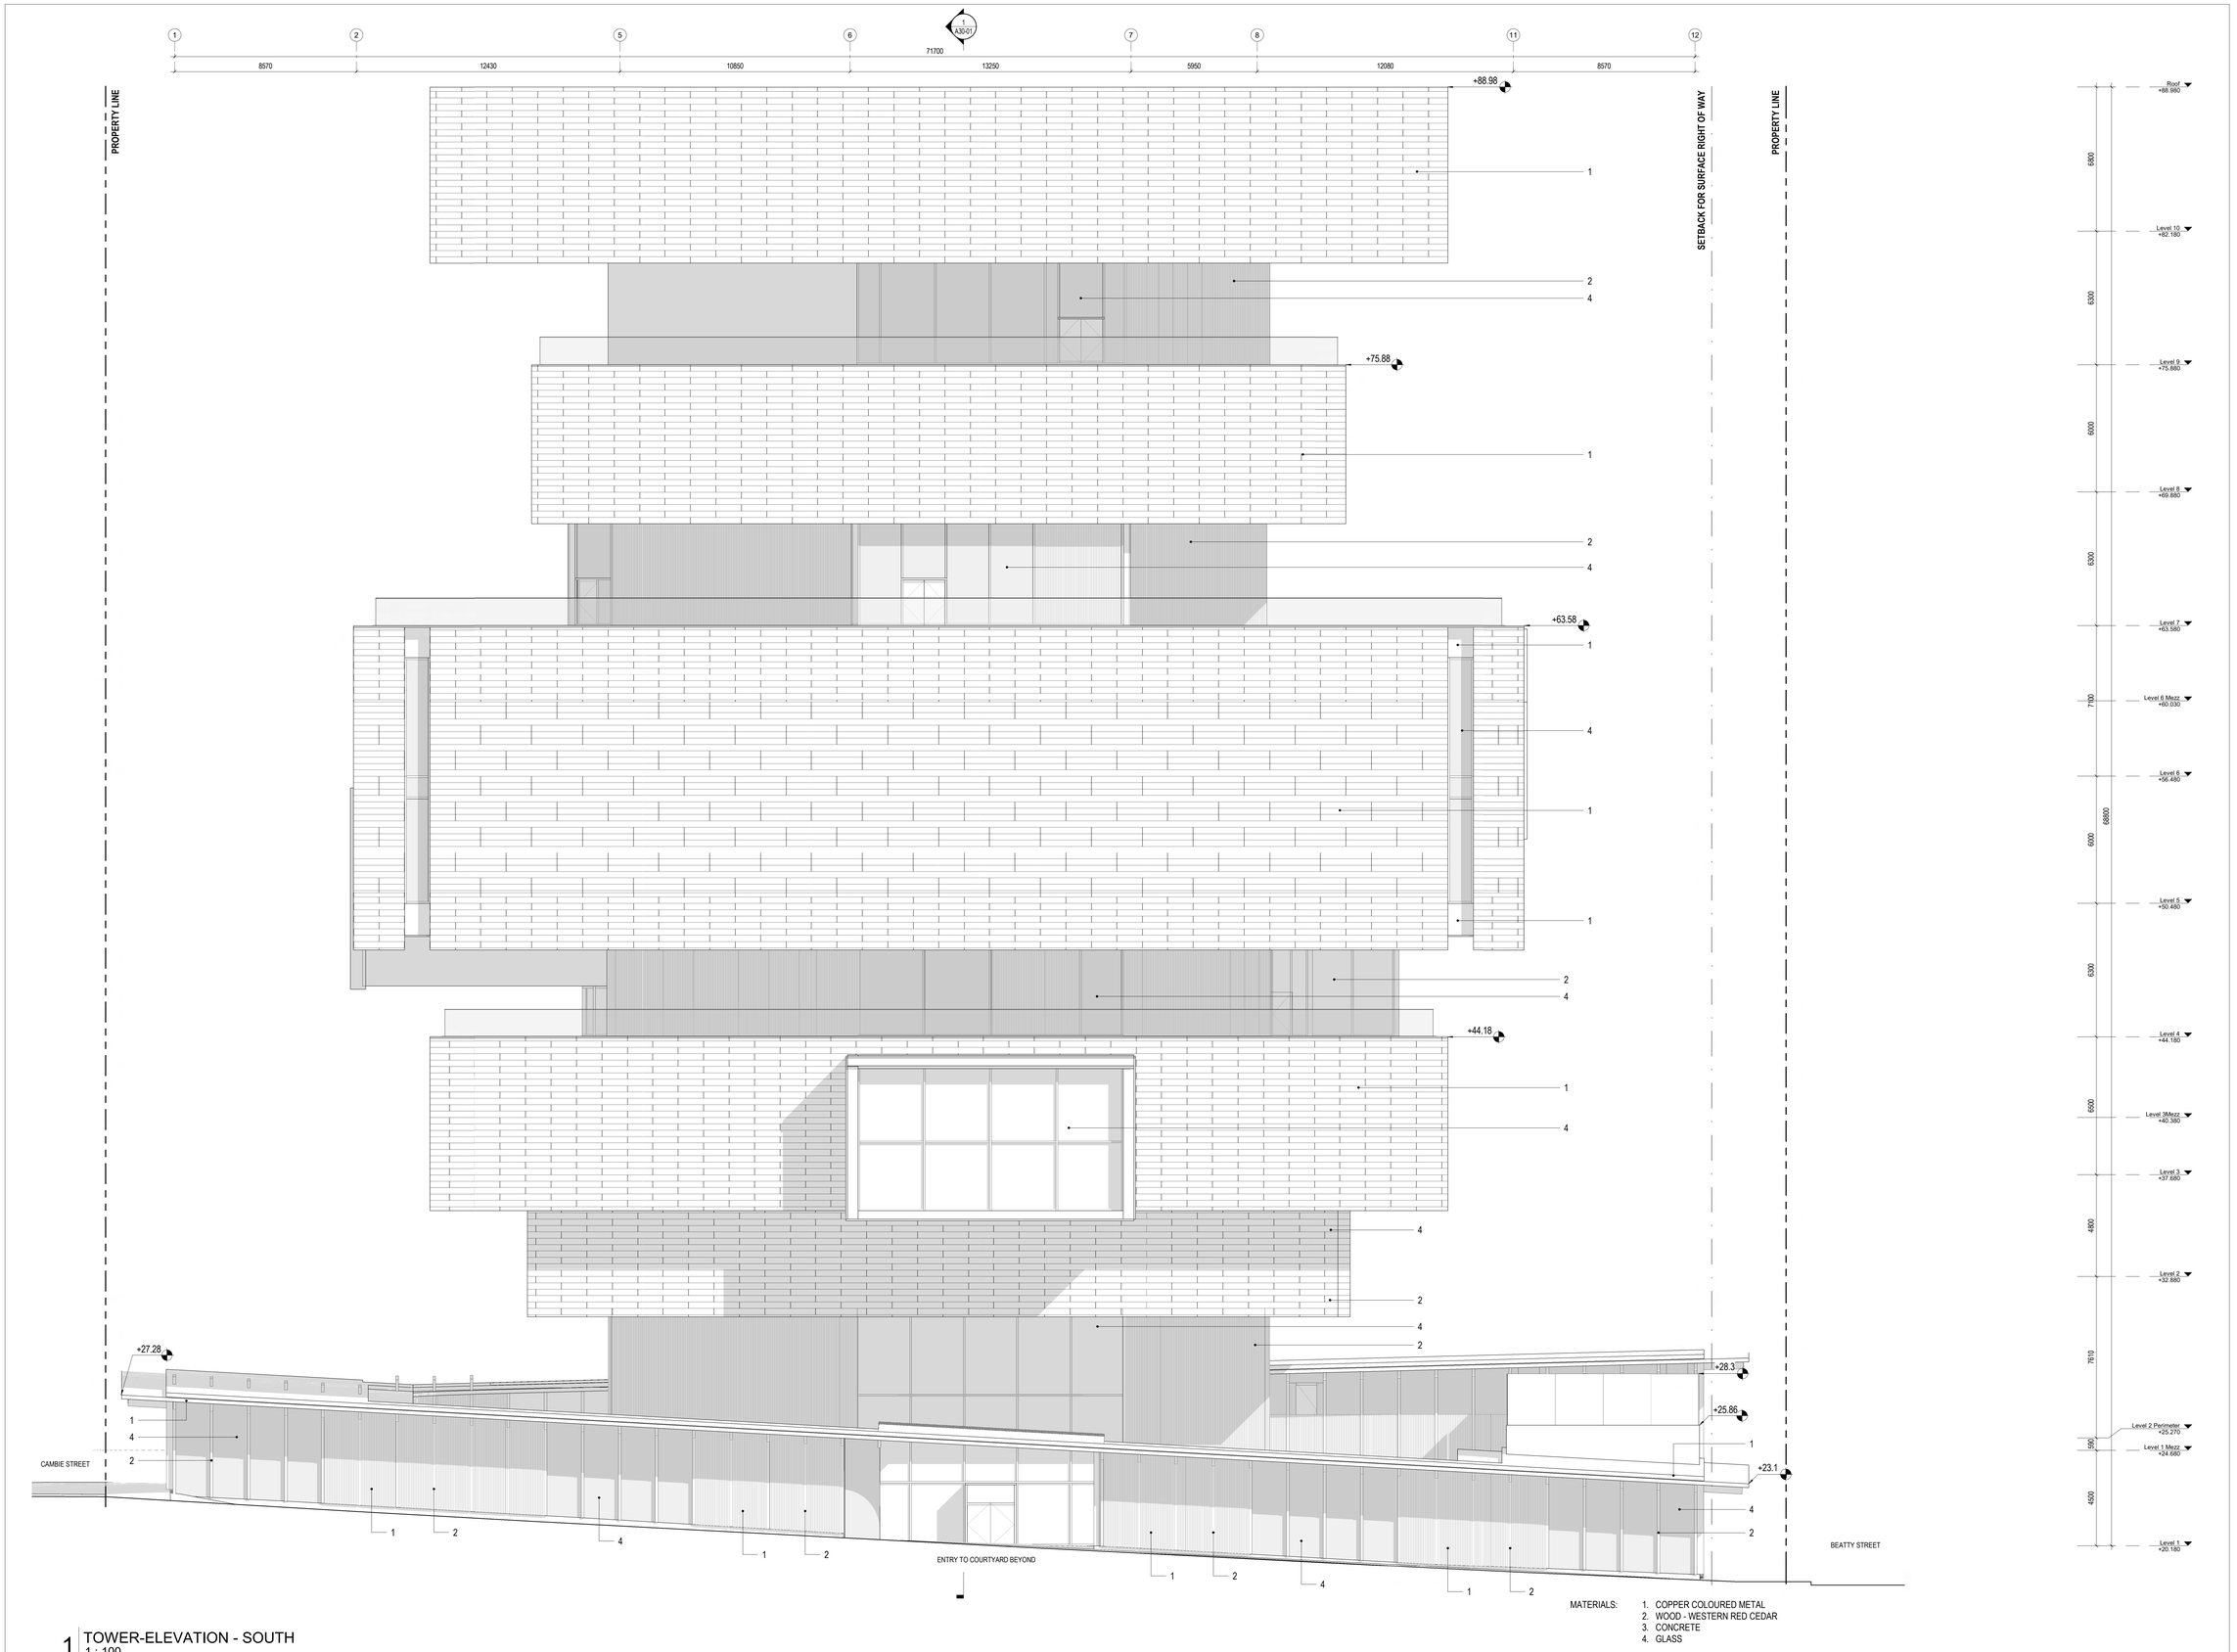

MATERIALS:

1. COPPER COLOURED METAL
2. WOOD - WESTERN RED CEDAR
3. CONCRETE
4. GLASS

1 TOWER-ELEVATION - SOUTH
1 : 100

VANCOUVER ART GALLERY

DESIGN CONSULTANT
Herzog & de Meuron
Rheinschanze 6
Basel, Switzerland
T. +41 (0)61 385 5757

EXECUTIVE ARCHITECT
Perkins+Will
1220 Homer Street
Vancouver, British Columbia
Canada V6B 2Y5
T. +1 (604) 684-5446

REGISTERED ARCHITECT DAVID DOVE BRITISH COLUMBIA
2021-12-17

NOTES

ISSUE	DESCRIPTION	DATE
A	Development Permit Application	2121.02.22
B	DP Submission Rev 01	2021.07.07
C	DP Submission Rev 02	2021.12.17

KEY

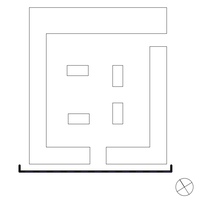

SCALE	As indicated
FORMAT	DIN A0 (1189x840)
PROJECT NUMBER	411421

DRAWING TITLE

SOUTH ELEVATION

DRAWING NUMBER

A20-03

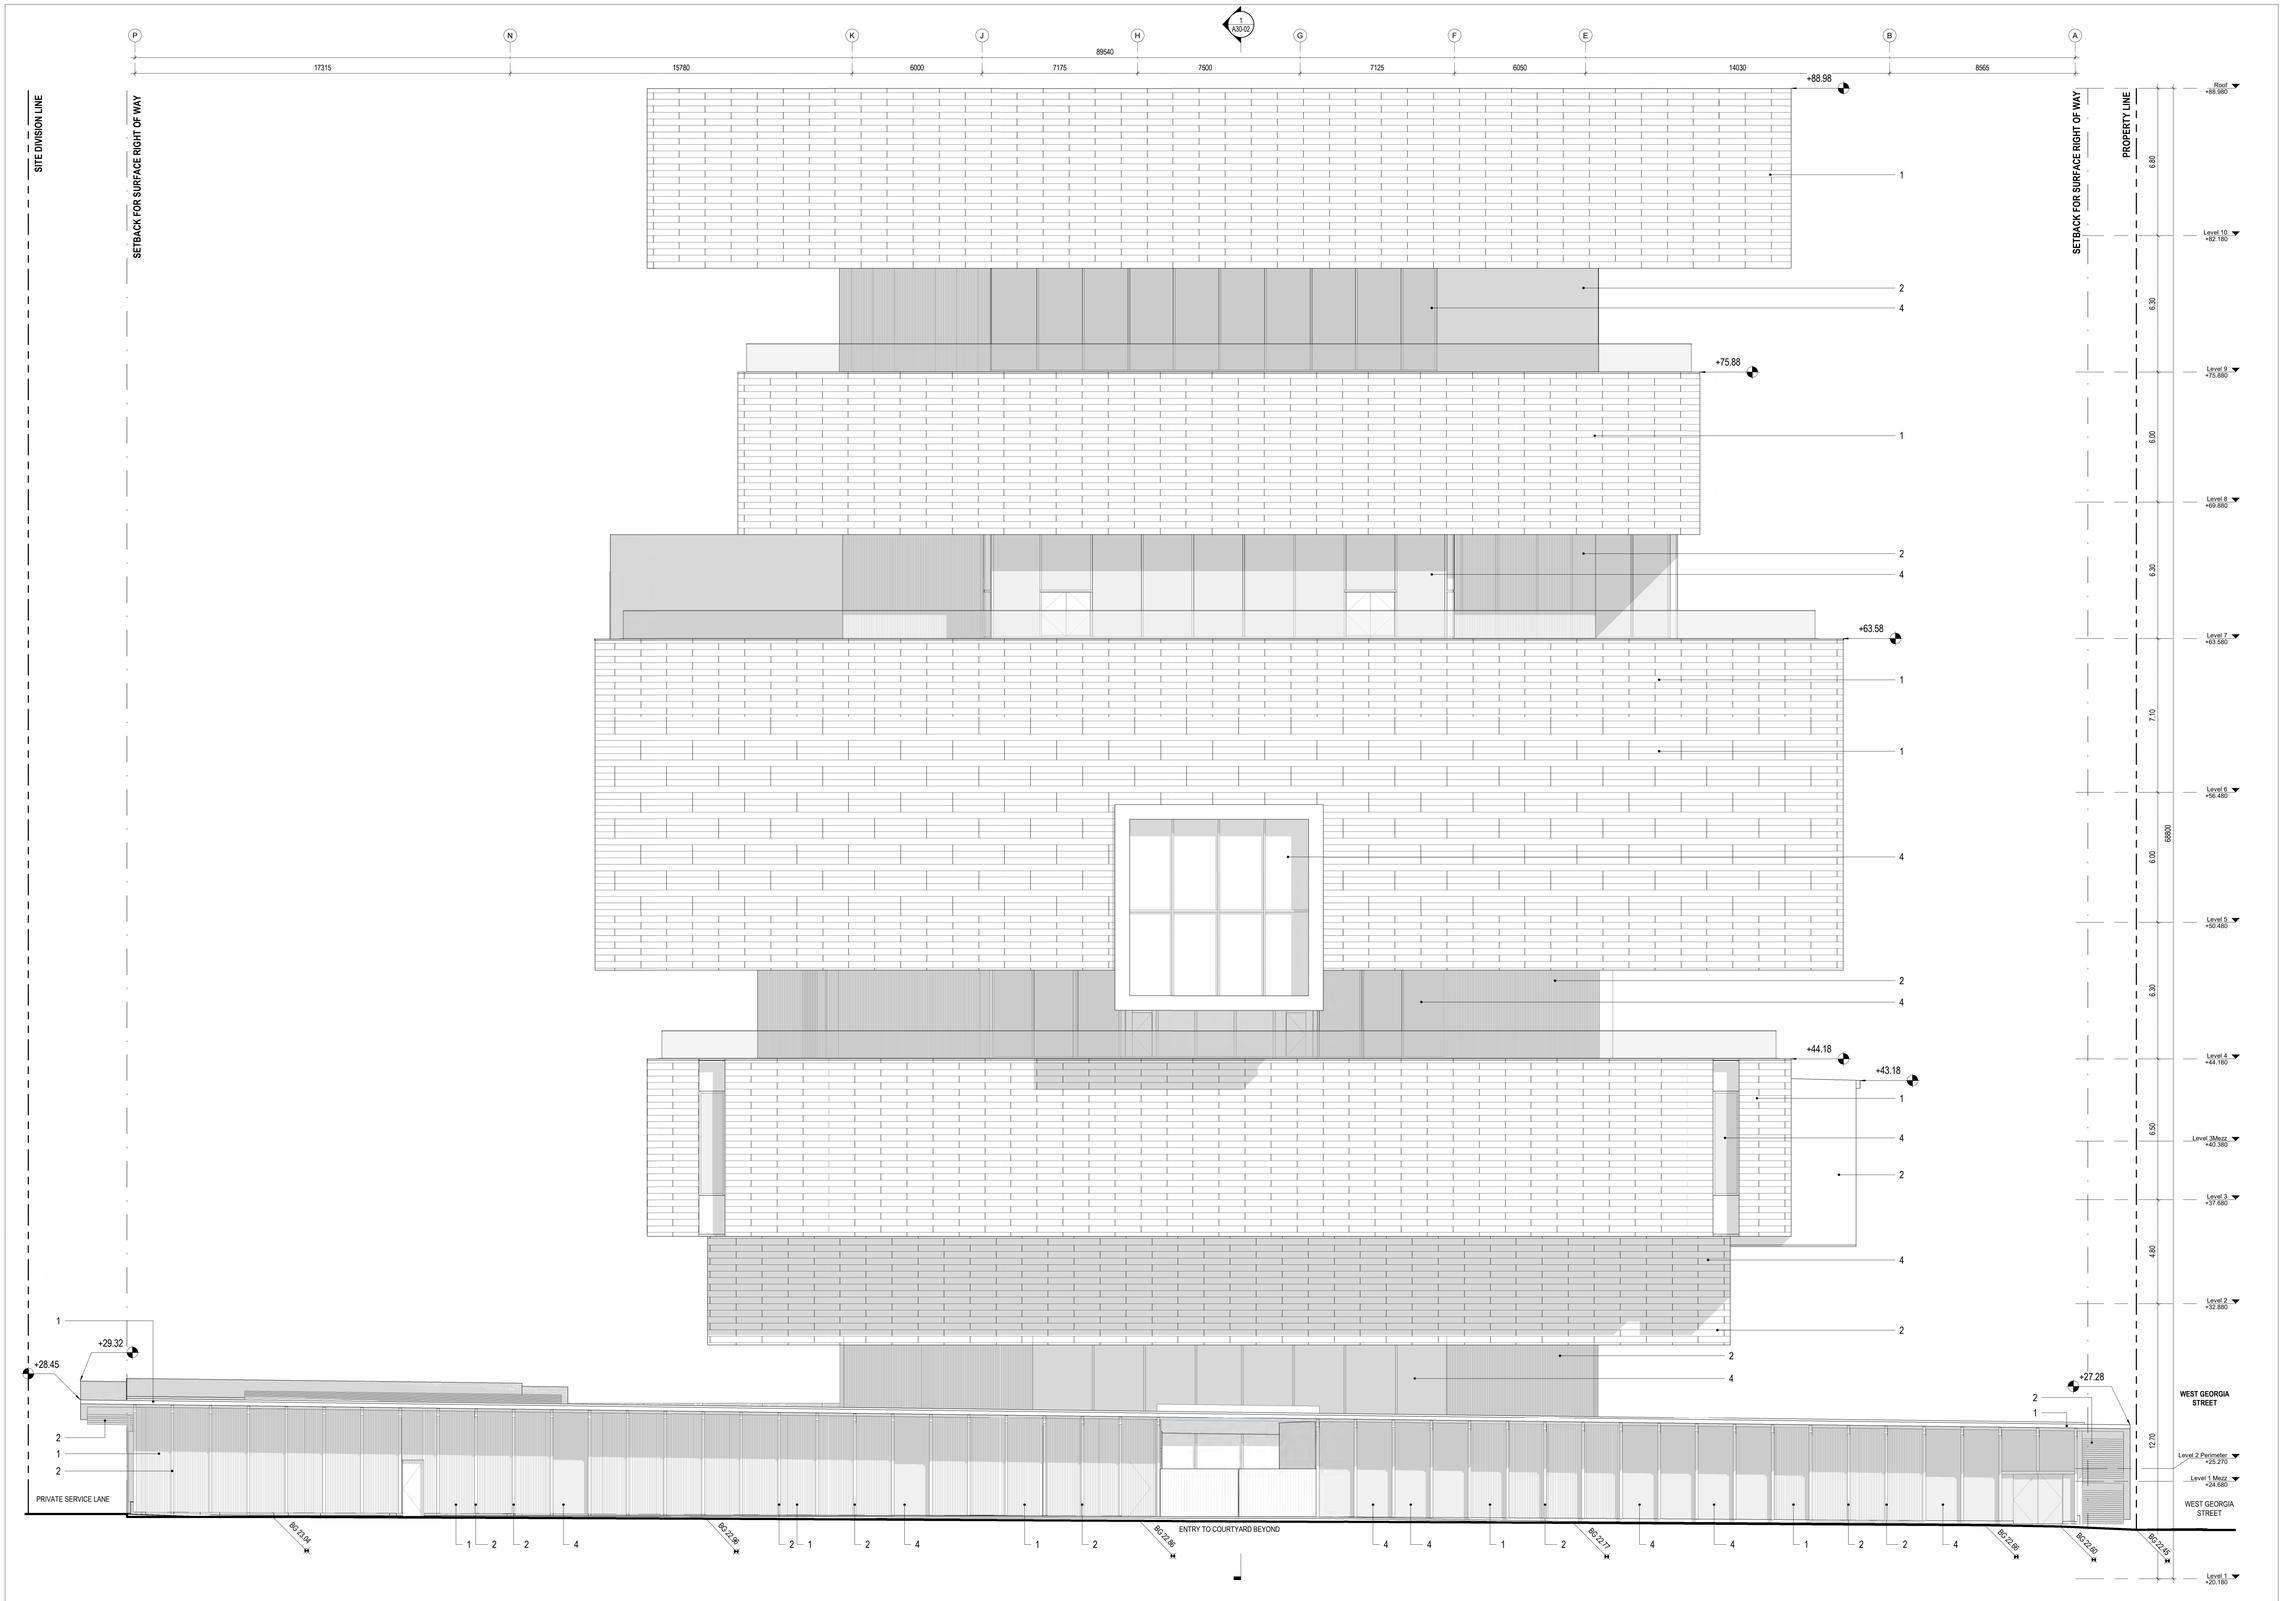

MATERIALS:
1. COPPER COLOURED METAL
2. WOOD - WESTERN RED CEDAR
3. CONCRETE
4. GLASS

1 TOWER-ELEVATION - WEST
1 : 100

VANCOUVER ART GALLERY

DESIGN CONSULTANT
Herzog & de Meuron
Rheinschanze 6
Basel, Switzerland
T. +41 (0)61 385 5757

EXECUTIVE ARCHITECT
Perkins+Will
1220 Homer Street
Vancouver, British Columbia
Canada V6B 2Y5
T. +1 (604) 684-5446

REGISTERED ARCHITECT DAVID DOYE BRITISH COLUMBIA
2021-12-17

NOTES

ISSUE	DESCRIPTION	DATE
A	Development Permit Application	2121.02.22
B	DP Submission Rev 01	2021.07.07
C	DP Submission Rev 02	2021.12.17

KEY

SCALE	As indicated
FORMAT	DIN A0 (1189x840)
PROJECT NUMBER	411421
DRAWING TITLE	WEST ELEVATION
DRAWING NUMBER	A20-04

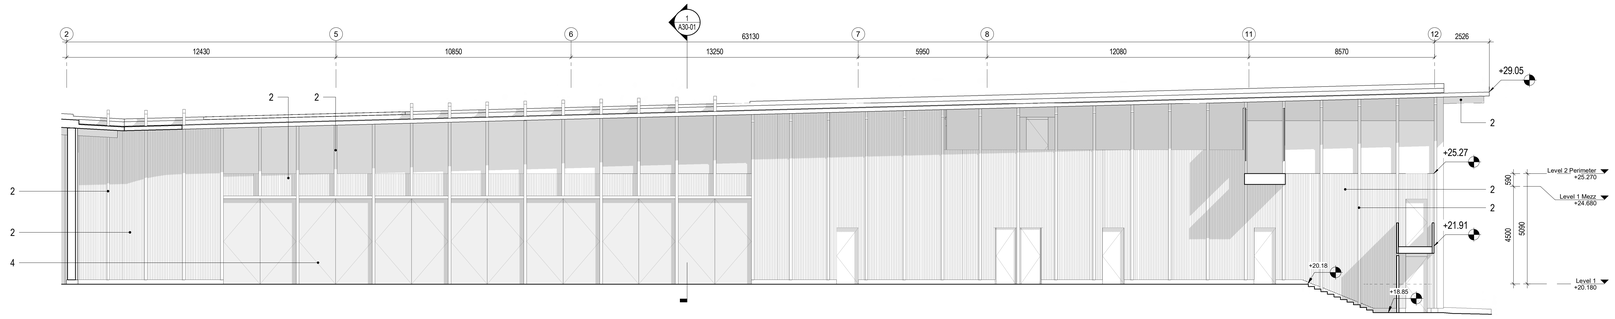

1 | DUNSMUIR COURTYARD ELEVATION
1 : 100

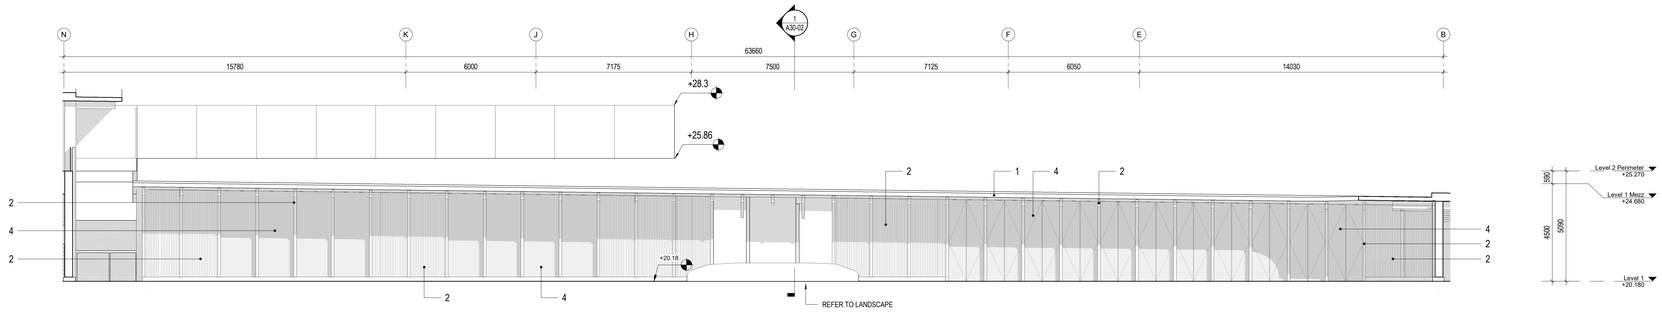

2 | BEATTY COURTYARD ELEVATION
1 : 100

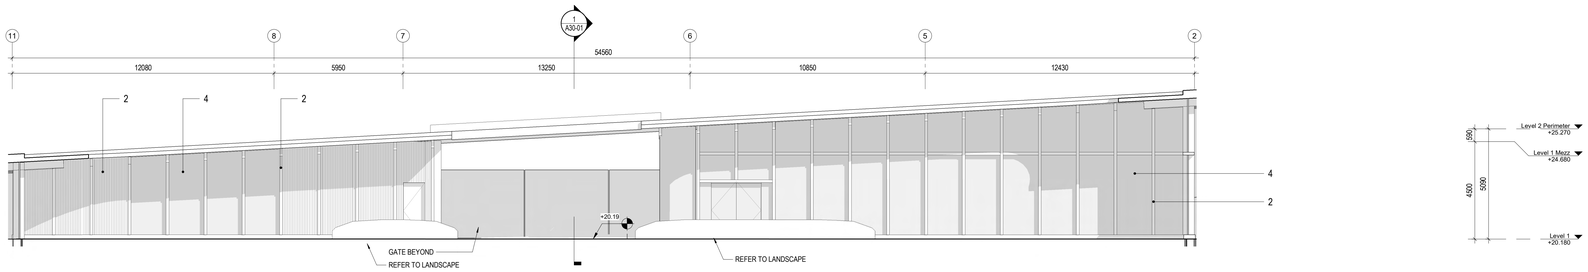

7 | WEST GEORGIA COURTYARD ELEVATION
1 : 100

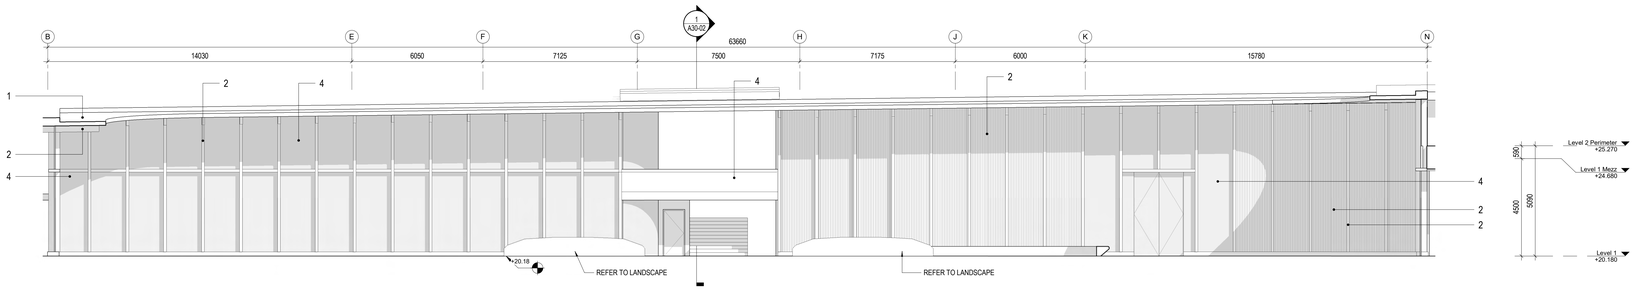

9 | CAMBIE COURTYARD ELEVATION
1 : 100

MATERIALS:
1. COPPER COLOURED METAL
2. WOOD - WESTERN RED CEDAR
3. CONCRETE
4. GLASS

VANCOUVER
ART GALLERY

DESIGN CONSULTANT
Herzog & de Meuron
Rheinschanze 6
Basel, Switzerland
T. +41 (0)61 385 5757

EXECUTIVE ARCHITECT
Perkins+Will
1220 Homer Street
Vancouver, British Columbia
Canada V6B 2Y5
T. +1 (604) 684-5446

REGISTERED ARCHITECT
DAVID DOVE
BRITISH COLUMBIA
2021-12-17

NOTES

ISSUE	DESCRIPTION	DATE
A	Development Permit Application	2121.02.22
B	DP Submission Rev 01	2021.07.07
C	DP Submission Rev 02	2021.12.17

KEY

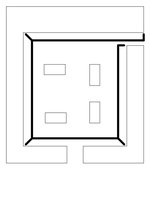

SCALE	As indicated
FORMAT	DIN A0 (1189x840)
PROJECT NUMBER	411421

DRAWING TITLE
COURTYARD ELEVATIONS - INTERIOR

DRAWING NUMBER
A20-06

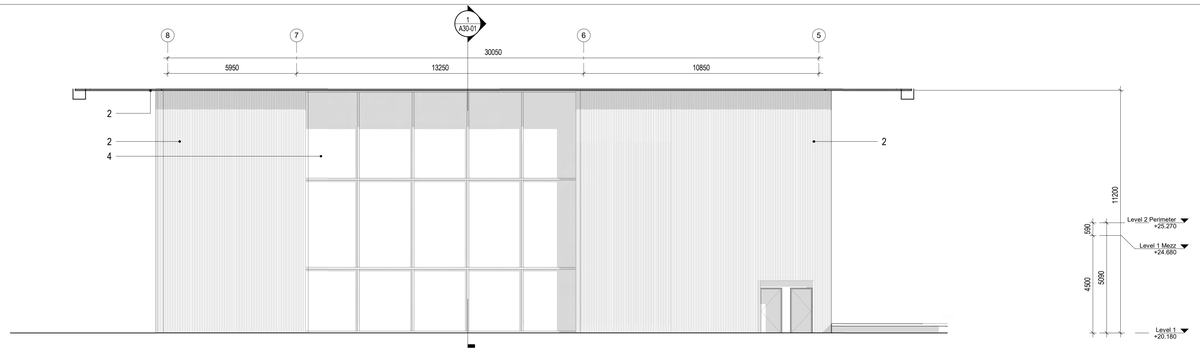

1 | INTERIOR COURTYARD ELEVATION NORTH
1 : 100

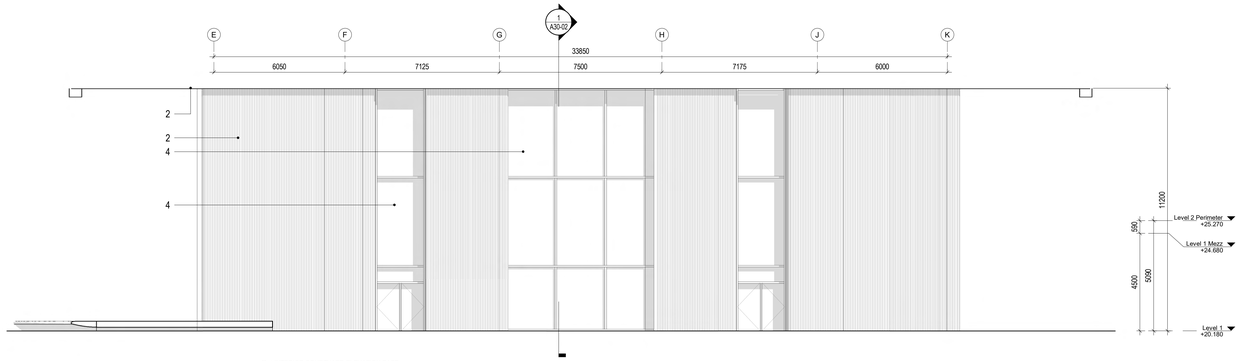

2 | INTERIOR COURTYARD ELEVATION EAST
1 : 100

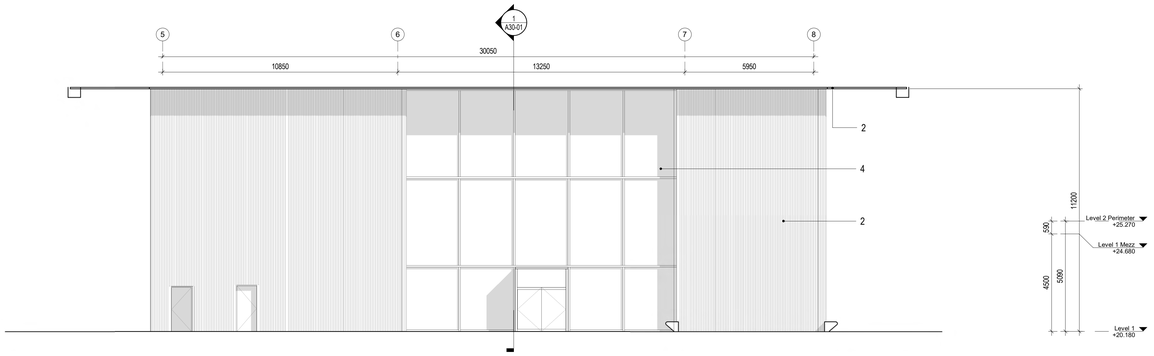

3 | INTERIOR COURTYARD ELEVATION SOUTH
1 : 100

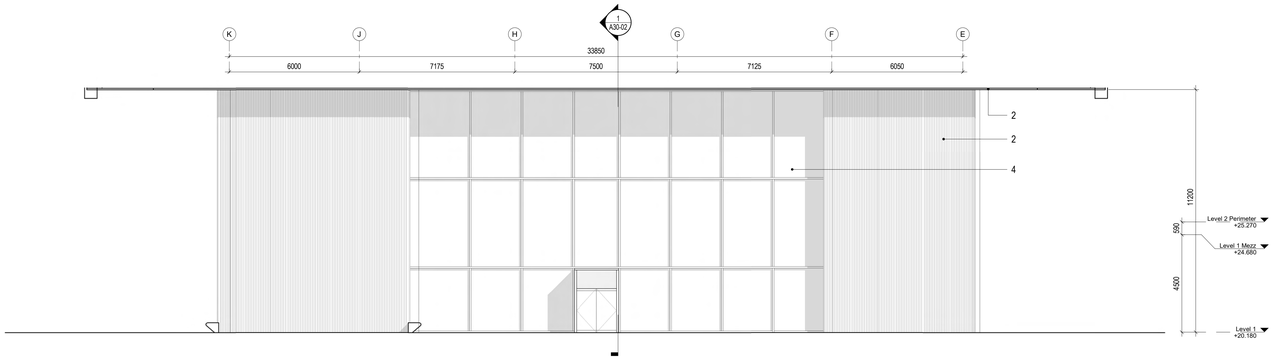

4 | INTERIOR COURTYARD ELEVATION WEST
1 : 100

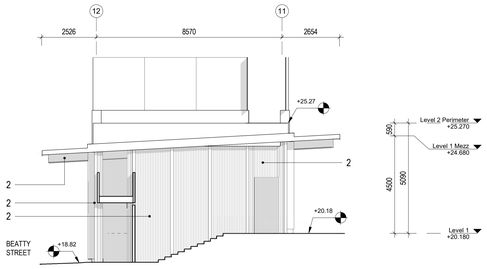

5 | BEATTY ENTRANCE SOUTH
1 : 100

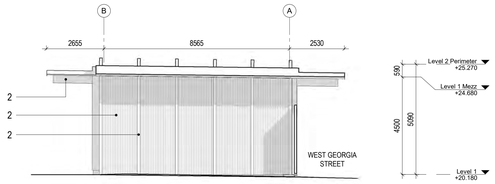

6 | WEST GEORGIA ENTRANCE EAST
1 : 100

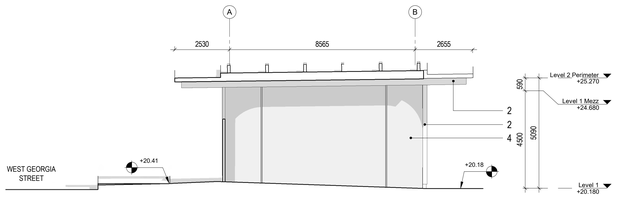

7 | WEST GEORGIA ENTRANCE WEST
1 : 100

MATERIALS:

1. COPPER COLOURED METAL
2. WOOD - WESTERN RED CEDAR
3. CONCRETE
4. GLASS

VANCOUVER
ART GALLERY

DESIGN CONSULTANT
Herzog & de Meuron
Rheinschanze 6
Basel, Switzerland
T. +41 (0)61 385 5757

EXECUTIVE ARCHITECT
Perkins+Will
1220 Homer Street
Vancouver, British Columbia
Canada V6B 2Y5
T. +1 (604) 684-5446

REGISTERED ARCHITECT
DAVID DOVE
BRITISH COLUMBIA
2021-12-17

NOTES

ISSUE	DESCRIPTION	DATE
A	Development Permit Application	2121.02.22
B	DP Submission Rev 01	2021.07.07
C	DP Submission Rev 02	2021.12.17

KEY

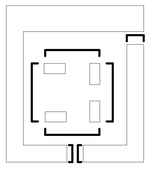

SCALE	As indicated
FORMAT	DIN A0 (1189x840)
PROJECT NUMBER	411421

DRAWING TITLE
COURTYARD ENTRANCE ELEVATIONS - INTERIOR

DRAWING NUMBER
A20-07

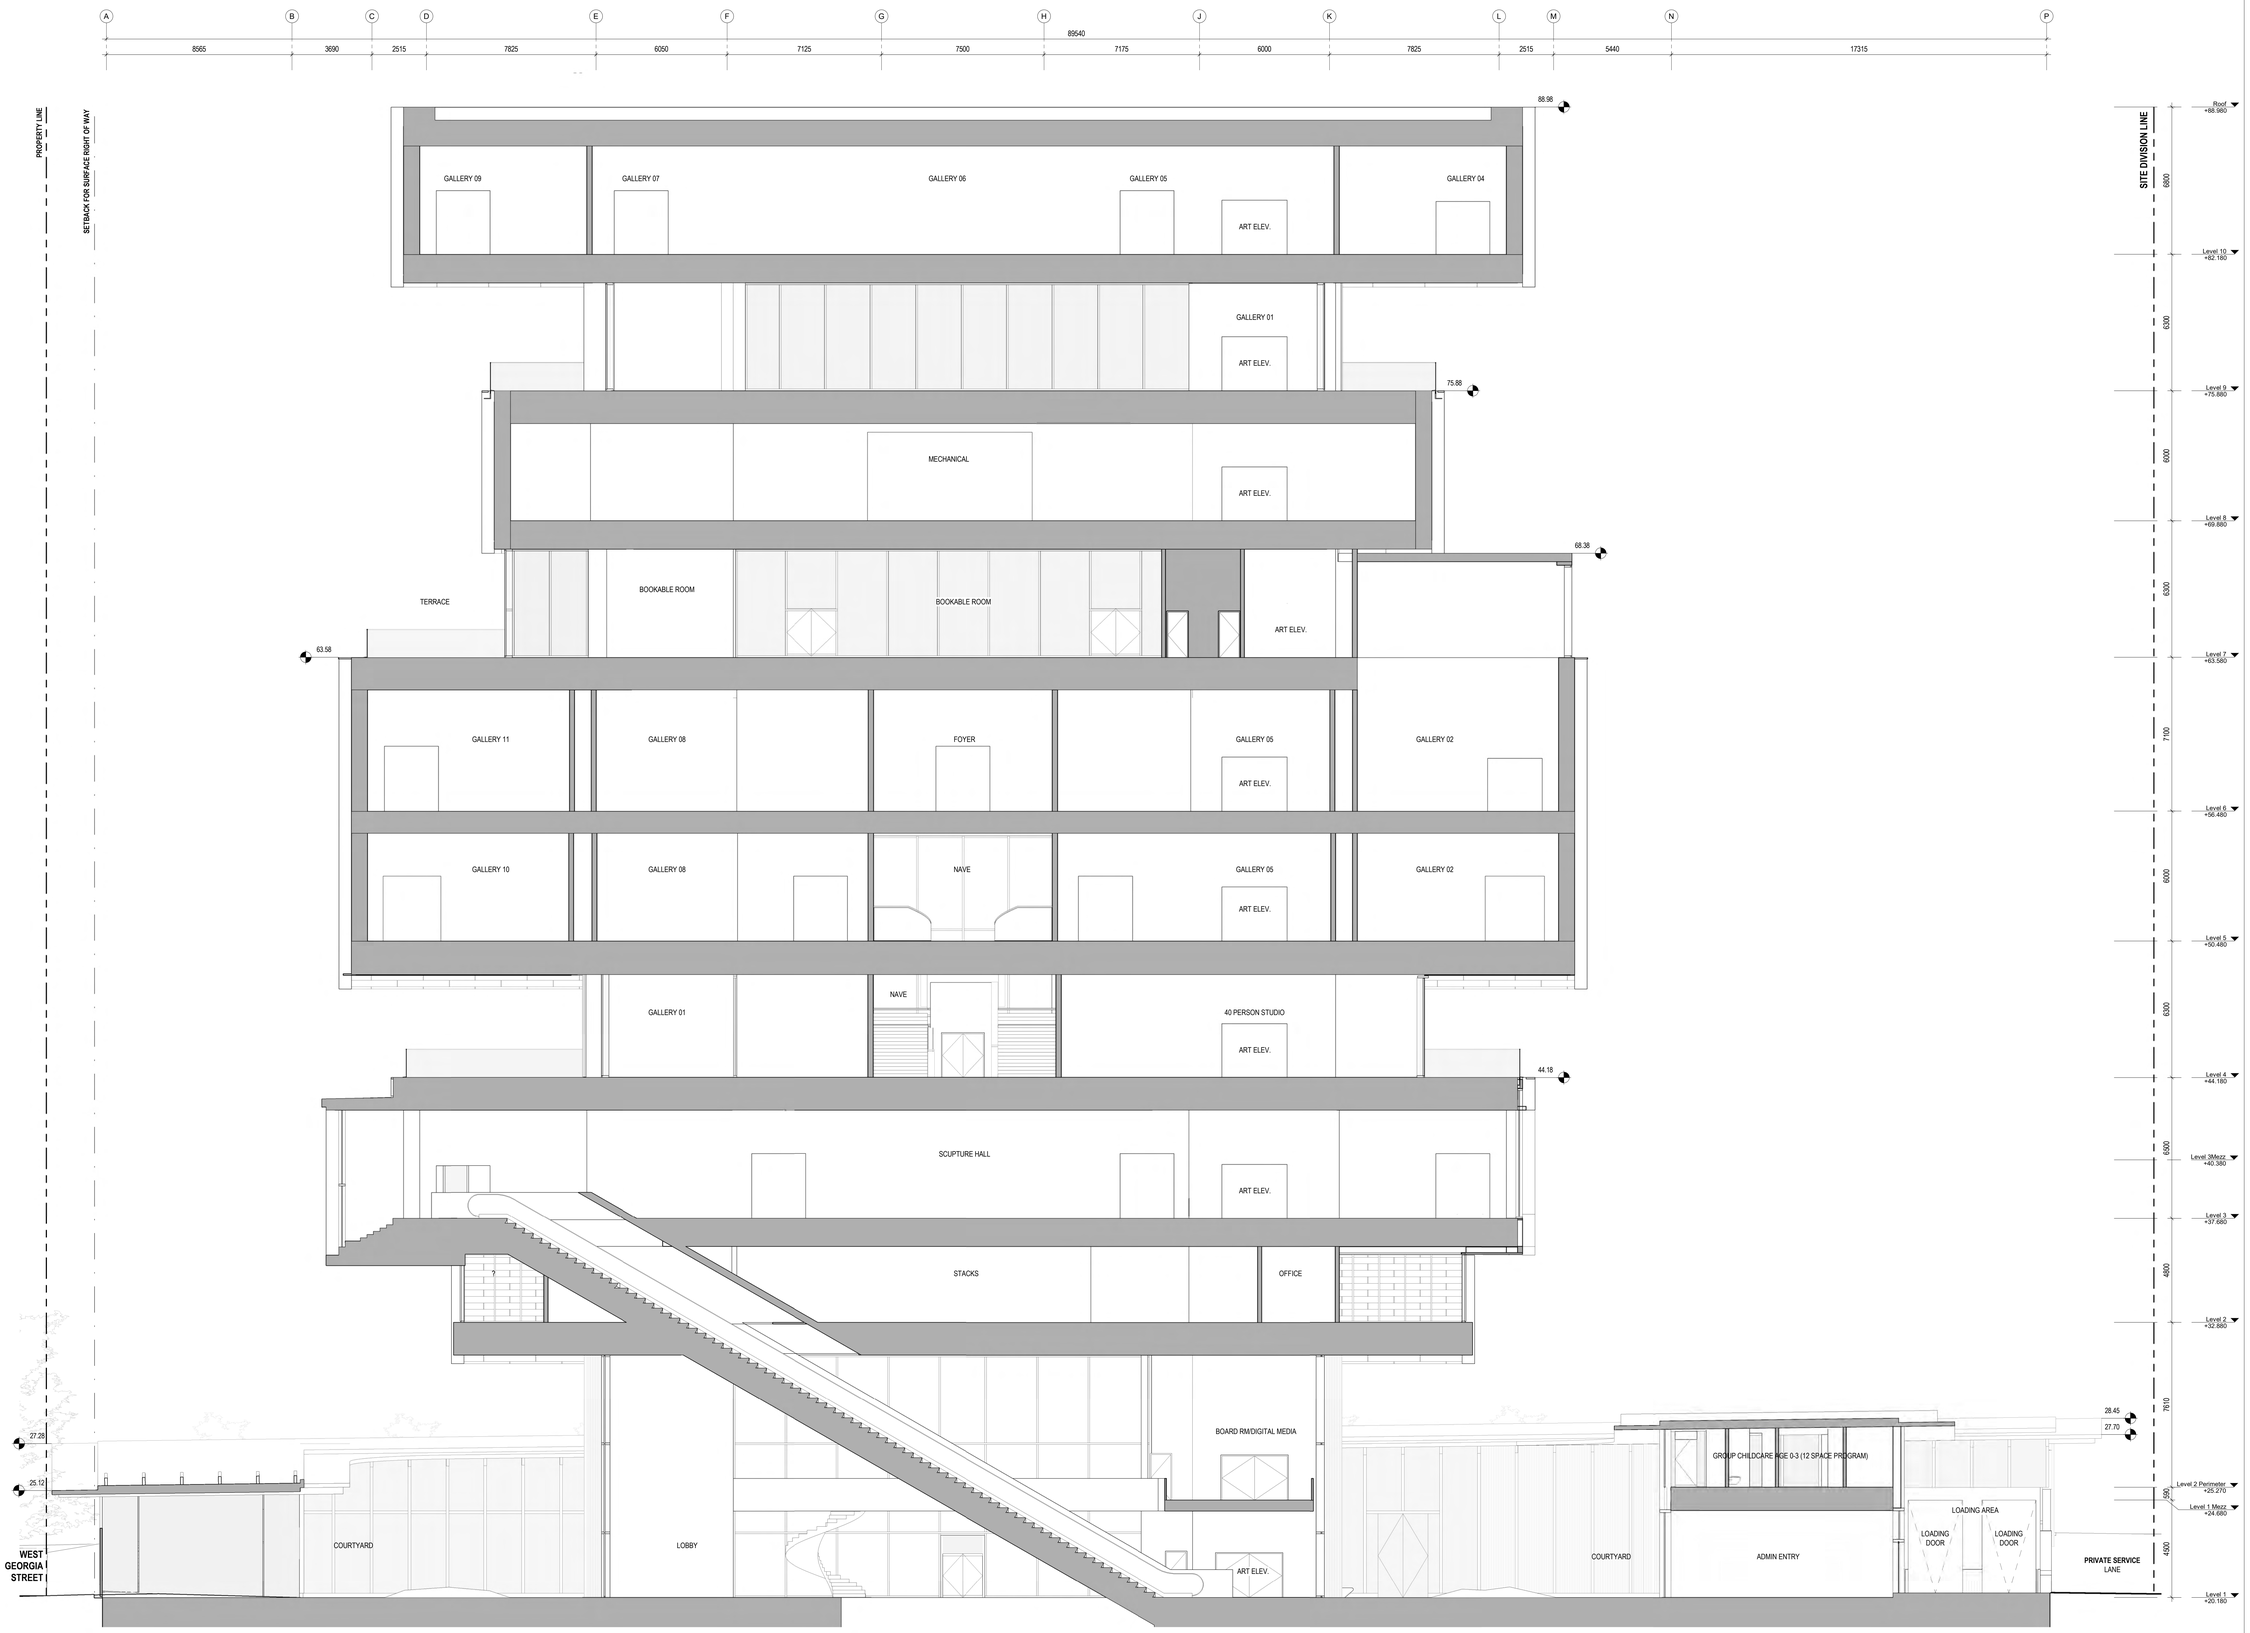

1 SECTION A
1 : 100

VANCOUVER ART GALLERY

DESIGN CONSULTANT
Herzog & de Meuron
Rheinschanze 6
Basel, Switzerland
T. +41 (0)61 385 5757

EXECUTIVE ARCHITECT
Perkins+Will
1220 Homer Street
Vancouver, British Columbia
Canada V6B 2Y5
T. +1 (604) 684-5446

REGISTERED ARCHITECT DAVID DOVE BRITISH COLUMBIA
2021-12-17

NOTES

ISSUE	DESCRIPTION	DATE
A	Development Permit Application	2121.02.22
B	DP Submission Rev 01	2021.07.07
C	DP Submission Rev 02	2021.12.17

KEY

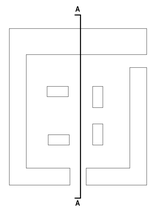

SCALE	1 : 100
FORMAT	DIN A0 (1189x840)
PROJECT NUMBER	411421

DRAWING TITLE
BUILDING SECTION A

DRAWING NUMBER
A30-01

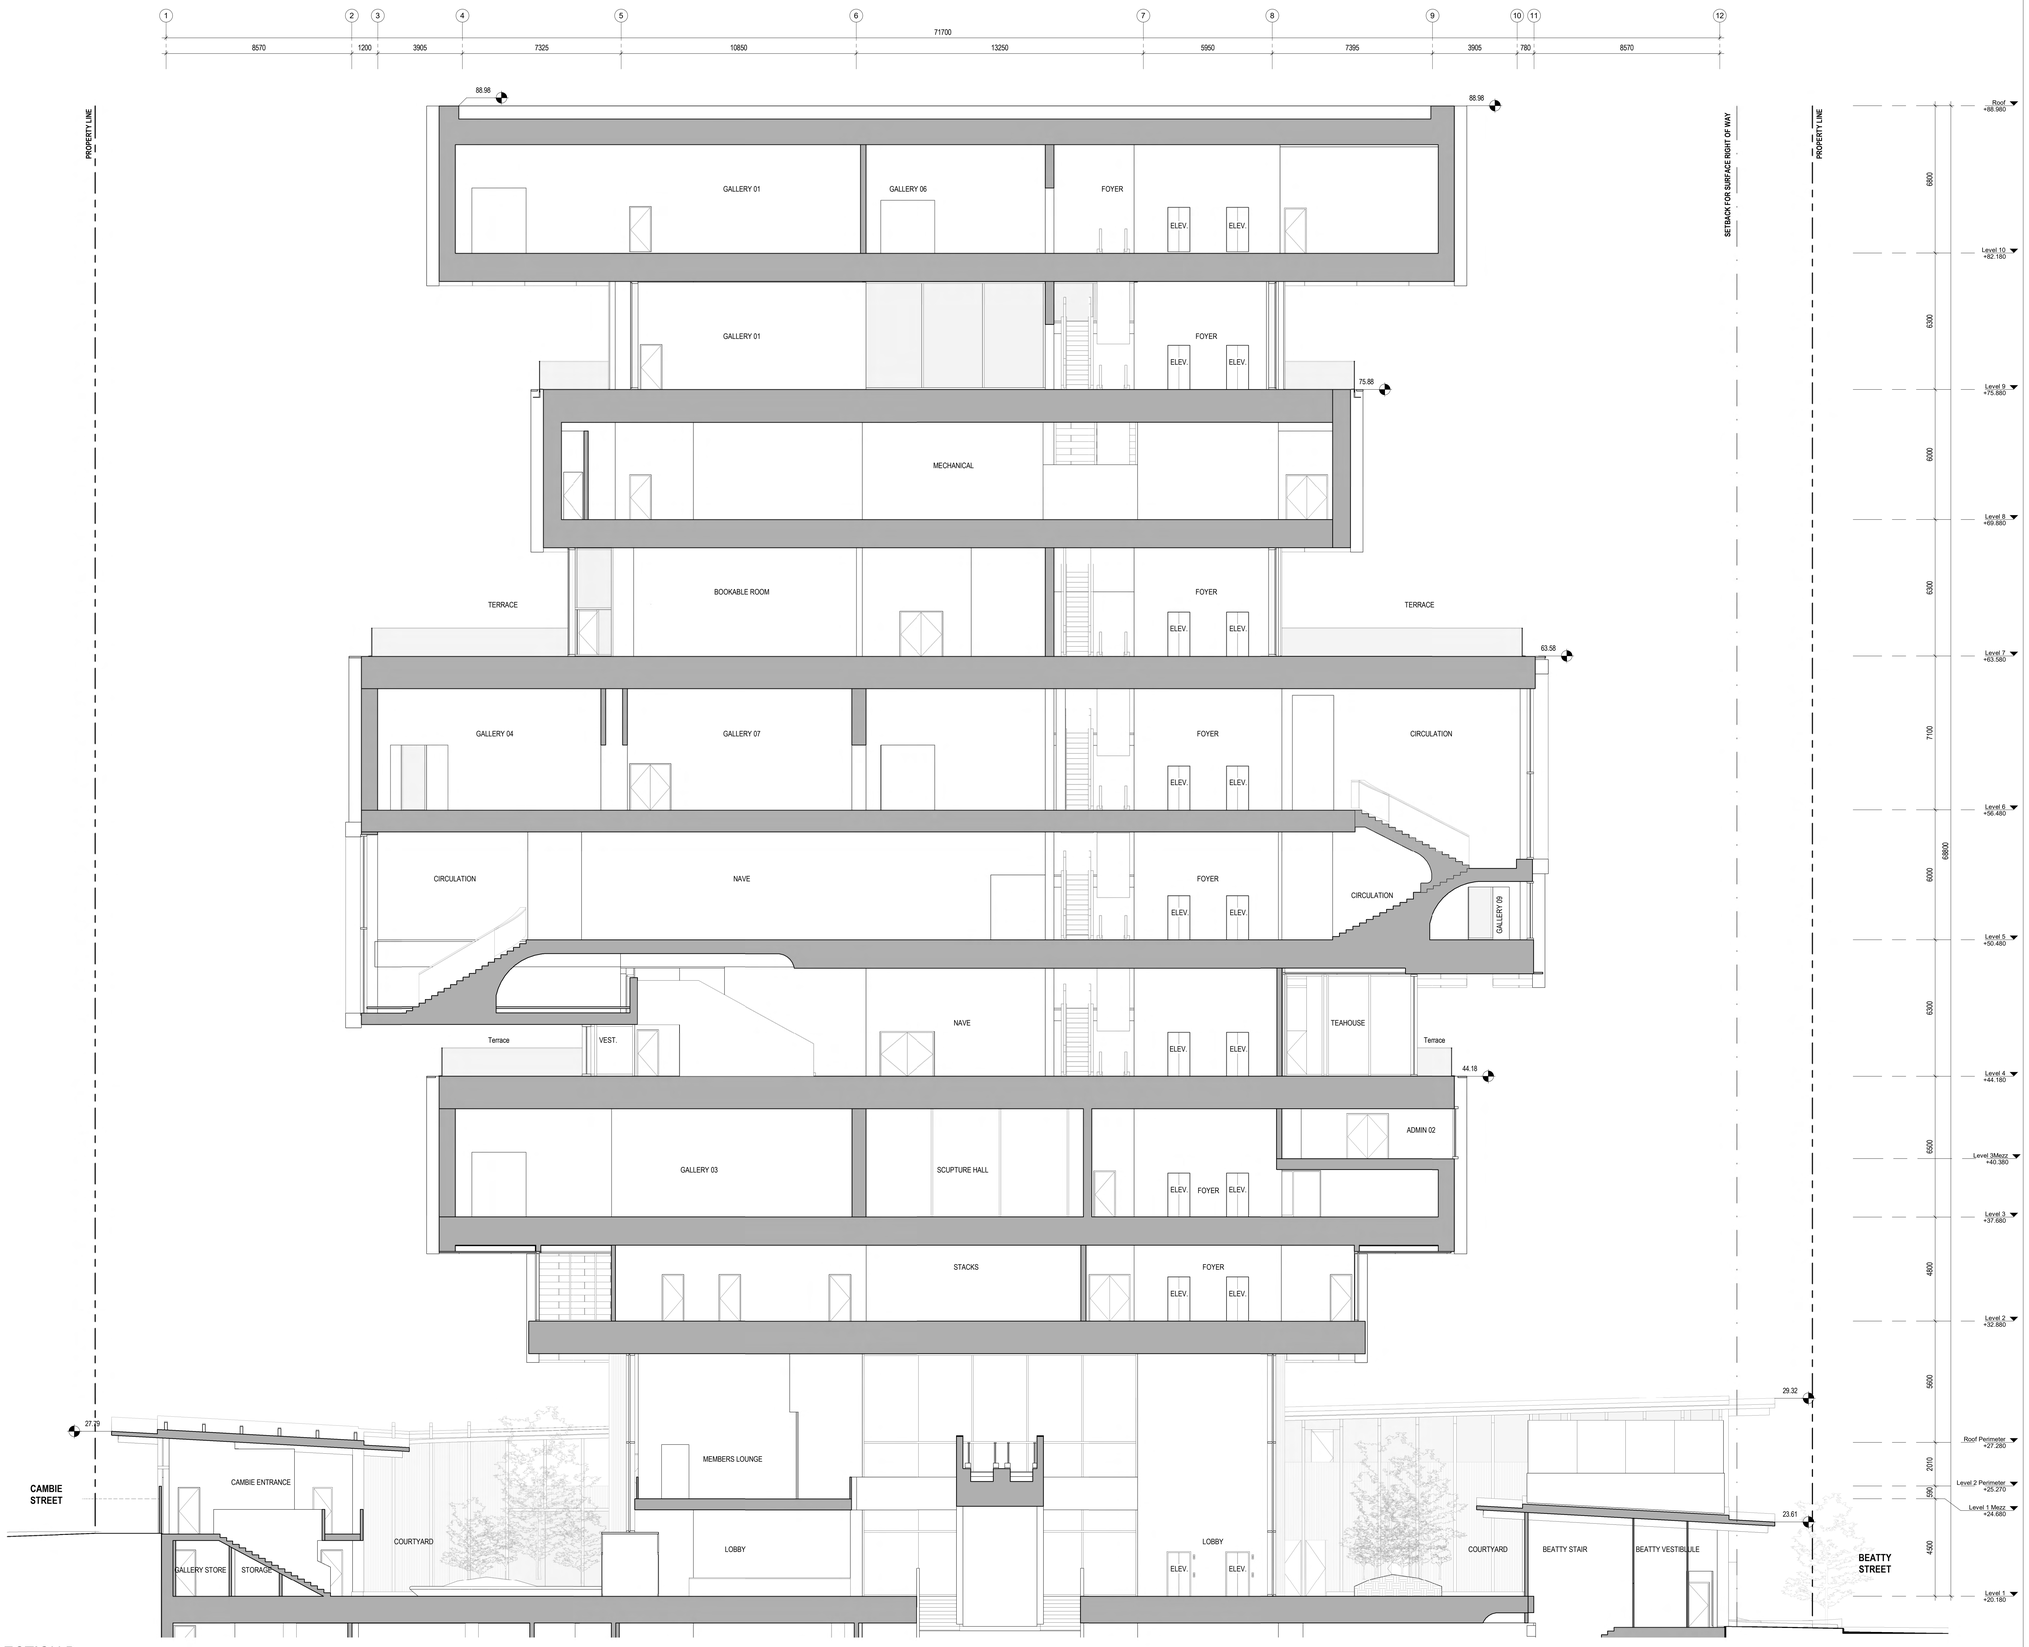

1 SECTION B
1 : 100

VANCOUVER ART GALLERY

DESIGN CONSULTANT
Herzog & de Meuron
Rheinschanze 6
Basel, Switzerland
T. +41 (0)61 385 5757

EXECUTIVE ARCHITECT
Perkins+Will
1220 Homer Street
Vancouver, British Columbia
Canada V6B 2Y5
T. +1 (604) 684-5446

REGISTERED ARCHITECT DAVID DOVE BRITISH COLUMBIA
2021-12-17

NOTES

ISSUE	DESCRIPTION	DATE
A	Development Permit Application	2121.02.22
B	DP Submission Rev 01	2021.07.07
C	DP Submission Rev 02	2021.12.17

KEY

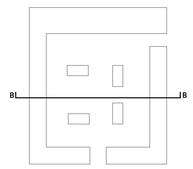

SCALE	1 : 100
FORMAT	DIN A0 (1189x840)
PROJECT NUMBER	411421

DRAWING TITLE

BUILDING SECTION B

DRAWING NUMBER

A30-02

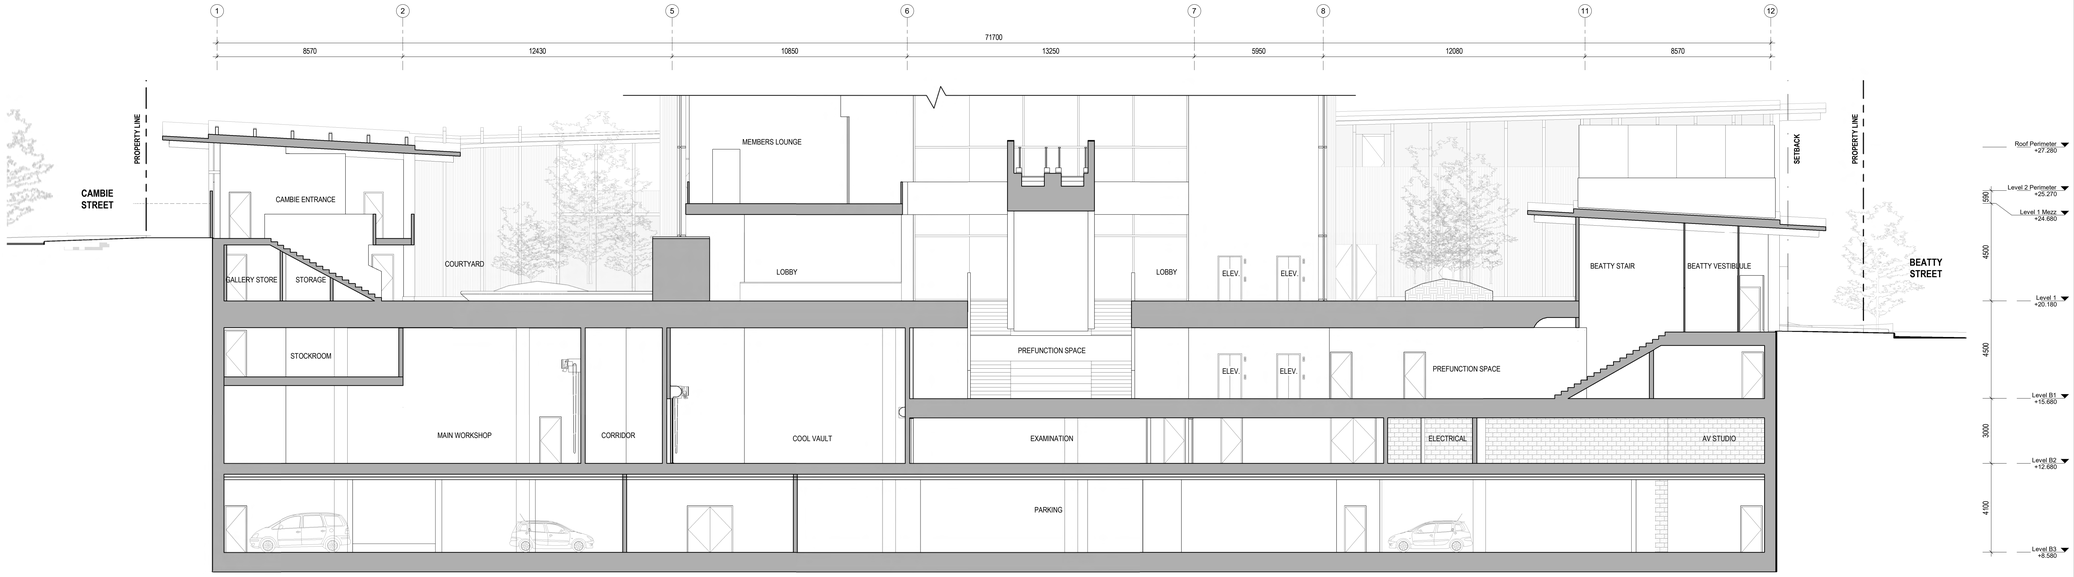

2 SECTION B - BASE
1 : 100

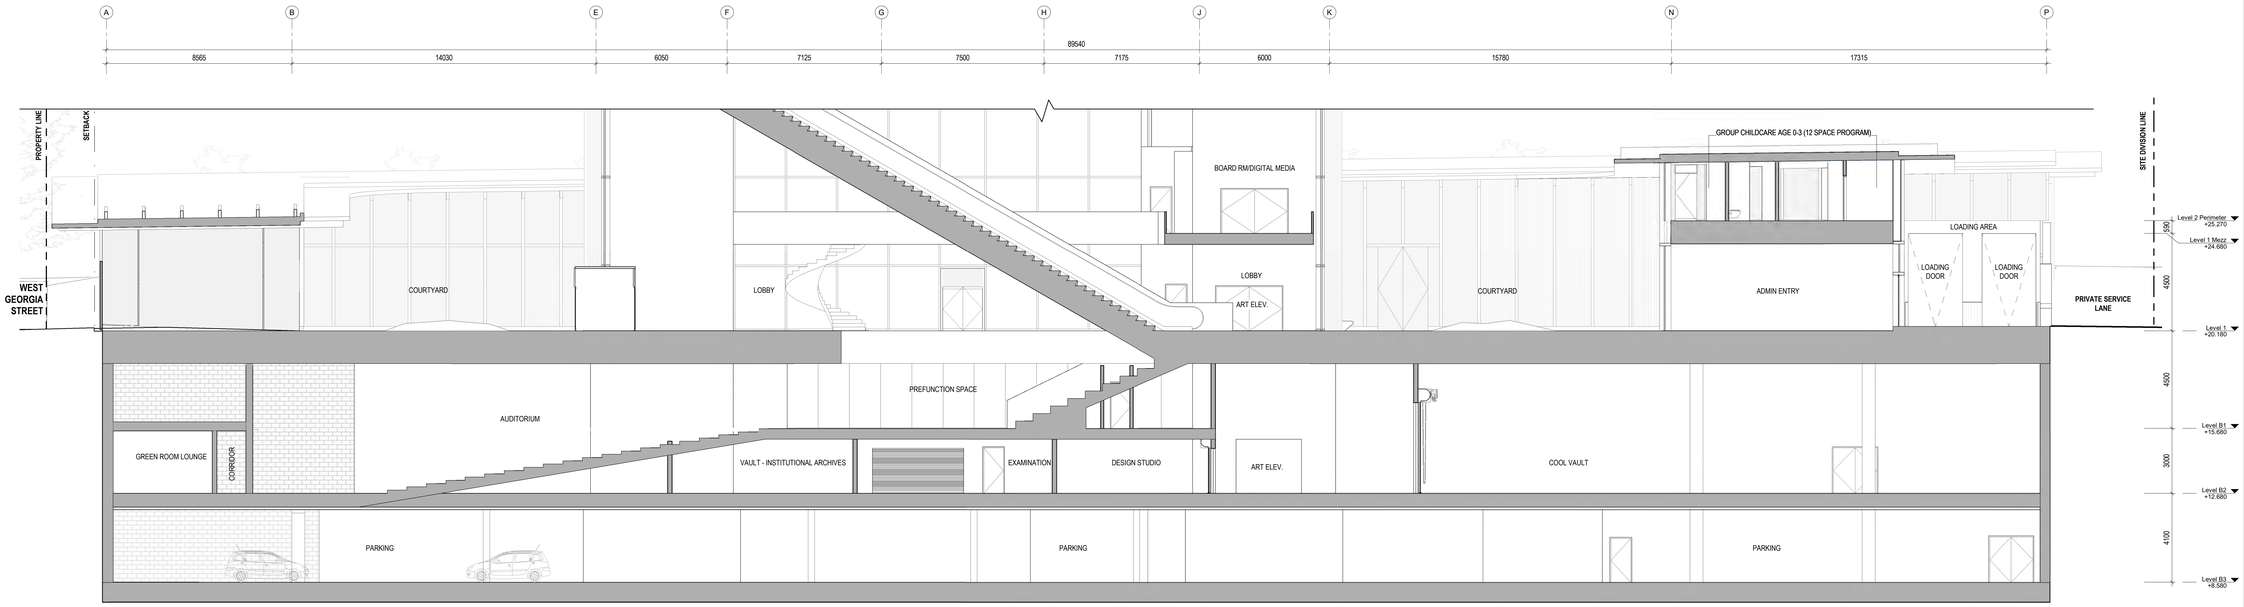

1 SECTION A - BASE
1 : 100

VANCOUVER ART GALLERY

DESIGN CONSULTANT
Herzog & de Meuron
Rheinschanze 6
Basel, Switzerland
T. +41 (0)61 385 5757

EXECUTIVE ARCHITECT
Perkins+Will
1220 Homer Street
Vancouver, British Columbia
Canada V6B 2Y5
T. +1 (604) 684-5446

REGISTERED ARCHITECT
DAVID DOVE
BRITISH COLUMBIA
2021-12-17

NOTES

ISSUE	DESCRIPTION	DATE
A	Development Permit Application	2121.02.22
B	DP Submission Rev 01	2021.07.07
C	DP Submission Rev 02	2021.12.17

KEY

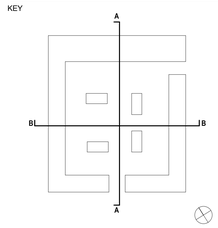

SCALE	1 : 100
FORMAT	DIN A0 (1189x840)
PROJECT NUMBER	411421

DRAWING TITLE

BUILDING SECTION BASE

DRAWING NUMBER

A30-03

MATERIALS:
1. COPPER COLOURED METAL
2. WOOD - WESTERN RED CEDAR
3. CONCRETE
4. GLASS

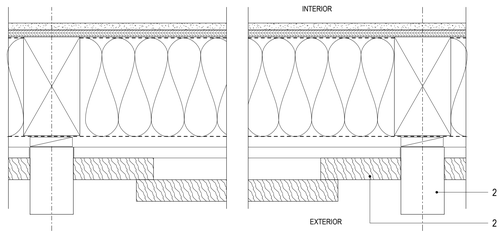

7 TYP. WOOD CLADDING DETAIL
1 : 5

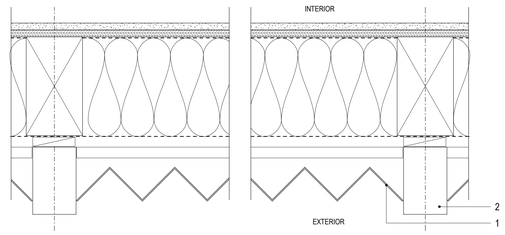

6 TYP. METAL CLADDING DETAIL
1 : 5

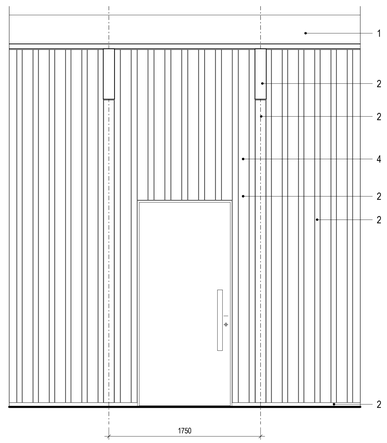

5 TYP. OPAQUE DOOR AT COURTYARD ELEVATION
COURTYARD BUILDING
1 : 25

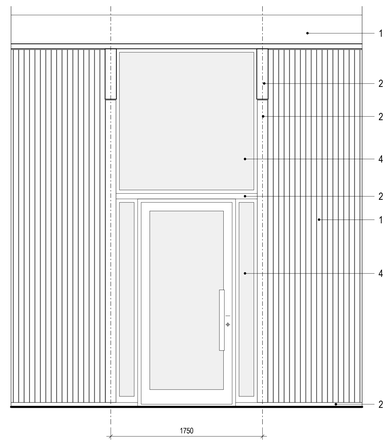

4 TYP. GLAZED DOOR AT STREET ELEVATION
COURTYARD BUILDING
1 : 25

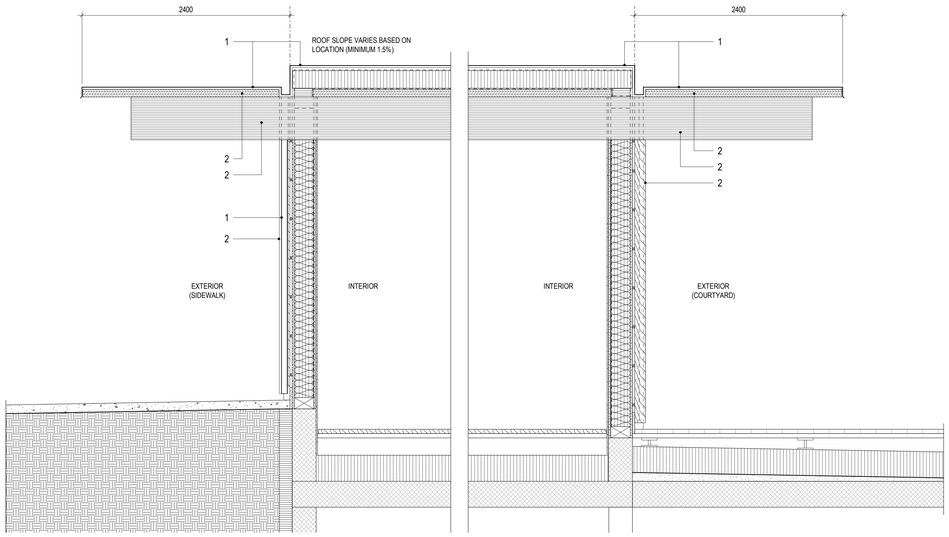

3 TYP. OVERHANG AT COURTYARD BUILDING
1 : 25

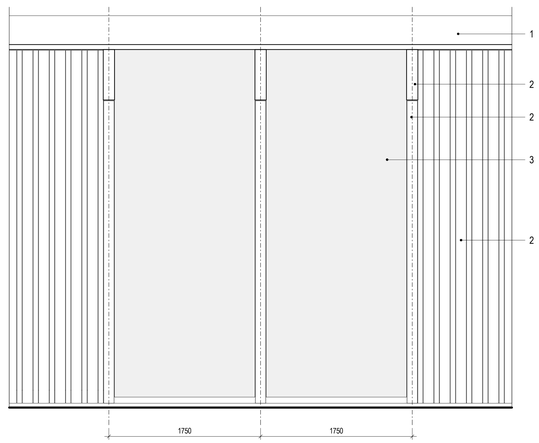

2 TYP. WINDOW AT COURTYARD ELEVATION AT
COURTYARD BUILDING
1 : 25

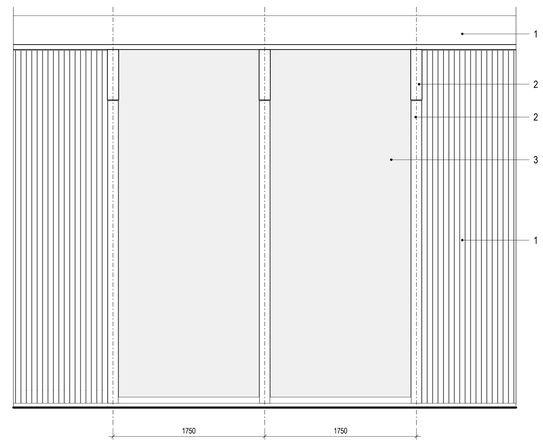

1 TYP. WINDOW AT STREET ELEVATION AT
COURTYARD BUILDING
1 : 25

VANCOUVER
ART GALLERY

DESIGN CONSULTANT
Herzog & de Meuron
Rheinschanze 6
Basel, Switzerland
T. +41 (0)61 385 5757

EXECUTIVE ARCHITECT
Perkins+Will
1220 Homer Street
Vancouver, British Columbia
Canada V6B 2Y5
T. +1 (604) 684-5446

REGISTERED ARCHITECT
DAVID DOVE
BRITISH COLUMBIA
2021-12-17

NOTES

ISSUE	DESCRIPTION	DATE
A	Development Permit Application	2121.02.22
B	DP Submission Rev 01	2021.07.07
C	DP Submission Rev 02	2021.12.17

KEY

SCALE	As indicated
FORMAT	DIN A0 (1189x840)
PROJECT NUMBER	411421

DRAWING TITLE
TYPICAL EXTERIOR DETAILS

DRAWING NUMBER
A32-50

Facade Key :

note : Preliminary only , under devleopment

1. HORIZONTAL METAL SHEET (% OPENESS VAIRES)
2. VERTICAL METAL STICK - ANGLED PROFILE
3. CONNECTION TO ENCLOSING FACADE WALL + STRUCTURE
4. WATERPROOFING BITUMOUS MEMBRANE
5. BUILDUP *TBC
   - Vapor permeable water membrane
   - 200mm insulation
   - Vapor non-permeable barrier
   - Secondary structure
   - Primary Steel truss

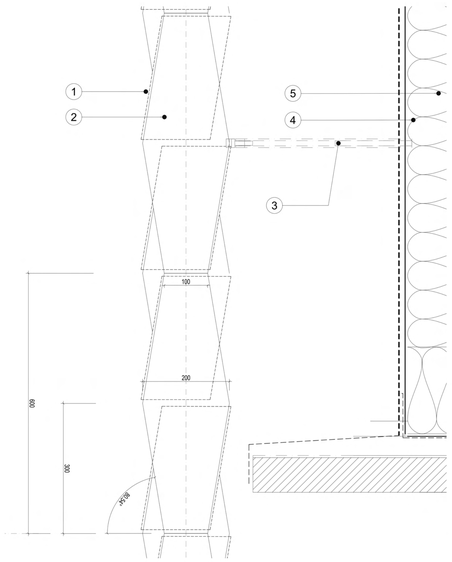

4 SECTION 2
1 : 5

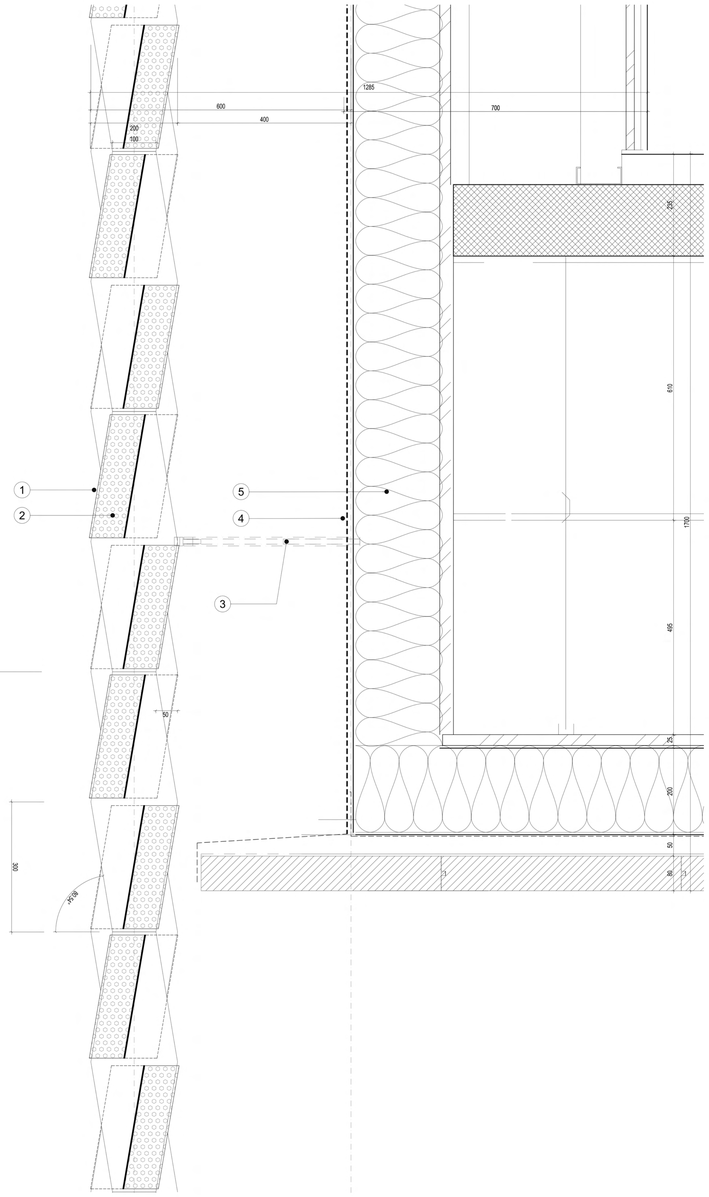

3 SECTION 1
1 : 5

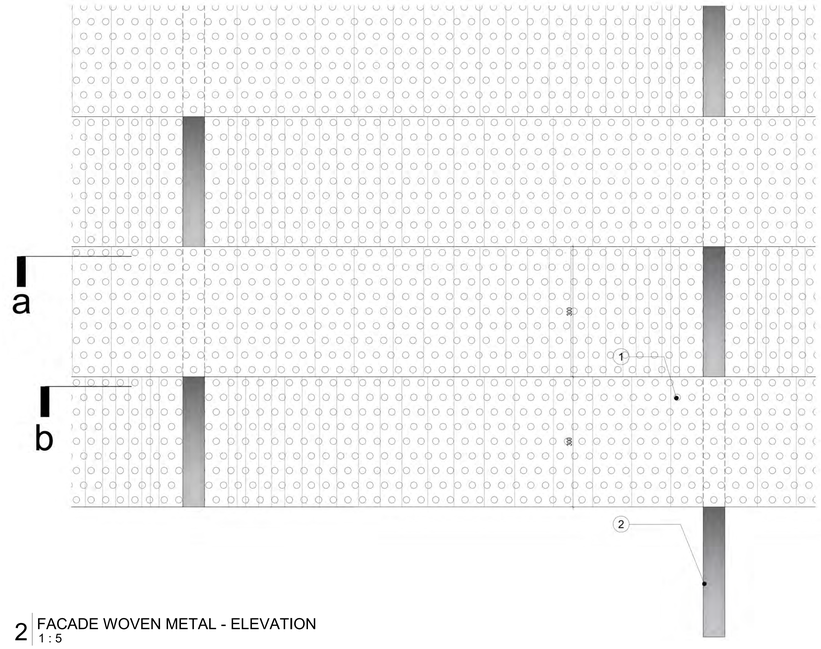

2 FACADE WOVEN METAL - ELEVATION
1 : 5

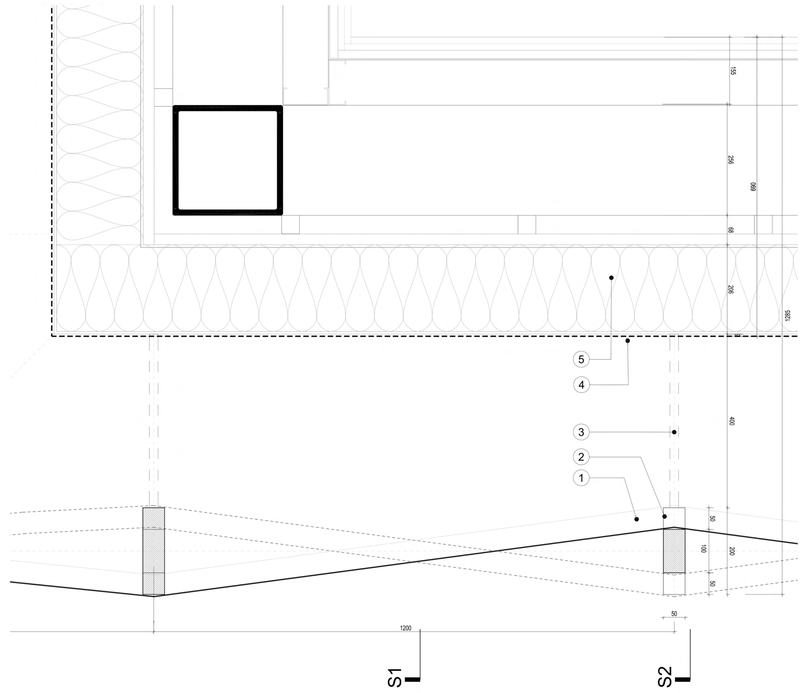

1 FACADE WOVEN METAL
1 : 5

VANCOUVER
ART GALLERY

DESIGN CONSULTANT
Herzog & de Meuron
Rheinschanze 6
Basel, Switzerland
T. +41 (0)61 385 5757

EXECUTIVE ARCHITECT
Perkins+Will
1220 Homer Street
Vancouver, British Columbia
Canada V6B 2Y5
T. +1 (604) 684-5446

REGISTERED ARCHITECT
DAVID DOVE
BRITISH COLUMBIA
2021-12-17

NOTES

ISSUE	DESCRIPTION	DATE
A	Development Permit Application	2121.02.22
B	DP Submission Rev 01	2021.07.07
C	DP Submission Rev 02	2021.12.17

KEY

SCALE	1 : 5
FORMAT	DIN A0 (1189x840)
PROJECT NUMBER	411421

DRAWING TITLE
TYPICAL EXTERIOR DETAILS

DRAWING NUMBER
A32-51

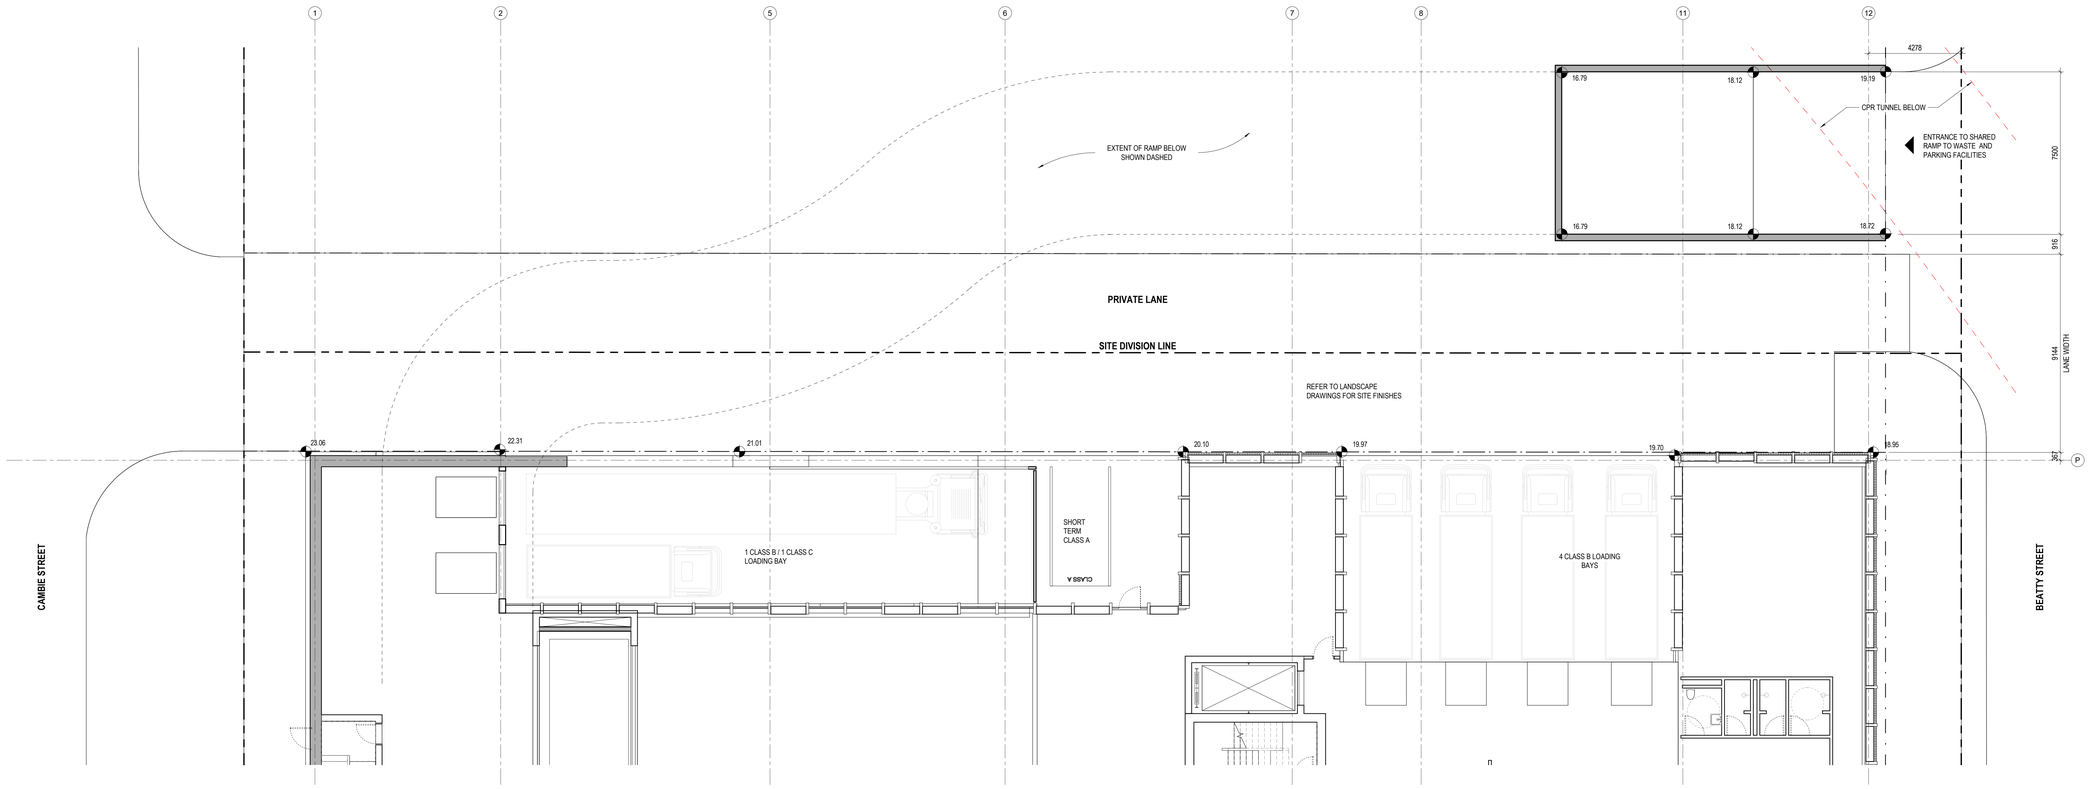

2 PARKING ACCESS RAMP - AT GRADE
1 : 100

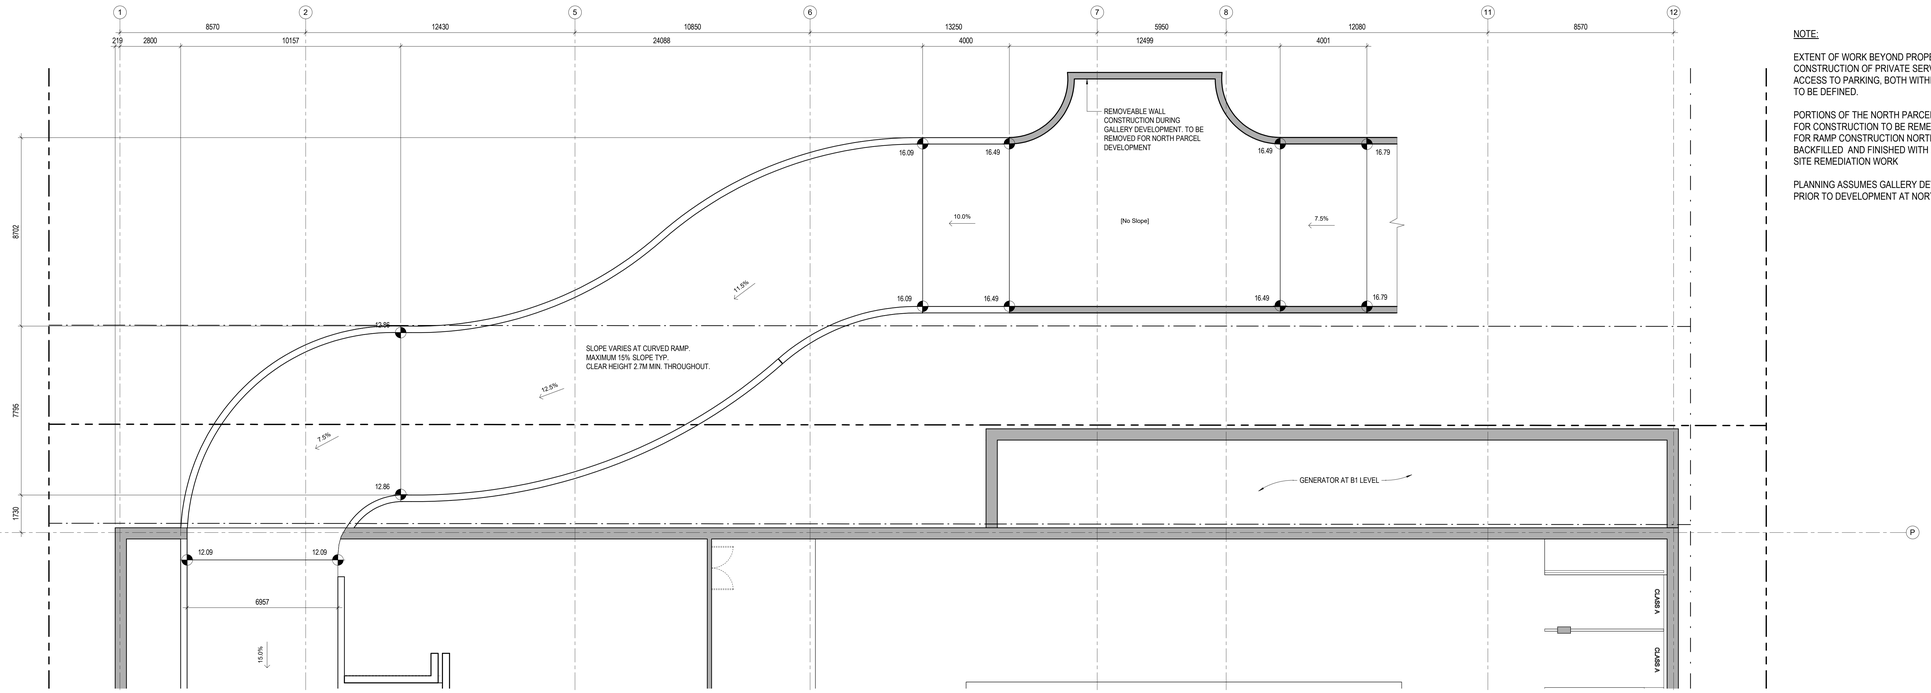

1 PARKING ACCESS RAMP - BELOW GRADE
1 : 100

NOTE:

EXTENT OF WORK BEYOND PROPERTY LINE INCLUDES CONSTRUCTION OF PRIVATE SERVICE LANE AND SHARED ACCESS TO PARKING, BOTH WITHIN RIGHT OF WAY AREAS TO BE DEFINED.

PORTIONS OF THE NORTH PARCEL THAT ARE EXCAVATED FOR CONSTRUCTION TO BE REMEDIATED. EXCAVATION FOR RAMP CONSTRUCTION NORTH OF LANE TO BE BACKFILLED AND FINISHED WITH GRAVEL TO MATCH CITY SITE REMEDIATION WORK

PLANNING ASSUMES GALLERY DEVELOPMENT OCCURS PRIOR TO DEVELOPMENT AT NORTH PORTION OF SITE.

VANCOUVER ART GALLERY

DESIGN CONSULTANT
Herzog & de Meuron
Rheinschanze 6
Basel, Switzerland
T. +41 (0)61 385 5757

EXECUTIVE ARCHITECT
Perkins+Will
1220 Homer Street
Vancouver, British Columbia
Canada V6B 2Y5
T. +1 (604) 684-5446

REGISTERED ARCHITECT DAVID DOVE BRITISH COLUMBIA
2021-12-17

NOTES

ISSUE	DESCRIPTION	DATE
A	Development Permit Application	2121.02.22
B	DP Submission Rev 01	2021.07.07
C	DP Submission Rev 02	2021.12.17

KEY

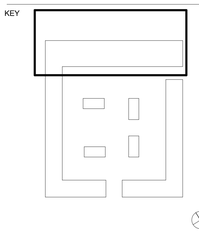

SCALE	1 : 100
FORMAT	DIN A0 (1189x840)
PROJECT NUMBER	411421

DRAWING TITLE
ENLARGED DRAWINGS - LANE + PARKING RAMP

DRAWING NUMBER
A40-01