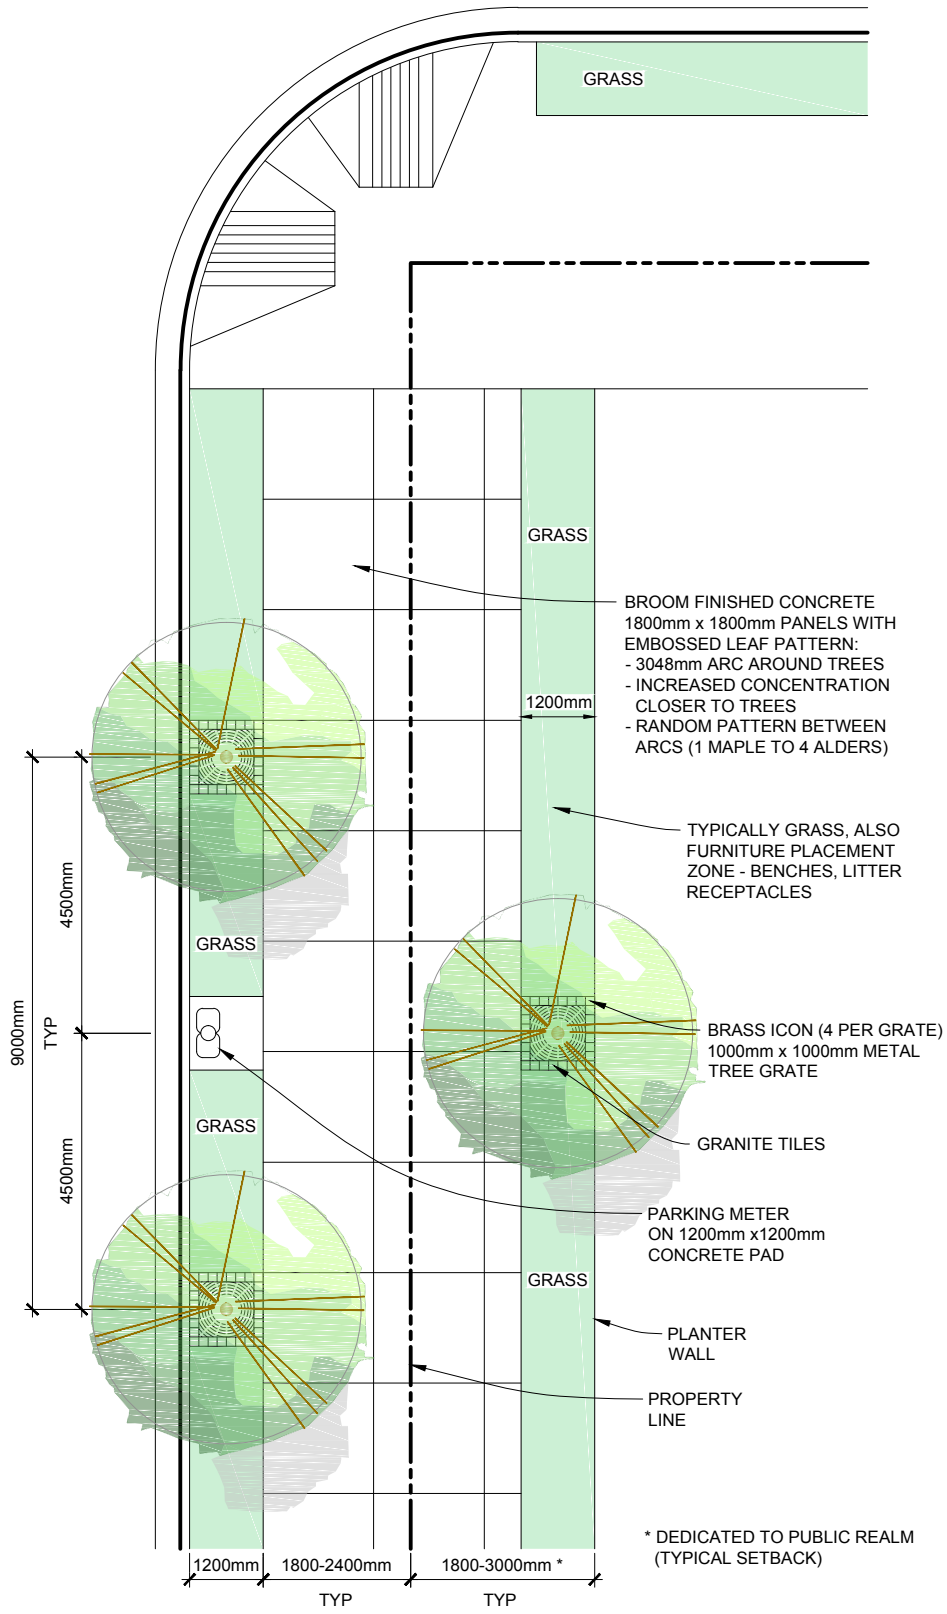

CITY OF VANCOUVER

STREETSCAPE DESIGN DETAIL

DOWNTOWN SOUTH - RESIDENTIAL

SCALE: NTS

DATE: 2016-02-18

REV: 1.0

SDG-5B